
Civil Engineering
Design and Permitting

Environmentally
Sensitive Development

Due-Diligence
Property Investigations

Environmental Restoration
Contamination Remediation

EnviroDesign
Associates, Incorporated
APPLE PROFESSIONAL CENTER
298 PINEAPPLE GROVE WAY
DELRAY BEACH, FL 33444
PH (561) 274-6500 • FX (561) 274-8558

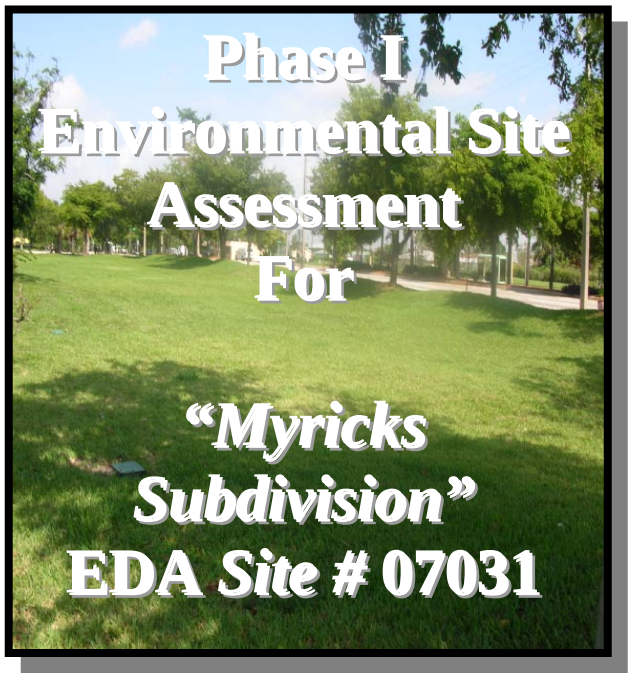

Phase I Environmental Site Assessment For "Myricks Subdivision" EDA Site # 07031

July 2007

Prepared for:

CRA
DELRAY BEACH
COMMUNITY REDEVELOPMENT AGENCY

Delray Beach CRA
20 North Swinton Avenue
Delray Beach, Florida, 33444
Attn: Walt Gerhard
(561) 276-8640

July 2, 2007

Delray Beach CRA
20 North Swinton Avenue
Delray Beach, Florida, 33444
Attn: Walt Gerhard
(561) 276-8640

RE: Phase I Environmental Site Assessment of:

Myricks Subdivision
Southeast corner of West Atlantic Avenue and Southwest 9th Avenue
Delray Beach, Florida
EDA Project # 07031

Dear Mr. Gerhard:

EnviroDesign Associates, Inc. (EDA) has completed a Phase I Environmental Site Assessment (ESA) for the above referenced property. This investigation was conducted in accordance with ASTM Practice E 1527-05 entitled "Standard Practice for Environmental Site Assessments: Phase I Environmental Site Assessment Process" (ASTM Standard), and the EPA Rule entitled, "Standards and Practices for All Appropriate Inquiries; Final Rule (AAI Rule), 40 CFR Part 312, and EDA's professional judgment. We certify the contents of this report to be complete and accurate to the above referenced standards.

We appreciate the opportunity to offer environmental consulting services. Please do not hesitate to contact us if you have any questions or if we can be of further assistance.

Sincerely,
EnviroDesign Associates, Inc.

Scot E. Wehmeyer
Senior Project Manager

Joseph A. Pike, P.E.
President

TABLE OF CONTENTS

1.0 EXECUTIVE SUMMARY 1

2.0 INTRODUCTION 3

2.1 PURPOSE 3
2.2 DETAILED SCOPE-OF-WORK 3
2.3 SIGNIFICANT ASSUMPTIONS 5
2.4 LIMITATIONS AND EXCEPTIONS 5
2.5 SPECIAL TERMS AND CONDITIONS 5
2.6 STATEMENT OF USER RELIANCE 5

3.0 SITE DESCRIPTION 5

3.1 PROPERTY LOCATION AND LEGAL DESCRIPTION 6
3.2 SITE AND VICINITY GENERAL CHARACTERISTICS 6
3.3 CURRENT AND PAST USES OF THE PROPERTY 6
3.4 DESCRIPTIONS OF STRUCTURES, ROADS, OTHER IMPROVEMENTS ON THE SITE 6
3.5 CURRENT AND PAST USES OF ADJOINING/SURROUNDING PROPERTIES 7

4.0 USER PROVIDED INFORMATION 7

4.1 TITLE RECORDS 7
4.2 SPECIALIZED KNOWLEDGE 7
4.3 COMMONLY KNOWN OR REASONABLY ASCERTAINABLE INFORMATION 7
4.4 VALUATION REDUCTION FOR ENVIRONMENTAL ISSUES 8
4.5 OWNER, PROPERTY MANAGER, AND OCCUPANT INFORMATION 8
4.6 REASON FOR PERFORMING PHASE I 8

5.0 RECORDS REVIEW 8

5.1 STANDARD ENVIRONMENTAL RECORD SOURCES, FEDERAL AND STATE 8
5.2 ADDITIONAL ENVIRONMENTAL RECORD SOURCES 12
5.3 PHYSICAL SETTING SOURCES 12
5.4 HISTORICAL USE INFORMATION ON THE PROPERTY 14
5.5 HISTORICAL USE INFORMATION ON ADJOINING PROPERTIES 15

6.0 SITE RECONNAISSANCE 15

6.1 METHODOLOGY AND LIMITING CONDITIONS 16
6.2 GENERAL SITE SETTING 16
6.3 EXTERIOR OBSERVATIONS 16
6.4 INTERIOR OBSERVATIONS 18
6.5 OFF-SITE OBSERVATIONS 18

7.0 INTERVIEWS 19

7.1 INTERVIEW WITH OWNER 19
7.2 INTERVIEW WITH KEY SITE MANAGER 19
7.3 INTERVIEWS WITH OCCUPANTS 19
7.4 INTERVIEWS WITH LOCAL GOVERNMENT OFFICIALS 19
7.5 INTERVIEWS WITH OTHERS 19

8.0 FINDINGS, CONCLUSIONS AND RECOMMENDATIONS 20

9.0 DEVIATIONS IN SCOPE-OF-WORK 21

10.0 REFERENCES 21

11.0 QUALIFICATIONS OF ENVIRONMENTAL PROFESSIONALS 21

Appendices:

I. Figures
II. Site Photographs
III. Environmental Database
IV. Supporting Documentation

1.0 EXECUTIVE SUMMARY

Delray Beach CRA (the User) retained EnviroDesign Associates, Inc., (EDA) to perform a Phase I Environmental Site Assessment (ESA) on the "Myricks Subdivision" property located at the SE corner of West Atlantic Avenue and Southwest 9th Avenue in Delray Beach, Palm Beach County, Florida. (Subject Property or Site). The purpose of the Phase I ESA is to identify Recognized Environmental Conditions (REC's) and Business Environmental Risks (BER's) in connection with the Subject Property, to the extent feasible, pursuant to the processes prescribed in the ASTM Practice E 1527-05 entitled "Standard Practice for Environmental Site Assessments: Phase I Environmental Site Assessment Process" (ASTM Standard), the EPA Rule entitled, "Standards and Practices for All Appropriate Inquiries; Final Rule (AAI Rule), 40 CFR Part 312, and EDA's professional judgment.

The summary is to be used only in conjunction with the attached Myricks Subdivision Phase I ESA, dated July 2, 2007 (the Report). All definitions used in this Executive Summary have the same meaning in the Report, and the use of this Executive Summary is subject to the limitations and conditions contained in the Report. The Report shall govern the event of any inconsistency between this Executive Summary and the Report.

We have performed a Phase I Environmental Site Assessment in conformance with the scope and limitations of ASTM Practice E 1527-05 on the Myricks Subdivision facility located at the southeast corner of West Atlantic Avenue and Southwest 9th Avenue in Delray Beach, Florida (Site). Any exceptions to, or deletions from, this practice are described in *Section(s) 2.3 and 2.4* of this report. This assessment has revealed no evidence of Recognized Environmental Conditions in connection with the property.

Finding: There were no Recognized Environmental Conditions identified during the performance of this investigation.

☼ **Issue:** No issues warranted.

☞ **Recommendation:** *No further action is recommended.*

While no Recognized Environmental Conditions were identified during the performance of this investigation, the following Business Environmental Risks warrant further discussion:

Business Environmental Risks (BER's) *are defined by ASTM 1527-05 as:*
"a risk which can have a material environmental or environmentally driven impact on the business associated with the current or planned use of a parcel of commercial real estate, not necessarily limited to those environmental issues required to be investigated in this practice."

BER Finding 2: One (1) drycleaner and two (2) Leaking Underground Storage Tank (LUST) facilities are located within one-eighth mile of the Site.

☼ **Issue:** Based on our research, the three identified facilities are eligible for reimbursement in the State funded petroleum and drycleaning solvent cleanup programs. Accordingly, any risk of environmental impairment these sites may pose to the subject Site is mitigated by the fact that the State will ultimately address the contamination appropriately. State funded cleanup projects are funded on a priority ranked basis based on the degree of contamination and potential threat to health and environment. Upon Site redevelopment, groundwater testing may be required on the subject Site by the South Florida Water Management District (SFWMD), particularly if the proposed redevelopment requires a construction-dewatering permit.

☞ **Recommendation:** *If construction dewatering will be required during Site redevelopment, a limited groundwater investigation along the northern property boundary of the Site may be warranted.*

2.0 INTRODUCTION

Delray Beach CRA (the User) retained EnviroDesign Associates, Inc., (EDA) to perform a Phase I Environmental Site Assessment (ESA) on the "Myricks Subdivision" property located at the southeast corner of West Atlantic Avenue and Southwest 9th Avenue in Delray Beach, Palm Beach County, Florida. (Subject Property or Site).

2.1 Purpose

The purpose of the Phase I ESA is to identify Recognized Environmental Conditions (REC's) and Business Environmental Risks (BER's) in connection with the Subject Property, to the extent feasible, pursuant to the processes prescribed in the ASTM Practice E 1527-05 entitled "Standard Practice for Environmental Site Assessments: Phase I Environmental Site Assessment Process" (ASTM Standard), the EPA Rule entitled, "Standards and Practices for All Appropriate Inquiries; Final Rule (AAI Rule), 40 CFR Part 312, and EDA's professional judgment.

The AAI Rule states that the ASTM Standard may be used to comply with the requirements of the AAI Rule, so whenever reference is made in this Report to the ASTM Standard, it shall include the AAI Rule.

The ASTM Standard defines REC's as: "The presence or likely presence of any hazardous substances or petroleum products on a property under conditions that indicate an existing release, a past release, a material threat of a release of any hazardous substances or petroleum products into structures on the property or into the ground, groundwater, or surface water of the property. The term includes hazardous substances or petroleum products even under conditions in compliance with laws. The term is not intended to include de-minimus conditions that generally do not present a material risk of harm to public health or the environment and that generally would not be the subject of an enforcement action if brought to the attention of appropriate governmental agencies. Conditions determined to be de-minimus are not Recognized Environmental Conditions."

The ASTM Standard defines Business Environmental Risks as "risks that can have a material environmental or environmentally driven impact on the business associated with the current or planned use of a parcel of commercial real estate."

2.2 Detailed Scope-of-Work

The Phase I ESA is comprised of four key components, as described as follows:

<u>Records Review</u>

- Reviewed property information to confirm the legal description and location of the Subject Property. This information is included in Appendix IV (Supporting Documentation);

- Reviewed environmental record sources including federal and state regulatory databases to identify facilities with past or current regulatory enforcement actions within applicable distances of the Subject Property as defined in the ASTM Standard. The regulatory database search is presented in Appendix III;

- Reviewed physical setting information sources to identify information about the geologic, Hydrogeologic, hydrologic, and topographic conditions in the area of the Subject Property. The U. S. Geological Survey (USGS) 7.5-minute topographic map of the area of the Subject Property is shown in the physical setting sources addendum of the attached Environmental Data Resources (EDR) report included in Appendix III;

- Reviewed historical record sources to identify past land use activities at the Subject Property and surrounding properties. Selected historical information obtained during performance of the Phase I ESA investigation is included in Appendix IV (Supporting Documentation).

Site Reconnaissance

- Performing a visual inspection of the Subject Property and surrounding properties to identify potential sources of chemical and petroleum contamination such as Aboveground Storage Tanks (AST's), Underground Storage Tanks (UST's), potential sources of polychlorinated biphenyls (PCB's), chemicals, and hazardous materials. Surficial evidence of potential REC's such as distressed vegetation, stained soils, and /or stained paving was also evaluated. Photographs recorded the site reconnaissance are included in Appendix II (Site Photographs);

Interviews

- Interviewing available individuals with knowledge of current or historical use, storage, or disposal of potentially hazardous materials or other environmentally related activities on or adjacent to the Subject Property. User provided information is included in Appendix IV; and

Report Preparation

- Preparation of this report that documents the findings, opinions, and conclusions of the Phase I ESA investigation conducted at the Subject Property, and provides the supporting documentation and references for those findings, opinions, and conclusions (the Report). Resumes for the environmental professionals that conducted the investigation and prepared this Phase I ESA Report are included in Appendix IV (Supporting Documentation).

2.3 Significant Assumptions

No significant assumptions were made in the preparation of this Phase I ESA.

2.4 Limitations and Exceptions

EDA's services were performed in accordance with the following principals, which are an integral part of the ASTM Standard: (i) No environmental site assessment can wholly eliminate uncertainty regarding the potential for Recognized Environmental Conditions in connection with a property. Performance of this ESA is intended to reduce, but not eliminate, uncertainty regarding the potential for Recognized Environmental Conditions in connection with the Subject Property, and the ASTM Standard recognizes reasonable limits of time and cost; and (ii) "all appropriate inquiry does not mean an exhaustive assessment of a property. This ESA was performed in conformance with the ASTM Standard's principal of identifying a balance between the competing goals of limiting the costs and time demands inherent in performing and ESA and the reduction of uncertainty about unknown conditions resulting from additional information; and (iii) not every property warrants the same level of assessment. The appropriate level of assessment for this ESA was guided by the type of property subject to the assessment, the expertise and risk tolerance of the user, and the information developed in the course of the inquiry; and (iv) ESA's must be evaluated based on reasonableness of judgments made at the time and under the circumstances in which they were made. Subsequent ESA's should not be considered valid standards to judge the appropriateness of any prior assessment based on hindsight, new information, use of developing technology or analytical techniques, or other factors.

2.5 Special Terms and Conditions

No special terms and conditions are applicable to this ESA.

2.6 Statement of User Reliance

EDA has prepared this Report at the request of the User for the sole purpose of use by the User in connection with the User's purpose as identified in *Section 4.0*. Use of the information contained in this Report by anyone other than User is permissible only with the prior written authorization to do so from EDA, and only under the conditions allowed by the ASTM Standard. EDA is not responsible for independent conclusions, opinions, or recommendations made by others or otherwise based on the findings presented in this Report.

3.0 SITE DESCRIPTION

EDA obtained information to describe the Site's condition through a variety of available and readily accessible means. This information includes a legal description of the property and a description of the location, Site vicinity, general characteristics and current uses of the property.

3.1 Property Location and Legal Description

The Subject Property is located in Section 17, Township 43 South, Range 46 East on the United States Geological Survey (USGS) 7.5-minute "DELRAY BEACH, FL" topographic quadrangle map, as shown on Figure 1 in Appendix I (Figures).

The client did not provide the legal description to EDA. However, EDA has obtained a legal description and property tax information from the Palm Beach County Property Appraisers Office Public Access System Website. This information is included in Appendix IV.

The Subject Property entrance is located at the intersection of West Atlantic Avenue and Southwest 9th Avenue, and extends 304-feet east to west and 592-feet north to south. The irregular-shaped parcel of land includes nine parcels of residential land that comprise approximately 2.83-acres.

3.2 Site and Vicinity General Characteristics

The Subject Property comprises approximately 2.83-acres of residentially zoned property, which is occupied by squatters at the residential apartments on the southern third of the property, located at the southeast corner of West Atlantic Avenue and Southwest 9th Avenue, Delray Beach, Palm Beach County, Florida. The property vicinity is characterized by residential and commercial development.

3.3 Current and Past Uses of the Property

As of this writing, the Subject Property supports three single-story multi-family apartment buildings built in the 1960's, which are posted with no trespassing signage and demolitions permits. Based on historic research completed during this investigation, the property was historically developed for residential uses. None of the current uses of the Subject Property appear likely to involve the obvious use, treatment, storage, disposal, or generation of hazardous substances or petroleum products.

3.4 Descriptions of Structures, Roads, Other Improvements on the Site

The Subject Property supports three single-story multi-family apartment buildings of concrete block construction, built in the 1960's. The Subject Property supports four pole-mounted transformers, is scattered with residential litter and construction debris, and is situated on topographically flat land. The main structure that is located on the Subject Property that supported a residential use was cooled by the use of an electric-powered air conditioning unit.

Publicly-maintained roadways observed near the Subject Property include the north bounding West Atlantic Avenue, which traverses the Site from east to west, the south bounding Southwest 1st Street, which traverses the Site from east to west, the west

bounding Southwest 9th Avenue, which traverses the Site from north to south, and the east bounding Southwest 8th Avenue. The Site is accessed via Southwest 9th Avenue.

The Subject Property is supplied potable water and wastewater disposal via a municipal source.

3.5 Current and Past Uses of Adjoining/Surrounding Properties

North: W Atlantic Ave, then commercial properties

East: SW 8th Ave, then residential properties

South: SW 1st St, then residential properties

West: SW 9th Ave, then residential properties

Past uses of the property are identified in *Section 5.4* of this report.

4.0 USER PROVIDED INFORMATION

The ASTM Standard defines User as the party seeking to use Practice E 1527 to complete an environmental site assessment of the property. The ASTM Standard requires the User to provide certain information to the environmental professional. EDA has provided a User Questionnaire to Delray Beach CRA to facilitate the transfer of this information to EDA. Walt Gerhard of Delray Beach CRA completed the User Questionnaire. A copy of the completed User Questionnaire is included in Appendix IV.

4.1 Title Records

The historical property ownership chain-of-title report for the Subject Property was not provided to EDA during this investigation.

4.2 Specialized Knowledge

Based on the responses to the User questionnaire, the Client does not have specialized knowledge regarding the Subject Property beyond the information provided in and described in previously prepared environmental reports.

4.3 Commonly Known or Reasonably Ascertainable Information

According the User Questionnaire, the User is not aware of commonly known or reasonably ascertainable information about the Subject Property that would help identify conditions indicative of releases or threatened releases. The User is familiar with certain chemicals that are present on the Subject Property.

4.4 Valuation Reduction for Environmental Issues

The ASTM User Questionnaire requires the User to evaluate the relationship between the purchase price and the fair market value of the property if it were not contaminated. Delray Beach CRA responded that the purchase price reflects fair market value of the property without consideration to potential contamination.

4.5 Owner, Property Manager, and Occupant Information

EDA interviewed owner and Key Site Manger of the Subject Property, Walt Gerhard of the Delray Beach CRA, Delray Beach, Florida on June 28, 2007. Information obtained from this interview has been incorporated throughout the Report.

4.6 Reason for Performing Phase I

Delray Beach CRA, The User indicated to EDA that the Phase I ESA was being performed as part of an evaluation of the Subject Property to identify conditions that could potentially cause liability to the property owner and potential purchaser.

5.0 RECORDS REVIEW

The Phase I ESA investigation included a search of standard environmental record sources in accordance with the most current AAI regulations and ASTM E 1527-05.

5.1 Standard Environmental Record Sources, Federal and State

EDA retained Environmental Data Resources Inc. (EDR) to perform an environmental regulatory database search of the general area of the Subject Property, which is presented in Appendix III. In accordance with the search requirements of ASTM E-1527-05 Standard, the Federal and state regulatory agency records listed below were reviewed to identify the use, generation, storage, treatment or disposal of hazardous materials, or release incidents of such materials that might impact the Subject Property. A summary of significant listings in the environmental regulatory database report is presented in Table 1 (standard databases). The standard databases reviewed are listed on the following page.

The purpose of the regulatory records review is to evaluate the potential for recognized environmental conditions. Contaminant sources may be reported in regulatory records that are not physically observable through the Site Reconnaissance or Interview process of the ASTM E 157 practice. In addition, contamination stemming from nearby properties has the potential to migrate and negatively impact the soil and groundwater quality beneath the Site.

Properties identified in the ASTM regulatory database search were further scrutinized to focus our research efforts on the facilities most likely to have impacted the Site. While each contaminated facility reported in the database was considered as a potential contaminant source, only facilities that pose a reasonable threat of contamination were further evaluated. Based on our regional knowledge of the area of

investigation and local geologic conditions, the following commonly identified facilities pose a risk for potential contamination:

- ✓ RCRA, ERNS, HMIRS, FINDS, SPILLS, UST, AST, ENG & INST CONTROLS – Site and Adjacent Properties.
- ✓ Leaking Underground Storage Tank (LUST) facilities < 1/8 mile.
- ✓ NPL, CERCLIS, Drycleaning facilities, Brownfield, Landfill < ¼ mile.

These facilities are further identified and discussed in the following Table 1 and Section 7.3 of this report. Record sources not specifically identified above are evaluated only on a site-specific basis.

The EDR report also provides a number of non-ASTM standard databases. These can provide useful information in some cases and are discussed where appropriate in the following sections. Based on local geologic conditions, Leaking Underground Storage Tank (LUST) facilities with reported discharges located within an eighth mile radius pose a potential risk for contamination. CERCLIS, National Priority List, Solid Waste Facilities/Landfills, and Drycleaning facilities located within one-quarter mile of the Site pose similar risks to soil and groundwater quality beneath the Site. These facilities are further identified and discussed in the following Table 1 and Section 5.2 of this report.

"THIS SPACE WAS LEFT BLANK INTENTIONALLY"

Federal ASTM Standard Databases

Database	Approximate Minimum Search Distance
Federal NPL (National Priorities List)	1.0-mile
Federal delisted NPL site list	0.5-mile
Federal Comprehensive Environmental Response, Compensation and Liability Information System (CERCLIS) site list	0.5-mile
Federal CERCLIS-No Further Remedial Action Planned (NFRAP) site list	0.5-mile
Federal Resource Conservation and Recovery Act (RCRA) CORRACTS (Corrective Action Report) facilities list	1.0-mile
Federal RCRA non-CORRACTS Treatment Storage and Disposal (TSD) facilities list	0.5-mile
Federal RCRA Generators list	Subject Property and adjoining properties
Federal Institutional Control/Engineering Control Registries	Subject Property
Federal Emergency Response Notification System (ERNS) list	Subject Property

State and Tribal ASTM Standard Databases

Database	Approximate Minimum Search Distance
State and tribal hazardous waste sites identified for investigation or remediation: NPL – equivalent sites	1.0-mile
State and tribal hazardous waste sites identified for investigation or remediation: CERCLIS – equivalent sites	0.5-mile
State and tribal landfill and/or solid waste disposal site list	0.5-mile
State and tribal leaking storage tank lists	0.5-mile
State and tribal registered storage tank lists	Subject Property and adjoining properties
State and tribal Institutional Control/Engineering Control Registries	Subject Property
State and tribal voluntary cleanup sites	0.5-mile
State and tribal Brownfield sites	0.5-mile

Table –1: Environmental Records Search – Facilities of Concern					
Facility Name	**Database**	**Distance (feet)/ Direction From Site**	**Location Relative to Inferred Groundwater Flow Direction**	**Comments**	**Evaluation**
Florida Drycleaners	VCP	80 feet E	Down-gradient	Inactive site. Down-gradient. No reported violations. In an active cleanup program.	Not a REC
Philips Market Inc	LUST	80 feet N	Cross-gradient	Kerosene discharge in 1992. Participating in State-funded cleanup. Information available at Palm Beach County ERM regarding cleanup activities from 2004 indicates concentrations of VOA's above cleanup levels.	Not a REC
S & R Beauty Supply	UST	90 feet W	Up-gradient	Waste Oil Underground Storage Tank. No reported discharges or violations.	Not a REC
Unique Oil	LUST	93 feet NE	Cross-gradient	Gasoline discharge 1987. Cleanup on going. Plume of contamination limited to immediate property vicinity.	Not a REC
Amoco Service Station # 6305	RCRA-SQG	264 feet ENE	Cross-gradient	Small Quantity Generator No Violations Found.	Not a REC
	LUST	264 feet ENE	Cross-gradient	Gasoline discharges 1994, and 1998. Clean up was completed. No Further Action status granted in 2000.	Not a REC
Neal's Station	LUST	973 feet E	Down-gradient	Waste Oil discharge in 1992. Tank is Closed. Cleanup Not Required status as of 2001.	Not a REC
BP #370627	LUST	1,243 feet E	Down-gradient	Unknown discharge in 1990. Tank is Closed. Clean up was completed. No Further Action status granted in 1991.	Not a REC

5.1.1 Subject Property Database Listing

The Subject Property is not listed with any ASTM standard databases (Table 1):

5.1.2 Off-Site Properties Database Listings

One (1) drycleaner and two (2) Leaking Underground Storage Tank (LUST) facilities are located within one-eighth mile of the Site. Based on our research, the three identified facilities are eligible for reimbursement in the State funded petroleum and drycleaning solvent cleanup programs. Accordingly, any risk of environmental impairment these sites may pose to the subject Site is mitigated by the fact that the State will ultimately address the contamination appropriately. State funded cleanup projects are funded on a priority ranked basis based on the degree of contamination and potential threat to health and environment. Upon Site redevelopment, groundwater testing may be required on the subject Site by the South Florida Water Management District (SFWMD), particularly if the proposed redevelopment requires a construction-dewatering permit. If construction dewatering will be required during Site redevelopment, a limited groundwater investigation along the northern property boundary of the Site may be warranted.

5.2 Additional Environmental Record Sources

EDA was not provided with additional environmental documents relating to the Subject Property. However, EDA has specialized knowledge regarding the gasoline discharge cleanup activities at the Unique Oil facility located northeast of the Subject Property. Data regarding this Site in EDA's possession includes:

- Organic Vapor Analyses Logs from soil samples collected June 7, 2007
- Groundwater BTEX and PAH analyses from a June 12, 2007 sampling event

This data helped determine that the facility in question poses a limited environmental threat to the Subject Property. Relevant documents have been included as supporting documents in *Appendix IV* of this report.

5.3 Physical Setting Sources

The "DELRAY BEACH, FL" USGS topographic quadrangle map, Palm Beach County Soil Survey, and regulatory files available regarding properties of environmental concern in the property vicinity of the Subject Property were reviewed as sources for obtaining information regarding the physical setting of the Subject Property and surrounding vicinity.

Based on our Site reconnaissance, review of USGS maps, aerial photographs, location of the Subject Property, and the present environmental related conditions of adjacent and nearby properties, the potential for migration of petroleum contamination or hazardous waste contamination from off-site sources appears low.

5.3.1 Topography

The USGS topographic quadrangle map titled "DELRAY BEACH, FL" was referenced as a source for obtaining information regarding the physical setting of the Subject Property and surrounding vicinity. The Subject Property is located approximately 15 feet above mean sea level. The topography in the vicinity is flat. A copy of the USGS Quadrangle Map is presented in the Physical Setting Summary Section of the attached EDR Report included in Appendix III.

5.3.2 Soils/Geology

An accurate, site-specific representation of the soil layers can only be obtained from soil borings. According to the EDR Geocheck Physical Setting Summary Report, the native soil type in this area is primarily, "Taveres Fine Sand." A geologic description of these soils is presented in the EDR Geocheck Physical Setting Summary included in Appendix III.

5.3.3 Hydrogeology

According to South Florida Water Management District (SFWMD) Technical Publication 89-4 "Groundwater Resource Assessment of Palm Beach County, Florida," two aquifer systems underlie the Site: the Surficial Aquifer and the deeper Floridan Aquifer. The aquifer systems are separated by the low permeability sediments of the Hawthorn Formation. The principal source of potable water in eastern Palm Beach County comes from within the Surficial Aquifer system. The Surficial Aquifer system is composed of three layers: the surficial sands; the primary water-producing zone; and a low water-producing zone situated above the confining unit of the Hawthorn Formation.

The Pamlico Sand in the area of the Site is approximately 30 feet in thickness. The Pamlico Sand is comprised of Quartz Sand with shell often found in bedded layers or disseminated throughout and offers little resistance to the downward flow of water. Below the Pamlico Sand is the Anastasia Formation. This Formation is composed of sand, sandstone, limestone, coquina, and shell beds. The Anastasia Formation is possibly as thick as 100 feet and extends to a depth of approximately 150 feet. In the area of the Site, the Tamiami Formation lies below the Anastasia Formation. The Tamiami Formation is composed of sand, marl, and shell beds. The Tamiami Formation is approximately 100 feet thick and extends to approximately 300 feet below ground level. Lying below the Tamiami is the Hawthorn Formation. The Hawthorn Formation is a relatively impermeable layer of clay and sandy marl. The Hawthorn Formation can be as thick as 500 feet and extend to over 800 feet below ground level. Below the Hawthorn is the Floridian Aquifer.

The property does not contain surface water bodies.

Based upon our knowledge of the hydrology of this region, groundwater flow of the surficial aquifer has both an east and southeast component.

Furthermore, surface water bodies, wells, or similar boundary conditions not evaluated as part of this investigation may be present that affect groundwater flow in this area.

5.4 Historical Use Information on the Property

The objective of consulting historical sources is to develop a history of the previous uses of the property and surrounding area, in order to help identify the likelihood of past uses having led to recognized environmental conditions in connection with the property.

5.4.1 Aerial Photography Review

To evaluate the previous land uses of the Subject Property and surrounding area, a series of aerial photographs were reviewed. The aerial photographs provide a progressive overview of historic land use on the Subject Property and surrounding areas.

EDA reviewed aerial photographs dating from 1964 to 2006, available at the Florida Department of Transportation, Surveying and Mapping Office. Please refer to Appendix I (Figures) for copies of aerial photographs.

- ⇨ 1964: The northern commercial portion of the Site remains undeveloped. With the exception of a single-family residence near the center of Site, the southern parcels of the Site remain undeveloped at this time. Properties in the vicinity of the Site exists as similar uses to those observed today with commercial properties to the north along the Atlantic Avenue corridor and residential properties to the east, south and west. West Atlantic Avenue exists as a two-lane, asphalt-paved thoroughfare. A parcel of land to the immediate north that presently supports eastbound Atlantic Avenue supports a single-family residence in this coverage. It appears that the right of way for Atlantic Avenue had not yet been dedicated to the DOT. Southwest 9th Avenue, Southwest 8th Avenue, and Southwest 1st Street have been improved to there present condition.

- ⇨ 1975-1995: The Site has been improved with the three residential apartment buildings present today. The northern parcels exist in conditions similar to those observed in prior coverages. More commercial development has taken place along the Atlantic Avenue corridor. West Atlantic Avenue has been widened and improved to its present condition.

- ⇨ 2006: The Site and surrounding properties exist in conditions similar to those observed today.

Our review of historic aerial photographs indicates that the Subject Property was historically developed for a residential use.

The review of this information did not reveal any additional cause for environmental concern on the Site.

5.4.2 Property Ownership Records

The historical property ownership chain-of-title report for the Subject Property was not provided to EDA during this investigation.

5.4.3 Sanborn Fire Insurance Map Review

A Sanborn Fire Insurance Map search was performed as part of this investigation. According to information provided by EDR, Sanborn Maps were not available for this area.

5.4.4 City Directory Review

The review of this information assisted in our investigation, but did not reveal any additional environmental concerns for the Subject Property. Copies of city directory research conducted during this investigation are included as supporting documents in *Appendix IV* of this Report.

5.4.5 Land Use Records

According to information obtained from the Palm Beach County Property Appraisers Office the subject property is zoned in the commercial district.

5.4.6 Building Records

Building records were not reviewed as part of this assessment, since the property remained undeveloped prior to the construction of the present improvements.

5.4.7 Other Historical Resources

No other historical sources were reviewed during this assessment.

5.5 Historical Use Information on Adjoining Properties

According to a review of the earliest aerial photograph available (1964), the adjoining parcels surrounding the Subject Property have historically remained as a residential use.

6.0 SITE RECONNAISSANCE

A visual inspection of the Subject Property was performed by Cecil Lunsford, Project Manager, under the supervision of Scot Wehmeyer, Senior Project Manager of EDA

to identify potential sources of chemical and petroleum contamination such as ASTs, USTs, and potential sources of PCBs, chemicals, and hazardous materials. Surficial evidence of potential recognized environmental conditions such as waste or refuse dumping, distressed vegetation, stained soils, and/or stained paving was also evaluated. Photographs recorded during the site assessment are presented in Appendix II.

6.1 Methodology and Limiting Conditions

The site reconnaissance was conducted throughout the Subject Property, beginning with the building exterior and property perimeter, and then within the interior and roof areas. EDA encountered no significant limiting conditions during the site reconnaissance.

6.2 General Site Setting

The Subject Property is located in an area of primarily residential and commercial property in the southwestern portion of Delray Beach, Florida. Commercial properties are located to the north, east, and west of the Subject Property along West Atlantic Avenue. Residential properties surround the Site to the east, south, and west. West Atlantic Avenue is located to the immediate north. The Subject Property is located on a topographically flat parcel of land.

6.3 Exterior Observations

6.3.1 Property Description

The Subject Property is comprised of several lots of residential and commercial property. Buildings on the northern portion of the Site have been recently demolished. The southern portions of the Site presently support multiple residential buildings; however, these buildings are unoccupied, and posted with no trespassing signage and demolition permits (Figure 2). A description of the Subject Property was included as *Section 3.4* of this report.

6.3.2 Storage Tank Systems

No fill ports, vent stacks, or access ways were observed which would indicate the presence of Underground Storage Tanks (UST's) on the Site. Likewise, there were no Aboveground Storage Tanks (AST's) observed on the Site. In addition, our review of State and County storage tank databases revealed no listings for the Master Parcel.

6.3.3 Evidence of Polychlorinated Biphenyls

Polychlorinated biphenyl compounds (PCBs) are toxic chemicals that bioaccumulate and have been regulated by the Toxic Substances Control Act (TSCA) of 1976. Manufacture of PCBs has been prohibited since 1977. Some electrical transformers and similar electrical devices contain PCB's within the internal cooling oils. The

facility utilizes at least 4 exterior pole-mounted transformers (Figure 2). The transformers are owned and operated by the Florida Power and Light (FPL) and appeared undamaged with no evidence of oil leakage. However, in the event of leakage or discharge of fluids from equipment owned by FPL, it is advisable that they be contacted, as FPL assumes responsibility for the proper cleanup and disposal of such fluids, regardless of PCB content.

The presence or condition of interior florescent ballasts was not evaluated as part of this investigation.

Hydraulic equipment was not observed on the Subject Property during EDA's Site visit.

6.3.4 Stained Soil or Pavement

EDA observed an automotive waste oil pan north of the Site's northern most apartment building. Spillage from this container has stained soils in a 3-foot diameter in its immediate proximity. In the case of automotive waste oil it has been EDA's experience that spills of this quantity do not result in significant contamination. Assuming that the stained soils observed were the result of a single spill this condition does not present a significant risk at this time.

EDA observed no other significant staining on soil or pavement in exterior areas of the Subject Property.

6.3.5 Stressed Vegetation

No stressed vegetation was observed at the Subject Property.

6.3.6 Solid Waste Disposal and/or Evidence of Dumping

No trash or other evidence of on-site solid waste disposal was observed during this investigation. According to information provided by Walt Gerhard the property is serviced via Waste Management for solid waste disposal. While the Site is scattered with litter and trash including, but not limited to automotive tires and residential trash, no significant dumping was observed on the Subject Property during our Site visit.

6.3.7 Evidence of Pits, Ponds, Lagoons

EDA did not identify evidence of current or historic pits, ponds or lagoons on the Subject Property.

6.3.8 Evidence of Wastewater

The Subject Property discharges wastewater to the City of Delray Beach sanitary sewer system. The property was inspected for evidence of any wastewater (including stormwater) that discharges into a drain, ditch or stream on the property and on adjacent property.

The Site and the immediately surrounding areas are primarily pervious, thus allowing natural percolation of stormwater into the on-site soils in this area. Formal drainage systems such as storm drains or piping were not observed on the Site. The Site Stores excess stormwater in swales and a dry detention area located along West Atlantic Avenue.

6.3.9 Evidence of Wells

EDA did not observe evidence of wells on the Subject Property. The Site Representatives stated that no groundwater wells were located on the Subject Property.

6.3.10 Evidence of Septic Systems

According to Kris Buzzen, Records clerk for the City of Delray Beach Building Department, there was at one time a single septic system on the southern portion of Subject Property. This systems treated residential uses and represent a de-minimis threat to the Subject Property. However, it has not been determined whether or not the system was properly removed or closed in place. If any septic tanks are discovered on the Site, they should be properly closed prior to Site development. The tanks can either be abandoned in place by puncturing the bottom and filing with soil, or the tanks can be removed from the Site entirely in accordance with local health department requirements. Presently domestic wastewater discharges to the City of Delray Beach municipal system. EDA observed no evidence of an on site septic system.

6.3.11 Other Exterior Observations

No other significant exterior observations were made during this investigation.

6.4 Interior Observations

The interior areas of building located on the Subject property were not inspected by EDA during the course of this investigation, because access to the these areas was not reasonably ascertainable due to unsafe conditions of the buildings, which are permitted for demolition in the near future.

6.5 Off-Site Observations

6.5.1 Adjoining Properties

According to EDR, two adjacent facilities are listed with HIRMS databases. The north adjacent Phillips Market property is a LUST facility that supported a leaking kerosene UST, which was closed when contamination was identified in 1992. The Site is participating in a State funded cleanup program and according to documentation gleaned from the FDEP's OCULUS compliance file database the Site's groundwater is monitored quarterly. In an abundance of caution the User may choose to test the Sites

groundwater in an effort to determine if any contamination exists on the Subject Property from this adjoining facility

No other off-site environmental concerns were noted for the adjoining properties.

6.5.2 Other Surrounding Properties

Environmental concerns were not noted for other surrounding properties.

7.0 INTERVIEWS

The purpose of interviews with past and present owners and occupants is to obtain information indicating RECs in connection with the Subject Property. Information obtained through these interviews is discussed in relevant sections of this Report.

7.1 Interview with Owner

On June 28, 2007 EDA interviewed Mr. Walt Gerhard of the Delray Beach CRA, Owner and Key Site Manger of the Subject Property. Information obtained from this interview has been incorporated throughout the Report.

7.2 Interview with Key Site Manager

The Delray CRA is both the Owner and Key Site Manager of the Subject Property.

7.3 Interviews with Occupants

The Site is not presently occupied.

7.4 Interviews with Local Government Officials

In lieu of an interview with the State of Florida Department of Environmental Protection (FDEP), EDA conducted an interactive query of the FDEP Storage Tank/Contaminated Facility Latitude/Longitude Search for the Site and surrounding areas.

EDA interviewed Ms. Kris Buzzen, Record Clerk of the City of Delray Beach Building Department regarding archived building records for the Subject Property. Information obtained from this interview has been included throughout this Report. Copies of relevant documents obtained from this interview are included as supporting documents in Appendix IV of the Report.

7.5 Interviews with Others

No others were interviewed.

8.0 FINDINGS, CONCLUSIONS AND RECOMMENDATIONS

Delray Beach CRA (the User) retained EnviroDesign Associates, Inc., (EDA) to perform a Phase I Environmental Site Assessment (ESA) on the "Myricks Subdivision" property located at the SE corner of West Atlantic Avenue and Southwest 9th Avenue in Delray Beach, Palm Beach County, Florida. (Subject Property or Site). The purpose of the Phase I ESA is to identify Recognized Environmental Conditions (REC's) and Business Environmental Risks (BER's) in connection with the Subject Property, to the extent feasible, pursuant to the processes prescribed in the ASTM Practice E 1527-05 entitled "Standard Practice for Environmental Site Assessments: Phase I Environmental Site Assessment Process" (ASTM Standard), the EPA Rule entitled, "Standards and Practices for All Appropriate Inquiries; Final Rule (AAI Rule), 40 CFR Part 312, and EDA's professional judgment.

The summary is to be used only in conjunction with the attached Myricks Subdivision Phase I ESA, dated July 2, 2007 (the Report). All definitions used in this Executive Summary have the same meaning in the Report, and the use of this Executive Summary is subject to the limitations and conditions contained in the Report. The Report shall govern the event of any inconsistency between this Executive Summary and the Report.

We have performed a Phase I Environmental Site Assessment in conformance with the scope and limitations of ASTM Practice E 1527-05 on the Myricks Subdivision facility located at the southeast corner of West Atlantic Avenue and Southwest 9th Avenue in Delray Beach, Florida (Site). Any exceptions to, or deletions from, this practice are described in *Section(s) 2.3 and 2.4* of this report. This assessment has revealed no evidence of Recognized Environmental Conditions in connection with the property.

Finding: There were no Recognized Environmental Conditions identified during the performance of this investigation.

☼ **Issue:** No issues warranted.

☞ **Recommendation:** *No further action is recommended.*

While no Recognized Environmental Conditions were identified during the performance of this investigation, the following Business Environmental Risks warrant further discussion:

Business Environmental Risks (BER's) *are defined by ASTM 1527-05 as:*
"a risk which can have a material environmental or environmentally driven impact on the business associated with the current or planned use of a parcel of commercial real estate, not necessarily limited to those environmental issues required to be investigated in this practice."

BER Finding 2: One (1) drycleaner and two (2) Leaking Underground Storage Tank (LUST) facilities are located within one-eighth mile of the Site.

☼ **Issue:** Based on our research, the three identified facilities are eligible for reimbursement in the State funded petroleum and drycleaning solvent cleanup programs. Accordingly, any risk of environmental impairment these sites may pose to the subject Site is mitigated by the fact that the State will ultimately address the contamination appropriately. State funded cleanup projects are funded on a priority ranked basis based on the degree of contamination and potential threat to health and environment. Upon Site redevelopment, groundwater testing may be required on the subject Site by the South Florida Water Management District (SFWMD), particularly if the proposed redevelopment requires a construction-dewatering permit.

☞ **Recommendation:** *If construction dewatering will be required during Site redevelopment, a limited groundwater investigation along the northern property boundary of the Site may be warranted.*

9.0 DEVIATIONS IN SCOPE-OF-WORK

EDA prepared this Phase 1 ESA in accordance with, and without any substantive deviations from ASTM E1527-05.

10.0 REFERENCES

- ASTM Practice E1527-05; Standard Practice for Environmental Site Assessments.
- EDR Radius Map Report w/Geocheck
- Palm Beach County Property Appraisers, website
- Florida Department of Transportation (Aerial Photographs)
- State of Florida Department of Environmental Protection (FDEP) Storage Tank/Contaminated Facility Latitude/Longitude Search
- FDEP OCULUS File Management System Website
- Polk City Directory


11.0 QUALIFICATIONS OF ENVIRONMENTAL PROFESSIONALS

Resumes of key Environmental Professionals are included in Appendix IV (Supporting Documentation) of this report.

EnviroDesign
Associates, Incorporated

APPENDIX I

FIGURES

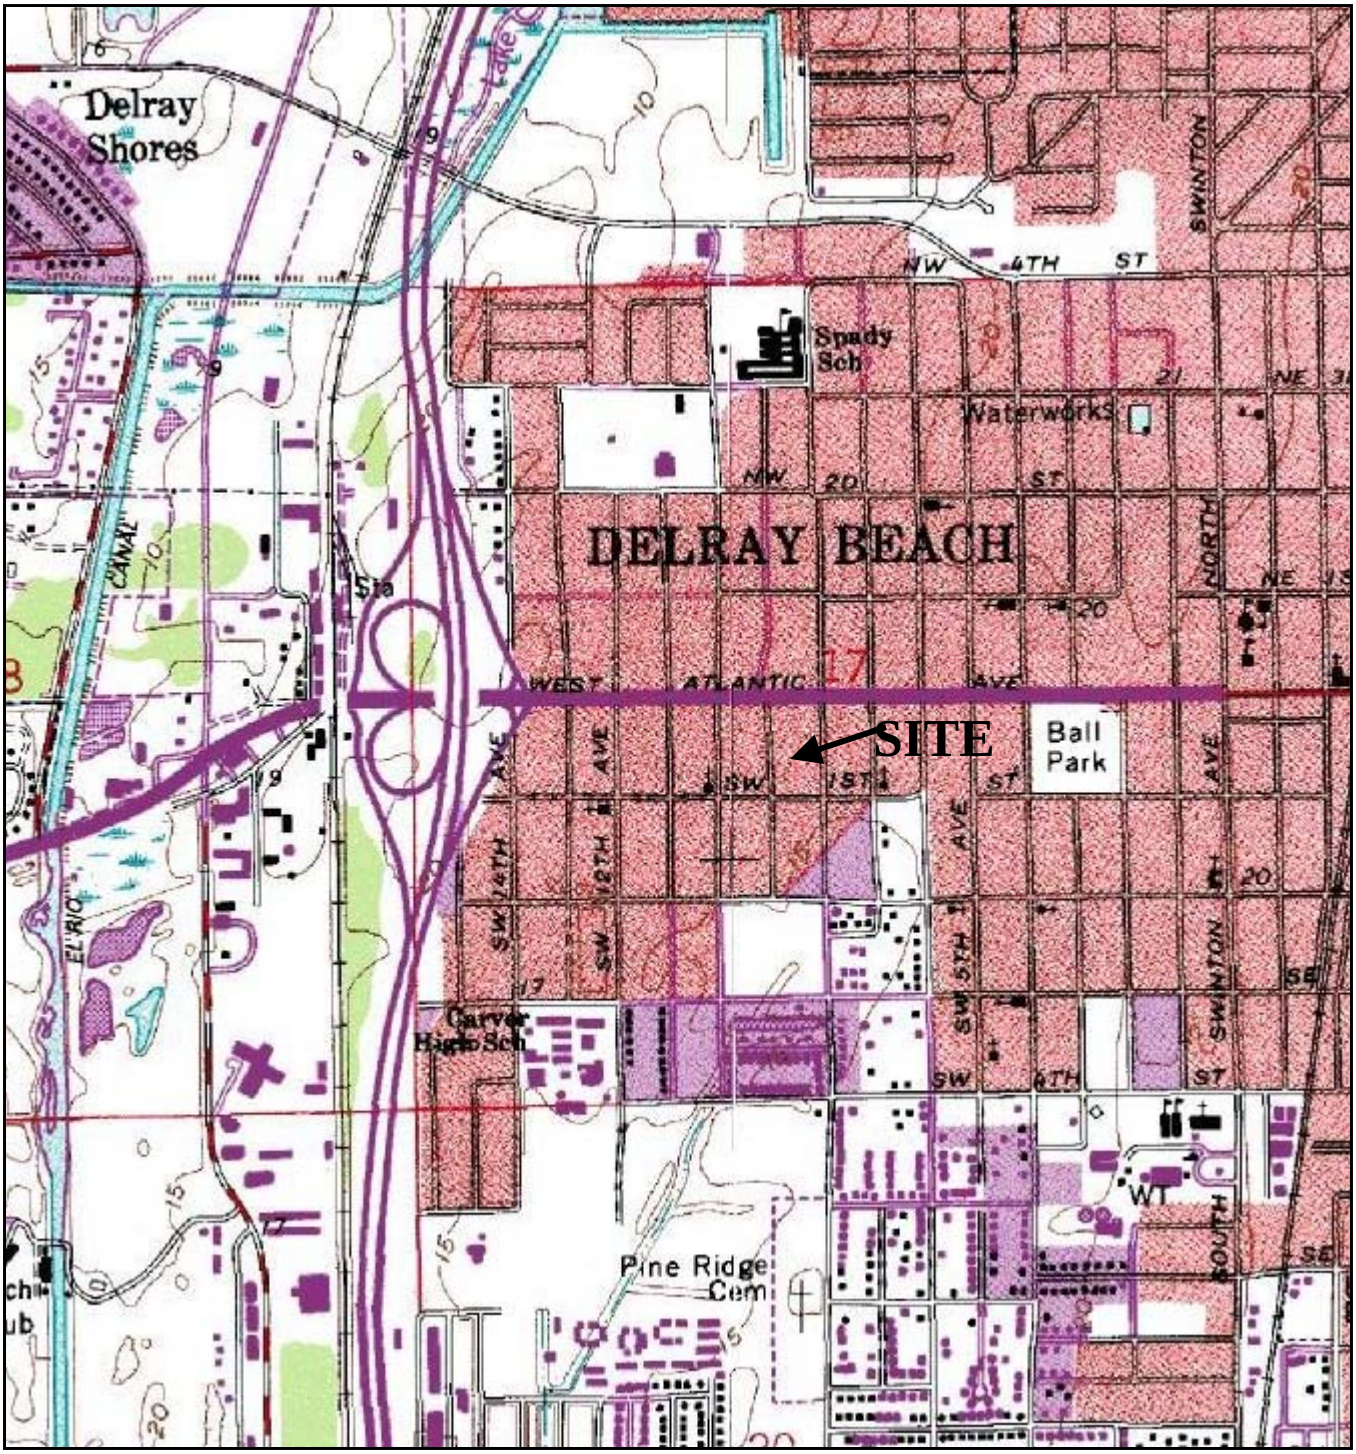

North

SITE VICINITY MAP

USGS TOPOGRAPHIC MAP

"DELRAY BEACH FL, 1986"

EnviroDesign Associates, Inc.
298 Pineapple Grove Way, Delray Beach, FL
Phone (561) 274-6500 • Fax (561) 274-8558

Phase I Environmental Site Assessment
"Myricks Subdivision "
Atlantic Ave & SW 9th Ave, Delray Bch, FL

Drawn By:	Date: July 2007	Figure No.:
CEL	**Project No.:** 07031	1



North


SITE MAP

NOT TO SCALE

EnviroDesign Associates, Inc.
298 Pineapple Grove Way, Delray Beach, FL
Phone (561) 274-6500 • Fax (561) 274-8558

Phase I Environmental Site Assessment
"Myricks Subdivision "
Atlantic Ave & SW 9th Ave, Delray Bch, FL

Drawn By:	Date: July 2007	Figure No.:
CEL	Project No.: 07031	2

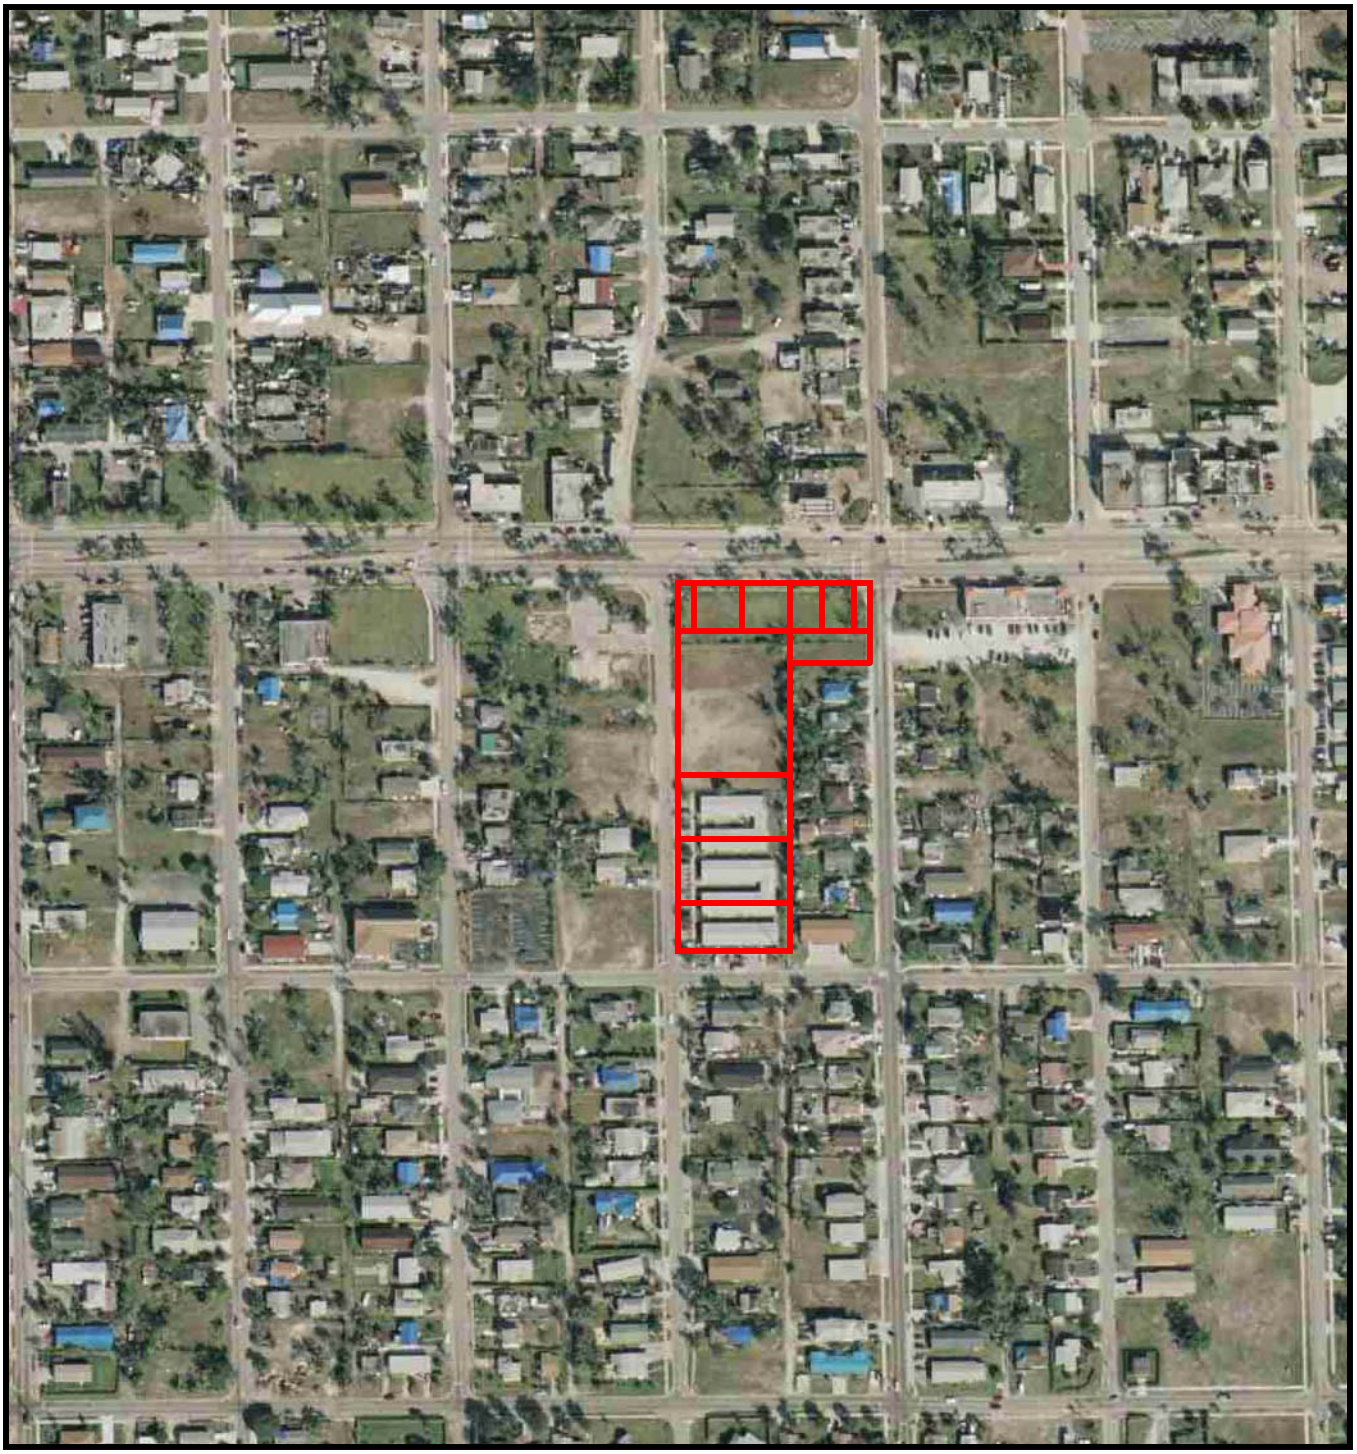

North

2006 Aerial Photograph

Approximate Scale 1" = 200'

EnviroDesign Associates, Inc.
298 Pineapple Grove Way, Delray Beach, FL
Phone (561) 274-6500 • Fax (561) 274-8558

Phase I Environmental Site Assessment
"Myricks Subdivision "
Atlantic Ave & SW 9th Ave, Delray Bch, FL

Drawn By:	Date: July 2007	Figure No.:
CEL	**Project No.:** 07031	3-1



North


1995 Aerial Photograph

Approximate Scale 1" = 200'

EnviroDesign Associates, Inc.
298 Pineapple Grove Way, Delray Beach, FL
Phone (561) 274-6500 • Fax (561) 274-8558

Phase I Environmental Site Assessment
"Myricks Subdivision "
Atlantic Ave & SW 9th Ave, Delray Bch, FL

Drawn By:	Date: July 2007	Figure No.:
CEL	**Project No.:** 07031	3-2

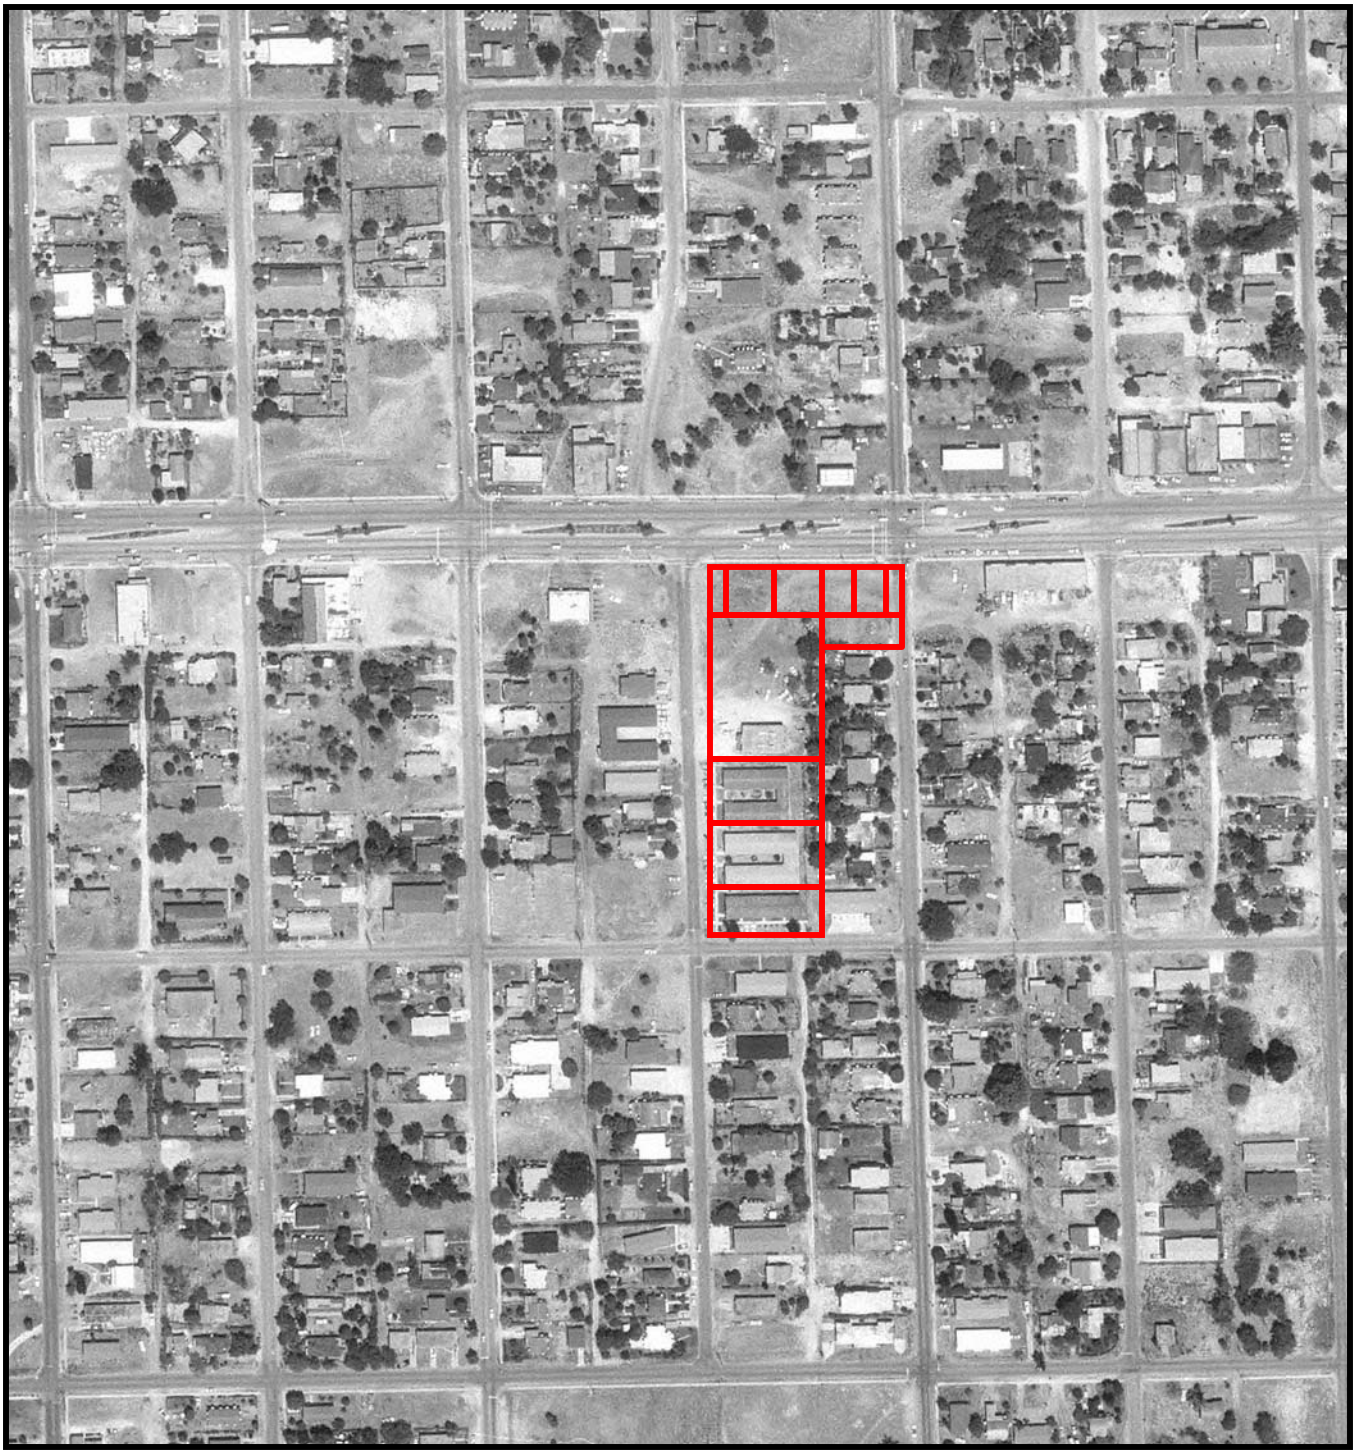

North


1986 Aerial Photograph

Approximate Scale 1" = 200'

EnviroDesign Associates, Inc.
298 Pineapple Grove Way, Delray Beach, FL
Phone (561) 274-6500 • Fax (561) 274-8558

Phase I Environmental Site Assessment
"Myricks Subdivision "
Atlantic Ave & SW 9th Ave, Delray Bch, FL

Drawn By:	Date: July 2007	Figure No.:
CEL	**Project No.:** 07031	3-3

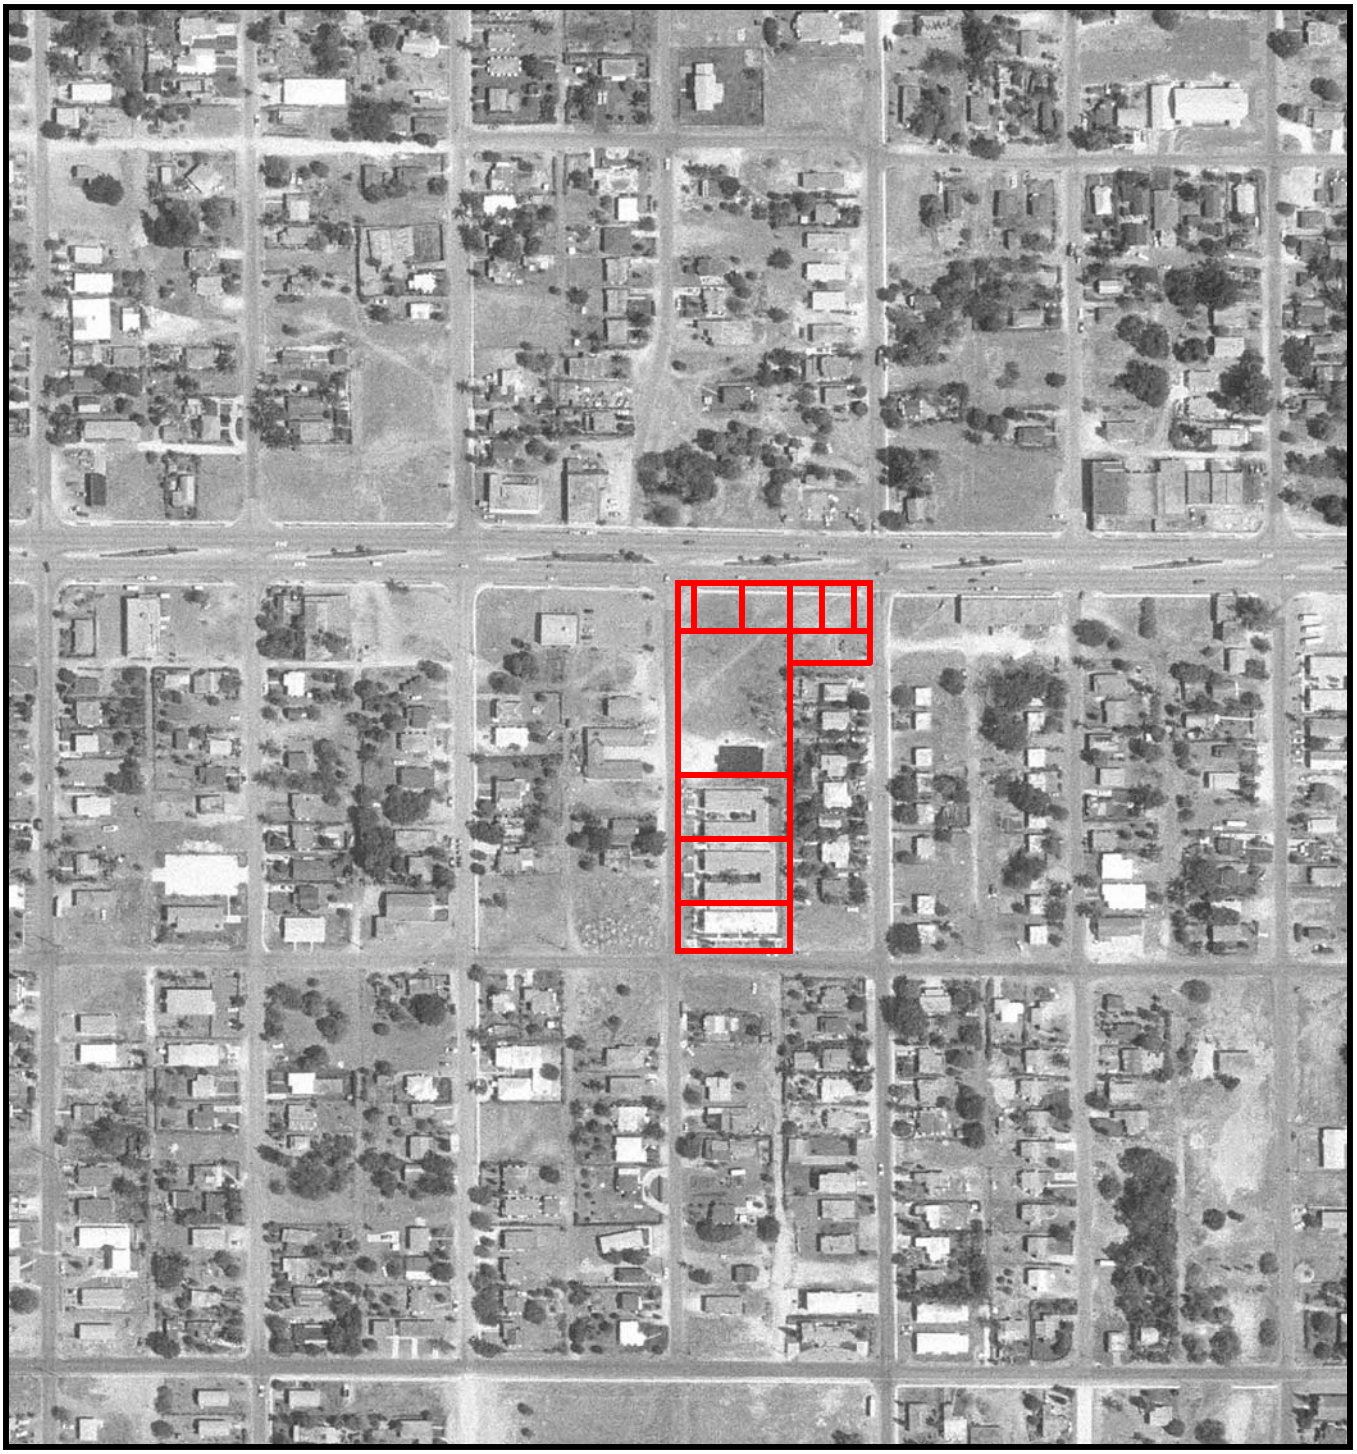

North


1975 Aerial Photograph

Approximate Scale 1" = 200'

EnviroDesign Associates, Inc.
298 Pineapple Grove Way, Delray Beach, FL
Phone (561) 274-6500 • Fax (561) 274-8558

Phase I Environmental Site Assessment
"Myricks Subdivision "
Atlantic Ave & SW 9th Ave, Delray Bch, FL

Drawn By:	Date: July 2007	Figure No.:
CEL	**Project No.:** 07031	3-4

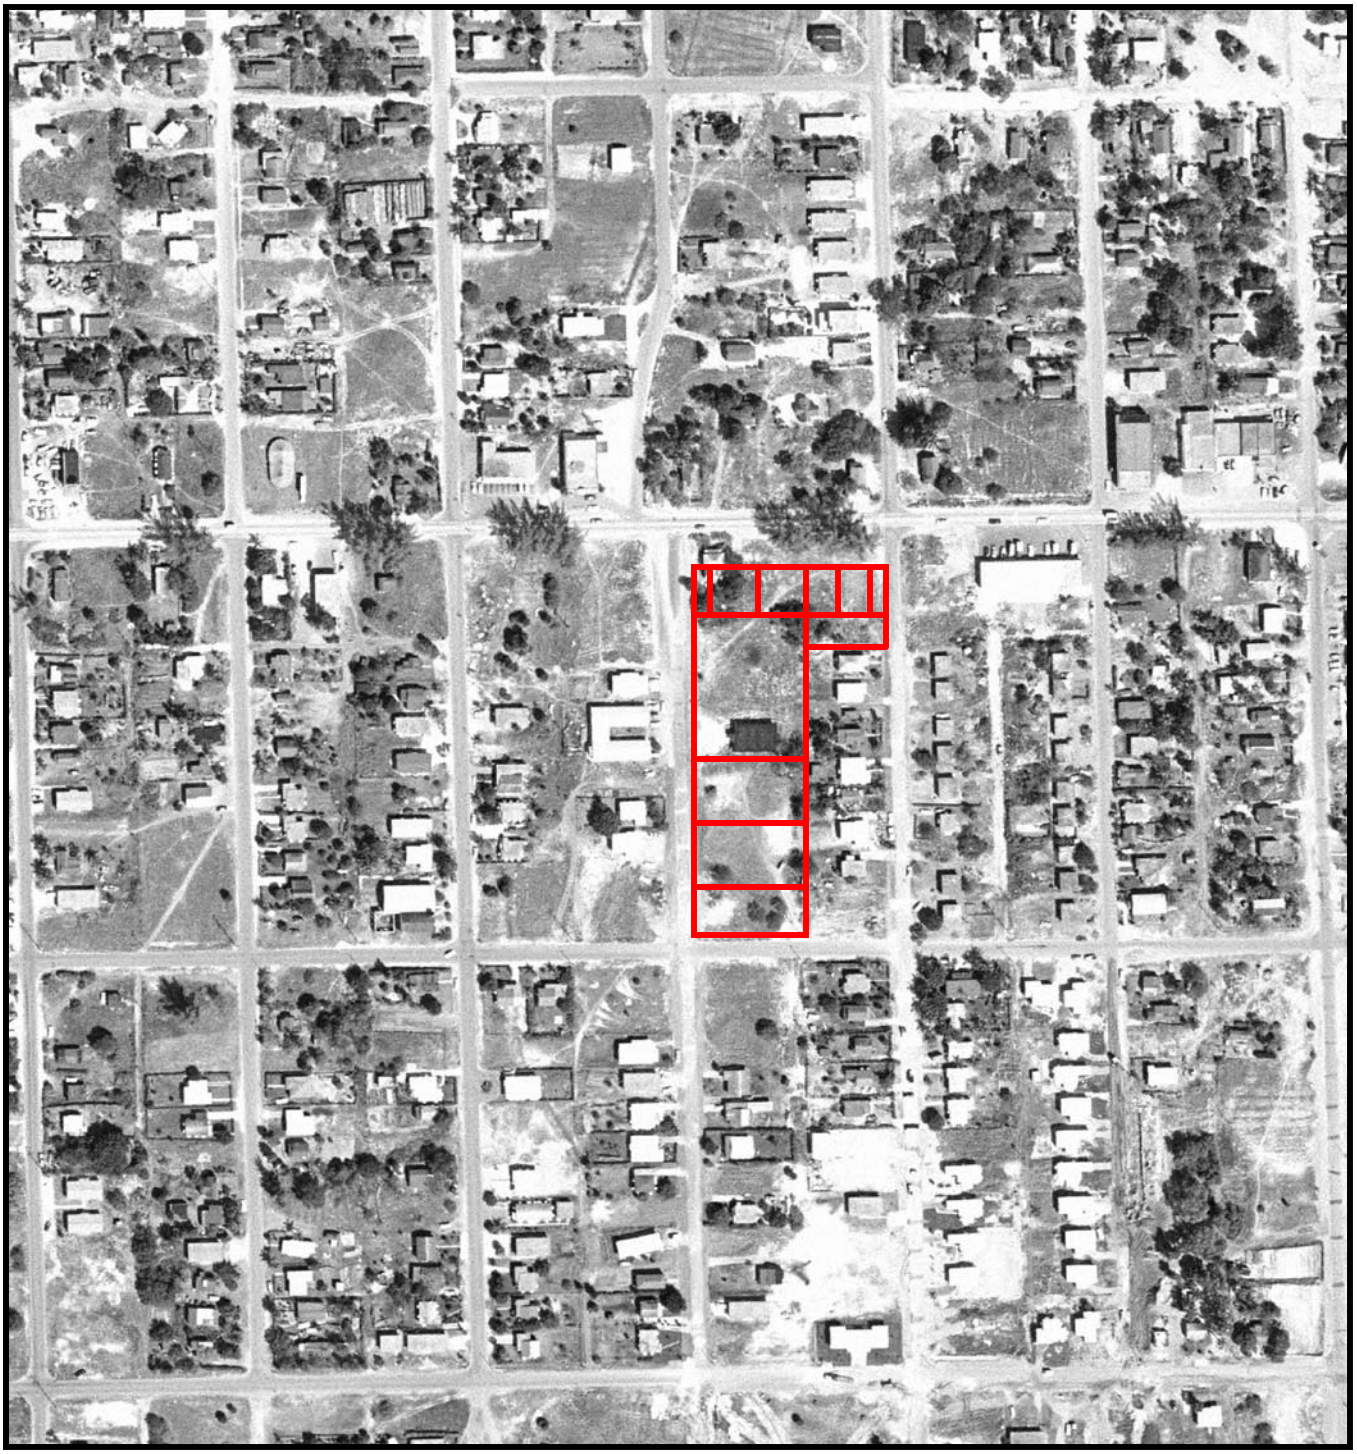

North

1964 Aerial Photograph

Approximate Scale 1" = 200'

EnviroDesign Associates, Inc.
298 Pineapple Grove Way, Delray Beach, FL
Phone (561) 274-6500 • Fax (561) 274-8558

Phase I Environmental Site Assessment
"Myricks Subdivision "
Atlantic Ave & SW 9th Ave, Delray Bch, FL

Drawn By:	Date: July 2007	Figure No.:
CEL	**Project No.:** 07031	3-5

EnviroDesign
Associates, Incorporated

APPENDIX II

COLOR PHOTOGRAPHS

Photo-1: This Photo was taken from the southwest property corner, facing northeast. It shows the southern most apartment building.





Photo-2: This Photo was taken from the southeast property corner, facing northwest. It shows the posted no trespassing signage observed on-Site.

Photo-3: This Photo was taken 150-feet north of the southeast property line, facing west. It shows a no trespassing sign that has been defaced on the northern most apartment building, which is occupied by squatters.





Photo-4: This Photo was taken from the midpoint of the northern most apartment buildings north parcel boundary, facing east-southeast. It shows the oil pan and soil staining observed on-Site.

Photo-5: This Photo was taken 25-feet south of the northeast property corner, facing west-northwest. It shows the swale and dry-detention area along the Atlantic Ave corridor.





Photo-6: This Photo was taken from the northwest property corner, facing east-southeast. It shows the swale and dry-detention area along the Atlantic Ave corridor.

Photo-7: This Photo was taken from the northwest corner of the northern most apartment building, facing northeast.





Photo-8: This Photo was taken 60-feet south of the northwest property corner, facing southwest.

EnviroDesign
Associates, Incorporated

APPENDIX III

ENVIRONMENTAL DATABASE



The EDR Radius Map
with GeoCheck®

Delray Beach CRA
W Atlantic Ave & SW 9th Ave
Delray Beach, FL 33444

Inquiry Number: 1960066.1s

June 20, 2007

The Standard in Environmental Risk Information

440 Wheelers Farms Road
Milford, Connecticut 06461

Nationwide Customer Service

Telephone: 1-800-352-0050
Fax: 1-800-231-6802
Internet: www.edrnet.com

TABLE OF CONTENTS

SECTION	PAGE
Executive Summary	ES1
Overview Map	2
Detail Map	3
Map Findings Summary	4
Map Findings	6
Orphan Summary	92
Government Records Searched/Data Currency Tracking	GR-1

GEOCHECK ADDENDUM

Physical Setting Source Addendum	A-1
Physical Setting Source Summary	A-2
Physical Setting Source Map	A-10
Physical Setting Source Map Findings	A-11
Physical Setting Source Records Searched	A-70

Thank you for your business.
Please contact EDR at 1-800-352-0050
with any questions or comments.

Disclaimer - Copyright and Trademark Notice

This Report contains certain information obtained from a variety of public and other sources reasonably available to Environmental Data Resources, Inc. It cannot be concluded from this Report that coverage information for the target and surrounding properties does not exist from other sources. **NO WARRANTY EXPRESSED OR IMPLIED, IS MADE WHATSOEVER IN CONNECTION WITH THIS REPORT. ENVIRONMENTAL DATA RESOURCES, INC. SPECIFICALLY DISCLAIMS THE MAKING OF ANY SUCH WARRANTIES, INCLUDING WITHOUT LIMITATION, MERCHANTABILITY OR FITNESS FOR A PARTICULAR USE OR PURPOSE. ALL RISK IS ASSUMED BY THE USER. IN NO EVENT SHALL ENVIRONMENTAL DATA RESOURCES, INC. BE LIABLE TO ANYONE, WHETHER ARISING OUT OF ERRORS OR OMISSIONS, NEGLIGENCE, ACCIDENT OR ANY OTHER CAUSE, FOR ANY LOSS OF DAMAGE, INCLUDING, WITHOUT LIMITATION, SPECIAL, INCIDENTAL, CONSEQUENTIAL, OR EXEMPLARY DAMAGES. ANY LIABILITY ON THE PART OF ENVIRONMENTAL DATA RESOURCES, INC. IS STRICTLY LIMITED TO A REFUND OF THE AMOUNT PAID FOR THIS REPORT.** Purchaser accepts this Report "AS IS". Any analyses, estimates, ratings, environmental risk levels or risk codes provided in this Report are provided for illustrative purposes only, and are not intended to provide, nor should they be interpreted as providing any facts regarding, or prediction or forecast of, any environmental risk for any property. Only a Phase I Environmental Site Assessment performed by an environmental professional can provide information regarding the environmental risk for any property. Additionally, the information provided in this Report is not to be construed as legal advice.

Copyright 2007 by Environmental Data Resources, Inc. All rights reserved. Reproduction in any media or format, in whole or in part, of any report or map of Environmental Data Resources, Inc., or its affiliates, is prohibited without prior written permission.

EDR and its logos (including Sanborn and Sanborn Map) are trademarks of Environmental Data Resources, Inc. or its affiliates. All other trademarks used herein are the property of their respective owners.

EXECUTIVE SUMMARY

A search of available environmental records was conducted by Environmental Data Resources, Inc (EDR). The report was designed to assist parties seeking to meet the search requirements of EPA's Standards and Practices for All Appropriate Inquiries (40 CFR Part 312), the ASTM Standard Practice for Environmental Site Assessments (E 1527-05) or custom requirements developed for the evaluation of environmental risk associated with a parcel of real estate.

TARGET PROPERTY INFORMATION

ADDRESS

W ATLANTIC AVE & SW 9TH AVE
DELRAY BEACH, FL 33444

COORDINATES

Latitude (North):	26.460600 - 26° 27' 38.2''
Longitude (West):	80.082200 - 80° 4' 55.9''
Universal Tranverse Mercator:	Zone 17
UTM X (Meters):	591494.2
UTM Y (Meters):	2926855.8
Elevation:	15 ft. above sea level

USGS TOPOGRAPHIC MAP ASSOCIATED WITH TARGET PROPERTY

Target Property Map:	26080-D1 DELRAY BEACH, FL
Most Recent Revision:	1986

TARGET PROPERTY SEARCH RESULTS

The target property was not listed in any of the databases searched by EDR.

DATABASES WITH NO MAPPED SITES

No mapped sites were found in EDR's search of available ("reasonably ascertainable ") government records either on the target property or within the search radius around the target property for the following databases:

FEDERAL RECORDS

NPL National Priority List
Proposed NPL Proposed National Priority List Sites
Delisted NPL National Priority List Deletions
NPL LIENS Federal Superfund Liens
CERCLIS Comprehensive Environmental Response, Compensation, and Liability Information System
CERC-NFRAP CERCLIS No Further Remedial Action Planned
CORRACTS Corrective Action Report
RCRA-TSDF Resource Conservation and Recovery Act Information
RCRA-LQG Resource Conservation and Recovery Act Information
ERNS Emergency Response Notification System

EXECUTIVE SUMMARY

HMIRS Hazardous Materials Information Reporting System
US ENG CONTROLS Engineering Controls Sites List
US INST CONTROL Sites with Institutional Controls
DOD Department of Defense Sites
FUDS Formerly Used Defense Sites
US BROWNFIELDS A Listing of Brownfields Sites
CONSENT Superfund (CERCLA) Consent Decrees
ROD Records Of Decision
UMTRA Uranium Mill Tailings Sites
ODI Open Dump Inventory
TRIS Toxic Chemical Release Inventory System
TSCA Toxic Substances Control Act
FTTS FIFRA/ TSCA Tracking System - FIFRA (Federal Insecticide, Fungicide, & Rodenticide Act)/TSCA (Toxic Substances Control Act)
SSTS Section 7 Tracking Systems
LUCIS Land Use Control Information System
DOT OPS Incident and Accident Data
ICIS Integrated Compliance Information System
HIST FTTS FIFRA/TSCA Tracking System Administrative Case Listing
US CDL Clandestine Drug Labs
RADINFO Radiation Information Database
LIENS 2 CERCLA Lien Information
PADS PCB Activity Database System
MLTS Material Licensing Tracking System
MINES Mines Master Index File
FINDS Facility Index System/Facility Registry System
RAATS RCRA Administrative Action Tracking System

STATE AND LOCAL RECORDS

SHWS Florida's State-Funded Action Sites
SWF/LF Solid Waste Facility Database
AST STI02 - Facility/Owner/Tank Report
FI Sites Sites List
SPILLS Oil and Hazardous Materials Incidents
ENG CONTROLS Institutional Controls Registry
Inst Control Institutional Controls Registry
DRY CLEANERS Drycleaning Facilities
PRIORITYCLEANERS Priority Ranking List
DEDB Ethylene Dibromide Database Results
BROWNFIELDS Brownfield Areas
WASTEWATER Wastewater Facility Regulation Database
AIRS Permitted Facilities Listing
TIER 2 Tier 2 Facility Listing
FL Cattle Dip. Vats Cattle Dipping Vats

TRIBAL RECORDS

INDIAN RESERV Indian Reservations
INDIAN LUST Leaking Underground Storage Tanks on Indian Land
INDIAN UST Underground Storage Tanks on Indian Land

EDR PROPRIETARY RECORDS

Manufactured Gas Plants EDR Proprietary Manufactured Gas Plants

EXECUTIVE SUMMARY

SURROUNDING SITES: SEARCH RESULTS

Surrounding sites were identified in the following databases.

Elevations have been determined from the USGS Digital Elevation Model and should be evaluated on a relative (not an absolute) basis. Relative elevation information between sites of close proximity should be field verified. Sites with an elevation equal to or higher than the target property have been differentiated below from sites with an elevation lower than the target property.
Page numbers and map identification numbers refer to the EDR Radius Map report where detailed data on individual sites can be reviewed.

Sites listed in ***bold italics*** are in multiple databases.

Unmappable (orphan) sites are not considered in the foregoing analysis.

FEDERAL RECORDS

RCRAInfo: RCRAInfo is EPA's comprehensive information system, providing access to data supporting the Resource Conservation and Recovery Act (RCRA) of 1976 and the Hazardous and Solid Waste Amendments (HSWA) of 1984. RCRAInfo replaces the data recording and reporting abilities of the Resource Conservation and Recovery Information System(RCRIS). The database includes selective information on sites which generate, transport, store , treat and/or dispose of hazardous waste as defined by the Resource Conservation and Recovery Act (RCRA). Conditionally exempt small quantity generators (CESQGs) generate less than 100 kg of hazardous waste, or less than 1 kg of acutely hazardous waste per month. Small quantity generators (SQGs) generate between 100 kg and 1,000 kg of hazardous waste per month Large quantity generators generate over 1,000 kilograms (kg) of hazardous waste, or over 1 kg of acutely hazardous waste per month. Transporters are individuals or entities that move hazardous waste from the generator offsite to a facility that can recycle, treat, store, or dispose of the waste. TSDFs treat, store, or dispose of the waste.

A review of the RCRA-SQG list, as provided by EDR, and dated 06/13/2006 has revealed that there is 1 RCRA-SQG site within approximately 0.25 miles of the target property.

Equal/Higher Elevation	Address	Dist / Dir	Map ID	Page
AMOCO SERVICE STATION #6305	***725 W ATLANTIC AVE***	***0 - 1/8 ENE***	***5***	***21***

STATE AND LOCAL RECORDS

LUST: The Leaking Underground Storage Tank Incident Reports contain an inventory of reported leaking underground storage tank incidents. The data come from the Department of Environmental Protection's PCTO1--Petroleum Contamination Detail Report.

A review of the LUST list, as provided by EDR, and dated 05/01/2007 has revealed that there are 9 LUST sites within approximately 0.5 miles of the target property.

Equal/Higher Elevation	Address	Dist / Dir	Map ID	Page
PHILLIPS MARKET INC	***945 W ATLANTIC AVE***	***0 - 1/8 N***	***B2***	***6***
Discharge Cleanup Status: RA - RA ONGOING				
UNIQUE OIL #8	***805 W ATLANTIC AVE***	***0 - 1/8 N***	***A3***	***10***
Discharge Cleanup Status: RA - RA ONGOING				
AMOCO SERVICE STATION #6305	***725 W ATLANTIC AVE***	***0 - 1/8 ENE***	***5***	***21***
Discharge Cleanup Status: NFA - NFA COMPLETE				
Discharge Cleanup Status: NFA - NFA COMPLETE				

EXECUTIVE SUMMARY

Equal/Higher Elevation	Address	Dist / Dir	Map ID	Page
NEALS STATION	***507 W ATLANTIC AVE***	***1/8 - 1/4 E***	***7***	***45***
Discharge Cleanup Status: NREQ - CLEANUP NOT REQUIRED				
BP #370627	***442 W ATLANTIC AVE***	***1/8 - 1/4 E***	***8***	***52***
Discharge Cleanup Status: NFA - NFA COMPLETE				
DIRECT TRANSPORT-DELRAY SPILL	ATLANTIC AVE / WOOLBR	1/4 - 1/2 W	9	64
Discharge Cleanup Status: NFA - NFA COMPLETE				
FORMER STAMDARD OIL FACILITY	142-150 NW 4TH AVE	1/4 - 1/2 NE	10	67
Discharge Cleanup Status: SA - SA ONGOING				
RINKER MATERIALS-DELRAY BEACH	***1700 W ATLANTIC AVE***	***1/4 - 1/2 W***	***12***	***80***
Discharge Cleanup Status: NFA - NFA COMPLETE				

Lower Elevation	Address	Dist / Dir	Map ID	Page
CONTINENTAL FL MATERIALS INC	***1860 NW 1ST ST***	***1/4 - 1/2 WNW***	***11***	***70***
Discharge Cleanup Status: NREQ - CLEANUP NOT REQUIRED				

UST: The Underground Storage Tank database contains registered USTs. Shortly after the September 11 event, the DEP was instructed to remove the detail about some of the storage tank facilities in the state from their reports. Federal-owned facilities and bulk storage facilities are included in that set.

A review of the UST list, as provided by EDR, and dated 05/01/2007 has revealed that there are 7 UST sites within approximately 0.25 miles of the target property.

Equal/Higher Elevation	Address	Dist / Dir	Map ID	Page
PHILLIPS MARKET INC	***945 W ATLANTIC AVE***	***0 - 1/8 N***	***B2***	***6***
UNIQUE OIL #8	***805 W ATLANTIC AVE***	***0 - 1/8 N***	***A3***	***10***
S & R BEAUTY SUPPLY	1034 W ATLANTIC AVE	0 - 1/8 W	B4	20
AMOCO SERVICE STATION #6305	***725 W ATLANTIC AVE***	***0 - 1/8 ENE***	***5***	***21***
JEROME FIGARO STORES	601 W ATLANTIC AVE	1/8 - 1/4 E	6	43
NEALS STATION	***507 W ATLANTIC AVE***	***1/8 - 1/4 E***	***7***	***45***
BP #370627	***442 W ATLANTIC AVE***	***1/8 - 1/4 E***	***8***	***52***

VCP: The Florida Voluntary Cleanup Program database.

A review of the VCP list, as provided by EDR, and dated 04/12/2007 has revealed that there is 1 VCP site within approximately 0.5 miles of the target property.


Equal/Higher Elevation	Address	Dist / Dir	Map ID	Page
FLORIDA DRYCLEANERS	710 WEST ATLANTIC AVE	0 - 1/8 N	A1	6

EXECUTIVE SUMMARY

Due to poor or inadequate address information, the following sites were not mapped:

Site Name	Database(s)
I-95 SOUTHBOUND MM 168	LUST, SPILLS
JIM'S AUTO AIR AND REPAIR	CERC-NFRAP
ROLLINS TRUCK SPILL	LUST
CT TRANSPORTATION SPILL	LUST
DELRAY BEACH CITY	UST
DIRECT TRANSPORT-DELRAY SPILL	UST
PALM BEACH CNTY-MORIKAMI PK STORAGE FAC	UST
CARLOS TRUCKING SPILL SITE	UST
I-95 AT DELRAY BEACH EXIT	ERNS
100 MCFARLAND AVE DELRAY BEACH YACHT CLUB	ERNS
DELRAY BEACH ACADEMY	FINDS
ON FIRST FLOOR ROOFTOP ON THE NE CORNER OF DELRAY CLINIC	FINDS
DELRAY BEACH, CITY OF - ASR WE	FINDS
CONTINENTAL CONCRETE - DELRAY	FINDS
DELRAY GRANDE ACLF	FINDS
DELRAY MARKET PLACE	WASTEWATER
CONTINENTAL FLORIDA MATERIALS - DELRAY B	WASTEWATER
BEST SECURITIES FLEX BUILDING @ DELRAY P	WASTEWATER
DELRAY GRANDE ACLF	WASTEWATER
A T AND T WIRELESS - DELRAY BEACH 7277	TIER 2
CITY OF DELRAY BEACH - NORTH REPUMP STAT	TIER 2
CITY OF DELRAY BEACH - WATERL GOLF COURS	TIER 2

OVERVIEW MAP - 1960066.1s

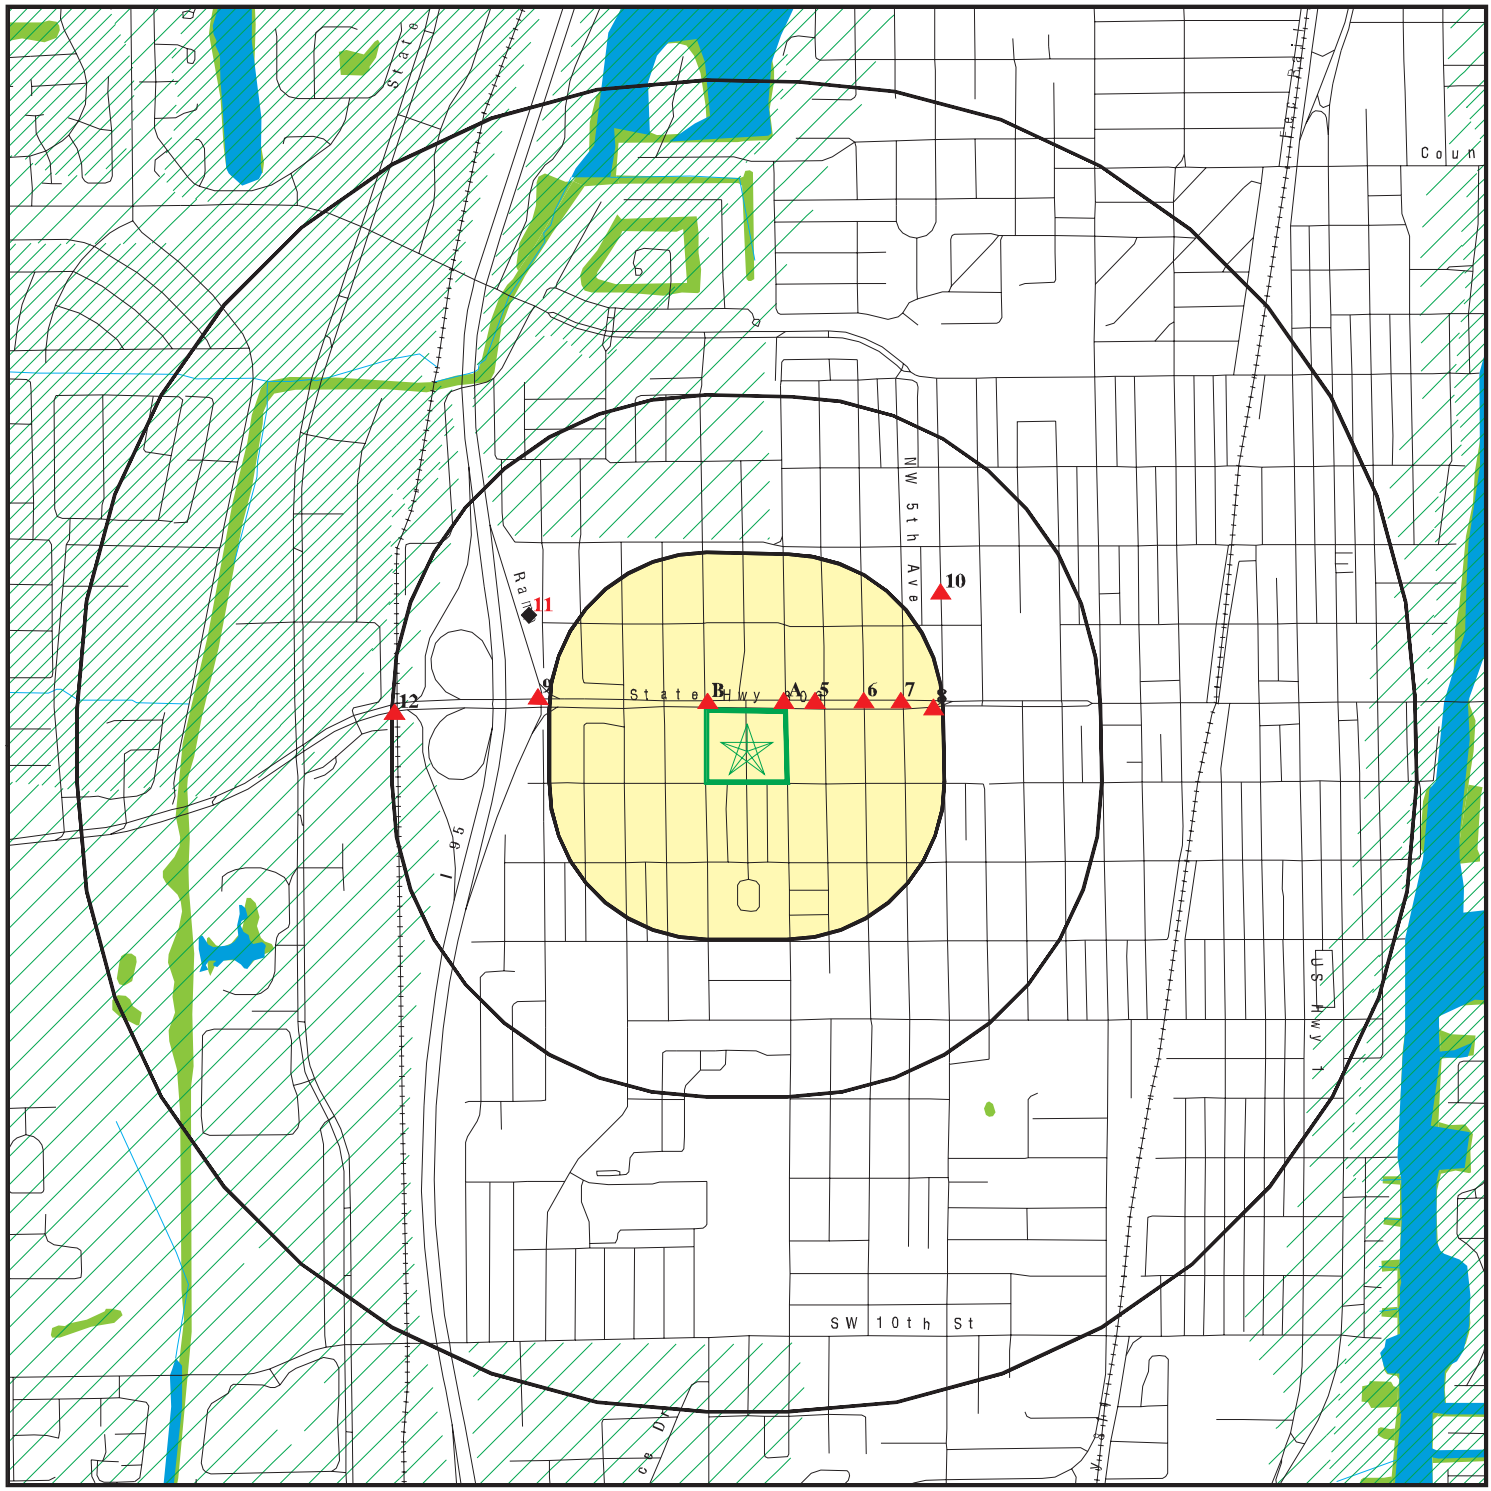

Target Property
Sites at elevations higher than or equal to the target property
Sites at elevations lower than the target property
Manufactured Gas Plants
National Priority List Sites
Dept. Defense Sites

0 1/4 1/2 1 Miles

Indian Reservations BIA
Oil & Gas pipelines
100-year flood zone
500-year flood zone
National Wetland Inventory
State Wetlands

FL Brownfield


N

SITE NAME:	Delray Beach CRA
ADDRESS:	W Atlantic Ave & SW 9th Ave Delray Beach FL 33444
LAT/LONG:	26.4606 / 80.0822

CLIENT:	Enviro Design Assoc., Inc.
CONTACT:	Cecil E. Lunsford
INQUIRY #:	1960066.1s
DATE:	June 20, 2007 6:04 pm

Copyright © 2007 EDR, Inc. © 2007 Tele Atlas Rel. 07/2006.

DETAIL MAP - 1960066.1s

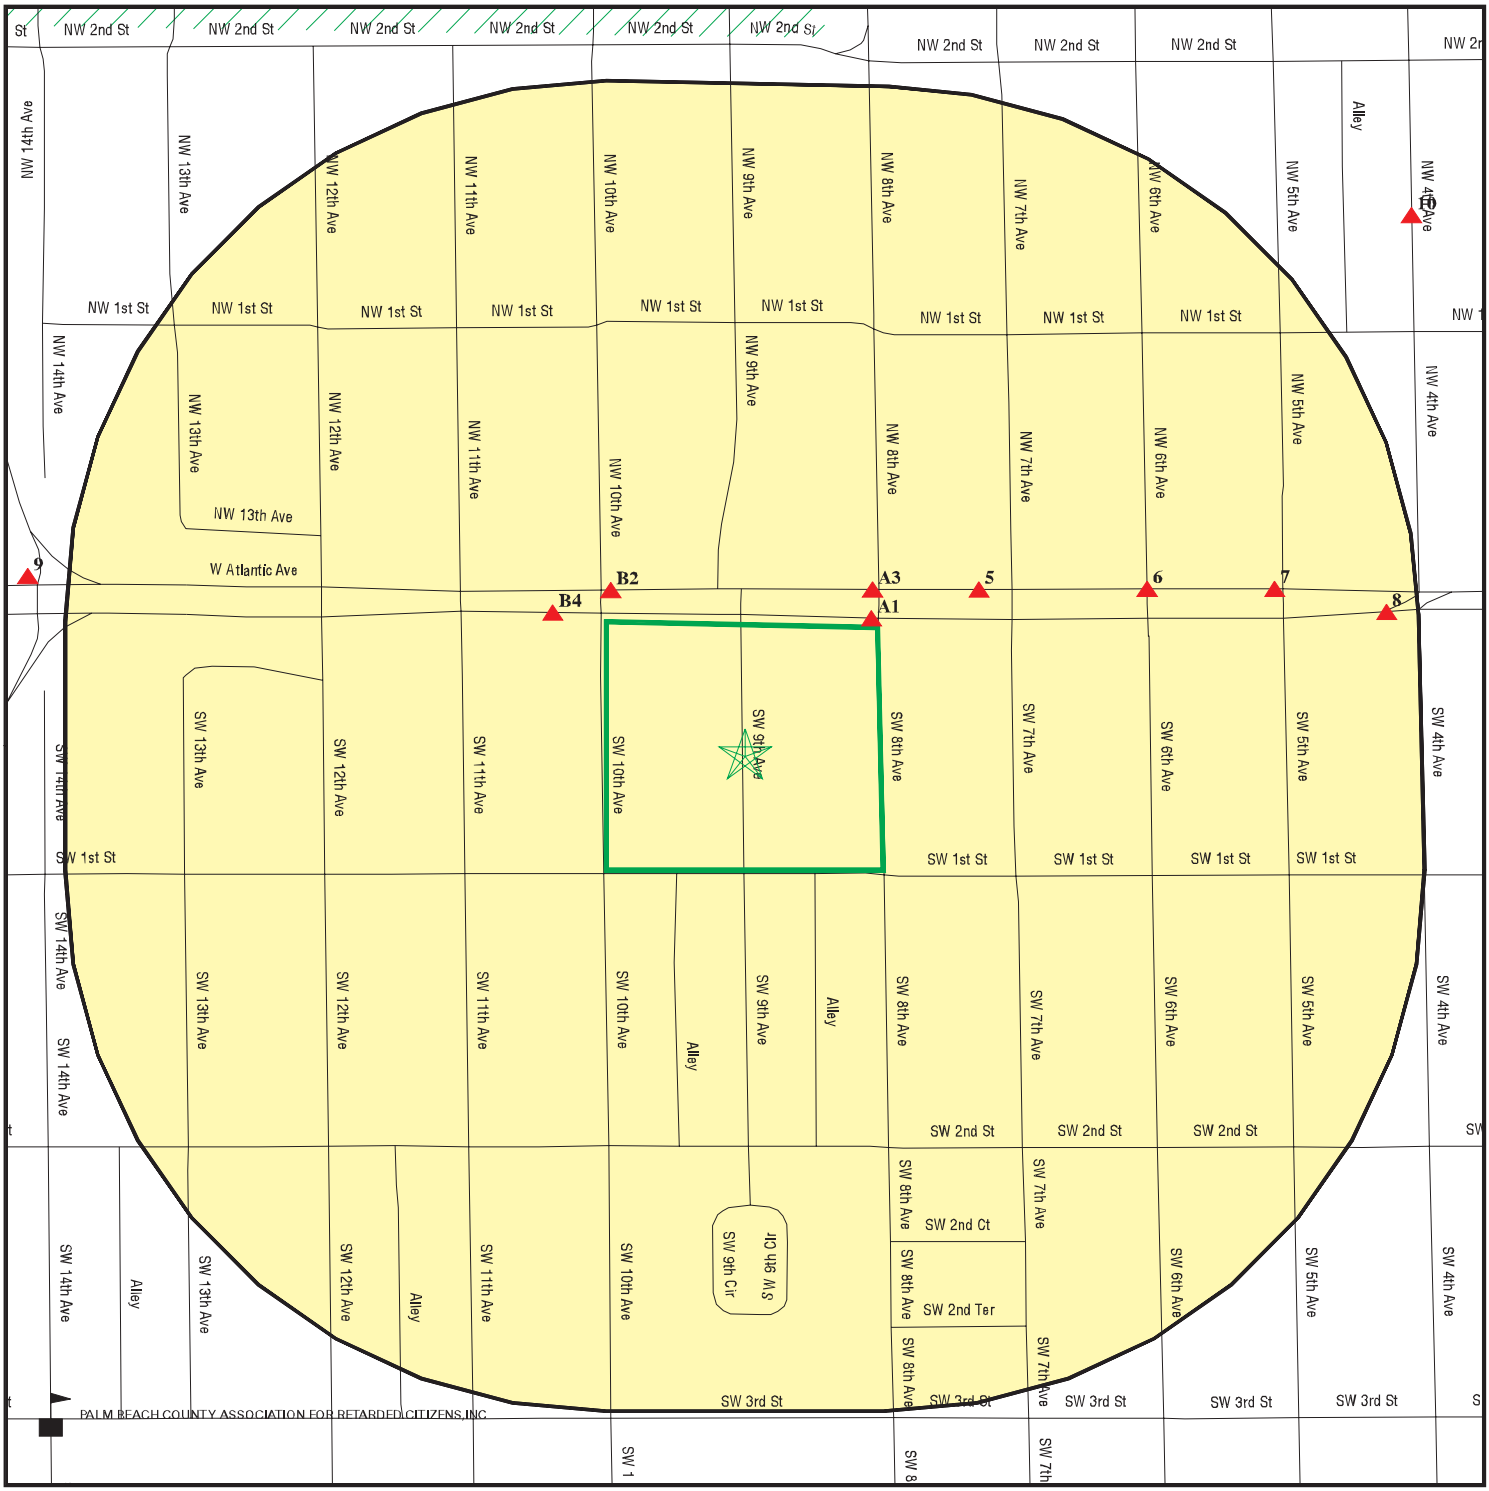

Target Property

Sites at elevations higher than or equal to the target property

Sites at elevations lower than the target property

Manufactured Gas Plants

Sensitive Receptors

National Priority List Sites

Dept. Defense Sites

Indian Reservations BIA

Oil & Gas pipelines

100-year flood zone

500-year flood zone

FL Brownfield

0 1/16 1/8 1/4 Miles

SITE NAME:	Delray Beach CRA	CLIENT:	Enviro Design Assoc., Inc.
ADDRESS:	W Atlantic Ave & SW 9th Ave Delray Beach FL 33444	CONTACT:	Cecil E. Lunsford
LAT/LONG:	26.4606 / 80.0822	INQUIRY #:	1960066.1s
		DATE:	June 20, 2007 6:04 pm

Copyright © 2007 EDR, Inc. © 2007 Tele Atlas Rel. 07/2006.

MAP FINDINGS SUMMARY

Database	Target Property	Search Distance (Miles)	< 1/8	1/8 - 1/4	1/4 - 1/2	1/2 - 1	> 1	Total Plotted
FEDERAL RECORDS								
NPL		1.000	0	0	0	0	NR	0
Proposed NPL		1.000	0	0	0	0	NR	0
Delisted NPL		1.000	0	0	0	0	NR	0
NPL LIENS		TP	NR	NR	NR	NR	NR	0
CERCLIS		0.500	0	0	0	NR	NR	0
CERC-NFRAP		0.500	0	0	0	NR	NR	0
CORRACTS		1.000	0	0	0	0	NR	0
RCRA TSD		0.500	0	0	0	NR	NR	0
RCRA Lg. Quan. Gen.		0.250	0	0	NR	NR	NR	0
RCRA Sm. Quan. Gen.		0.250	1	0	NR	NR	NR	1
ERNS		TP	NR	NR	NR	NR	NR	0
HMIRS		TP	NR	NR	NR	NR	NR	0
US ENG CONTROLS		0.500	0	0	0	NR	NR	0
US INST CONTROL		0.500	0	0	0	NR	NR	0
DOD		1.000	0	0	0	0	NR	0
FUDS		1.000	0	0	0	0	NR	0
US BROWNFIELDS		0.500	0	0	0	NR	NR	0
CONSENT		1.000	0	0	0	0	NR	0
ROD		1.000	0	0	0	0	NR	0
UMTRA		0.500	0	0	0	NR	NR	0
ODI		0.500	0	0	0	NR	NR	0
TRIS		TP	NR	NR	NR	NR	NR	0
TSCA		TP	NR	NR	NR	NR	NR	0
FTTS		TP	NR	NR	NR	NR	NR	0
SSTS		TP	NR	NR	NR	NR	NR	0
LUCIS		0.500	0	0	0	NR	NR	0
DOT OPS		TP	NR	NR	NR	NR	NR	0
ICIS		TP	NR	NR	NR	NR	NR	0
HIST FTTS		TP	NR	NR	NR	NR	NR	0
CDL		TP	NR	NR	NR	NR	NR	0
RADINFO		TP	NR	NR	NR	NR	NR	0
LIENS 2		TP	NR	NR	NR	NR	NR	0
PADS		TP	NR	NR	NR	NR	NR	0
MLTS		TP	NR	NR	NR	NR	NR	0
MINES		0.250	0	0	NR	NR	NR	0
FINDS		TP	NR	NR	NR	NR	NR	0
RAATS		TP	NR	NR	NR	NR	NR	0
STATE AND LOCAL RECORDS								
State Haz. Waste		1.000	0	0	0	0	NR	0
State Landfill		0.500	0	0	0	NR	NR	0
LUST		0.500	3	2	4	NR	NR	9
UST		0.250	4	3	NR	NR	NR	7
AST		0.250	0	0	NR	NR	NR	0
FL Sites		1.000	0	0	0	0	NR	0
SPILLS		TP	NR	NR	NR	NR	NR	0
ENG CONTROLS		0.500	0	0	0	NR	NR	0

MAP FINDINGS SUMMARY

Database	Target Property	Search Distance (Miles)	< 1/8	1/8 - 1/4	1/4 - 1/2	1/2 - 1	> 1	Total Plotted
Inst Control		0.500	0	0	0	NR	NR	0
VCP		0.500	1	0	0	NR	NR	1
DRYCLEANERS		0.250	0	0	NR	NR	NR	0
PRIORITYCLEANERS		0.500	0	0	0	NR	NR	0
DEDB		0.500	0	0	0	NR	NR	0
BROWNFIELDS		0.500	0	0	0	NR	NR	0
Wastewater		TP	NR	NR	NR	NR	NR	0
AIRS		TP	NR	NR	NR	NR	NR	0
TIER 2		TP	NR	NR	NR	NR	NR	0
FL Cattle Dip. Vats		0.500	0	0	0	NR	NR	0
TRIBAL RECORDS								
INDIAN RESERV		1.000	0	0	0	0	NR	0
INDIAN LUST		0.500	0	0	0	NR	NR	0
INDIAN UST		0.250	0	0	NR	NR	NR	0
EDR PROPRIETARY RECORDS								
Manufactured Gas Plants		1.000	0	0	0	0	NR	0

NOTES:

TP = Target Property

NR = Not Requested at this Search Distance

Sites may be listed in more than one database

A1
North
< 1/8
23 ft.

Relative:
Higher

Actual:
16 ft.

FLORIDA DRYCLEANERS — **VCP** — **S106200940**
710 WEST ATLANTIC AVE — **N/A**
DELRAY BEACH, FL

Site 1 of 2 in cluster A

VCP:

System:	COMET
Facility Id:	200275
Activity Code:	Voluntary Cleanup Agreement Executed
Comet Project Id:	258666
Comet Site Id:	200275
Lat/Long (dms):	26 27 41 / 80 4 49
Method:	UNVR
Status:	INACTIVE
District:	SED
Open Date:	06/10/02
Datum:	HARN
Object of Interest:	CAP_RAP SITE
Proximity:	APPRX
Accuracy:	11 meters to 20 meters
Verification Status:	REVIEWED
Close Date:	Not reported

B2
North
< 1/8
78 ft.

Relative:
Higher

Actual:
16 ft.

PHILLIPS MARKET INC — **LUST** — **U001367636**
945 W ATLANTIC AVE — **UST** — **N/A**
DELRAY BEACH, FL 33444

Site 1 of 2 in cluster B

LUST:

Region:	STATE
Datum:	9047030
2nd Facility Addr:	Not reported
District:	Southeast District
Facility Status:	CLOSED
Facility Type:	A - Retail Station -
Operator:	MOEEN H KHALIL
Facility Phone:	Not reported
Name Update:	Not reported
Address Update:	Not reported
Lat/Long (dms):	26 27 42.59 / 80 4 58.46
Feature:	Not reported
Method:	AGPS
Datum:	0
Section:	Not reported
Township:	Not reported
Range:	Not reported
Score When Ranked:	61
Score Effective Date:	12-12-2005
Score When Ranked:	55
Facility Cleanup Rank:	2597
Related Party ID:	9193
Related Party Role:	ACCOUNT OWNER
Related Party Begin:	05-20-1994
Related Party:	HAGWOOD, HARRY
Related Party Addr:	112 NW 11TH AVE
Related Party Addr 2:	Not reported
Related Party City,St,Zip:	DELRAY BEACH, FL 33444 2563
Related Prty Contact:	FATHI ATULAY

PHILLIPS MARKET INC (Continued) **U001367636**

Related Party Phone: (407) 278-2044
RP Bad Address: No

Facscore:
Highest current score: 61
Score Effective Date: 12/12/2005
Discharge Score Effective: 12/12/2005
Lat dd: 26
Lat mm: 27
Lat ss: 42.59
Long dd: 80
Long mm: 4
Long ss: 58.46
Facility Status: CLOSED
Facility Type: A - Retail Station
Facility Cleanup Status: ONGO
Srp Stcm Related Party Id: 9193
Fprtc FacParty Related Type Id: ACCOUNT OWNER
Contact: FATHI ATULAY
Contact Company: HAGWOOD, HARRY
Contact Address: 112 NW 11TH AVE
Contact City: DELRAY BEACH
Contact Stat: FL
Contact Zip: 33444
Phone: 4072782044
Bad Address Ind: N

District: SED
Facility ID: 9047030
Discharge Date: 06-01-1992
Pct Discharge Combined With: Not reported
Cleanup Required: R - CLEANUP REQUIRED
Discharge Cleanup Status: RA - RA ONGOING
Disch Cleanup Status Dt: 02-26-2002
Cleanup Work Status: ACTIVE
Information Source: A - ABANDONED TANK RESTORATION
Other Source Description: Not reported
Eligibility Indicator: E
Site Manager: GIBSON_D
Site Mgr End Date: Not reported
Tank Office: PCLP50 - Palm Beach County
Score When Ranked: 61
Score Effective Date: 12-12-2005
Facility Cleanup Rank: 2597
District: SED
Facility ID: 9047030
Discharge Date: 06-01-1992
Pct Discharge Combined With: Not reported
Cleanup Required: R - CLEANUP REQUIRED
Discharge Cleanup Status: RA - RA ONGOING
Disch Cleanup Status Dt: 02-26-2002
Cleanup Work Status: ACTIVE
Information Source: A - ABANDONED TANK RESTORATION
Other Source Description: Not reported
Application Received Dt: 06-02-1992
Cleanup Program: A - ABANDONED TANK RESTORATION PROGRAM
Eligibility Status: E - ELIGIBLE
Elig Status Date: 11-13-1992

PHILLIPS MARKET INC (Continued) **U001367636**

Letter Of Intent Dt:	07-13-1993
Elig Letter Sent:	11-13-1992
Redetermined:	No
Inspection Date:	06-12-1992
Site Manager:	GIBSON_D
Site Mgr End Date:	Not reported
Tank Office:	PCLP50 - Palm Beach County
Score When Ranked:	61
Score Effective Date:	12-12-2005
Facility Cleanup Rank:	2597
Deductible Amount:	$500.00
Deductible Paid To Date:	$500.00
Co-Pay Amount:	$0.00
Co-Pay Paid To Date:	$0.00
Cap Amount:	Not reported
District:	SED
Facility ID:	9047030
Discharge Date:	06-01-1992
Pct Discharge Combined With:	Not reported
Cleanup Required:	R - CLEANUP REQUIRED
Discharge Cleanup Status:	RA - RA ONGOING
Disch Cleanup Status Dt:	02-26-2002
Cleanup Work Status:	ACTIVE
Information Source:	A - ABANDONED TANK RESTORATION
Other Source Description:	Not reported
Elig Indicator:	E - ELIGIBLE
Site Manager:	GIBSON_D
Site Mgr End Date:	Not reported
Tank Office:	PCLP50 - Palm Beach County
Score When Ranked:	61
Score Effective Date:	12-12-2005
Facility Cleanup Rank:	2597
Contaminated Drinking Wells:	0
Contaminated Monitoring Well:	Yes
Contaminated Soil:	Yes
Contaminated Surface Water:	No
Contaminated Ground Water:	Yes
Pollutant:	K - KEROSENE
Pollutant Other Description:	Not reported
Gallons Discharged:	Not reported
District:	SED
Facility ID:	9047030
Facility Status:	CLOSED
Facility Type:	A - Retail Station - Retail Station
Score When Ranked:	61
Discharge Date:	06-01-1992
Pct Discharge Combined With:	Not reported
Cleanup Required:	R - CLEANUP REQUIRED
Discharge Cleanup Status:	RA - RA ONGOING
Disch Cleanup Status Dt:	02-26-2002
Cleanup Work Status:	ACTIVE
Eligibility Indicator:	E
Site Manager:	GIBSON_D
Site Mgr End Date:	Not reported
Tank Office:	PCLP50 - Palm Beach County
SR Task ID:	36974
SR Cleanup Responsible:	LP - LOCAL PROGRAM

PHILLIPS MARKET INC (Continued) **U001367636**

SR Funding Elig Type:	-
SR Actual Cost:	Not reported
SR Actual Completion Date:	Not reported
SR Payment Date:	Not reported
SR Oral Date:	Not reported
SR Written Date:	Not reported
Soil Removal:	Not reported
Free Product Removal:	Not reported
Soil Tonnage Removed:	Not reported
Soil Treatment:	Not reported
Other Treatment:	Not reported
SR Alt Procedure Recieved:	Not reported
SR Alt Procedure Status:	Not reported
SR Alt Procedure Status Date:	Not reported
SR Alt Procedure Comments:	Not reported
SA ID:	36975
SA Cleanup Responsible:	LP - LOCAL PROGRAM
SA Funding Elig Type:	-
SA Actual Cost:	Not reported
SA Actual Completion Date:	Not reported
SA Payment Date:	Not reported
RAP Task ID:	36976
RAP Cleanup Responsible ID:	LP - LOCAL PROGRAM
RAP Funding Elig Type:	-
RAP Actual Cost:	Not reported
RAP Actual Completion Date:	Not reported
RAP Payment Date:	Not reported
RAP Last Order Approved:	Not reported
RA Task ID:	36977
RA Cleanup Responsible:	LP - LOCAL PROGRAM
RA Funding Elig Type:	-
Ra Years to Complete:	Not reported
RA Actual Cost:	Not reported
SRC Action Type:	-
SRC Submit Date:	Not reported
SRC Review Date:	Not reported
SRC Completion Status:	-
SRC Completion Status Dt:	Not reported
SRC Issue Date:	Not reported
SRC Comment:	Not reported

UST:

Facility ID:	9047030
Facility Phone:	Not reported
Facility Status:	CLOSED
Facility Type:	Retail Station
Type Description:	Retail Station
DEP Contrctr Own:	No
Tank Id:	1
Vessel Indicator:	TANK
Gallons:	450
Tank Location:	UNDERGROUND
Substance:	Kerosene
Content Description:	Kerosene
Install Date:	Not reported
Status:	Removed
Status Date:	30-JUN-1992

PHILLIPS MARKET INC (Continued) **U001367636**

Owner:

Facility Phone:	Not reported
Facility Status:	CLOSED
Facility Type:	Retail Station
Type Description:	Retail Station
DEP Contrctr Own:	No
Owner Id:	9193
Owner Name:	HAGWOOD, HARRY
Owner Address:	112 NW 11TH AVE
Owner Address 2:	Not reported
Owner City,St,Zip:	DELRAY BEACH, FL 33444
Owner Contact:	FATHI ATULAY
Owner Phone:	(407) 278-2044
Construction Category:	Not reported
Construction Description:	Not reported
Capacity:	Not reported
Place:	Not reported
TVI:	Not reported
Content:	Not reported
Content Description:	Not reported
Install:	Not reported
Tank Status:	Not reported
Status Date:	Not reported
Petro Monitoring Category:	Not reported
Monitoring Description:	Not reported
Capacity:	Not reported
Place:	Not reported
TVI:	Not reported
Content:	Not reported
Content Description:	Not reported
Install:	Not reported
Tank Status:	Not reported
Status Date:	Not reported
Piping Category:	Not reported
Piping Description:	Not reported
Capacity:	Not reported
Place:	Not reported
TVI:	Not reported
Content:	Not reported
Content Description:	Not reported
Install:	Not reported
Tank Status:	Not reported
Status Date:	Not reported

A3 **UNIQUE OIL #8** **LUST U001366219**
North **805 W ATLANTIC AVE** **UST N/A**
< 1/8 **DELRAY BEACH, FL 33444**
93 ft.

Site 2 of 2 in cluster A

Relative:
Higher

Actual:
16 ft.

LUST:

Region:	STATE
Datum:	8514474
2nd Facility Addr:	Not reported
District:	Southeast District
Facility Status:	CLOSED

UNIQUE OIL #8 (Continued) **U001366219**

Facility Type: A - Retail Station -
Operator: MIGUEL GUEVARA
Facility Phone: (305) 255-4145
Name Update: 12-29-1997
Address Update: 12-29-1997
Lat/Long (dms): 26 27 42.8486 / 80 4 53.3018
Feature: Not reported
Method: AGPS
Datum: 0
Section: Not reported
Township: Not reported
Range: Not reported
Score When Ranked: 76
Score Effective Date: 11-04-1997
Score When Ranked: 76
Facility Cleanup Rank: 556
Related Party ID: 46813
Related Party Role: ACCOUNT OWNER
Related Party Begin: 12-29-1997
Related Party: UNIQUE OIL INC
Related Party Addr: 12305 S DIXIE HWY
Related Party Addr 2: Not reported
Related Party City,St,Zip: MIAMI, FL 33156
Related Prty Contact: MIGUEL GUEVARA
Related Party Phone: (305) 255-4145
RP Bad Address: No

Facscore:
Highest current score: 76
Score Effective Date: 11/4/1997
Discharge Score Effective: 2/16/2005
Lat dd: 26
Lat mm: 27
Lat ss: 42.8486
Long dd: 80
Long mm: 4
Long ss: 53.3018
Facility Status: CLOSED
Facility Type: A - Retail Station
Facility Cleanup Status: ONGO
Srp Stcm Related Party Id: 46813
Fprtc FacParty Related Type Id: ACCOUNT OWNER
Contact: MIGUEL GUEVARA
Contact Company: UNIQUE OIL INC
Contact Address: 12305 S DIXIE HWY
Contact City: MIAMI
Contact Stat: FL
Contact Zip: 33156
Phone: 3052554145
Bad Address Ind: N

Highest current score: 76
Score Effective Date: 11/4/1997
Discharge Score Effective: 2/16/2005
Lat dd: 26
Lat mm: 27
Lat ss: 42.8486
Long dd: 80

UNIQUE OIL #8 (Continued) **U001366219**

Long mm:	4
Long ss:	53.3018
Facility Status:	CLOSED
Facility Type:	A - Retail Station
Facility Cleanup Status:	ONGO
Srp Stcm Related Party Id:	60022
Fprtc FacParty Related Type Id:	PROPERTY OWNER
Contact:	MICHAEL SIMON
Contact Company:	DELRAY BEACH COMMUNITY REDEVELOPMENT AGENCY
Contact Address:	20 N SWINTON AVE
Contact City:	DELRAY BEACH
Contact Stat:	FL
Contact Zip:	33444
Phone:	5612768640
Bad Address Ind:	Not reported
District:	SED
Facility ID:	8514474
Discharge Date:	05-15-1987
Pct Discharge Combined With:	Not reported
Cleanup Required:	R - CLEANUP REQUIRED
Discharge Cleanup Status:	**RA - RA ONGOING**
Disch Cleanup Status Dt:	03-14-2001
Cleanup Work Status:	ACTIVE
Information Source:	E - EDI
Other Source Description:	Not reported
Eligibility Indicator:	E
Site Manager:	ROMERO_R
Site Mgr End Date:	Not reported
Tank Office:	PCLP50 - Palm Beach County
Score When Ranked:	76
Score Effective Date:	11-04-1997
Facility Cleanup Rank:	556
District:	SED
Facility ID:	8514474
Discharge Date:	05-15-1987
Pct Discharge Combined With:	Not reported
Cleanup Required:	R - CLEANUP REQUIRED
Discharge Cleanup Status:	RA - RA ONGOING
Disch Cleanup Status Dt:	03-14-2001
Cleanup Work Status:	ACTIVE
Information Source:	E - EDI
Other Source Description:	Not reported
Application Received Dt:	05-28-1987
Cleanup Program:	E - EARLY DETECTION INCENTIVE
Eligibility Status:	E - ELIGIBLE
Elig Status Date:	07-10-1987
Letter Of Intent Dt:	08-18-1994
Elig Letter Sent:	07-10-1987
Redetermined:	No
Inspection Date:	06-18-1987
Site Manager:	ROMERO_R
Site Mgr End Date:	Not reported
Tank Office:	PCLP50 - Palm Beach County
Score When Ranked:	76
Score Effective Date:	11-04-1997
Facility Cleanup Rank:	556

UNIQUE OIL #8 (Continued) **U001366219**

Deductible Amount:	Not reported
Deductible Paid To Date:	$0.00
Co-Pay Amount:	Not reported
Co-Pay Paid To Date:	$0.00
Cap Amount:	Not reported
District:	SED
Facility ID:	8514474
Discharge Date:	05-15-1987
Pct Discharge Combined With:	Not reported
Cleanup Required:	R - CLEANUP REQUIRED
Discharge Cleanup Status:	RA - RA ONGOING
Disch Cleanup Status Dt:	03-14-2001
Cleanup Work Status:	ACTIVE
Information Source:	E - EDI
Other Source Description:	Not reported
Elig Indicator:	E - ELIGIBLE
Site Manager:	ROMERO_R
Site Mgr End Date:	Not reported
Tank Office:	PCLP50 - Palm Beach County
Score When Ranked:	76
Score Effective Date:	11-04-1997
Facility Cleanup Rank:	556
Contaminated Drinking Wells:	0
Contaminated Monitoring Well:	Yes
Contaminated Soil:	Yes
Contaminated Surface Water:	No
Contaminated Ground Water:	Yes
Pollutant:	P - GENERIC GASOLINE
Pollutant Other Description:	Not reported
Gallons Discharged:	Not reported
District:	SED
Facility ID:	8514474
Facility Status:	CLOSED
Facility Type:	A - Retail Station - Retail Station
Score When Ranked:	76
Discharge Date:	05-15-1987
Pct Discharge Combined With:	Not reported
Cleanup Required:	R - CLEANUP REQUIRED
Discharge Cleanup Status:	RA - RA ONGOING
Disch Cleanup Status Dt:	03-14-2001
Cleanup Work Status:	ACTIVE
Eligibility Indicator:	E
Site Manager:	ROMERO_R
Site Mgr End Date:	Not reported
Tank Office:	PCLP50 - Palm Beach County
SR Task ID:	39426
SR Cleanup Responsible:	RP - RESPONSIBLE PARTY
SR Funding Elig Type:	-
SR Actual Cost:	Not reported
SR Actual Completion Date:	Not reported
SR Payment Date:	Not reported
SR Oral Date:	Not reported
SR Written Date:	Not reported
Soil Removal:	Not reported
Free Product Removal:	Not reported
Soil Tonnage Removed:	Not reported
Soil Treatment:	Not reported

UNIQUE OIL #8 (Continued) **U001366219**

Other Treatment:	Not reported
SR Alt Procedure Recieved:	Not reported
SR Alt Procedure Status:	Not reported
SR Alt Procedure Status Date:	Not reported
SR Alt Procedure Comments:	Not reported
SA ID:	39427
SA Cleanup Responsible:	RP - RESPONSIBLE PARTY
SA Funding Elig Type:	SCR - PRIORITY SCORE ORDER
SA Actual Cost:	Not reported
SA Actual Completion Date:	Not reported
SA Payment Date:	Not reported
RAP Task ID:	39428
RAP Cleanup Responsible ID:	RP - RESPONSIBLE PARTY
RAP Funding Elig Type:	SCR - PRIORITY SCORE ORDER
RAP Actual Cost:	Not reported
RAP Actual Completion Date:	Not reported
RAP Payment Date:	Not reported
RAP Last Order Approved:	Not reported
RA Task ID:	39429
RA Cleanup Responsible:	RP - RESPONSIBLE PARTY
RA Funding Elig Type:	SCR - PRIORITY SCORE ORDER
Ra Years to Complete:	Not reported
RA Actual Cost:	Not reported
SRC Action Type:	-
SRC Submit Date:	Not reported
SRC Review Date:	Not reported
SRC Completion Status:	-
SRC Completion Status Dt:	Not reported
SRC Issue Date:	Not reported
SRC Comment:	Not reported

UST:

Facility ID:	8514474
Facility Phone:	(305) 255-4145
Facility Status:	CLOSED
Facility Type:	Retail Station
Type Description:	Retail Station
DEP Contrctr Own:	No
Tank Id:	5
Vessel Indicator:	TANK
Gallons:	4000
Tank Location:	UNDERGROUND
Substance:	Unleaded gas
Content Description:	Unleaded Gas
Install Date:	01-JAN-1965
Status:	Removed
Status Date:	01-JUN-1998

Owner:

Facility Phone:	(305) 255-4145
Facility Status:	CLOSED
Facility Type:	Retail Station
Type Description:	Retail Station
DEP Contrctr Own:	No
Owner Id:	46813
Owner Name:	UNIQUE OIL INC
Owner Address:	12305 S DIXIE HWY

UNIQUE OIL #8 (Continued) **U001366219**

Owner Address 2: Not reported
Owner City,St,Zip: MIAMI, FL 33156
Owner Contact: MIGUEL GUEVARA
Owner Phone: (305) 255-4145

Construction Category: Not reported
Construction Description: Not reported
Capacity: Not reported
Place: Not reported
TVI: Not reported
Content: Not reported
Content Description: Not reported
Install: Not reported
Tank Status: Not reported
Status Date: Not reported
Petro Monitoring Category: Not reported
Monitoring Description: Not reported
Capacity: Not reported
Place: Not reported
TVI: Not reported
Content: Not reported
Content Description: Not reported
Install: Not reported
Tank Status: Not reported
Status Date: Not reported
Piping Category: Not reported
Piping Description: Not reported
Capacity: Not reported
Place: Not reported
TVI: Not reported
Content: Not reported
Content Description: Not reported
Install: Not reported
Tank Status: Not reported
Status Date: Not reported

Facility ID: 8514474
Facility Phone: (305) 255-4145
Facility Status: CLOSED
Facility Type: Retail Station
Type Description: Retail Station
DEP Contrctr Own: No
Tank Id: 4
Vessel Indicator: TANK
Gallons: 4000
Tank Location: UNDERGROUND
Substance: Unleaded gas
Content Description: Unleaded Gas
Install Date: 01-JAN-1965
Status: Removed
Status Date: 01-DEC-2005

Owner:
Facility Phone: (305) 255-4145
Facility Status: CLOSED
Facility Type: Retail Station
Type Description: Retail Station
DEP Contrctr Own: No

UNIQUE OIL #8 (Continued) **U001366219**

Owner Id:	46813
Owner Name:	UNIQUE OIL INC
Owner Address:	12305 S DIXIE HWY
Owner Address 2:	Not reported
Owner City,St,Zip:	MIAMI, FL 33156
Owner Contact:	MIGUEL GUEVARA
Owner Phone:	(305) 255-4145

Construction Category:	Not reported
Construction Description:	Not reported
Capacity:	Not reported
Place:	Not reported
TVI:	Not reported
Content:	Not reported
Content Description:	Not reported
Install:	Not reported
Tank Status:	Not reported
Status Date:	Not reported
Petro Monitoring Category:	Not reported
Monitoring Description:	Not reported
Capacity:	Not reported
Place:	Not reported
TVI:	Not reported
Content:	Not reported
Content Description:	Not reported
Install:	Not reported
Tank Status:	Not reported
Status Date:	Not reported
Piping Category:	Not reported
Piping Description:	Not reported
Capacity:	Not reported
Place:	Not reported
TVI:	Not reported
Content:	Not reported
Content Description:	Not reported
Install:	Not reported
Tank Status:	Not reported
Status Date:	Not reported

Facility ID:	8514474
Facility Phone:	(305) 255-4145
Facility Status:	CLOSED
Facility Type:	Retail Station
Type Description:	Retail Station
DEP Contrctr Own:	No
Tank Id:	3
Vessel Indicator:	TANK
Gallons:	4000
Tank Location:	UNDERGROUND
Substance:	Unleaded gas
Content Description:	Unleaded Gas
Install Date:	01-JAN-1965
Status:	Removed
Status Date:	01-DEC-2005

Owner:

Facility Phone:	(305) 255-4145
Facility Status:	CLOSED

UNIQUE OIL #8 (Continued) **U001366219**

Facility Type:	Retail Station
Type Description:	Retail Station
DEP Contrctr Own:	No
Owner Id:	46813
Owner Name:	UNIQUE OIL INC
Owner Address:	12305 S DIXIE HWY
Owner Address 2:	Not reported
Owner City,St,Zip:	MIAMI, FL 33156
Owner Contact:	MIGUEL GUEVARA
Owner Phone:	(305) 255-4145

Construction Category:	Not reported
Construction Description:	Not reported
Capacity:	Not reported
Place:	Not reported
TVI:	Not reported
Content:	Not reported
Content Description:	Not reported
Install:	Not reported
Tank Status:	Not reported
Status Date:	Not reported
Petro Monitoring Category:	Not reported
Monitoring Description:	Not reported
Capacity:	Not reported
Place:	Not reported
TVI:	Not reported
Content:	Not reported
Content Description:	Not reported
Install:	Not reported
Tank Status:	Not reported
Status Date:	Not reported
Piping Category:	Not reported
Piping Description:	Not reported
Capacity:	Not reported
Place:	Not reported
TVI:	Not reported
Content:	Not reported
Content Description:	Not reported
Install:	Not reported
Tank Status:	Not reported
Status Date:	Not reported

Facility ID:	8514474
Facility Phone:	(305) 255-4145
Facility Status:	CLOSED
Facility Type:	Retail Station
Type Description:	Retail Station
DEP Contrctr Own:	No
Tank Id:	2
Vessel Indicator:	TANK
Gallons:	4000
Tank Location:	UNDERGROUND
Substance:	Unleaded gas
Content Description:	Unleaded Gas
Install Date:	01-JAN-1965
Status:	Removed
Status Date:	01-DEC-2005

UNIQUE OIL #8 (Continued) **U001366219**

Owner:

Facility Phone:	(305) 255-4145
Facility Status:	CLOSED
Facility Type:	Retail Station
Type Description:	Retail Station
DEP Contrctr Own:	No
Owner Id:	46813
Owner Name:	UNIQUE OIL INC
Owner Address:	12305 S DIXIE HWY
Owner Address 2:	Not reported
Owner City,St,Zip:	MIAMI, FL 33156
Owner Contact:	MIGUEL GUEVARA
Owner Phone:	(305) 255-4145

Construction Category:	Not reported
Construction Description:	Not reported
Capacity:	Not reported
Place:	Not reported
TVI:	Not reported
Content:	Not reported
Content Description:	Not reported
Install:	Not reported
Tank Status:	Not reported
Status Date:	Not reported
Petro Monitoring Category:	Not reported
Monitoring Description:	Not reported
Capacity:	Not reported
Place:	Not reported
TVI:	Not reported
Content:	Not reported
Content Description:	Not reported
Install:	Not reported
Tank Status:	Not reported
Status Date:	Not reported
Piping Category:	Not reported
Piping Description:	Not reported
Capacity:	Not reported
Place:	Not reported
TVI:	Not reported
Content:	Not reported
Content Description:	Not reported
Install:	Not reported
Tank Status:	Not reported
Status Date:	Not reported

Facility ID:	8514474
Facility Phone:	(305) 255-4145
Facility Status:	CLOSED
Facility Type:	Retail Station
Type Description:	Retail Station
DEP Contrctr Own:	No
Tank Id:	1
Vessel Indicator:	TANK
Gallons:	4000
Tank Location:	UNDERGROUND
Substance:	Unleaded gas
Content Description:	Unleaded Gas

UNIQUE OIL #8 (Continued) **U001366219**

Install Date: 01-JAN-1965
Status: Removed
Status Date: 01-DEC-2005

Owner:
Facility Phone: (305) 255-4145
Facility Status: CLOSED
Facility Type: Retail Station
Type Description: Retail Station
DEP Contrctr Own: No
Owner Id: 46813
Owner Name: UNIQUE OIL INC
Owner Address: 12305 S DIXIE HWY
Owner Address 2: Not reported
Owner City,St,Zip: MIAMI, FL 33156
Owner Contact: MIGUEL GUEVARA
Owner Phone: (305) 255-4145

Construction Category: Not reported
Construction Description: Not reported
Capacity: Not reported
Place: Not reported
TVI: Not reported
Content: Not reported
Content Description: Not reported
Install: Not reported
Tank Status: Not reported
Status Date: Not reported
Petro Monitoring Category: Not reported
Monitoring Description: Not reported
Capacity: Not reported
Place: Not reported
TVI: Not reported
Content: Not reported
Content Description: Not reported
Install: Not reported
Tank Status: Not reported
Status Date: Not reported
Piping Category: Not reported
Piping Description: Not reported
Capacity: Not reported
Place: Not reported
TVI: Not reported
Content: Not reported
Content Description: Not reported
Install: Not reported
Tank Status: Not reported
Status Date: Not reported

B4
West
< 1/8
132 ft.

Relative:
Higher

Actual:
16 ft.

S & R BEAUTY SUPPLY
1034 W ATLANTIC AVE
DELRAY BEACH, FL 0

UST **U001378989**
N/A

Site 2 of 2 in cluster B

UST:

Facility ID:	9202492
Facility Phone:	Not reported
Facility Status:	CLOSED
Facility Type:	Fuel User / Non-retail
Type Description:	Fuel user/Non-retail
DEP Contrctr Own:	No
Tank Id:	1
Vessel Indicator:	TANK
Gallons:	550
Tank Location:	UNDERGROUND
Substance:	Waste oil
Content Description:	Waste Oil
Install Date:	Not reported
Status:	Removed
Status Date:	30-JUN-1992

Owner:

Facility Phone:	Not reported
Facility Status:	CLOSED
Facility Type:	Fuel User / Non-retail
Type Description:	Fuel user/Non-retail
DEP Contrctr Own:	No
Owner Id:	15000
Owner Name:	MR & MRS BUTLER
Owner Address:	5567 NAYLOR CT
Owner Address 2:	Not reported
Owner City,St,Zip:	NORCROSS, GA 30092
Owner Contact:	Not reported
Owner Phone:	(000) 000-0000

Construction Category:	Not reported
Construction Description:	Not reported
Capacity:	Not reported
Place:	Not reported
TVI:	Not reported
Content:	Not reported
Content Description:	Not reported
Install:	Not reported
Tank Status:	Not reported
Status Date:	Not reported
Petro Monitoring Category:	Not reported
Monitoring Description:	Not reported
Capacity:	Not reported
Place:	Not reported
TVI:	Not reported
Content:	Not reported
Content Description:	Not reported
Install:	Not reported
Tank Status:	Not reported
Status Date:	Not reported
Piping Category:	Not reported
Piping Description:	Not reported
Capacity:	Not reported

S & R BEAUTY SUPPLY (Continued) **U001378989**

Place: Not reported
TVI: Not reported
Content: Not reported
Content Description: Not reported
Install: Not reported
Tank Status: Not reported
Status Date: Not reported

---

5 **AMOCO SERVICE STATION #6305** **RCRA-SQG** **1000500977**
ENE **725 W ATLANTIC AVE** **FINDS** **FLD984210955**
< 1/8 **DELRAY BEACH, FL 33444** **LUST**
264 ft. **UST**

Relative: Higher

Actual: 16 ft.

RCRAInfo:
Owner: BETTY JENKINS, DEALER
(407) 276-5183
EPA ID: FLD984210955
Contact: BETTY JENKINS
(407) 276-5183
Classification: Small Quantity Generator
TSDF Activities: Not reported

Violation Status: No violations found

FINDS:
Other Pertinent Environmental Activity Identified at Site

RCRAInfo is a national information system that supports the Resource Conservation and Recovery Act (RCRA) program through the tracking of events and activities related to facilities that generate, transport, and treat, store, or dispose of hazardous waste. RCRAInfo allows RCRA program staff to track the notification, permit, compliance, and corrective action activities required under RCRA.

LUST:
Region: STATE
Datum: 8514219
2nd Facility Addr: Not reported
District: Southeast District
Facility Status: OPEN
Facility Type: A - Retail Station -
Operator: RICARDO ALVEAR
Facility Phone: (305) 274-2521
Name Update: 06-17-2004
Address Update: 06-17-2004
Lat/Long (dms): 26 27 42.7913 / 80 4 50.1557
Feature: Not reported
Method: AGPS
Datum: 0
Section: Not reported
Township: Not reported
Range: Not reported
Score When Ranked: 75

AMOCO SERVICE STATION #6305 (Continued) **1000500977**

Score Effective Date:	03-14-1999
Score When Ranked:	Not reported
Facility Cleanup Rank:	Not reported
Related Party ID:	778
Related Party Role:	ACCOUNT OWNER
Related Party Begin:	05-20-1994
Related Party:	BP PRODUCTS NORTH AMERICA INC
Related Party Addr:	PO BOX 6038
Related Party Addr 2:	Not reported
Related Party City,St,Zip:	ARTESIA, CA 90702 6038
Related Prty Contact:	MICHAEL WILSON
Related Party Phone:	(678) 714-1729
RP Bad Address:	No
District:	SED
Facility ID:	8514219
Discharge Date:	02-14-1994
Pct Discharge Combined With:	Not reported
Cleanup Required:	R - CLEANUP REQUIRED
Discharge Cleanup Status:	**NFA - NFA COMPLETE**
Disch Cleanup Status Dt:	12-05-1994
Cleanup Work Status:	COMPLETED
Information Source:	I - PLIRP (INSURANCE)
Other Source Description:	Not reported
Eligibility Indicator:	E
Site Manager:	RIAL_S
Site Mgr End Date:	05-06-2005
Tank Office:	PCLP50 - Palm Beach County
Score When Ranked:	75
Score Effective Date:	03-14-1999
Facility Cleanup Rank:	Not reported
District:	SED
Facility ID:	8514219
Discharge Date:	11-13-1998
Pct Discharge Combined With:	Not reported
Cleanup Required:	R - CLEANUP REQUIRED
Discharge Cleanup Status:	**NFA - NFA COMPLETE**
Disch Cleanup Status Dt:	05-19-2000
Cleanup Work Status:	COMPLETED
Information Source:	D - DISCHARGE NOTIFICATION
Other Source Description:	Not reported
Eligibility Indicator:	E
Site Manager:	RIAL_S
Site Mgr End Date:	05-06-2005
Tank Office:	PCLP50 - Palm Beach County
Score When Ranked:	75
Score Effective Date:	03-14-1999
Facility Cleanup Rank:	Not reported
District:	SED
Facility ID:	8514219
Discharge Date:	11-13-1998
Pct Discharge Combined With:	Not reported
Cleanup Required:	R - CLEANUP REQUIRED
Discharge Cleanup Status:	NFA - NFA COMPLETE
Disch Cleanup Status Dt:	05-19-2000
Cleanup Work Status:	COMPLETED
Information Source:	D - DISCHARGE NOTIFICATION
Other Source Description:	Not reported

AMOCO SERVICE STATION #6305 (Continued) **1000500977**

Application Received Dt:	11-23-1998
Cleanup Program:	P - PETROLEUM LIABILITY AND RESTORATION INSURANCE PROGRAM
Eligibility Status:	E - ELIGIBLE
Elig Status Date:	12-28-1998
Letter Of Intent Dt:	Not reported
Elig Letter Sent:	01-20-1999
Redetermined:	No
Inspection Date:	11-20-1998
Site Manager:	RIAL_S
Site Mgr End Date:	05-06-2005
Tank Office:	PCLP50 - Palm Beach County
Score When Ranked:	75
Score Effective Date:	03-14-1999
Facility Cleanup Rank:	Not reported
Deductible Amount:	$10,000.00
Deductible Paid To Date:	$10,000.00
Co-Pay Amount:	Not reported
Co-Pay Paid To Date:	$0.00
Cap Amount:	$150,000.00
District:	SED
Facility ID:	8514219
Discharge Date:	02-14-1994
Pct Discharge Combined With:	Not reported
Cleanup Required:	R - CLEANUP REQUIRED
Discharge Cleanup Status:	NFA - NFA COMPLETE
Disch Cleanup Status Dt:	12-05-1994
Cleanup Work Status:	COMPLETED
Information Source:	I - PLIRP (INSURANCE)
Other Source Description:	Not reported
Application Received Dt:	03-24-1994
Cleanup Program:	P - PETROLEUM LIABILITY AND RESTORATION INSURANCE PROGRAM
Eligibility Status:	E - ELIGIBLE
Elig Status Date:	04-08-1994
Letter Of Intent Dt:	02-18-1994
Elig Letter Sent:	04-08-1994
Redetermined:	No
Inspection Date:	03-16-1994
Site Manager:	RIAL_S
Site Mgr End Date:	05-06-2005
Tank Office:	PCLP50 - Palm Beach County
Score When Ranked:	75
Score Effective Date:	03-14-1999
Facility Cleanup Rank:	Not reported
Deductible Amount:	$500.00
Deductible Paid To Date:	$7,851.00
Co-Pay Amount:	$0.00
Co-Pay Paid To Date:	$0.00
Cap Amount:	$300,000.00
District:	SED
Facility ID:	8514219
Discharge Date:	02-14-1994
Pct Discharge Combined With:	Not reported
Cleanup Required:	R - CLEANUP REQUIRED
Discharge Cleanup Status:	NFA - NFA COMPLETE
Disch Cleanup Status Dt:	12-05-1994
Cleanup Work Status:	COMPLETED
Information Source:	I - PLIRP (INSURANCE)

AMOCO SERVICE STATION #6305 (Continued) **1000500977**

Other Source Description:	Not reported
Elig Indicator:	E - ELIGIBLE
Site Manager:	RIAL_S
Site Mgr End Date:	05-06-2005
Tank Office:	PCLP50 - Palm Beach County
Score When Ranked:	75
Score Effective Date:	03-14-1999
Facility Cleanup Rank:	Not reported
Contaminated Drinking Wells:	0
Contaminated Monitoring Well:	Yes
Contaminated Soil:	No
Contaminated Surface Water:	No
Contaminated Ground Water:	Yes
Pollutant:	B - UNLEADED GAS
Pollutant Other Description:	Not reported
Gallons Discharged:	Not reported
District:	SED
Facility ID:	8514219
Discharge Date:	11-13-1998
Pct Discharge Combined With:	Not reported
Cleanup Required:	R - CLEANUP REQUIRED
Discharge Cleanup Status:	NFA - NFA COMPLETE
Disch Cleanup Status Dt:	05-19-2000
Cleanup Work Status:	COMPLETED
Information Source:	D - DISCHARGE NOTIFICATION
Other Source Description:	Not reported
Elig Indicator:	E - ELIGIBLE
Site Manager:	RIAL_S
Site Mgr End Date:	05-06-2005
Tank Office:	PCLP50 - Palm Beach County
Score When Ranked:	75
Score Effective Date:	03-14-1999
Facility Cleanup Rank:	Not reported
Contaminated Drinking Wells:	Not reported
Contaminated Monitoring Well:	Yes
Contaminated Soil:	Yes
Contaminated Surface Water:	Not reported
Contaminated Ground Water:	Yes
Pollutant:	B - UNLEADED GAS
Pollutant Other Description:	Not reported
Gallons Discharged:	Not reported
District:	SED
Facility ID:	8514219
Facility Status:	OPEN
Facility Type:	A - Retail Station - Retail Station
Score When Ranked:	75
Discharge Date:	02-14-1994
Pct Discharge Combined With:	Not reported
Cleanup Required:	R - CLEANUP REQUIRED
Discharge Cleanup Status:	NFA - NFA COMPLETE
Disch Cleanup Status Dt:	12-05-1994
Cleanup Work Status:	COMPLETED
Eligibility Indicator:	E
Site Manager:	RIAL_S
Site Mgr End Date:	05-06-2005
Tank Office:	PCLP50 - Palm Beach County
SR Task ID:	Not reported

AMOCO SERVICE STATION #6305 (Continued) **1000500977**

SR Cleanup Responsible:	-
SR Funding Elig Type:	-
SR Actual Cost:	Not reported
SR Actual Completion Date:	Not reported
SR Payment Date:	Not reported
SR Oral Date:	Not reported
SR Written Date:	Not reported
Soil Removal:	Not reported
Free Product Removal:	Not reported
Soil Tonnage Removed:	Not reported
Soil Treatment:	Not reported
Other Treatment:	Not reported
SR Alt Procedure Recieved:	Not reported
SR Alt Procedure Status:	Not reported
SR Alt Procedure Status Date:	Not reported
SR Alt Procedure Comments:	Not reported
SA ID:	36490
SA Cleanup Responsible:	RP - RESPONSIBLE PARTY
SA Funding Elig Type:	-
SA Actual Cost:	Not reported
SA Actual Completion Date:	11-18-1994
SA Payment Date:	Not reported
RAP Task ID:	36491
RAP Cleanup Responsible ID:	NA - NOT APPLICABLE
RAP Funding Elig Type:	-
RAP Actual Cost:	Not reported
RAP Actual Completion Date:	Not reported
RAP Payment Date:	Not reported
RAP Last Order Approved:	Not reported
RA Task ID:	36492
RA Cleanup Responsible:	NA - NOT APPLICABLE
RA Funding Elig Type:	-
Ra Years to Complete:	0
RA Actual Cost:	Not reported
SRC Action Type:	NFA - NO FURTHER ACTION
SRC Submit Date:	08-22-1994
SRC Review Date:	12-05-1994
SRC Completion Status:	A - APPROVED
SRC Completion Status Dt:	12-05-1994
SRC Issue Date:	12-05-1994
SRC Comment:	Not reported
District:	SED
Facility ID:	8514219
Facility Status:	OPEN
Facility Type:	A - Retail Station - Retail Station
Score When Ranked:	75
Discharge Date:	11-13-1998
Pct Discharge Combined With:	Not reported
Cleanup Required:	R - CLEANUP REQUIRED
Discharge Cleanup Status:	NFA - NFA COMPLETE
Disch Cleanup Status Dt:	05-19-2000
Cleanup Work Status:	COMPLETED
Eligibility Indicator:	E
Site Manager:	RIAL_S
Site Mgr End Date:	05-06-2005
Tank Office:	PCLP50 - Palm Beach County
SR Task ID:	Not reported

AMOCO SERVICE STATION #6305 (Continued) **1000500977**

SR Cleanup Responsible:	-
SR Funding Elig Type:	-
SR Actual Cost:	Not reported
SR Actual Completion Date:	Not reported
SR Payment Date:	Not reported
SR Oral Date:	Not reported
SR Written Date:	Not reported
Soil Removal:	Not reported
Free Product Removal:	Not reported
Soil Tonnage Removed:	Not reported
Soil Treatment:	Not reported
Other Treatment:	Not reported
SR Alt Procedure Recieved:	Not reported
SR Alt Procedure Status:	Not reported
SR Alt Procedure Status Date:	Not reported
SR Alt Procedure Comments:	Not reported
SA ID:	66533
SA Cleanup Responsible:	-
SA Funding Elig Type:	-
SA Actual Cost:	Not reported
SA Actual Completion Date:	Not reported
SA Payment Date:	Not reported
RAP Task ID:	Not reported
RAP Cleanup Responsible ID:	-
RAP Funding Elig Type:	-
RAP Actual Cost:	Not reported
RAP Actual Completion Date:	Not reported
RAP Payment Date:	Not reported
RAP Last Order Approved:	Not reported
RA Task ID:	61718
RA Cleanup Responsible:	-
RA Funding Elig Type:	-
Ra Years to Complete:	0
RA Actual Cost:	Not reported
SRC Action Type:	NFA - NO FURTHER ACTION
SRC Submit Date:	05-04-2000
SRC Review Date:	05-11-2000
SRC Completion Status:	A - APPROVED
SRC Completion Status Dt:	05-19-2000
SRC Issue Date:	05-19-2000
SRC Comment:	Not reported

UST:

Facility ID:	8514219
Facility Phone:	(305) 274-2521
Facility Status:	OPEN
Facility Type:	Retail Station
Type Description:	Retail Station
DEP Contrctr Own:	No
Tank Id:	8
Vessel Indicator:	TANK
Gallons:	10000
Tank Location:	UNDERGROUND
Substance:	Unleaded gas
Content Description:	Unleaded Gas
Install Date:	01-MAY-2004
Status:	In service

AMOCO SERVICE STATION #6305 (Continued) **1000500977**

Status Date: 01-MAY-2004

Owner:

Facility Phone:	(305) 274-2521
Facility Status:	OPEN
Facility Type:	Retail Station
Type Description:	Retail Station
DEP Contrctr Own:	No
Owner Id:	778
Owner Name:	BP PRODUCTS NORTH AMERICA INC
Owner Address:	PO BOX 6038
Owner Address 2:	Not reported
Owner City,St,Zip:	ARTESIA, CA 90702
Owner Contact:	MICHAEL WILSON
Owner Phone:	(678) 714-1729
Construction Category:	Overfill/Spill
Construction Description:	Ball check valve
Capacity:	10000
Place:	UNDERGROUND
TVI:	TANK
Content:	B
Content Description:	Unleaded Gas
Install:	01-MAY-2004
Tank Status:	U
Status Date:	01-MAY-2004
Construction Category:	Primary Construction
Construction Description:	Fiberglass
Capacity:	10000
Place:	UNDERGROUND
TVI:	TANK
Content:	B
Content Description:	Unleaded Gas
Install:	01-MAY-2004
Tank Status:	U
Status Date:	01-MAY-2004
Construction Category:	Secondary Containment
Construction Description:	Double wall
Capacity:	10000
Place:	UNDERGROUND
TVI:	TANK
Content:	B
Content Description:	Unleaded Gas
Install:	01-MAY-2004
Tank Status:	U
Status Date:	01-MAY-2004
Construction Category:	Overfill/Spill
Construction Description:	Spill containment bucket
Capacity:	10000
Place:	UNDERGROUND
TVI:	TANK
Content:	B
Content Description:	Unleaded Gas
Install:	01-MAY-2004
Tank Status:	U
Status Date:	01-MAY-2004
Petro Monitoring Category:	Tank Monitoring
Monitoring Description:	Monitor dbl wall tank space

AMOCO SERVICE STATION #6305 (Continued) **1000500977**

Capacity:	10000
Place:	UNDERGROUND
TVI:	TANK
Content:	B
Content Description:	Unleaded Gas
Install:	01-MAY-2004
Tank Status:	U
Status Date:	01-MAY-2004
Petro Monitoring Category:	Piping Monitoring
Monitoring Description:	Monitor dbl wall pipe space
Capacity:	10000
Place:	UNDERGROUND
TVI:	TANK
Content:	B
Content Description:	Unleaded Gas
Install:	01-MAY-2004
Tank Status:	U
Status Date:	01-MAY-2004
Petro Monitoring Category:	Miscellaneous
Monitoring Description:	Continuous electronic sensing
Capacity:	10000
Place:	UNDERGROUND
TVI:	TANK
Content:	B
Content Description:	Unleaded Gas
Install:	01-MAY-2004
Tank Status:	U
Status Date:	01-MAY-2004
Petro Monitoring Category:	Miscellaneous
Monitoring Description:	Electronic monitor pipe sumps
Capacity:	10000
Place:	UNDERGROUND
TVI:	TANK
Content:	B
Content Description:	Unleaded Gas
Install:	01-MAY-2004
Tank Status:	U
Status Date:	01-MAY-2004
Petro Monitoring Category:	Miscellaneous
Monitoring Description:	Electronic monitor dispenser liners
Capacity:	10000
Place:	UNDERGROUND
TVI:	TANK
Content:	B
Content Description:	Unleaded Gas
Install:	01-MAY-2004
Tank Status:	U
Status Date:	01-MAY-2004
Petro Monitoring Category:	Piping Monitoring
Monitoring Description:	Electronic line leak detector
Capacity:	10000
Place:	UNDERGROUND
TVI:	TANK
Content:	B
Content Description:	Unleaded Gas
Install:	01-MAY-2004
Tank Status:	U

AMOCO SERVICE STATION #6305 (Continued) **1000500977**

Status Date:	01-MAY-2004
Piping Category:	Miscellaneous Attributes
Piping Description:	Pressurized piping system
Capacity:	10000
Place:	UNDERGROUND
TVI:	TANK
Content:	B
Content Description:	Unleaded Gas
Install:	01-MAY-2004
Tank Status:	U
Status Date:	01-MAY-2004
Piping Category:	Miscellaneous Attributes
Piping Description:	Dispenser liners
Capacity:	10000
Place:	UNDERGROUND
TVI:	TANK
Content:	B
Content Description:	Unleaded Gas
Install:	01-MAY-2004
Tank Status:	U
Status Date:	01-MAY-2004
Piping Category:	Secondary Containment
Piping Description:	Double wall - pipe jacket
Capacity:	10000
Place:	UNDERGROUND
TVI:	TANK
Content:	B
Content Description:	Unleaded Gas
Install:	01-MAY-2004
Tank Status:	U
Status Date:	01-MAY-2004
Piping Category:	Primary Construction
Piping Description:	Approved synthetic material
Capacity:	10000
Place:	UNDERGROUND
TVI:	TANK
Content:	B
Content Description:	Unleaded Gas
Install:	01-MAY-2004
Tank Status:	U
Status Date:	01-MAY-2004

Facility ID:	8514219
Facility Phone:	(305) 274-2521
Facility Status:	OPEN
Facility Type:	Retail Station
Type Description:	Retail Station
DEP Contrctr Own:	No
Tank Id:	7
Vessel Indicator:	TANK
Gallons:	10000
Tank Location:	UNDERGROUND
Substance:	Unleaded gas
Content Description:	Unleaded Gas
Install Date:	01-MAY-2004
Status:	In service
Status Date:	01-MAY-2004

AMOCO SERVICE STATION #6305 (Continued) **1000500977**

Owner:

Facility Phone:	(305) 274-2521
Facility Status:	OPEN
Facility Type:	Retail Station
Type Description:	Retail Station
DEP Contrctr Own:	No
Owner Id:	778
Owner Name:	BP PRODUCTS NORTH AMERICA INC
Owner Address:	PO BOX 6038
Owner Address 2:	Not reported
Owner City,St,Zip:	ARTESIA, CA 90702
Owner Contact:	MICHAEL WILSON
Owner Phone:	(678) 714-1729
Construction Category:	Overfill/Spill
Construction Description:	Ball check valve
Capacity:	10000
Place:	UNDERGROUND
TVI:	TANK
Content:	B
Content Description:	Unleaded Gas
Install:	01-MAY-2004
Tank Status:	U
Status Date:	01-MAY-2004
Construction Category:	Primary Construction
Construction Description:	Fiberglass
Capacity:	10000
Place:	UNDERGROUND
TVI:	TANK
Content:	B
Content Description:	Unleaded Gas
Install:	01-MAY-2004
Tank Status:	U
Status Date:	01-MAY-2004
Construction Category:	Secondary Containment
Construction Description:	Double wall
Capacity:	10000
Place:	UNDERGROUND
TVI:	TANK
Content:	B
Content Description:	Unleaded Gas
Install:	01-MAY-2004
Tank Status:	U
Status Date:	01-MAY-2004
Construction Category:	Overfill/Spill
Construction Description:	Spill containment bucket
Capacity:	10000
Place:	UNDERGROUND
TVI:	TANK
Content:	B
Content Description:	Unleaded Gas
Install:	01-MAY-2004
Tank Status:	U
Status Date:	01-MAY-2004
Petro Monitoring Category:	Tank Monitoring
Monitoring Description:	Monitor dbl wall tank space
Capacity:	10000

AMOCO SERVICE STATION #6305 (Continued) **1000500977**

Place:	UNDERGROUND
TVI:	TANK
Content:	B
Content Description:	Unleaded Gas
Install:	01-MAY-2004
Tank Status:	U
Status Date:	01-MAY-2004
Petro Monitoring Category:	Piping Monitoring
Monitoring Description:	Monitor dbl wall pipe space
Capacity:	10000
Place:	UNDERGROUND
TVI:	TANK
Content:	B
Content Description:	Unleaded Gas
Install:	01-MAY-2004
Tank Status:	U
Status Date:	01-MAY-2004
Petro Monitoring Category:	Miscellaneous
Monitoring Description:	Continuous electronic sensing
Capacity:	10000
Place:	UNDERGROUND
TVI:	TANK
Content:	B
Content Description:	Unleaded Gas
Install:	01-MAY-2004
Tank Status:	U
Status Date:	01-MAY-2004
Petro Monitoring Category:	Miscellaneous
Monitoring Description:	Electronic monitor pipe sumps
Capacity:	10000
Place:	UNDERGROUND
TVI:	TANK
Content:	B
Content Description:	Unleaded Gas
Install:	01-MAY-2004
Tank Status:	U
Status Date:	01-MAY-2004
Petro Monitoring Category:	Miscellaneous
Monitoring Description:	Electronic monitor dispenser liners
Capacity:	10000
Place:	UNDERGROUND
TVI:	TANK
Content:	B
Content Description:	Unleaded Gas
Install:	01-MAY-2004
Tank Status:	U
Status Date:	01-MAY-2004
Petro Monitoring Category:	Piping Monitoring
Monitoring Description:	Electronic line leak detector
Capacity:	10000
Place:	UNDERGROUND
TVI:	TANK
Content:	B
Content Description:	Unleaded Gas
Install:	01-MAY-2004
Tank Status:	U
Status Date:	01-MAY-2004

AMOCO SERVICE STATION #6305 (Continued) **1000500977**

Piping Category:	Miscellaneous Attributes
Piping Description:	Dispenser liners
Capacity:	10000
Place:	UNDERGROUND
TVI:	TANK
Content:	B
Content Description:	Unleaded Gas
Install:	01-MAY-2004
Tank Status:	U
Status Date:	01-MAY-2004
Piping Category:	Primary Construction
Piping Description:	Approved synthetic material
Capacity:	10000
Place:	UNDERGROUND
TVI:	TANK
Content:	B
Content Description:	Unleaded Gas
Install:	01-MAY-2004
Tank Status:	U
Status Date:	01-MAY-2004
Piping Category:	Miscellaneous Attributes
Piping Description:	Pressurized piping system
Capacity:	10000
Place:	UNDERGROUND
TVI:	TANK
Content:	B
Content Description:	Unleaded Gas
Install:	01-MAY-2004
Tank Status:	U
Status Date:	01-MAY-2004
Piping Category:	Secondary Containment
Piping Description:	Double wall - pipe jacket
Capacity:	10000
Place:	UNDERGROUND
TVI:	TANK
Content:	B
Content Description:	Unleaded Gas
Install:	01-MAY-2004
Tank Status:	U
Status Date:	01-MAY-2004

Facility ID:	8514219
Facility Phone:	(305) 274-2521
Facility Status:	OPEN
Facility Type:	Retail Station
Type Description:	Retail Station
DEP Contrctr Own:	No
Tank Id:	6
Vessel Indicator:	TANK
Gallons:	10000
Tank Location:	UNDERGROUND
Substance:	Unleaded gas
Content Description:	Unleaded Gas
Install Date:	01-MAY-2004
Status:	In service
Status Date:	01-MAY-2004

AMOCO SERVICE STATION #6305 (Continued) **1000500977**

Owner:

Facility Phone:	(305) 274-2521
Facility Status:	OPEN
Facility Type:	Retail Station
Type Description:	Retail Station
DEP Contrctr Own:	No
Owner Id:	778
Owner Name:	BP PRODUCTS NORTH AMERICA INC
Owner Address:	PO BOX 6038
Owner Address 2:	Not reported
Owner City,St,Zip:	ARTESIA, CA 90702
Owner Contact:	MICHAEL WILSON
Owner Phone:	(678) 714-1729
Construction Category:	Overfill/Spill
Construction Description:	Ball check valve
Capacity:	10000
Place:	UNDERGROUND
TVI:	TANK
Content:	B
Content Description:	Unleaded Gas
Install:	01-MAY-2004
Tank Status:	U
Status Date:	01-MAY-2004
Construction Category:	Primary Construction
Construction Description:	Fiberglass
Capacity:	10000
Place:	UNDERGROUND
TVI:	TANK
Content:	B
Content Description:	Unleaded Gas
Install:	01-MAY-2004
Tank Status:	U
Status Date:	01-MAY-2004
Construction Category:	Secondary Containment
Construction Description:	Double wall
Capacity:	10000
Place:	UNDERGROUND
TVI:	TANK
Content:	B
Content Description:	Unleaded Gas
Install:	01-MAY-2004
Tank Status:	U
Status Date:	01-MAY-2004
Construction Category:	Overfill/Spill
Construction Description:	Spill containment bucket
Capacity:	10000
Place:	UNDERGROUND
TVI:	TANK
Content:	B
Content Description:	Unleaded Gas
Install:	01-MAY-2004
Tank Status:	U
Status Date:	01-MAY-2004
Petro Monitoring Category:	Tank Monitoring
Monitoring Description:	Monitor dbl wall tank space
Capacity:	10000

AMOCO SERVICE STATION #6305 (Continued) **1000500977**

Place:	UNDERGROUND
TVI:	TANK
Content:	B
Content Description:	Unleaded Gas
Install:	01-MAY-2004
Tank Status:	U
Status Date:	01-MAY-2004
Petro Monitoring Category:	Piping Monitoring
Monitoring Description:	Monitor dbl wall pipe space
Capacity:	10000
Place:	UNDERGROUND
TVI:	TANK
Content:	B
Content Description:	Unleaded Gas
Install:	01-MAY-2004
Tank Status:	U
Status Date:	01-MAY-2004
Petro Monitoring Category:	Miscellaneous
Monitoring Description:	Continuous electronic sensing
Capacity:	10000
Place:	UNDERGROUND
TVI:	TANK
Content:	B
Content Description:	Unleaded Gas
Install:	01-MAY-2004
Tank Status:	U
Status Date:	01-MAY-2004
Petro Monitoring Category:	Miscellaneous
Monitoring Description:	Electronic monitor pipe sumps
Capacity:	10000
Place:	UNDERGROUND
TVI:	TANK
Content:	B
Content Description:	Unleaded Gas
Install:	01-MAY-2004
Tank Status:	U
Status Date:	01-MAY-2004
Petro Monitoring Category:	Miscellaneous
Monitoring Description:	Electronic monitor dispenser liners
Capacity:	10000
Place:	UNDERGROUND
TVI:	TANK
Content:	B
Content Description:	Unleaded Gas
Install:	01-MAY-2004
Tank Status:	U
Status Date:	01-MAY-2004
Petro Monitoring Category:	Piping Monitoring
Monitoring Description:	Electronic line leak detector
Capacity:	10000
Place:	UNDERGROUND
TVI:	TANK
Content:	B
Content Description:	Unleaded Gas
Install:	01-MAY-2004
Tank Status:	U
Status Date:	01-MAY-2004

AMOCO SERVICE STATION #6305 (Continued) **1000500977**

Piping Category:	Miscellaneous Attributes
Piping Description:	Pressurized piping system
Capacity:	10000
Place:	UNDERGROUND
TVI:	TANK
Content:	B
Content Description:	Unleaded Gas
Install:	01-MAY-2004
Tank Status:	U
Status Date:	01-MAY-2004
Piping Category:	Miscellaneous Attributes
Piping Description:	Dispenser liners
Capacity:	10000
Place:	UNDERGROUND
TVI:	TANK
Content:	B
Content Description:	Unleaded Gas
Install:	01-MAY-2004
Tank Status:	U
Status Date:	01-MAY-2004
Piping Category:	Secondary Containment
Piping Description:	Double wall - pipe jacket
Capacity:	10000
Place:	UNDERGROUND
TVI:	TANK
Content:	B
Content Description:	Unleaded Gas
Install:	01-MAY-2004
Tank Status:	U
Status Date:	01-MAY-2004
Piping Category:	Primary Construction
Piping Description:	Approved synthetic material
Capacity:	10000
Place:	UNDERGROUND
TVI:	TANK
Content:	B
Content Description:	Unleaded Gas
Install:	01-MAY-2004
Tank Status:	U
Status Date:	01-MAY-2004

Facility ID:	8514219
Facility Phone:	(305) 274-2521
Facility Status:	OPEN
Facility Type:	Retail Station
Type Description:	Retail Station
DEP Contrctr Own:	No
Tank Id:	5
Vessel Indicator:	TANK
Gallons:	10000
Tank Location:	UNDERGROUND
Substance:	Unleaded gas
Content Description:	Unleaded Gas
Install Date:	01-MAY-2004
Status:	In service
Status Date:	01-MAY-2004

AMOCO SERVICE STATION #6305 (Continued) **1000500977**

Owner:

Facility Phone:	(305) 274-2521
Facility Status:	OPEN
Facility Type:	Retail Station
Type Description:	Retail Station
DEP Contrctr Own:	No
Owner Id:	778
Owner Name:	BP PRODUCTS NORTH AMERICA INC
Owner Address:	PO BOX 6038
Owner Address 2:	Not reported
Owner City,St,Zip:	ARTESIA, CA 90702
Owner Contact:	MICHAEL WILSON
Owner Phone:	(678) 714-1729
Construction Category:	Overfill/Spill
Construction Description:	Ball check valve
Capacity:	10000
Place:	UNDERGROUND
TVI:	TANK
Content:	B
Content Description:	Unleaded Gas
Install:	01-MAY-2004
Tank Status:	U
Status Date:	01-MAY-2004
Construction Category:	Primary Construction
Construction Description:	Fiberglass
Capacity:	10000
Place:	UNDERGROUND
TVI:	TANK
Content:	B
Content Description:	Unleaded Gas
Install:	01-MAY-2004
Tank Status:	U
Status Date:	01-MAY-2004
Construction Category:	Secondary Containment
Construction Description:	Double wall
Capacity:	10000
Place:	UNDERGROUND
TVI:	TANK
Content:	B
Content Description:	Unleaded Gas
Install:	01-MAY-2004
Tank Status:	U
Status Date:	01-MAY-2004
Construction Category:	Overfill/Spill
Construction Description:	Spill containment bucket
Capacity:	10000
Place:	UNDERGROUND
TVI:	TANK
Content:	B
Content Description:	Unleaded Gas
Install:	01-MAY-2004
Tank Status:	U
Status Date:	01-MAY-2004
Petro Monitoring Category:	Piping Monitoring
Monitoring Description:	Electronic line leak detector
Capacity:	10000

AMOCO SERVICE STATION #6305 (Continued) **1000500977**

Place:	UNDERGROUND
TVI:	TANK
Content:	B
Content Description:	Unleaded Gas
Install:	01-MAY-2004
Tank Status:	U
Status Date:	01-MAY-2004
Petro Monitoring Category:	Tank Monitoring
Monitoring Description:	Monitor dbl wall tank space
Capacity:	10000
Place:	UNDERGROUND
TVI:	TANK
Content:	B
Content Description:	Unleaded Gas
Install:	01-MAY-2004
Tank Status:	U
Status Date:	01-MAY-2004
Petro Monitoring Category:	Piping Monitoring
Monitoring Description:	Monitor dbl wall pipe space
Capacity:	10000
Place:	UNDERGROUND
TVI:	TANK
Content:	B
Content Description:	Unleaded Gas
Install:	01-MAY-2004
Tank Status:	U
Status Date:	01-MAY-2004
Petro Monitoring Category:	Miscellaneous
Monitoring Description:	Continuous electronic sensing
Capacity:	10000
Place:	UNDERGROUND
TVI:	TANK
Content:	B
Content Description:	Unleaded Gas
Install:	01-MAY-2004
Tank Status:	U
Status Date:	01-MAY-2004
Petro Monitoring Category:	Miscellaneous
Monitoring Description:	Electronic monitor pipe sumps
Capacity:	10000
Place:	UNDERGROUND
TVI:	TANK
Content:	B
Content Description:	Unleaded Gas
Install:	01-MAY-2004
Tank Status:	U
Status Date:	01-MAY-2004
Petro Monitoring Category:	Miscellaneous
Monitoring Description:	Electronic monitor dispenser liners
Capacity:	10000
Place:	UNDERGROUND
TVI:	TANK
Content:	B
Content Description:	Unleaded Gas
Install:	01-MAY-2004
Tank Status:	U
Status Date:	01-MAY-2004

AMOCO SERVICE STATION #6305 (Continued) **1000500977**

Piping Category:	Secondary Containment
Piping Description:	Double wall - pipe jacket
Capacity:	10000
Place:	UNDERGROUND
TVI:	TANK
Content:	B
Content Description:	Unleaded Gas
Install:	01-MAY-2004
Tank Status:	U
Status Date:	01-MAY-2004
Piping Category:	Miscellaneous Attributes
Piping Description:	Dispenser liners
Capacity:	10000
Place:	UNDERGROUND
TVI:	TANK
Content:	B
Content Description:	Unleaded Gas
Install:	01-MAY-2004
Tank Status:	U
Status Date:	01-MAY-2004
Piping Category:	Primary Construction
Piping Description:	Approved synthetic material
Capacity:	10000
Place:	UNDERGROUND
TVI:	TANK
Content:	B
Content Description:	Unleaded Gas
Install:	01-MAY-2004
Tank Status:	U
Status Date:	01-MAY-2004
Piping Category:	Miscellaneous Attributes
Piping Description:	Pressurized piping system
Capacity:	10000
Place:	UNDERGROUND
TVI:	TANK
Content:	B
Content Description:	Unleaded Gas
Install:	01-MAY-2004
Tank Status:	U
Status Date:	01-MAY-2004

Facility ID:	8514219
Facility Phone:	(305) 274-2521
Facility Status:	OPEN
Facility Type:	Retail Station
Type Description:	Retail Station
DEP Contrctr Own:	No
Tank Id:	4
Vessel Indicator:	TANK
Gallons:	10000
Tank Location:	UNDERGROUND
Substance:	Unleaded gas
Content Description:	Unleaded Gas
Install Date:	01-SEP-1983
Status:	Removed
Status Date:	12-APR-2004

AMOCO SERVICE STATION #6305 (Continued) **1000500977**

Owner:

Facility Phone:	(305) 274-2521
Facility Status:	OPEN
Facility Type:	Retail Station
Type Description:	Retail Station
DEP Contrctr Own:	No
Owner Id:	778
Owner Name:	BP PRODUCTS NORTH AMERICA INC
Owner Address:	PO BOX 6038
Owner Address 2:	Not reported
Owner City,St,Zip:	ARTESIA, CA 90702
Owner Contact:	MICHAEL WILSON
Owner Phone:	(678) 714-1729

Construction Category:	Not reported
Construction Description:	Not reported
Capacity:	Not reported
Place:	Not reported
TVI:	Not reported
Content:	Not reported
Content Description:	Not reported
Install:	Not reported
Tank Status:	Not reported
Status Date:	Not reported
Petro Monitoring Category:	Not reported
Monitoring Description:	Not reported
Capacity:	Not reported
Place:	Not reported
TVI:	Not reported
Content:	Not reported
Content Description:	Not reported
Install:	Not reported
Tank Status:	Not reported
Status Date:	Not reported
Piping Category:	Not reported
Piping Description:	Not reported
Capacity:	Not reported
Place:	Not reported
TVI:	Not reported
Content:	Not reported
Content Description:	Not reported
Install:	Not reported
Tank Status:	Not reported
Status Date:	Not reported

Facility ID:	8514219
Facility Phone:	(305) 274-2521
Facility Status:	OPEN
Facility Type:	Retail Station
Type Description:	Retail Station
DEP Contrctr Own:	No
Tank Id:	3
Vessel Indicator:	TANK
Gallons:	10000
Tank Location:	UNDERGROUND
Substance:	Unleaded gas
Content Description:	Unleaded Gas

AMOCO SERVICE STATION #6305 (Continued) **1000500977**

Install Date: 01-SEP-1983
Status: Removed
Status Date: 12-APR-2004

Owner:
Facility Phone: (305) 274-2521
Facility Status: OPEN
Facility Type: Retail Station
Type Description: Retail Station
DEP Contrctr Own: No
Owner Id: 778
Owner Name: BP PRODUCTS NORTH AMERICA INC
Owner Address: PO BOX 6038
Owner Address 2: Not reported
Owner City,St,Zip: ARTESIA, CA 90702
Owner Contact: MICHAEL WILSON
Owner Phone: (678) 714-1729

Construction Category: Not reported
Construction Description: Not reported
Capacity: Not reported
Place: Not reported
TVI: Not reported
Content: Not reported
Content Description: Not reported
Install: Not reported
Tank Status: Not reported
Status Date: Not reported
Petro Monitoring Category: Not reported
Monitoring Description: Not reported
Capacity: Not reported
Place: Not reported
TVI: Not reported
Content: Not reported
Content Description: Not reported
Install: Not reported
Tank Status: Not reported
Status Date: Not reported
Piping Category: Not reported
Piping Description: Not reported
Capacity: Not reported
Place: Not reported
TVI: Not reported
Content: Not reported
Content Description: Not reported
Install: Not reported
Tank Status: Not reported
Status Date: Not reported

Facility ID: 8514219
Facility Phone: (305) 274-2521
Facility Status: OPEN
Facility Type: Retail Station
Type Description: Retail Station
DEP Contrctr Own: No
Tank Id: 2
Vessel Indicator: TANK
Gallons: 10000

AMOCO SERVICE STATION #6305 (Continued) **1000500977**

Tank Location: UNDERGROUND
Substance: Unleaded gas
Content Description: Unleaded Gas
Install Date: 01-SEP-1983
Status: Removed
Status Date: 12-APR-2004

Owner:
Facility Phone: (305) 274-2521
Facility Status: OPEN
Facility Type: Retail Station
Type Description: Retail Station
DEP Contrctr Own: No
Owner Id: 778
Owner Name: BP PRODUCTS NORTH AMERICA INC
Owner Address: PO BOX 6038
Owner Address 2: Not reported
Owner City,St,Zip: ARTESIA, CA 90702
Owner Contact: MICHAEL WILSON
Owner Phone: (678) 714-1729

Construction Category: Not reported
Construction Description: Not reported
Capacity: Not reported
Place: Not reported
TVI: Not reported
Content: Not reported
Content Description: Not reported
Install: Not reported
Tank Status: Not reported
Status Date: Not reported
Petro Monitoring Category: Not reported
Monitoring Description: Not reported
Capacity: Not reported
Place: Not reported
TVI: Not reported
Content: Not reported
Content Description: Not reported
Install: Not reported
Tank Status: Not reported
Status Date: Not reported
Piping Category: Not reported
Piping Description: Not reported
Capacity: Not reported
Place: Not reported
TVI: Not reported
Content: Not reported
Content Description: Not reported
Install: Not reported
Tank Status: Not reported
Status Date: Not reported

Facility ID: 8514219
Facility Phone: (305) 274-2521
Facility Status: OPEN
Facility Type: Retail Station
Type Description: Retail Station
DEP Contrctr Own: No

AMOCO SERVICE STATION #6305 (Continued) **1000500977**

Tank Id: 1
Vessel Indicator: TANK
Gallons: 10000
Tank Location: UNDERGROUND
Substance: Unleaded gas
Content Description: Unleaded Gas
Install Date: 01-SEP-1983
Status: Removed
Status Date: 12-APR-2004

Owner:
Facility Phone: (305) 274-2521
Facility Status: OPEN
Facility Type: Retail Station
Type Description: Retail Station
DEP Contrctr Own: No
Owner Id: 778
Owner Name: BP PRODUCTS NORTH AMERICA INC
Owner Address: PO BOX 6038
Owner Address 2: Not reported
Owner City,St,Zip: ARTESIA, CA 90702
Owner Contact: MICHAEL WILSON
Owner Phone: (678) 714-1729

Construction Category: Not reported
Construction Description: Not reported
Capacity: Not reported
Place: Not reported
TVI: Not reported
Content: Not reported
Content Description: Not reported
Install: Not reported
Tank Status: Not reported
Status Date: Not reported
Petro Monitoring Category: Not reported
Monitoring Description: Not reported
Capacity: Not reported
Place: Not reported
TVI: Not reported
Content: Not reported
Content Description: Not reported
Install: Not reported
Tank Status: Not reported
Status Date: Not reported
Piping Category: Not reported
Piping Description: Not reported
Capacity: Not reported
Place: Not reported
TVI: Not reported
Content: Not reported
Content Description: Not reported
Install: Not reported
Tank Status: Not reported
Status Date: Not reported

6
East
1/8-1/4
664 ft.

Relative:
Higher

Actual:
16 ft.

JEROME FIGARO STORES
601 W ATLANTIC AVE
DELRAY BEACH, FL 33444

UST **U003798932**
N/A

UST:

Facility ID:	9803851
Facility Phone:	(561) 376-8448
Facility Status:	CLOSED
Facility Type:	Fuel User / Non-retail
Type Description:	Fuel user/Non-retail
DEP Contrctr Own:	No
Tank Id:	3
Vessel Indicator:	TANK
Gallons:	Not reported
Tank Location:	UNDERGROUND
Substance:	Unknown/Not reported
Content Description:	Unknown/Not Reported
Install Date:	Not reported
Status:	Removed
Status Date:	01-AUG-2001
Construction Category:	Not reported
Construction Description:	Not reported
Capacity:	Not reported
Place:	Not reported
TVI:	Not reported
Content:	Not reported
Content Description:	Not reported
Install:	Not reported
Tank Status:	Not reported
Status Date:	Not reported
Petro Monitoring Category:	Not reported
Monitoring Description:	Not reported
Capacity:	Not reported
Place:	Not reported
TVI:	Not reported
Content:	Not reported
Content Description:	Not reported
Install:	Not reported
Tank Status:	Not reported
Status Date:	Not reported
Piping Category:	Not reported
Piping Description:	Not reported
Capacity:	Not reported
Place:	Not reported
TVI:	Not reported
Content:	Not reported
Content Description:	Not reported
Install:	Not reported
Tank Status:	Not reported
Status Date:	Not reported

Facility ID:	9803851
Facility Phone:	(561) 376-8448
Facility Status:	CLOSED
Facility Type:	Fuel User / Non-retail
Type Description:	Fuel user/Non-retail
DEP Contrctr Own:	No
Tank Id:	2

JEROME FIGARO STORES (Continued) **U003798932**

Vessel Indicator: TANK
Gallons: Not reported
Tank Location: UNDERGROUND
Substance: Unknown/Not reported
Content Description: Unknown/Not Reported
Install Date: Not reported
Status: Removed
Status Date: 01-AUG-2001
Construction Category: Not reported
Construction Description: Not reported
Capacity: Not reported
Place: Not reported
TVI: Not reported
Content: Not reported
Content Description: Not reported
Install: Not reported
Tank Status: Not reported
Status Date: Not reported
Petro Monitoring Category: Not reported
Monitoring Description: Not reported
Capacity: Not reported
Place: Not reported
TVI: Not reported
Content: Not reported
Content Description: Not reported
Install: Not reported
Tank Status: Not reported
Status Date: Not reported
Piping Category: Not reported
Piping Description: Not reported
Capacity: Not reported
Place: Not reported
TVI: Not reported
Content: Not reported
Content Description: Not reported
Install: Not reported
Tank Status: Not reported
Status Date: Not reported

Facility ID: 9803851
Facility Phone: (561) 376-8448
Facility Status: CLOSED
Facility Type: Fuel User / Non-retail
Type Description: Fuel user/Non-retail
DEP Contrctr Own: No
Tank Id: 1
Vessel Indicator: TANK
Gallons: Not reported
Tank Location: UNDERGROUND
Substance: Unknown/Not reported
Content Description: Unknown/Not Reported
Install Date: Not reported
Status: Removed
Status Date: 01-AUG-2001
Construction Category: Not reported
Construction Description: Not reported
Capacity: Not reported

JEROME FIGARO STORES (Continued) **U003798932**

Place:	Not reported
TVI:	Not reported
Content:	Not reported
Content Description:	Not reported
Install:	Not reported
Tank Status:	Not reported
Status Date:	Not reported
Petro Monitoring Category:	Not reported
Monitoring Description:	Not reported
Capacity:	Not reported
Place:	Not reported
TVI:	Not reported
Content:	Not reported
Content Description:	Not reported
Install:	Not reported
Tank Status:	Not reported
Status Date:	Not reported
Piping Category:	Not reported
Piping Description:	Not reported
Capacity:	Not reported
Place:	Not reported
TVI:	Not reported
Content:	Not reported
Content Description:	Not reported
Install:	Not reported
Tank Status:	Not reported
Status Date:	Not reported

---

7 **NEALS STATION** **LUST U001367650**
East **507 W ATLANTIC AVE** **UST N/A**
1/8-1/4 **DELRAY BEACH, FL 33444**
973 ft.

Relative:
Higher

Actual:
17 ft.

LUST:

Region:	STATE
Datum:	9063860
2nd Facility Addr:	Not reported
District:	Southeast District
Facility Status:	CLOSED
Facility Type:	A - Retail Station -
Operator:	THOMAS, MACK NEAL
Facility Phone:	(407) 272-6786
Name Update:	Not reported
Address Update:	Not reported
Lat/Long (dms):	26 27 42.64 / 80 4 42.09
Feature:	Not reported
Method:	AGPS
Datum:	0
Section:	Not reported
Township:	Not reported
Range:	Not reported
Score When Ranked:	Not reported
Score Effective Date:	Not reported
Score When Ranked:	Not reported
Facility Cleanup Rank:	Not reported
Related Party ID:	5594
Related Party Role:	ACCOUNT OWNER
Related Party Begin:	01-16-1992

NEALS STATION (Continued) **U001367650**

Related Party:	DELRAY BCH CITY
Related Party Addr:	434 S SWINTON AVE
Related Party Addr 2:	ATTN: RICHARD HASKO
Related Party City,St,Zip:	DELRAY BEACH, FL 33444 2612
Related Prty Contact:	RICHARD HASKO
Related Party Phone:	(561) 243-7336
RP Bad Address:	No
District:	SED
Facility ID:	9063860
Discharge Date:	06-16-1992
Pct Discharge Combined With:	Not reported
Cleanup Required:	N - NO CLEANUP REQUIRED
Discharge Cleanup Status:	**NREQ - CLEANUP NOT REQUIRED**
Disch Cleanup Status Dt:	05-29-2001
Cleanup Work Status:	COMPLETED
Information Source:	D - DISCHARGE NOTIFICATION
Other Source Description:	Not reported
Eligibility Indicator:	I
Site Manager:	Not reported
Site Mgr End Date:	Not reported
Tank Office:	-
Score When Ranked:	Not reported
Score Effective Date:	Not reported
Facility Cleanup Rank:	Not reported
District:	Not reported
Facility ID:	Not reported
Discharge Date:	Not reported
Pct Discharge Combined With:	Not reported
Cleanup Required:	Not reported
Discharge Cleanup Status:	Not reported
Disch Cleanup Status Dt:	Not reported
Cleanup Work Status:	Not reported
Information Source:	Not reported
Other Source Description:	Not reported
Application Received Dt:	Not reported
Cleanup Program:	Not reported
Eligibility Status:	Not reported
Elig Status Date:	Not reported
Letter Of Intent Dt:	Not reported
Elig Letter Sent:	Not reported
Redetermined:	Not reported
Inspection Date:	Not reported
Site Manager:	Not reported
Site Mgr End Date:	Not reported
Tank Office:	Not reported
Score When Ranked:	Not reported
Score Effective Date:	Not reported
Facility Cleanup Rank:	Not reported
Deductible Amount:	Not reported
Deductible Paid To Date:	Not reported
Co-Pay Amount:	Not reported
Co-Pay Paid To Date:	Not reported
Cap Amount:	Not reported
District:	SED
Facility ID:	9063860
Discharge Date:	06-16-1992
Pct Discharge Combined With:	Not reported

NEALS STATION (Continued) **U001367650**

Cleanup Required:	N - NO CLEANUP REQUIRED
Discharge Cleanup Status:	NREQ - CLEANUP NOT REQUIRED
Disch Cleanup Status Dt:	05-29-2001
Cleanup Work Status:	COMPLETED
Information Source:	D - DISCHARGE NOTIFICATION
Other Source Description:	Not reported
Elig Indicator:	I - INELIGIBLE
Site Manager:	Not reported
Site Mgr End Date:	Not reported
Tank Office:	-
Score When Ranked:	Not reported
Score Effective Date:	Not reported
Facility Cleanup Rank:	Not reported
Contaminated Drinking Wells:	0
Contaminated Monitoring Well:	No
Contaminated Soil:	Yes
Contaminated Surface Water:	No
Contaminated Ground Water:	No
Pollutant:	Y - UNKNOWN/NOT REPORTED
Pollutant Other Description:	Not reported
Gallons Discharged:	Not reported
District:	SED
Facility ID:	9063860
Facility Status:	CLOSED
Facility Type:	A - Retail Station - Retail Station
Score When Ranked:	Not reported
Discharge Date:	06-16-1992
Pct Discharge Combined With:	Not reported
Cleanup Required:	N - NO CLEANUP REQUIRED
Discharge Cleanup Status:	NREQ - CLEANUP NOT REQUIRED
Disch Cleanup Status Dt:	05-29-2001
Cleanup Work Status:	COMPLETED
Eligibility Indicator:	I
Site Manager:	Not reported
Site Mgr End Date:	Not reported
Tank Office:	-
SR Task ID:	Not reported
SR Cleanup Responsible:	-
SR Funding Elig Type:	-
SR Actual Cost:	Not reported
SR Actual Completion Date:	Not reported
SR Payment Date:	Not reported
SR Oral Date:	Not reported
SR Written Date:	Not reported
Soil Removal:	Not reported
Free Product Removal:	Not reported
Soil Tonnage Removed:	Not reported
Soil Treatment:	Not reported
Other Treatment:	Not reported
SR Alt Procedure Recieved:	Not reported
SR Alt Procedure Status:	Not reported
SR Alt Procedure Status Date:	Not reported
SR Alt Procedure Comments:	Not reported
SA ID:	36913
SA Cleanup Responsible:	NA - NOT APPLICABLE
SA Funding Elig Type:	-
SA Actual Cost:	Not reported

NEALS STATION (Continued) **U001367650**

SA Actual Completion Date:	Not reported
SA Payment Date:	Not reported
RAP Task ID:	36914
RAP Cleanup Responsible ID:	NA - NOT APPLICABLE
RAP Funding Elig Type:	-
RAP Actual Cost:	Not reported
RAP Actual Completion Date:	Not reported
RAP Payment Date:	Not reported
RAP Last Order Approved:	Not reported
RA Task ID:	36915
RA Cleanup Responsible:	NA - NOT APPLICABLE
RA Funding Elig Type:	-
Ra Years to Complete:	Not reported
RA Actual Cost:	Not reported
SRC Action Type:	-
SRC Submit Date:	Not reported
SRC Review Date:	Not reported
SRC Completion Status:	-
SRC Completion Status Dt:	Not reported
SRC Issue Date:	Not reported
SRC Comment:	Not reported

UST:

Facility ID:	9063860
Facility Phone:	(407) 272-6786
Facility Status:	CLOSED
Facility Type:	Retail Station
Type Description:	Retail Station
DEP Contrctr Own:	No
Tank Id:	4
Vessel Indicator:	TANK
Gallons:	550
Tank Location:	UNDERGROUND
Substance:	Waste oil
Content Description:	Waste Oil
Install Date:	Not reported
Status:	Removed
Status Date:	30-NOV-1991

Owner:

Facility Phone:	(407) 272-6786
Facility Status:	CLOSED
Facility Type:	Retail Station
Type Description:	Retail Station
DEP Contrctr Own:	No
Owner Id:	5594
Owner Name:	DELRAY BCH CITY
Owner Address:	434 S SWINTON AVE
Owner Address 2:	ATTN: RICHARD HASKO
Owner City,St,Zip:	DELRAY BEACH, FL 33444
Owner Contact:	RICHARD HASKO
Owner Phone:	(561) 243-7336
Construction Category:	Not reported
Construction Description:	Not reported
Capacity:	Not reported
Place:	Not reported

NEALS STATION (Continued) **U001367650**

TVI:	Not reported
Content:	Not reported
Content Description:	Not reported
Install:	Not reported
Tank Status:	Not reported
Status Date:	Not reported
Petro Monitoring Category:	Not reported
Monitoring Description:	Not reported
Capacity:	Not reported
Place:	Not reported
TVI:	Not reported
Content:	Not reported
Content Description:	Not reported
Install:	Not reported
Tank Status:	Not reported
Status Date:	Not reported
Piping Category:	Not reported
Piping Description:	Not reported
Capacity:	Not reported
Place:	Not reported
TVI:	Not reported
Content:	Not reported
Content Description:	Not reported
Install:	Not reported
Tank Status:	Not reported
Status Date:	Not reported

Facility ID:	9063860
Facility Phone:	(407) 272-6786
Facility Status:	CLOSED
Facility Type:	Retail Station
Type Description:	Retail Station
DEP Contrctr Own:	No
Tank Id:	3
Vessel Indicator:	TANK
Gallons:	550
Tank Location:	UNDERGROUND
Substance:	Waste oil
Content Description:	Waste Oil
Install Date:	Not reported
Status:	Removed
Status Date:	30-NOV-1991

Owner:

Facility Phone:	(407) 272-6786
Facility Status:	CLOSED
Facility Type:	Retail Station
Type Description:	Retail Station
DEP Contrctr Own:	No
Owner Id:	5594
Owner Name:	DELRAY BCH CITY
Owner Address:	434 S SWINTON AVE
Owner Address 2:	ATTN: RICHARD HASKO
Owner City,St,Zip:	DELRAY BEACH, FL 33444
Owner Contact:	RICHARD HASKO
Owner Phone:	(561) 243-7336

Construction Category:	Not reported

NEALS STATION (Continued) **U001367650**

Construction Description:	Not reported
Capacity:	Not reported
Place:	Not reported
TVI:	Not reported
Content:	Not reported
Content Description:	Not reported
Install:	Not reported
Tank Status:	Not reported
Status Date:	Not reported
Petro Monitoring Category:	Not reported
Monitoring Description:	Not reported
Capacity:	Not reported
Place:	Not reported
TVI:	Not reported
Content:	Not reported
Content Description:	Not reported
Install:	Not reported
Tank Status:	Not reported
Status Date:	Not reported
Piping Category:	Not reported
Piping Description:	Not reported
Capacity:	Not reported
Place:	Not reported
TVI:	Not reported
Content:	Not reported
Content Description:	Not reported
Install:	Not reported
Tank Status:	Not reported
Status Date:	Not reported

Facility ID:	9063860
Facility Phone:	(407) 272-6786
Facility Status:	CLOSED
Facility Type:	Retail Station
Type Description:	Retail Station
DEP Contrctr Own:	No
Tank Id:	2
Vessel Indicator:	TANK
Gallons:	3000
Tank Location:	UNDERGROUND
Substance:	Unleaded gas
Content Description:	Unleaded Gas
Install Date:	Not reported
Status:	Removed
Status Date:	30-NOV-1991

Owner:

Facility Phone:	(407) 272-6786
Facility Status:	CLOSED
Facility Type:	Retail Station
Type Description:	Retail Station
DEP Contrctr Own:	No
Owner Id:	5594
Owner Name:	DELRAY BCH CITY
Owner Address:	434 S SWINTON AVE
Owner Address 2:	ATTN: RICHARD HASKO
Owner City,St,Zip:	DELRAY BEACH, FL 33444
Owner Contact:	RICHARD HASKO

NEALS STATION (Continued) **U001367650**

Owner Phone: (561) 243-7336

Construction Category: Not reported
Construction Description: Not reported
Capacity: Not reported
Place: Not reported
TVI: Not reported
Content: Not reported
Content Description: Not reported
Install: Not reported
Tank Status: Not reported
Status Date: Not reported
Petro Monitoring Category: Not reported
Monitoring Description: Not reported
Capacity: Not reported
Place: Not reported
TVI: Not reported
Content: Not reported
Content Description: Not reported
Install: Not reported
Tank Status: Not reported
Status Date: Not reported
Piping Category: Not reported
Piping Description: Not reported
Capacity: Not reported
Place: Not reported
TVI: Not reported
Content: Not reported
Content Description: Not reported
Install: Not reported
Tank Status: Not reported
Status Date: Not reported

Facility ID: 9063860
Facility Phone: (407) 272-6786
Facility Status: CLOSED
Facility Type: Retail Station
Type Description: Retail Station
DEP Contrctr Own: No
Tank Id: 1
Vessel Indicator: TANK
Gallons: 3000
Tank Location: UNDERGROUND
Substance: Unleaded gas
Content Description: Unleaded Gas
Install Date: Not reported
Status: Removed
Status Date: 30-NOV-1991

Owner:
Facility Phone: (407) 272-6786
Facility Status: CLOSED
Facility Type: Retail Station
Type Description: Retail Station
DEP Contrctr Own: No
Owner Id: 5594
Owner Name: DELRAY BCH CITY
Owner Address: 434 S SWINTON AVE

NEALS STATION (Continued) **U001367650**

Owner Address 2:	ATTN: RICHARD HASKO
Owner City,St,Zip:	DELRAY BEACH, FL 33444
Owner Contact:	RICHARD HASKO
Owner Phone:	(561) 243-7336
Construction Category:	Not reported
Construction Description:	Not reported
Capacity:	Not reported
Place:	Not reported
TVI:	Not reported
Content:	Not reported
Content Description:	Not reported
Install:	Not reported
Tank Status:	Not reported
Status Date:	Not reported
Petro Monitoring Category:	Not reported
Monitoring Description:	Not reported
Capacity:	Not reported
Place:	Not reported
TVI:	Not reported
Content:	Not reported
Content Description:	Not reported
Install:	Not reported
Tank Status:	Not reported
Status Date:	Not reported
Piping Category:	Not reported
Piping Description:	Not reported
Capacity:	Not reported
Place:	Not reported
TVI:	Not reported
Content:	Not reported
Content Description:	Not reported
Install:	Not reported
Tank Status:	Not reported
Status Date:	Not reported

---

8 **BP #370627** **LUST** **U001367662**
East **442 W ATLANTIC AVE** **UST** **N/A**
1/8-1/4 **DELRAY BEACH, FL 33444**
1243 ft.

Relative:
Higher

Actual:
17 ft.

LUST:

Region:	STATE
Datum:	9100127
2nd Facility Addr:	Not reported
District:	Southeast District
Facility Status:	CLOSED
Facility Type:	A - Retail Station -
Operator:	CHEVRON USA INC
Facility Phone:	(404) 984-3048
Name Update:	Not reported
Address Update:	Not reported
Lat/Long (dms):	26 27 40.8 / 80 4 40.62
Feature:	Not reported
Method:	AGPS
Datum:	0
Section:	Not reported
Township:	Not reported

BP #370627 (Continued) **U001367662**

Range:	Not reported
Score When Ranked:	75
Score Effective Date:	11-04-1997
Score When Ranked:	Not reported
Facility Cleanup Rank:	Not reported
Related Party ID:	3941
Related Party Role:	ACCOUNT OWNER
Related Party Begin:	05-20-1994
Related Party:	CHEVRON PRODUCTS CO
Related Party Addr:	PO BOX 6004
Related Party Addr 2:	ATT: PERMIT DESK
Related Party City,St,Zip:	SAN RAMON, CA 94583
Related Prty Contact:	CHARLES BITTLE
Related Party Phone:	(925) 842-9002
RP Bad Address:	No
District:	SED
Facility ID:	9100127
Discharge Date:	10-18-1990
Pct Discharge Combined With:	Not reported
Cleanup Required:	R - CLEANUP REQUIRED
Discharge Cleanup Status:	**NFA - NFA COMPLETE**
Disch Cleanup Status Dt:	10-30-1991
Cleanup Work Status:	COMPLETED
Information Source:	A - ABANDONED TANK RESTORATION
Other Source Description:	Not reported
Eligibility Indicator:	E
Site Manager:	Not reported
Site Mgr End Date:	Not reported
Tank Office:	-
Score When Ranked:	75
Score Effective Date:	11-04-1997
Facility Cleanup Rank:	Not reported
District:	SED
Facility ID:	9100127
Discharge Date:	10-18-1990
Pct Discharge Combined With:	Not reported
Cleanup Required:	R - CLEANUP REQUIRED
Discharge Cleanup Status:	NFA - NFA COMPLETE
Disch Cleanup Status Dt:	10-30-1991
Cleanup Work Status:	COMPLETED
Information Source:	A - ABANDONED TANK RESTORATION
Other Source Description:	Not reported
Application Received Dt:	01-04-1991
Cleanup Program:	A - ABANDONED TANK RESTORATION PROGRAM
Eligibility Status:	E - ELIGIBLE
Elig Status Date:	07-04-1991
Letter Of Intent Dt:	01-04-1991
Elig Letter Sent:	07-04-1991
Redetermined:	No
Inspection Date:	11-05-1990
Site Manager:	Not reported
Site Mgr End Date:	Not reported
Tank Office:	-
Score When Ranked:	75
Score Effective Date:	11-04-1997
Facility Cleanup Rank:	Not reported
Deductible Amount:	$500.00

BP #370627 (Continued) **U001367662**

Deductible Paid To Date:	$500.00
Co-Pay Amount:	$0.00
Co-Pay Paid To Date:	$0.00
Cap Amount:	Not reported
District:	SED
Facility ID:	9100127
Discharge Date:	10-18-1990
Pct Discharge Combined With:	Not reported
Cleanup Required:	R - CLEANUP REQUIRED
Discharge Cleanup Status:	NFA - NFA COMPLETE
Disch Cleanup Status Dt:	10-30-1991
Cleanup Work Status:	COMPLETED
Information Source:	A - ABANDONED TANK RESTORATION
Other Source Description:	Not reported
Elig Indicator:	E - ELIGIBLE
Site Manager:	Not reported
Site Mgr End Date:	Not reported
Tank Office:	-
Score When Ranked:	75
Score Effective Date:	11-04-1997
Facility Cleanup Rank:	Not reported
Contaminated Drinking Wells:	0
Contaminated Monitoring Well:	Yes
Contaminated Soil:	No
Contaminated Surface Water:	No
Contaminated Ground Water:	Yes
Pollutant:	Y - UNKNOWN/NOT REPORTED
Pollutant Other Description:	Not reported
Gallons Discharged:	Not reported
District:	SED
Facility ID:	9100127
Facility Status:	CLOSED
Facility Type:	A - Retail Station - Retail Station
Score When Ranked:	75
Discharge Date:	10-18-1990
Pct Discharge Combined With:	Not reported
Cleanup Required:	R - CLEANUP REQUIRED
Discharge Cleanup Status:	NFA - NFA COMPLETE
Disch Cleanup Status Dt:	10-30-1991
Cleanup Work Status:	COMPLETED
Eligibility Indicator:	E
Site Manager:	Not reported
Site Mgr End Date:	Not reported
Tank Office:	-
SR Task ID:	Not reported
SR Cleanup Responsible:	-
SR Funding Elig Type:	-
SR Actual Cost:	Not reported
SR Actual Completion Date:	Not reported
SR Payment Date:	Not reported
SR Oral Date:	Not reported
SR Written Date:	Not reported
Soil Removal:	Not reported
Free Product Removal:	Not reported
Soil Tonnage Removed:	Not reported
Soil Treatment:	Not reported
Other Treatment:	Not reported

BP #370627 (Continued) **U001367662**

SR Alt Procedure Recieved:	Not reported
SR Alt Procedure Status:	Not reported
SR Alt Procedure Status Date:	Not reported
SR Alt Procedure Comments:	Not reported
SA ID:	37565
SA Cleanup Responsible:	RP - RESPONSIBLE PARTY
SA Funding Elig Type:	-
SA Actual Cost:	$12,427.42
SA Actual Completion Date:	10-18-1991
SA Payment Date:	02-23-1993
RAP Task ID:	37566
RAP Cleanup Responsible ID:	NA - NOT APPLICABLE
RAP Funding Elig Type:	-
RAP Actual Cost:	$1,657.11
RAP Actual Completion Date:	Not reported
RAP Payment Date:	08-04-1993
RAP Last Order Approved:	Not reported
RA Task ID:	37567
RA Cleanup Responsible:	RP - RESPONSIBLE PARTY
RA Funding Elig Type:	-
Ra Years to Complete:	Not reported
RA Actual Cost:	Not reported
SRC Action Type:	NFA - NO FURTHER ACTION
SRC Submit Date:	07-15-1991
SRC Review Date:	10-18-1991
SRC Completion Status:	A - APPROVED
SRC Completion Status Dt:	10-30-1991
SRC Issue Date:	10-30-1991
SRC Comment:	Not reported

UST:

Facility ID:	9100127
Facility Phone:	(404) 984-3048
Facility Status:	CLOSED
Facility Type:	Retail Station
Type Description:	Retail Station
DEP Contrctr Own:	No
Tank Id:	8
Vessel Indicator:	TANK
Gallons:	3000
Tank Location:	UNDERGROUND
Substance:	Unleaded gas
Content Description:	Unleaded Gas
Install Date:	01-APR-1968
Status:	Removed
Status Date:	31-AUG-1984

Owner:

Facility Phone:	(404) 984-3048
Facility Status:	CLOSED
Facility Type:	Retail Station
Type Description:	Retail Station
DEP Contrctr Own:	No
Owner Id:	3941
Owner Name:	CHEVRON PRODUCTS CO
Owner Address:	PO BOX 6004
Owner Address 2:	ATT: PERMIT DESK

BP #370627 (Continued) **U001367662**

Owner City,St,Zip: SAN RAMON, CA 94583
Owner Contact: CHARLES BITTLE
Owner Phone: (925) 842-9002

Construction Category: Not reported
Construction Description: Not reported
Capacity: Not reported
Place: Not reported
TVI: Not reported
Content: Not reported
Content Description: Not reported
Install: Not reported
Tank Status: Not reported
Status Date: Not reported
Petro Monitoring Category: Not reported
Monitoring Description: Not reported
Capacity: Not reported
Place: Not reported
TVI: Not reported
Content: Not reported
Content Description: Not reported
Install: Not reported
Tank Status: Not reported
Status Date: Not reported
Piping Category: Not reported
Piping Description: Not reported
Capacity: Not reported
Place: Not reported
TVI: Not reported
Content: Not reported
Content Description: Not reported
Install: Not reported
Tank Status: Not reported
Status Date: Not reported

Facility ID: 9100127
Facility Phone: (404) 984-3048
Facility Status: CLOSED
Facility Type: Retail Station
Type Description: Retail Station
DEP Contrctr Own: No
Tank Id: 7
Vessel Indicator: TANK
Gallons: 3000
Tank Location: UNDERGROUND
Substance: Unleaded gas
Content Description: Unleaded Gas
Install Date: Not reported
Status: Removed
Status Date: 31-AUG-1984

Owner:
Facility Phone: (404) 984-3048
Facility Status: CLOSED
Facility Type: Retail Station
Type Description: Retail Station
DEP Contrctr Own: No
Owner Id: 3941

BP #370627 (Continued) **U001367662**

Owner Name:	CHEVRON PRODUCTS CO
Owner Address:	PO BOX 6004
Owner Address 2:	ATT: PERMIT DESK
Owner City,St,Zip:	SAN RAMON, CA 94583
Owner Contact:	CHARLES BITTLE
Owner Phone:	(925) 842-9002

Construction Category:	Not reported
Construction Description:	Not reported
Capacity:	Not reported
Place:	Not reported
TVI:	Not reported
Content:	Not reported
Content Description:	Not reported
Install:	Not reported
Tank Status:	Not reported
Status Date:	Not reported
Petro Monitoring Category:	Not reported
Monitoring Description:	Not reported
Capacity:	Not reported
Place:	Not reported
TVI:	Not reported
Content:	Not reported
Content Description:	Not reported
Install:	Not reported
Tank Status:	Not reported
Status Date:	Not reported
Piping Category:	Not reported
Piping Description:	Not reported
Capacity:	Not reported
Place:	Not reported
TVI:	Not reported
Content:	Not reported
Content Description:	Not reported
Install:	Not reported
Tank Status:	Not reported
Status Date:	Not reported

Facility ID:	9100127
Facility Phone:	(404) 984-3048
Facility Status:	CLOSED
Facility Type:	Retail Station
Type Description:	Retail Station
DEP Contrctr Own:	No
Tank Id:	6
Vessel Indicator:	TANK
Gallons:	3000
Tank Location:	UNDERGROUND
Substance:	Unleaded gas
Content Description:	Unleaded Gas
Install Date:	01-APR-1968
Status:	Removed
Status Date:	31-AUG-1984

Owner:

Facility Phone:	(404) 984-3048
Facility Status:	CLOSED
Facility Type:	Retail Station

BP #370627 (Continued) **U001367662**

Type Description:	Retail Station
DEP Contrctr Own:	No
Owner Id:	3941
Owner Name:	CHEVRON PRODUCTS CO
Owner Address:	PO BOX 6004
Owner Address 2:	ATT: PERMIT DESK
Owner City,St,Zip:	SAN RAMON, CA 94583
Owner Contact:	CHARLES BITTLE
Owner Phone:	(925) 842-9002

Construction Category:	Not reported
Construction Description:	Not reported
Capacity:	Not reported
Place:	Not reported
TVI:	Not reported
Content:	Not reported
Content Description:	Not reported
Install:	Not reported
Tank Status:	Not reported
Status Date:	Not reported
Petro Monitoring Category:	Not reported
Monitoring Description:	Not reported
Capacity:	Not reported
Place:	Not reported
TVI:	Not reported
Content:	Not reported
Content Description:	Not reported
Install:	Not reported
Tank Status:	Not reported
Status Date:	Not reported
Piping Category:	Not reported
Piping Description:	Not reported
Capacity:	Not reported
Place:	Not reported
TVI:	Not reported
Content:	Not reported
Content Description:	Not reported
Install:	Not reported
Tank Status:	Not reported
Status Date:	Not reported

Facility ID:	9100127
Facility Phone:	(404) 984-3048
Facility Status:	CLOSED
Facility Type:	Retail Station
Type Description:	Retail Station
DEP Contrctr Own:	No
Tank Id:	5
Vessel Indicator:	TANK
Gallons:	3000
Tank Location:	UNDERGROUND
Substance:	Unleaded gas
Content Description:	Unleaded Gas
Install Date:	01-APR-1968
Status:	Removed
Status Date:	31-AUG-1984

BP #370627 (Continued) **U001367662**

Owner:

Facility Phone:	(404) 984-3048
Facility Status:	CLOSED
Facility Type:	Retail Station
Type Description:	Retail Station
DEP Contrctr Own:	No
Owner Id:	3941
Owner Name:	CHEVRON PRODUCTS CO
Owner Address:	PO BOX 6004
Owner Address 2:	ATT: PERMIT DESK
Owner City,St,Zip:	SAN RAMON, CA 94583
Owner Contact:	CHARLES BITTLE
Owner Phone:	(925) 842-9002

Construction Category:	Not reported
Construction Description:	Not reported
Capacity:	Not reported
Place:	Not reported
TVI:	Not reported
Content:	Not reported
Content Description:	Not reported
Install:	Not reported
Tank Status:	Not reported
Status Date:	Not reported
Petro Monitoring Category:	Not reported
Monitoring Description:	Not reported
Capacity:	Not reported
Place:	Not reported
TVI:	Not reported
Content:	Not reported
Content Description:	Not reported
Install:	Not reported
Tank Status:	Not reported
Status Date:	Not reported
Piping Category:	Not reported
Piping Description:	Not reported
Capacity:	Not reported
Place:	Not reported
TVI:	Not reported
Content:	Not reported
Content Description:	Not reported
Install:	Not reported
Tank Status:	Not reported
Status Date:	Not reported

Facility ID:	9100127
Facility Phone:	(404) 984-3048
Facility Status:	CLOSED
Facility Type:	Retail Station
Type Description:	Retail Station
DEP Contrctr Own:	No
Tank Id:	4
Vessel Indicator:	TANK
Gallons:	3000
Tank Location:	UNDERGROUND
Substance:	Leaded gas
Content Description:	Leaded Gas

BP #370627 (Continued) **U001367662**

Install Date: 01-APR-1968
Status: Removed
Status Date: 31-AUG-1984

Owner:
Facility Phone: (404) 984-3048
Facility Status: CLOSED
Facility Type: Retail Station
Type Description: Retail Station
DEP Contrctr Own: No
Owner Id: 3941
Owner Name: CHEVRON PRODUCTS CO
Owner Address: PO BOX 6004
Owner Address 2: ATT: PERMIT DESK
Owner City,St,Zip: SAN RAMON, CA 94583
Owner Contact: CHARLES BITTLE
Owner Phone: (925) 842-9002

Construction Category: Not reported
Construction Description: Not reported
Capacity: Not reported
Place: Not reported
TVI: Not reported
Content: Not reported
Content Description: Not reported
Install: Not reported
Tank Status: Not reported
Status Date: Not reported
Petro Monitoring Category: Not reported
Monitoring Description: Not reported
Capacity: Not reported
Place: Not reported
TVI: Not reported
Content: Not reported
Content Description: Not reported
Install: Not reported
Tank Status: Not reported
Status Date: Not reported
Piping Category: Not reported
Piping Description: Not reported
Capacity: Not reported
Place: Not reported
TVI: Not reported
Content: Not reported
Content Description: Not reported
Install: Not reported
Tank Status: Not reported
Status Date: Not reported

Facility ID: 9100127
Facility Phone: (404) 984-3048
Facility Status: CLOSED
Facility Type: Retail Station
Type Description: Retail Station
DEP Contrctr Own: No
Tank Id: 3
Vessel Indicator: TANK
Gallons: 3000

BP #370627 (Continued) **U001367662**

Tank Location: UNDERGROUND
Substance: Leaded gas
Content Description: Leaded Gas
Install Date: 01-APR-1968
Status: Removed
Status Date: 31-AUG-1984

Owner:
Facility Phone: (404) 984-3048
Facility Status: CLOSED
Facility Type: Retail Station
Type Description: Retail Station
DEP Contrctr Own: No
Owner Id: 3941
Owner Name: CHEVRON PRODUCTS CO
Owner Address: PO BOX 6004
Owner Address 2: ATT: PERMIT DESK
Owner City,St,Zip: SAN RAMON, CA 94583
Owner Contact: CHARLES BITTLE
Owner Phone: (925) 842-9002

Construction Category: Not reported
Construction Description: Not reported
Capacity: Not reported
Place: Not reported
TVI: Not reported
Content: Not reported
Content Description: Not reported
Install: Not reported
Tank Status: Not reported
Status Date: Not reported
Petro Monitoring Category: Not reported
Monitoring Description: Not reported
Capacity: Not reported
Place: Not reported
TVI: Not reported
Content: Not reported
Content Description: Not reported
Install: Not reported
Tank Status: Not reported
Status Date: Not reported
Piping Category: Not reported
Piping Description: Not reported
Capacity: Not reported
Place: Not reported
TVI: Not reported
Content: Not reported
Content Description: Not reported
Install: Not reported
Tank Status: Not reported
Status Date: Not reported

Facility ID: 9100127
Facility Phone: (404) 984-3048
Facility Status: CLOSED
Facility Type: Retail Station
Type Description: Retail Station
DEP Contrctr Own: No

BP #370627 (Continued) **U001367662**

Tank Id: 2
Vessel Indicator: TANK
Gallons: 550
Tank Location: UNDERGROUND
Substance: Waste oil
Content Description: Waste Oil
Install Date: 01-APR-1968
Status: Removed
Status Date: 31-AUG-1984

Owner:
Facility Phone: (404) 984-3048
Facility Status: CLOSED
Facility Type: Retail Station
Type Description: Retail Station
DEP Contrctr Own: No
Owner Id: 3941
Owner Name: CHEVRON PRODUCTS CO
Owner Address: PO BOX 6004
Owner Address 2: ATT: PERMIT DESK
Owner City,St,Zip: SAN RAMON, CA 94583
Owner Contact: CHARLES BITTLE
Owner Phone: (925) 842-9002

Construction Category: Not reported
Construction Description: Not reported
Capacity: Not reported
Place: Not reported
TVI: Not reported
Content: Not reported
Content Description: Not reported
Install: Not reported
Tank Status: Not reported
Status Date: Not reported
Petro Monitoring Category: Not reported
Monitoring Description: Not reported
Capacity: Not reported
Place: Not reported
TVI: Not reported
Content: Not reported
Content Description: Not reported
Install: Not reported
Tank Status: Not reported
Status Date: Not reported
Piping Category: Not reported
Piping Description: Not reported
Capacity: Not reported
Place: Not reported
TVI: Not reported
Content: Not reported
Content Description: Not reported
Install: Not reported
Tank Status: Not reported
Status Date: Not reported

Facility ID: 9100127
Facility Phone: (404) 984-3048
Facility Status: CLOSED

BP #370627 (Continued) **U001367662**

Facility Type:	Retail Station
Type Description:	Retail Station
DEP Contrctr Own:	No
Tank Id:	1
Vessel Indicator:	TANK
Gallons:	550
Tank Location:	UNDERGROUND
Substance:	Kerosene
Content Description:	Kerosene
Install Date:	01-APR-1968
Status:	Removed
Status Date:	31-AUG-1984

Owner:

Facility Phone:	(404) 984-3048
Facility Status:	CLOSED
Facility Type:	Retail Station
Type Description:	Retail Station
DEP Contrctr Own:	No
Owner Id:	3941
Owner Name:	CHEVRON PRODUCTS CO
Owner Address:	PO BOX 6004
Owner Address 2:	ATT: PERMIT DESK
Owner City,St,Zip:	SAN RAMON, CA 94583
Owner Contact:	CHARLES BITTLE
Owner Phone:	(925) 842-9002

Construction Category:	Not reported
Construction Description:	Not reported
Capacity:	Not reported
Place:	Not reported
TVI:	Not reported
Content:	Not reported
Content Description:	Not reported
Install:	Not reported
Tank Status:	Not reported
Status Date:	Not reported
Petro Monitoring Category:	Not reported
Monitoring Description:	Not reported
Capacity:	Not reported
Place:	Not reported
TVI:	Not reported
Content:	Not reported
Content Description:	Not reported
Install:	Not reported
Tank Status:	Not reported
Status Date:	Not reported
Piping Category:	Not reported
Piping Description:	Not reported
Capacity:	Not reported
Place:	Not reported
TVI:	Not reported
Content:	Not reported
Content Description:	Not reported
Install:	Not reported
Tank Status:	Not reported
Status Date:	Not reported

9
West
1/4-1/2
1416 ft.

DIRECT TRANSPORT-DELRAY SPILL
ATLANTIC AVE / WOOLBRIGHT RD
DELRAY BEACH, FL 0

LUST **S105117971**
N/A

Relative:
Higher

Actual:
18 ft.

LUST:

Region:	STATE
Datum:	9202780
2nd Facility Addr:	Not reported
District:	Southeast District
Facility Status:	CLOSED
Facility Type:	C - Fuel user/Non-retail -
Operator:	PETRAS, BOB
Facility Phone:	(305) 761-8901
Name Update:	Not reported
Address Update:	Not reported
Lat/Long (dms):	26 30 28.71 / 80 4 28.21
Feature:	Not reported
Method:	AGPS
Datum:	0
Section:	Not reported
Township:	Not reported
Range:	Not reported
Score When Ranked:	Not reported
Score Effective Date:	Not reported
Score When Ranked:	Not reported
Facility Cleanup Rank:	Not reported
Related Party ID:	25682
Related Party Role:	ACCOUNT OWNER
Related Party Begin:	09-28-1992
Related Party:	DIRECT TRANSPORT CO
Related Party Addr:	PO BOX 21727
Related Party Addr 2:	Not reported
Related Party City,St,Zip:	FORT LAUDERDALE, FL 33335
Related Prty Contact:	BOB PETRAS
Related Party Phone:	(305) 761-8901
RP Bad Address:	No
District:	SED
Facility ID:	9202780
Discharge Date:	11-15-1990
Pct Discharge Combined With:	Not reported
Cleanup Required:	R - CLEANUP REQUIRED
Discharge Cleanup Status:	**NFA - NFA COMPLETE**
Disch Cleanup Status Dt:	02-18-2005
Cleanup Work Status:	COMPLETED
Information Source:	P - 17-770 PETROL/PETROL PROD CONTAMINATION
Other Source Description:	Not reported
Eligibility Indicator:	I
Site Manager:	Not reported
Site Mgr End Date:	Not reported
Tank Office:	-
Score When Ranked:	Not reported
Score Effective Date:	Not reported
Facility Cleanup Rank:	Not reported
District:	Not reported
Facility ID:	Not reported
Discharge Date:	Not reported
Pct Discharge Combined With:	Not reported
Cleanup Required:	Not reported

DIRECT TRANSPORT-DELRAY SPILL (Continued) **S105117971**

Discharge Cleanup Status:	Not reported
Disch Cleanup Status Dt:	Not reported
Cleanup Work Status:	Not reported
Information Source:	Not reported
Other Source Description:	Not reported
Application Received Dt:	Not reported
Cleanup Program:	Not reported
Eligibility Status:	Not reported
Elig Status Date:	Not reported
Letter Of Intent Dt:	Not reported
Elig Letter Sent:	Not reported
Redetermined:	Not reported
Inspection Date:	Not reported
Site Manager:	Not reported
Site Mgr End Date:	Not reported
Tank Office:	Not reported
Score When Ranked:	Not reported
Score Effective Date:	Not reported
Facility Cleanup Rank:	Not reported
Deductible Amount:	Not reported
Deductible Paid To Date:	Not reported
Co-Pay Amount:	Not reported
Co-Pay Paid To Date:	Not reported
Cap Amount:	Not reported
District:	SED
Facility ID:	9202780
Discharge Date:	11-15-1990
Pct Discharge Combined With:	Not reported
Cleanup Required:	R - CLEANUP REQUIRED
Discharge Cleanup Status:	NFA - NFA COMPLETE
Disch Cleanup Status Dt:	02-18-2005
Cleanup Work Status:	COMPLETED
Information Source:	P - 17-770 PETROL/PETROL PROD CONTAMINATION
Other Source Description:	Not reported
Elig Indicator:	I - INELIGIBLE
Site Manager:	Not reported
Site Mgr End Date:	Not reported
Tank Office:	-
Score When Ranked:	Not reported
Score Effective Date:	Not reported
Facility Cleanup Rank:	Not reported
Contaminated Drinking Wells:	0
Contaminated Monitoring Well:	Yes
Contaminated Soil:	Yes
Contaminated Surface Water:	No
Contaminated Ground Water:	Yes
Pollutant:	D - VEHICULAR DIESEL
Pollutant Other Description:	Not reported
Gallons Discharged:	7500
District:	SED
Facility ID:	9202780
Facility Status:	CLOSED
Facility Type:	C - Fuel user/Non-retail - Fuel user/Non-retail
Score When Ranked:	Not reported
Discharge Date:	11-15-1990
Pct Discharge Combined With:	Not reported
Cleanup Required:	R - CLEANUP REQUIRED

DIRECT TRANSPORT-DELRAY SPILL (Continued) **S105117971**

Discharge Cleanup Status:	NFA - NFA COMPLETE
Disch Cleanup Status Dt:	02-18-2005
Cleanup Work Status:	COMPLETED
Eligibility Indicator:	I
Site Manager:	Not reported
Site Mgr End Date:	Not reported
Tank Office:	-
SR Task ID:	36826
SR Cleanup Responsible:	RP - RESPONSIBLE PARTY
SR Funding Elig Type:	-
SR Actual Cost:	Not reported
SR Actual Completion Date:	Not reported
SR Payment Date:	Not reported
SR Oral Date:	Not reported
SR Written Date:	09-20-1991
Soil Removal:	Yes
Free Product Removal:	Not reported
Soil Tonnage Removed:	259
Soil Treatment:	Not reported
Other Treatment:	Not reported
SR Alt Procedure Recieved:	Not reported
SR Alt Procedure Status:	Not reported
SR Alt Procedure Status Date:	Not reported
SR Alt Procedure Comments:	Not reported
SA ID:	36827
SA Cleanup Responsible:	RP - RESPONSIBLE PARTY
SA Funding Elig Type:	-
SA Actual Cost:	Not reported
SA Actual Completion Date:	12-13-1991
SA Payment Date:	Not reported
RAP Task ID:	36828
RAP Cleanup Responsible ID:	RP - RESPONSIBLE PARTY
RAP Funding Elig Type:	-
RAP Actual Cost:	Not reported
RAP Actual Completion Date:	Not reported
RAP Payment Date:	Not reported
RAP Last Order Approved:	Not reported
RA Task ID:	36829
RA Cleanup Responsible:	RP - RESPONSIBLE PARTY
RA Funding Elig Type:	-
Ra Years to Complete:	0
RA Actual Cost:	Not reported
SRC Action Type:	NFA - NO FURTHER ACTION
SRC Submit Date:	06-24-1993
SRC Review Date:	01-10-1994
SRC Completion Status:	A - APPROVED
SRC Completion Status Dt:	01-27-1994
SRC Issue Date:	01-27-1994
SRC Comment:	Not reported

10
NE
1/4-1/2
1646 ft.

FORMER STAMDARD OIL FACILITY
142-150 NW 4TH AVE
DELRAY BEACH, FL 33444

LUST

S105064474
N/A

Relative:
Higher

Actual:
18 ft.

LUST:

Region:	STATE
Datum:	9804031
2nd Facility Addr:	Not reported
District:	Southeast District
Facility Status:	CLOSED
Facility Type:	X - Contamination Site -
Operator:	Not reported
Facility Phone:	Not reported
Name Update:	Not reported
Address Update:	Not reported
Lat/Long (dms):	26 27 50.6913 / 80 4 37.0295
Feature:	Not reported
Method:	Not reported
Datum:	Not reported
Section:	Not reported
Township:	Not reported
Range:	Not reported
Score When Ranked:	75
Score Effective Date:	06-28-2002
Score When Ranked:	75
Facility Cleanup Rank:	674
Related Party ID:	51983
Related Party Role:	PROPERTY OWNER
Related Party Begin:	07-16-2001
Related Party:	CAREY, DOUGLAS
Related Party Addr:	200 S BISCAYNE BLVD FL #5
Related Party Addr 2:	ATTN: WHITE & CASE LLP
Related Party City,St,Zip:	MIAMI, FL 33131 2352
Related Prty Contact:	KIRK L BURNS
Related Party Phone:	(305) 995-5211
RP Bad Address:	Not reported

Facscore:

Highest current score:	75
Score Effective Date:	6/28/2002
Discharge Score Effective:	6/28/2002
Lat dd:	26
Lat mm:	27
Lat ss:	50.6913
Long dd:	80
Long mm:	4
Long ss:	37.0295
Facility Status:	CLOSED
Facility Type:	X - Contamination Site
Facility Cleanup Status:	ONGO
Srp Stcm Related Party Id:	51983
Fprtc FacParty Related Type Id:	PROPERTY OWNER
Contact:	KIRK L BURNS
Contact Company:	CAREY, DOUGLAS
Contact Address:	200 S BISCAYNE BLVD FL #5
Contact City:	MIAMI
Contact Stat:	FL
Contact Zip:	33131
Phone:	3059955211

FORMER STAMDARD OIL FACILITY (Continued) **S105064474**

Bad Address Ind:	Not reported
District:	SED
Facility ID:	9804031
Discharge Date:	06-27-2001
Pct Discharge Combined With:	Not reported
Cleanup Required:	R - CLEANUP REQUIRED
Discharge Cleanup Status:	**SA - SA ONGOING**
Disch Cleanup Status Dt:	02-07-2002
Cleanup Work Status:	ACTIVE
Information Source:	D - DISCHARGE NOTIFICATION
Other Source Description:	Not reported
Eligibility Indicator:	I
Site Manager:	GIBSON_D
Site Mgr End Date:	Not reported
Tank Office:	PCLP50 - Palm Beach County
Score When Ranked:	75
Score Effective Date:	06-28-2002
Facility Cleanup Rank:	674
District:	Not reported
Facility ID:	Not reported
Discharge Date:	Not reported
Pct Discharge Combined With:	Not reported
Cleanup Required:	Not reported
Discharge Cleanup Status:	Not reported
Disch Cleanup Status Dt:	Not reported
Cleanup Work Status:	Not reported
Information Source:	Not reported
Other Source Description:	Not reported
Application Received Dt:	Not reported
Cleanup Program:	Not reported
Eligibility Status:	Not reported
Elig Status Date:	Not reported
Letter Of Intent Dt:	Not reported
Elig Letter Sent:	Not reported
Redetermined:	Not reported
Inspection Date:	Not reported
Site Manager:	Not reported
Site Mgr End Date:	Not reported
Tank Office:	Not reported
Score When Ranked:	Not reported
Score Effective Date:	Not reported
Facility Cleanup Rank:	Not reported
Deductible Amount:	Not reported
Deductible Paid To Date:	Not reported
Co-Pay Amount:	Not reported
Co-Pay Paid To Date:	Not reported
Cap Amount:	Not reported
District:	SED
Facility ID:	9804031
Discharge Date:	06-27-2001
Pct Discharge Combined With:	Not reported
Cleanup Required:	R - CLEANUP REQUIRED
Discharge Cleanup Status:	SA - SA ONGOING
Disch Cleanup Status Dt:	02-07-2002
Cleanup Work Status:	ACTIVE
Information Source:	D - DISCHARGE NOTIFICATION

FORMER STAMDARD OIL FACILITY (Continued) **S105064474**

Other Source Description:	Not reported
Elig Indicator:	I - INELIGIBLE
Site Manager:	GIBSON_D
Site Mgr End Date:	Not reported
Tank Office:	PCLP50 - Palm Beach County
Score When Ranked:	75
Score Effective Date:	06-28-2002
Facility Cleanup Rank:	674
Contaminated Drinking Wells:	Not reported
Contaminated Monitoring Well:	Not reported
Contaminated Soil:	Not reported
Contaminated Surface Water:	Not reported
Contaminated Ground Water:	Yes
Pollutant:	B - UNLEADED GAS
Pollutant Other Description:	GW SAMPLES FROM AUDIT PRIOR
Gallons Discharged:	Not reported
District:	SED
Facility ID:	9804031
Discharge Date:	06-27-2001
Pct Discharge Combined With:	Not reported
Cleanup Required:	R - CLEANUP REQUIRED
Discharge Cleanup Status:	SA - SA ONGOING
Disch Cleanup Status Dt:	02-07-2002
Cleanup Work Status:	ACTIVE
Information Source:	D - DISCHARGE NOTIFICATION
Other Source Description:	Not reported
Elig Indicator:	I - INELIGIBLE
Site Manager:	GIBSON_D
Site Mgr End Date:	Not reported
Tank Office:	PCLP50 - Palm Beach County
Score When Ranked:	75
Score Effective Date:	06-28-2002
Facility Cleanup Rank:	674
Contaminated Drinking Wells:	Not reported
Contaminated Monitoring Well:	Not reported
Contaminated Soil:	Not reported
Contaminated Surface Water:	Not reported
Contaminated Ground Water:	Yes
Pollutant:	D - VEHICULAR DIESEL
Pollutant Other Description:	TO REALESTATE TRANSACTION!
Gallons Discharged:	Not reported
District:	SED
Facility ID:	9804031
Facility Status:	CLOSED
Facility Type:	X - Contamination Site - Contamination Site
Score When Ranked:	75
Discharge Date:	06-27-2001
Pct Discharge Combined With:	Not reported
Cleanup Required:	R - CLEANUP REQUIRED
Discharge Cleanup Status:	SA - SA ONGOING
Disch Cleanup Status Dt:	02-07-2002
Cleanup Work Status:	ACTIVE
Eligibility Indicator:	I
Site Manager:	GIBSON_D
Site Mgr End Date:	Not reported
Tank Office:	PCLP50 - Palm Beach County
SR Task ID:	Not reported

FORMER STAMDARD OIL FACILITY (Continued) **S105064474**

SR Cleanup Responsible:	-
SR Funding Elig Type:	-
SR Actual Cost:	Not reported
SR Actual Completion Date:	Not reported
SR Payment Date:	Not reported
SR Oral Date:	Not reported
SR Written Date:	Not reported
Soil Removal:	Not reported
Free Product Removal:	Not reported
Soil Tonnage Removed:	Not reported
Soil Treatment:	Not reported
Other Treatment:	Not reported
SR Alt Procedure Recieved:	Not reported
SR Alt Procedure Status:	Not reported
SR Alt Procedure Status Date:	Not reported
SR Alt Procedure Comments:	Not reported
SA ID:	67422
SA Cleanup Responsible:	-
SA Funding Elig Type:	-
SA Actual Cost:	Not reported
SA Actual Completion Date:	Not reported
SA Payment Date:	Not reported
RAP Task ID:	Not reported
RAP Cleanup Responsible ID:	-
RAP Funding Elig Type:	-
RAP Actual Cost:	Not reported
RAP Actual Completion Date:	Not reported
RAP Payment Date:	Not reported
RAP Last Order Approved:	Not reported
RA Task ID:	Not reported
RA Cleanup Responsible:	-
RA Funding Elig Type:	-
Ra Years to Complete:	Not reported
RA Actual Cost:	Not reported
SRC Action Type:	-
SRC Submit Date:	Not reported
SRC Review Date:	Not reported
SRC Completion Status:	-
SRC Completion Status Dt:	Not reported
SRC Issue Date:	Not reported
SRC Comment:	Not reported

---

11 **CONTINENTAL FL MATERIALS INC** **LUST** **U001366640**
WNW **1860 NW 1ST ST** **UST** **N/A**
1/4-1/2 **DELRAY BEACH, FL 33444** **AST**
1685 ft.

Relative:
Lower

Actual:
14 ft.

LUST:

Region:	STATE
Datum:	8630529
2nd Facility Addr:	Not reported
District:	Southeast District
Facility Status:	OPEN
Facility Type:	C - Fuel user/Non-retail -
Operator:	ANDREW FINLAYSON
Facility Phone:	(561) 278-2807
Name Update:	05-30-2001
Address Update:	06-03-2005

CONTINENTAL FL MATERIALS INC (Continued) **U001366640**

Lat/Long (dms):	26 27 46.99 / 80 5 31.98
Feature:	Not reported
Method:	AGPS
Datum:	0
Section:	Not reported
Township:	Not reported
Range:	Not reported
Score When Ranked:	Not reported
Score Effective Date:	Not reported
Score When Ranked:	Not reported
Facility Cleanup Rank:	Not reported
Related Party ID:	45733
Related Party Role:	ACCOUNT OWNER
Related Party Begin:	07-23-1998
Related Party:	CONTINENTAL FLORIDA MATERIALS INC
Related Party Addr:	13450 W SUNRISE BLVD #430
Related Party Addr 2:	ATTN: JACK RAIMONDI
Related Party City,St,Zip:	SUNRISE, FL 33323
Related Prty Contact:	JACK RAIMONDI
Related Party Phone:	(954) 858-0788
RP Bad Address:	No
District:	SED
Facility ID:	8630529
Discharge Date:	11-22-1991
Pct Discharge Combined With:	Not reported
Cleanup Required:	N - NO CLEANUP REQUIRED
Discharge Cleanup Status:	**NREQ - CLEANUP NOT REQUIRED**
Disch Cleanup Status Dt:	05-29-2001
Cleanup Work Status:	COMPLETED
Information Source:	A - ABANDONED TANK RESTORATION
Other Source Description:	Not reported
Eligibility Indicator:	I
Site Manager:	Not reported
Site Mgr End Date:	Not reported
Tank Office:	-
Score When Ranked:	Not reported
Score Effective Date:	Not reported
Facility Cleanup Rank:	Not reported
District:	Not reported
Facility ID:	Not reported
Discharge Date:	Not reported
Pct Discharge Combined With:	Not reported
Cleanup Required:	Not reported
Discharge Cleanup Status:	Not reported
Disch Cleanup Status Dt:	Not reported
Cleanup Work Status:	Not reported
Information Source:	Not reported
Other Source Description:	Not reported
Application Received Dt:	Not reported
Cleanup Program:	Not reported
Eligibility Status:	Not reported
Elig Status Date:	Not reported
Letter Of Intent Dt:	Not reported
Elig Letter Sent:	Not reported
Redetermined:	Not reported
Inspection Date:	Not reported
Site Manager:	Not reported

CONTINENTAL FL MATERIALS INC (Continued) **U001366640**

Site Mgr End Date:	Not reported
Tank Office:	Not reported
Score When Ranked:	Not reported
Score Effective Date:	Not reported
Facility Cleanup Rank:	Not reported
Deductible Amount:	Not reported
Deductible Paid To Date:	Not reported
Co-Pay Amount:	Not reported
Co-Pay Paid To Date:	Not reported
Cap Amount:	Not reported
District:	SED
Facility ID:	8630529
Discharge Date:	11-22-1991
Pct Discharge Combined With:	Not reported
Cleanup Required:	N - NO CLEANUP REQUIRED
Discharge Cleanup Status:	NREQ - CLEANUP NOT REQUIRED
Disch Cleanup Status Dt:	05-29-2001
Cleanup Work Status:	COMPLETED
Information Source:	A - ABANDONED TANK RESTORATION
Other Source Description:	Not reported
Elig Indicator:	I - INELIGIBLE
Site Manager:	Not reported
Site Mgr End Date:	Not reported
Tank Office:	-
Score When Ranked:	Not reported
Score Effective Date:	Not reported
Facility Cleanup Rank:	Not reported
Contaminated Drinking Wells:	0
Contaminated Monitoring Well:	No
Contaminated Soil:	Yes
Contaminated Surface Water:	No
Contaminated Ground Water:	No
Pollutant:	Z - OTHER NON REGULATED
Pollutant Other Description:	DIESEL FUEL
Gallons Discharged:	Not reported
District:	SED
Facility ID:	8630529
Facility Status:	OPEN
Facility Type:	C - Fuel user/Non-retail - Fuel user/Non-retail
Score When Ranked:	Not reported
Discharge Date:	11-22-1991
Pct Discharge Combined With:	Not reported
Cleanup Required:	N - NO CLEANUP REQUIRED
Discharge Cleanup Status:	NREQ - CLEANUP NOT REQUIRED
Disch Cleanup Status Dt:	05-29-2001
Cleanup Work Status:	COMPLETED
Eligibility Indicator:	I
Site Manager:	Not reported
Site Mgr End Date:	Not reported
Tank Office:	-
SR Task ID:	37079
SR Cleanup Responsible:	RP - RESPONSIBLE PARTY
SR Funding Elig Type:	-
SR Actual Cost:	Not reported
SR Actual Completion Date:	Not reported
SR Payment Date:	Not reported
SR Oral Date:	Not reported

CONTINENTAL FL MATERIALS INC (Continued) **U001366640**

SR Written Date:	Not reported
Soil Removal:	Yes
Free Product Removal:	Not reported
Soil Tonnage Removed:	Not reported
Soil Treatment:	Not reported
Other Treatment:	Not reported
SR Alt Procedure Recieved:	Not reported
SR Alt Procedure Status:	Not reported
SR Alt Procedure Status Date:	Not reported
SR Alt Procedure Comments:	Not reported
SA ID:	37080
SA Cleanup Responsible:	NA - NOT APPLICABLE
SA Funding Elig Type:	-
SA Actual Cost:	Not reported
SA Actual Completion Date:	Not reported
SA Payment Date:	Not reported
RAP Task ID:	37081
RAP Cleanup Responsible ID:	NA - NOT APPLICABLE
RAP Funding Elig Type:	-
RAP Actual Cost:	Not reported
RAP Actual Completion Date:	Not reported
RAP Payment Date:	Not reported
RAP Last Order Approved:	Not reported
RA Task ID:	37082
RA Cleanup Responsible:	NA - NOT APPLICABLE
RA Funding Elig Type:	-
Ra Years to Complete:	Not reported
RA Actual Cost:	Not reported
SRC Action Type:	-
SRC Submit Date:	Not reported
SRC Review Date:	Not reported
SRC Completion Status:	-
SRC Completion Status Dt:	Not reported
SRC Issue Date:	Not reported
SRC Comment:	Not reported

UST:

Facility ID:	8630529
Facility Phone:	(561) 278-2807
Facility Status:	OPEN
Facility Type:	Fuel User / Non-retail
Type Description:	Fuel user/Non-retail
DEP Contrctr Own:	No
Tank Id:	5
Vessel Indicator:	TANK
Gallons:	4000
Tank Location:	UNDERGROUND
Substance:	Vehicular diesel
Content Description:	Vehicular Diesel
Install Date:	Not reported
Status:	Removed
Status Date:	30-JUN-1989

Owner:

Facility Phone:	(561) 278-2807
Facility Status:	OPEN
Facility Type:	Fuel User / Non-retail

CONTINENTAL FL MATERIALS INC (Continued) **U001366640**

Type Description:	Fuel user/Non-retail
DEP Contrctr Own:	No
Owner Id:	45733
Owner Name:	CONTINENTAL FLORIDA MATERIALS INC
Owner Address:	13450 W SUNRISE BLVD #430
Owner Address 2:	ATTN: JACK RAIMONDI
Owner City,St,Zip:	SUNRISE, FL 33323
Owner Contact:	JACK RAIMONDI
Owner Phone:	(954) 858-0788
Construction Category:	Not reported
Construction Description:	Not reported
Capacity:	Not reported
Place:	Not reported
TVI:	Not reported
Content:	Not reported
Content Description:	Not reported
Install:	Not reported
Tank Status:	Not reported
Status Date:	Not reported
Petro Monitoring Category:	Not reported
Monitoring Description:	Not reported
Capacity:	Not reported
Place:	Not reported
TVI:	Not reported
Content:	Not reported
Content Description:	Not reported
Install:	Not reported
Tank Status:	Not reported
Status Date:	Not reported
Piping Category:	Not reported
Piping Description:	Not reported
Capacity:	Not reported
Place:	Not reported
TVI:	Not reported
Content:	Not reported
Content Description:	Not reported
Install:	Not reported
Tank Status:	Not reported
Status Date:	Not reported

Facility ID:	8630529
Facility Phone:	(561) 278-2807
Facility Status:	OPEN
Facility Type:	Fuel User / Non-retail
Type Description:	Fuel user/Non-retail
DEP Contrctr Own:	No
Tank Id:	4
Vessel Indicator:	TANK
Gallons:	4000
Tank Location:	UNDERGROUND
Substance:	Vehicular diesel
Content Description:	Vehicular Diesel
Install Date:	Not reported
Status:	Removed
Status Date:	30-JUN-1989

CONTINENTAL FL MATERIALS INC (Continued) **U001366640**

Owner:

Facility Phone:	(561) 278-2807
Facility Status:	OPEN
Facility Type:	Fuel User / Non-retail
Type Description:	Fuel user/Non-retail
DEP Contrctr Own:	No
Owner Id:	45733
Owner Name:	CONTINENTAL FLORIDA MATERIALS INC
Owner Address:	13450 W SUNRISE BLVD #430
Owner Address 2:	ATTN: JACK RAIMONDI
Owner City,St,Zip:	SUNRISE, FL 33323
Owner Contact:	JACK RAIMONDI
Owner Phone:	(954) 858-0788

Construction Category:	Not reported
Construction Description:	Not reported
Capacity:	Not reported
Place:	Not reported
TVI:	Not reported
Content:	Not reported
Content Description:	Not reported
Install:	Not reported
Tank Status:	Not reported
Status Date:	Not reported
Petro Monitoring Category:	Not reported
Monitoring Description:	Not reported
Capacity:	Not reported
Place:	Not reported
TVI:	Not reported
Content:	Not reported
Content Description:	Not reported
Install:	Not reported
Tank Status:	Not reported
Status Date:	Not reported
Piping Category:	Not reported
Piping Description:	Not reported
Capacity:	Not reported
Place:	Not reported
TVI:	Not reported
Content:	Not reported
Content Description:	Not reported
Install:	Not reported
Tank Status:	Not reported
Status Date:	Not reported

Facility ID:	8630529
Facility Phone:	(561) 278-2807
Facility Status:	OPEN
Facility Type:	Fuel User / Non-retail
Type Description:	Fuel user/Non-retail
DEP Contrctr Own:	No
Tank Id:	3
Vessel Indicator:	TANK
Gallons:	2000
Tank Location:	UNDERGROUND
Substance:	Vehicular diesel
Content Description:	Vehicular Diesel

CONTINENTAL FL MATERIALS INC (Continued) **U001366640**

Install Date: Not reported
Status: Removed
Status Date: 30-JUN-1989

Owner:
Facility Phone: (561) 278-2807
Facility Status: OPEN
Facility Type: Fuel User / Non-retail
Type Description: Fuel user/Non-retail
DEP Contrctr Own: No
Owner Id: 45733
Owner Name: CONTINENTAL FLORIDA MATERIALS INC
Owner Address: 13450 W SUNRISE BLVD #430
Owner Address 2: ATTN: JACK RAIMONDI
Owner City,St,Zip: SUNRISE, FL 33323
Owner Contact: JACK RAIMONDI
Owner Phone: (954) 858-0788

Construction Category: Not reported
Construction Description: Not reported
Capacity: Not reported
Place: Not reported
TVI: Not reported
Content: Not reported
Content Description: Not reported
Install: Not reported
Tank Status: Not reported
Status Date: Not reported
Petro Monitoring Category: Not reported
Monitoring Description: Not reported
Capacity: Not reported
Place: Not reported
TVI: Not reported
Content: Not reported
Content Description: Not reported
Install: Not reported
Tank Status: Not reported
Status Date: Not reported
Piping Category: Not reported
Piping Description: Not reported
Capacity: Not reported
Place: Not reported
TVI: Not reported
Content: Not reported
Content Description: Not reported
Install: Not reported
Tank Status: Not reported
Status Date: Not reported

Facility ID: 8630529
Facility Phone: (561) 278-2807
Facility Status: OPEN
Facility Type: Fuel User / Non-retail
Type Description: Fuel user/Non-retail
DEP Contrctr Own: No
Tank Id: 2
Vessel Indicator: TANK
Gallons: 4000

CONTINENTAL FL MATERIALS INC (Continued) **U001366640**

Tank Location: UNDERGROUND
Substance: Vehicular diesel
Content Description: Vehicular Diesel
Install Date: Not reported
Status: Removed
Status Date: 30-JUN-1989

Owner:
Facility Phone: (561) 278-2807
Facility Status: OPEN
Facility Type: Fuel User / Non-retail
Type Description: Fuel user/Non-retail
DEP Contrctr Own: No
Owner Id: 45733
Owner Name: CONTINENTAL FLORIDA MATERIALS INC
Owner Address: 13450 W SUNRISE BLVD #430
Owner Address 2: ATTN: JACK RAIMONDI
Owner City,St,Zip: SUNRISE, FL 33323
Owner Contact: JACK RAIMONDI
Owner Phone: (954) 858-0788

Construction Category: Not reported
Construction Description: Not reported
Capacity: Not reported
Place: Not reported
TVI: Not reported
Content: Not reported
Content Description: Not reported
Install: Not reported
Tank Status: Not reported
Status Date: Not reported
Petro Monitoring Category: Not reported
Monitoring Description: Not reported
Capacity: Not reported
Place: Not reported
TVI: Not reported
Content: Not reported
Content Description: Not reported
Install: Not reported
Tank Status: Not reported
Status Date: Not reported
Piping Category: Not reported
Piping Description: Not reported
Capacity: Not reported
Place: Not reported
TVI: Not reported
Content: Not reported
Content Description: Not reported
Install: Not reported
Tank Status: Not reported
Status Date: Not reported

Facility ID: 8630529
Facility Phone: (561) 278-2807
Facility Status: OPEN
Facility Type: Fuel User / Non-retail
Type Description: Fuel user/Non-retail
DEP Contrctr Own: No

CONTINENTAL FL MATERIALS INC (Continued) **U001366640**

Tank Id: 1
Vessel Indicator: TANK
Gallons: 4000
Tank Location: UNDERGROUND
Substance: Vehicular diesel
Content Description: Vehicular Diesel
Install Date: Not reported
Status: Removed
Status Date: 30-JUN-1989

Owner:
Facility Phone: (561) 278-2807
Facility Status: OPEN
Facility Type: Fuel User / Non-retail
Type Description: Fuel user/Non-retail
DEP Contrctr Own: No
Owner Id: 45733
Owner Name: CONTINENTAL FLORIDA MATERIALS INC
Owner Address: 13450 W SUNRISE BLVD #430
Owner Address 2: ATTN: JACK RAIMONDI
Owner City,St,Zip: SUNRISE, FL 33323
Owner Contact: JACK RAIMONDI
Owner Phone: (954) 858-0788

Construction Category: Not reported
Construction Description: Not reported
Capacity: Not reported
Place: Not reported
TVI: Not reported
Content: Not reported
Content Description: Not reported
Install: Not reported
Tank Status: Not reported
Status Date: Not reported
Petro Monitoring Category: Not reported
Monitoring Description: Not reported
Capacity: Not reported
Place: Not reported
TVI: Not reported
Content: Not reported
Content Description: Not reported
Install: Not reported
Tank Status: Not reported
Status Date: Not reported
Piping Category: Not reported
Piping Description: Not reported
Capacity: Not reported
Place: Not reported
TVI: Not reported
Content: Not reported
Content Description: Not reported
Install: Not reported
Tank Status: Not reported
Status Date: Not reported

AST:
Facility Phone: (561) 278-2807

CONTINENTAL FL MATERIALS INC (Continued) **U001366640**

Facility Status: OPEN
Facility Type: Fuel User / Non-retail
Type Description: Fuel user/Non-retail
DEP Contrctr Own: No
Tank Id: 6
Gallons: 4000
Tank Location: ABOVEGROUND
Substance: Vehicular diesel
Content Description: Vehicular Diesel
Install Date: 01-AUG-1994
Status: In service
Status Date: 01-AUG-1994

Owner:
Facility Phone: (561) 278-2807
Facility Status: OPEN
Facility Type: Fuel User / Non-retail
Type Description: Fuel user/Non-retail
DEP Contrctr Own: No
Owner Id: 45733
Owner Name: CONTINENTAL FLORIDA MATERIALS INC
Owner Address: 13450 W SUNRISE BLVD #430
Owner Address 2: ATTN: JACK RAIMONDI
Owner City,St,Zip: SUNRISE, FL 33323
Owner Contact: JACK RAIMONDI
Owner Phone: (954) 858-0788

Construction Category: Secondary Containment
Construction Description: Double wall
Capacity: 4000
Place: ABOVEGROUND
TVI: TANK
Content: D
Content Description: Vehicular Diesel
Install: 01-AUG-1994
Tank Status: U
Status Date: 01-AUG-1994
Construction Category: Overfill/Spill
Construction Description: Spill containment bucket
Capacity: 4000
Place: ABOVEGROUND
TVI: TANK
Content: D
Content Description: Vehicular Diesel
Install: 01-AUG-1994
Tank Status: U
Status Date: 01-AUG-1994
Construction Category: Primary Construction
Construction Description: Steel
Capacity: 4000
Place: ABOVEGROUND
TVI: TANK
Content: D
Content Description: Vehicular Diesel
Install: 01-AUG-1994
Tank Status: U
Status Date: 01-AUG-1994

CONTINENTAL FL MATERIALS INC (Continued) **U001366640**

Construction Category:	Overfill/Spill
Construction Description:	Level gauges/alarms
Capacity:	4000
Place:	ABOVEGROUND
TVI:	TANK
Content:	D
Content Description:	Vehicular Diesel
Install:	01-AUG-1994
Tank Status:	U
Status Date:	01-AUG-1994
Petro Monitoring Category:	Tank Monitoring
Monitoring Description:	Monitor dbl wall tank space
Capacity:	4000
Place:	ABOVEGROUND
TVI:	TANK
Content:	D
Content Description:	Vehicular Diesel
Install:	01-AUG-1994
Tank Status:	U
Status Date:	01-AUG-1994
Petro Monitoring Category:	Q
Monitoring Description:	Visual inspection of ASTs
Capacity:	4000
Place:	ABOVEGROUND
TVI:	TANK
Content:	D
Content Description:	Vehicular Diesel
Install:	01-AUG-1994
Tank Status:	U
Status Date:	01-AUG-1994
Piping Category:	Miscellaneous Attributes
Piping Description:	Abv, no soil contact
Capacity:	4000
Place:	ABOVEGROUND
TVI:	TANK
Content:	D
Content Description:	Vehicular Diesel
Install:	01-AUG-1994
Tank Status:	U
Status Date:	01-AUG-1994

---

12 **RINKER MATERIALS-DELRAY BEACH PLT** **LUST** **1000497885**
West **1700 W ATLANTIC AVE** **UST** **N/A**
1/4-1/2 **DELRAY BEACH, FL 33444** **WASTEWATER**
2617 ft.

Relative:
Higher

Actual:
20 ft.

LUST:

Region:	STATE
Datum:	8514560
2nd Facility Addr:	Not reported
District:	Southeast District
Facility Status:	OPEN
Facility Type:	C - Fuel user/Non-retail -
Operator:	CHRIS HICKMAN
Facility Phone:	(561) 276-6037
Name Update:	06-02-2005
Address Update:	12-10-1999
Lat/Long (dms):	26 27 36.68 / 80 5 29.66

RINKER MATERIALS-DELRAY BEACH PLT (Continued) **1000497885**

Feature:	Not reported
Method:	AGPS
Datum:	0
Section:	018
Township:	46S
Range:	43E
Score When Ranked:	Not reported
Score Effective Date:	Not reported
Score When Ranked:	Not reported
Facility Cleanup Rank:	Not reported
Related Party ID:	18304
Related Party Role:	ACCOUNT OWNER
Related Party Begin:	02-05-1990
Related Party:	RINKER MATERIALS OF FLORIDA INC
Related Party Addr:	1501 BELVEDERE ROAD
Related Party Addr 2:	ATTN: JEFFREY PORTER-PERMIT/PROJCT MGR
Related Party City,St,Zip:	WEST PALM BEACH, FL 33406
Related Prty Contact:	JEFFREY R PORTER
Related Party Phone:	(561) 820-8415
RP Bad Address:	No
District:	SED
Facility ID:	8514560
Discharge Date:	04-21-1999
Pct Discharge Combined With:	Not reported
Cleanup Required:	R - CLEANUP REQUIRED
Discharge Cleanup Status:	**NFA - NFA COMPLETE**
Disch Cleanup Status Dt:	11-09-1999
Cleanup Work Status:	COMPLETED
Information Source:	D - DISCHARGE NOTIFICATION
Other Source Description:	Not reported
Eligibility Indicator:	I
Site Manager:	GIBSON_D
Site Mgr End Date:	05-06-2005
Tank Office:	PCLP50 - Palm Beach County
Score When Ranked:	Not reported
Score Effective Date:	Not reported
Facility Cleanup Rank:	Not reported
District:	Not reported
Facility ID:	Not reported
Discharge Date:	Not reported
Pct Discharge Combined With:	Not reported
Cleanup Required:	Not reported
Discharge Cleanup Status:	Not reported
Disch Cleanup Status Dt:	Not reported
Cleanup Work Status:	Not reported
Information Source:	Not reported
Other Source Description:	Not reported
Application Received Dt:	Not reported
Cleanup Program:	Not reported
Eligibility Status:	Not reported
Elig Status Date:	Not reported
Letter Of Intent Dt:	Not reported
Elig Letter Sent:	Not reported
Redetermined:	Not reported
Inspection Date:	Not reported
Site Manager:	Not reported
Site Mgr End Date:	Not reported

RINKER MATERIALS-DELRAY BEACH PLT (Continued) **1000497885**

Tank Office:	Not reported
Score When Ranked:	Not reported
Score Effective Date:	Not reported
Facility Cleanup Rank:	Not reported
Deductible Amount:	Not reported
Deductible Paid To Date:	Not reported
Co-Pay Amount:	Not reported
Co-Pay Paid To Date:	Not reported
Cap Amount:	Not reported
District:	SED
Facility ID:	8514560
Discharge Date:	04-21-1999
Pct Discharge Combined With:	Not reported
Cleanup Required:	R - CLEANUP REQUIRED
Discharge Cleanup Status:	NFA - NFA COMPLETE
Disch Cleanup Status Dt:	11-09-1999
Cleanup Work Status:	COMPLETED
Information Source:	D - DISCHARGE NOTIFICATION
Other Source Description:	Not reported
Elig Indicator:	I - INELIGIBLE
Site Manager:	GIBSON_D
Site Mgr End Date:	05-06-2005
Tank Office:	PCLP50 - Palm Beach County
Score When Ranked:	Not reported
Score Effective Date:	Not reported
Facility Cleanup Rank:	Not reported
Contaminated Drinking Wells:	Not reported
Contaminated Monitoring Well:	Not reported
Contaminated Soil:	Yes
Contaminated Surface Water:	Not reported
Contaminated Ground Water:	Not reported
Pollutant:	D - VEHICULAR DIESEL
Pollutant Other Description:	Not reported
Gallons Discharged:	Not reported
District:	SED
Facility ID:	8514560
Facility Status:	OPEN
Facility Type:	C - Fuel user/Non-retail - Fuel user/Non-retail
Score When Ranked:	Not reported
Discharge Date:	04-21-1999
Pct Discharge Combined With:	Not reported
Cleanup Required:	R - CLEANUP REQUIRED
Discharge Cleanup Status:	NFA - NFA COMPLETE
Disch Cleanup Status Dt:	11-09-1999
Cleanup Work Status:	COMPLETED
Eligibility Indicator:	I
Site Manager:	GIBSON_D
Site Mgr End Date:	05-06-2005
Tank Office:	PCLP50 - Palm Beach County
SR Task ID:	Not reported
SR Cleanup Responsible:	-
SR Funding Elig Type:	-
SR Actual Cost:	Not reported
SR Actual Completion Date:	Not reported
SR Payment Date:	Not reported
SR Oral Date:	Not reported
SR Written Date:	Not reported

RINKER MATERIALS-DELRAY BEACH PLT (Continued) **1000497885**

Soil Removal:	Not reported
Free Product Removal:	Not reported
Soil Tonnage Removed:	Not reported
Soil Treatment:	Not reported
Other Treatment:	Not reported
SR Alt Procedure Recieved:	Not reported
SR Alt Procedure Status:	Not reported
SR Alt Procedure Status Date:	Not reported
SR Alt Procedure Comments:	Not reported
SA ID:	61208
SA Cleanup Responsible:	-
SA Funding Elig Type:	-
SA Actual Cost:	Not reported
SA Actual Completion Date:	Not reported
SA Payment Date:	Not reported
RAP Task ID:	Not reported
RAP Cleanup Responsible ID:	-
RAP Funding Elig Type:	-
RAP Actual Cost:	Not reported
RAP Actual Completion Date:	Not reported
RAP Payment Date:	Not reported
RAP Last Order Approved:	Not reported
RA Task ID:	61207
RA Cleanup Responsible:	-
RA Funding Elig Type:	-
Ra Years to Complete:	0
RA Actual Cost:	Not reported
SRC Action Type:	NFA - NO FURTHER ACTION
SRC Submit Date:	11-04-1999
SRC Review Date:	11-05-1999
SRC Completion Status:	A - APPROVED
SRC Completion Status Dt:	11-09-1999
SRC Issue Date:	12-06-1999
SRC Comment:	Not reported

UST:

Facility ID:	8514560
Facility Phone:	(561) 276-6037
Facility Status:	OPEN
Facility Type:	Fuel User / Non-retail
Type Description:	Fuel user/Non-retail
DEP Contrctr Own:	No
Tank Id:	4
Vessel Indicator:	TANK
Gallons:	5000
Tank Location:	UNDERGROUND
Substance:	Unleaded gas
Content Description:	Unleaded Gas
Install Date:	01-JUL-1970
Status:	Removed
Status Date:	Not reported

Owner:

Facility Phone:	(561) 276-6037
Facility Status:	OPEN
Facility Type:	Fuel User / Non-retail
Type Description:	Fuel user/Non-retail

RINKER MATERIALS-DELRAY BEACH PLT (Continued) **1000497885**

DEP Contrctr Own:	No
Owner Id:	18304
Owner Name:	RINKER MATERIALS OF FLORIDA INC
Owner Address:	1501 BELVEDERE ROAD
Owner Address 2:	ATTN: JEFFREY PORTER-PERMIT/PROJCT MGR
Owner City,St,Zip:	WEST PALM BEACH, FL 33406
Owner Contact:	JEFFREY R PORTER
Owner Phone:	(561) 820-8415

Construction Category:	Not reported
Construction Description:	Not reported
Capacity:	Not reported
Place:	Not reported
TVI:	Not reported
Content:	Not reported
Content Description:	Not reported
Install:	Not reported
Tank Status:	Not reported
Status Date:	Not reported
Petro Monitoring Category:	Not reported
Monitoring Description:	Not reported
Capacity:	Not reported
Place:	Not reported
TVI:	Not reported
Content:	Not reported
Content Description:	Not reported
Install:	Not reported
Tank Status:	Not reported
Status Date:	Not reported
Piping Category:	Not reported
Piping Description:	Not reported
Capacity:	Not reported
Place:	Not reported
TVI:	Not reported
Content:	Not reported
Content Description:	Not reported
Install:	Not reported
Tank Status:	Not reported
Status Date:	Not reported

Facility ID:	8514560
Facility Phone:	(561) 276-6037
Facility Status:	OPEN
Facility Type:	Fuel User / Non-retail
Type Description:	Fuel user/Non-retail
DEP Contrctr Own:	No
Tank Id:	3
Vessel Indicator:	TANK
Gallons:	5000
Tank Location:	UNDERGROUND
Substance:	Unleaded gas
Content Description:	Unleaded Gas
Install Date:	01-JUL-1970
Status:	Removed
Status Date:	Not reported

Owner:

Facility Phone:	(561) 276-6037

RINKER MATERIALS-DELRAY BEACH PLT (Continued) **1000497885**

Facility Status:	OPEN
Facility Type:	Fuel User / Non-retail
Type Description:	Fuel user/Non-retail
DEP Contrctr Own:	No
Owner Id:	18304
Owner Name:	RINKER MATERIALS OF FLORIDA INC
Owner Address:	1501 BELVEDERE ROAD
Owner Address 2:	ATTN: JEFFREY PORTER-PERMIT/PROJCT MGR
Owner City,St,Zip:	WEST PALM BEACH, FL 33406
Owner Contact:	JEFFREY R PORTER
Owner Phone:	(561) 820-8415

Construction Category:	Not reported
Construction Description:	Not reported
Capacity:	Not reported
Place:	Not reported
TVI:	Not reported
Content:	Not reported
Content Description:	Not reported
Install:	Not reported
Tank Status:	Not reported
Status Date:	Not reported
Petro Monitoring Category:	Not reported
Monitoring Description:	Not reported
Capacity:	Not reported
Place:	Not reported
TVI:	Not reported
Content:	Not reported
Content Description:	Not reported
Install:	Not reported
Tank Status:	Not reported
Status Date:	Not reported
Piping Category:	Not reported
Piping Description:	Not reported
Capacity:	Not reported
Place:	Not reported
TVI:	Not reported
Content:	Not reported
Content Description:	Not reported
Install:	Not reported
Tank Status:	Not reported
Status Date:	Not reported

Facility ID:	8514560
Facility Phone:	(561) 276-6037
Facility Status:	OPEN
Facility Type:	Fuel User / Non-retail
Type Description:	Fuel user/Non-retail
DEP Contrctr Own:	No
Tank Id:	2
Vessel Indicator:	TANK
Gallons:	5000
Tank Location:	UNDERGROUND
Substance:	Vehicular diesel
Content Description:	Vehicular Diesel
Install Date:	01-JUL-1970
Status:	Removed

RINKER MATERIALS-DELRAY BEACH PLT (Continued) **1000497885**

Status Date: Not reported

Owner:
Facility Phone: (561) 276-6037
Facility Status: OPEN
Facility Type: Fuel User / Non-retail
Type Description: Fuel user/Non-retail
DEP Contrctr Own: No
Owner Id: 18304
Owner Name: RINKER MATERIALS OF FLORIDA INC
Owner Address: 1501 BELVEDERE ROAD
Owner Address 2: ATTN: JEFFREY PORTER-PERMIT/PROJCT MGR
Owner City,St,Zip: WEST PALM BEACH, FL 33406
Owner Contact: JEFFREY R PORTER
Owner Phone: (561) 820-8415

Construction Category: Not reported
Construction Description: Not reported
Capacity: Not reported
Place: Not reported
TVI: Not reported
Content: Not reported
Content Description: Not reported
Install: Not reported
Tank Status: Not reported
Status Date: Not reported
Petro Monitoring Category: Not reported
Monitoring Description: Not reported
Capacity: Not reported
Place: Not reported
TVI: Not reported
Content: Not reported
Content Description: Not reported
Install: Not reported
Tank Status: Not reported
Status Date: Not reported
Piping Category: Not reported
Piping Description: Not reported
Capacity: Not reported
Place: Not reported
TVI: Not reported
Content: Not reported
Content Description: Not reported
Install: Not reported
Tank Status: Not reported
Status Date: Not reported

Facility ID: 8514560
Facility Phone: (561) 276-6037
Facility Status: OPEN
Facility Type: Fuel User / Non-retail
Type Description: Fuel user/Non-retail
DEP Contrctr Own: No
Tank Id: 1R1
Vessel Indicator: TANK
Gallons: 12000
Tank Location: UNDERGROUND
Substance: Vehicular diesel

RINKER MATERIALS-DELRAY BEACH PLT (Continued) **1000497885**

Content Description: Vehicular Diesel
Install Date: 01-JAN-1988
Status: In service
Status Date: Not reported

Owner:
Facility Phone: (561) 276-6037
Facility Status: OPEN
Facility Type: Fuel User / Non-retail
Type Description: Fuel user/Non-retail
DEP Contrctr Own: No
Owner Id: 18304
Owner Name: RINKER MATERIALS OF FLORIDA INC
Owner Address: 1501 BELVEDERE ROAD
Owner Address 2: ATTN: JEFFREY PORTER-PERMIT/PROJCT MGR
Owner City,St,Zip: WEST PALM BEACH, FL 33406
Owner Contact: JEFFREY R PORTER
Owner Phone: (561) 820-8415

Construction Category: Overfill/Spill
Construction Description: Ball check valve
Capacity: 12000
Place: UNDERGROUND
TVI: TANK
Content: D
Content Description: Vehicular Diesel
Install: 01-JAN-1988
Tank Status: U
Status Date: Not reported
Construction Category: Corrosion Protection
Construction Description: Sacrificial anode CP
Capacity: 12000
Place: UNDERGROUND
TVI: TANK
Content: D
Content Description: Vehicular Diesel
Install: 01-JAN-1988
Tank Status: U
Status Date: Not reported
Construction Category: Secondary Containment
Construction Description: Double wall
Capacity: 12000
Place: UNDERGROUND
TVI: TANK
Content: D
Content Description: Vehicular Diesel
Install: 01-JAN-1988
Tank Status: U
Status Date: Not reported
Construction Category: Miscellaneous Attributes
Construction Description: Compartmented
Capacity: 12000
Place: UNDERGROUND
TVI: TANK
Content: D
Content Description: Vehicular Diesel
Install: 01-JAN-1988
Tank Status: U

RINKER MATERIALS-DELRAY BEACH PLT (Continued) **1000497885**

Status Date:	Not reported
Construction Category:	Overfill/Spill
Construction Description:	Spill containment bucket
Capacity:	12000
Place:	UNDERGROUND
TVI:	TANK
Content:	D
Content Description:	Vehicular Diesel
Install:	01-JAN-1988
Tank Status:	U
Status Date:	Not reported
Construction Category:	Overfill/Spill
Construction Description:	Tight fill
Capacity:	12000
Place:	UNDERGROUND
TVI:	TANK
Content:	D
Content Description:	Vehicular Diesel
Install:	01-JAN-1988
Tank Status:	U
Status Date:	Not reported
Construction Category:	Primary Construction
Construction Description:	Steel
Capacity:	12000
Place:	UNDERGROUND
TVI:	TANK
Content:	D
Content Description:	Vehicular Diesel
Install:	01-JAN-1988
Tank Status:	U
Status Date:	Not reported
Petro Monitoring Category:	Tank Monitoring
Monitoring Description:	Suction pump check valve
Capacity:	12000
Place:	UNDERGROUND
TVI:	TANK
Content:	D
Content Description:	Vehicular Diesel
Install:	01-JAN-1988
Tank Status:	U
Status Date:	Not reported
Petro Monitoring Category:	Tank Monitoring
Monitoring Description:	Monitor dbl wall tank space
Capacity:	12000
Place:	UNDERGROUND
TVI:	TANK
Content:	D
Content Description:	Vehicular Diesel
Install:	01-JAN-1988
Tank Status:	U
Status Date:	Not reported
Petro Monitoring Category:	Miscellaneous
Monitoring Description:	Visual inspect dispenser liners
Capacity:	12000
Place:	UNDERGROUND
TVI:	TANK
Content:	D

RINKER MATERIALS-DELRAY BEACH PLT (Continued) **1000497885**

Content Description:	Vehicular Diesel
Install:	01-JAN-1988
Tank Status:	U
Status Date:	Not reported
Piping Category:	Primary Construction
Piping Description:	Fiberglass
Capacity:	12000
Place:	UNDERGROUND
TVI:	TANK
Content:	D
Content Description:	Vehicular Diesel
Install:	01-JAN-1988
Tank Status:	U
Status Date:	Not reported
Piping Category:	Miscellaneous Attributes
Piping Description:	Suction piping system
Capacity:	12000
Place:	UNDERGROUND
TVI:	TANK
Content:	D
Content Description:	Vehicular Diesel
Install:	01-JAN-1988
Tank Status:	U
Status Date:	Not reported
Piping Category:	Miscellaneous Attributes
Piping Description:	Dispenser liners
Capacity:	12000
Place:	UNDERGROUND
TVI:	TANK
Content:	D
Content Description:	Vehicular Diesel
Install:	01-JAN-1988
Tank Status:	U
Status Date:	Not reported

Facility ID:	8514560
Facility Phone:	(561) 276-6037
Facility Status:	OPEN
Facility Type:	Fuel User / Non-retail
Type Description:	Fuel user/Non-retail
DEP Contrctr Own:	No
Tank Id:	1
Vessel Indicator:	TANK
Gallons:	5000
Tank Location:	UNDERGROUND
Substance:	Vehicular diesel
Content Description:	Vehicular Diesel
Install Date:	01-JUL-1970
Status:	Removed
Status Date:	Not reported

Owner:

Facility Phone:	(561) 276-6037
Facility Status:	OPEN
Facility Type:	Fuel User / Non-retail
Type Description:	Fuel user/Non-retail
DEP Contrctr Own:	No
Owner Id:	18304

RINKER MATERIALS-DELRAY BEACH PLT (Continued) **1000497885**

Owner Name:	RINKER MATERIALS OF FLORIDA INC
Owner Address:	1501 BELVEDERE ROAD
Owner Address 2:	ATTN: JEFFREY PORTER-PERMIT/PROJCT MGR
Owner City,St,Zip:	WEST PALM BEACH, FL 33406
Owner Contact:	JEFFREY R PORTER
Owner Phone:	(561) 820-8415

Construction Category:	Not reported
Construction Description:	Not reported
Capacity:	Not reported
Place:	Not reported
TVI:	Not reported
Content:	Not reported
Content Description:	Not reported
Install:	Not reported
Tank Status:	Not reported
Status Date:	Not reported
Petro Monitoring Category:	Not reported
Monitoring Description:	Not reported
Capacity:	Not reported
Place:	Not reported
TVI:	Not reported
Content:	Not reported
Content Description:	Not reported
Install:	Not reported
Tank Status:	Not reported
Status Date:	Not reported
Piping Category:	Not reported
Piping Description:	Not reported
Capacity:	Not reported
Place:	Not reported
TVI:	Not reported
Content:	Not reported
Content Description:	Not reported
Install:	Not reported
Tank Status:	Not reported
Status Date:	Not reported

WASTEWATER:

Flag:	INDUSTRIAL
District Office:	SED
Facility ID:	FLG110690
NPDES Permitted Site:	Yes
Facility Type:	Concrete Batch GP
Status:	Active - Existing, permitted facility/site for which effluent, reclaimed water or wastewater residual discharge into the environment and/or monitoring is taking place.
Facility Address:	Not reported
Owner Type:	Any private, non-government organization.
Permit Capacity:	Not reported
Domestic Water Class:	Not reported
Party Name:	Patrick J Fagan, Vice President
Company Name:	Rinker Materials of Florida Inc
RP Address:	PO Box 24635
RP Address 2:	Not reported
PR City,Stat,Zip:	West Palm Beach FL 33416-4635
Telephone:	5618335555

RINKER MATERIALS-DELRAY BEACH PLT (Continued) **1000497885**

Email: PFAGAN@RINKER.COM
Issue Date: 8/25/2006
Expiration Date: 8/24/2011
DOC Description: Generic Permit
Treatment: Retention And Recycling

ORPHAN SUMMARY

City	EDR ID	Site Name	Site Address	Zip	Database(s)
DELRAY BEACH	1008315393	DELRAY BEACH ACADEMY	1100 N.W. 2ND STREET	33444	FINDS
DELRAY BEACH	U003798933	DELRAY BEACH CITY	SE 4TH ST & FEDERAL HWY	33444	UST
DELRAY BEACH	S107713423	A T AND T WIRELESS - DELRAY BEACH 7277	200 NORTHWEST 6 STREET	33444	TIER 2
DELRAY BEACH	S106508188	ROLLINS TRUCK SPILL	I 95 SOUTHBOUND .5 MI S OF LINTON BLVD		LUST
DELRAY BEACH	92271137	I-95 AT DELRAY BEACH EXIT	I-95 AT DELRAY BEACH EXIT		ERNS
DELRAY BEACH	U004034650	DIRECT TRANSPORT-DELRAY SPILL	ATLANTIC AVE & WOOLBRIGHT RD		UST
DELRAY BEACH	U004034718	PALM BEACH CNTY-MORIKAMI PK STORAGE FAC	16960 CARTER RD		UST
DELRAY BEACH	1008233220	ON FIRST FLOOR ROOFTOP ON THE NE CORNER OF DELRAY CLINIC	225 SOUTH CONGRESS AVE GELRAY BEACH, FL		FINDS
DELRAY BEACH	1008909526	DELRAY BEACH, CITY OF - ASR WE	DELRAY		FINDS
DELRAY BEACH	1003868789	JIM'S AUTO AIR AND REPAIR	401 N FEDERAL HWY	33444	CERC-NFRAP
DELRAY BEACH	S107715864	CITY OF DELRAY BEACH - NORTH REPUMP STAT	200 NORTHWEST FIRST AVENUE	33444	TIER 2
DELRAY BEACH	S107715867	CITY OF DELRAY BEACH - WATERL GOLF COURS	2200 HOMEWOOD BOULEVARD	33444	TIER 2
DELRAY BEACH	U004035198	CARLOS TRUCKING SPILL SITE	US HWY 441 APPROX 2 MI SOUTH ATLANTI		UST
DELRAY BEACH	S108400800	CT TRANSPORTATION SPILL	SB I-95 @ EXIT 53	33444	LUST
DELRAY BEACH	S108069469	DELRAY MARKET PLACE	INTERSECTION OF ATLANTIC AVE / LYONS RD		WASTEWATER
DELRAY BEACH	S105688663	CONTINENTAL FLORIDA MATERIALS - DELRAY B	1860 MARTY FLADELL DRIVE (NW 1ST ST)		WASTEWATER
DELRAY BEACH	1006798109	CONTINENTAL CONCRETE - DELRAY	1860 MARTY FLADELL DRIVE (NW 1	33444	FINDS
DELRAY BEACH	93310427	100 MCFARLAND AVE DELRAY BEACH YACHT CLUB	100 MCFARLAND AVE DELRAY BEACH YACHT CLUB		ERNS
DELRAY BEACH	S107799699	BEST SECURITIES FLEX BUILDING @ DELRAY P	N.E.C. OF N.W. 17TH AVENUE / LAKE IDA RD		WASTEWATER
DELRAY BEACH	1007127816	DELRAY GRANDE ACLF	S. SIDE OF LINTON BLVD., W. OF		FINDS
DELRAY BEACH	S107801410	DELRAY GRANDE ACLF	S. SIDE OF LINTON BLVD., W. OF SIMS RD.		WASTEWATER
DELRAY BEACH	S105185350		I-95 SOUTHBOUND MM 168		LUST, SPILLS

GOVERNMENT RECORDS SEARCHED / DATA CURRENCY TRACKING

To maintain currency of the following federal and state databases, EDR contacts the appropriate governmental agency on a monthly or quarterly basis, as required.

Number of Days to Update: Provides confirmation that EDR is reporting records that have been updated within 90 days from the date the government agency made the information available to the public.

FEDERAL RECORDS

NPL: National Priority List

National Priorities List (Superfund). The NPL is a subset of CERCLIS and identifies over 1,200 sites for priority cleanup under the Superfund Program. NPL sites may encompass relatively large areas. As such, EDR provides polygon coverage for over 1,000 NPL site boundaries produced by EPA's Environmental Photographic Interpretation Center (EPIC) and regional EPA offices.

Date of Government Version: 01/25/2007
Date Data Arrived at EDR: 01/31/2007
Date Made Active in Reports: 03/12/2007
Number of Days to Update: 40

Source: EPA
Telephone: N/A
Last EDR Contact: 05/03/2007
Next Scheduled EDR Contact: 07/30/2007
Data Release Frequency: Quarterly

NPL Site Boundaries

Sources:

EPA's Environmental Photographic Interpretation Center (EPIC)
Telephone: 202-564-7333

EPA Region 1
Telephone 617-918-1143

EPA Region 3
Telephone 215-814-5418

EPA Region 4
Telephone 404-562-8033

EPA Region 5
Telephone 312-886-6686

EPA Region 10
Telephone 206-553-8665

EPA Region 6
Telephone: 214-655-6659

EPA Region 7
Telephone: 913-551-7247

EPA Region 8
Telephone: 303-312-6774

EPA Region 9
Telephone: 415-947-4246

Proposed NPL: Proposed National Priority List Sites

A site that has been proposed for listing on the National Priorities List through the issuance of a proposed rule in the Federal Register. EPA then accepts public comments on the site, responds to the comments, and places on the NPL those sites that continue to meet the requirements for listing.

Date of Government Version: 09/27/2006
Date Data Arrived at EDR: 11/01/2006
Date Made Active in Reports: 11/22/2006
Number of Days to Update: 21

Source: EPA
Telephone: N/A
Last EDR Contact: 05/03/2007
Next Scheduled EDR Contact: 07/30/2007
Data Release Frequency: Quarterly

DELISTED NPL: National Priority List Deletions

The National Oil and Hazardous Substances Pollution Contingency Plan (NCP) establishes the criteria that the EPA uses to delete sites from the NPL. In accordance with 40 CFR 300.425.(e), sites may be deleted from the NPL where no further response is appropriate.

Date of Government Version: 12/28/2006
Date Data Arrived at EDR: 01/31/2007
Date Made Active in Reports: 03/12/2007
Number of Days to Update: 40

Source: EPA
Telephone: N/A
Last EDR Contact: 05/03/2007
Next Scheduled EDR Contact: 07/30/2007
Data Release Frequency: Quarterly

GOVERNMENT RECORDS SEARCHED / DATA CURRENCY TRACKING

NPL LIENS: Federal Superfund Liens

Federal Superfund Liens. Under the authority granted the USEPA by CERCLA of 1980, the USEPA has the authority to file liens against real property in order to recover remedial action expenditures or when the property owner received notification of potential liability. USEPA compiles a listing of filed notices of Superfund Liens.

Date of Government Version: 10/15/1991
Date Data Arrived at EDR: 02/02/1994
Date Made Active in Reports: 03/30/1994
Number of Days to Update: 56

Source: EPA
Telephone: 202-564-4267
Last EDR Contact: 05/21/2007
Next Scheduled EDR Contact: 08/20/2007
Data Release Frequency: No Update Planned

CERCLIS: Comprehensive Environmental Response, Compensation, and Liability Information System

CERCLIS contains data on potentially hazardous waste sites that have been reported to the USEPA by states, municipalities, private companies and private persons, pursuant to Section 103 of the Comprehensive Environmental Response, Compensation, and Liability Act (CERCLA). CERCLIS contains sites which are either proposed to or on the National Priorities List (NPL) and sites which are in the screening and assessment phase for possible inclusion on the NPL.

Date of Government Version: 02/27/2007
Date Data Arrived at EDR: 03/21/2007
Date Made Active in Reports: 04/27/2007
Number of Days to Update: 37

Source: EPA
Telephone: 703-412-9810
Last EDR Contact: 06/20/2007
Next Scheduled EDR Contact: 09/17/2007
Data Release Frequency: Quarterly

CERCLIS-NFRAP: CERCLIS No Further Remedial Action Planned

Archived sites are sites that have been removed and archived from the inventory of CERCLIS sites. Archived status indicates that, to the best of EPA's knowledge, assessment at a site has been completed and that EPA has determined no further steps will be taken to list this site on the National Priorities List (NPL), unless information indicates this decision was not appropriate or other considerations require a recommendation for listing at a later time. This decision does not necessarily mean that there is no hazard associated with a given site; it only means that, based upon available information, the location is not judged to be a potential NPL site.

Date of Government Version: 03/21/2007
Date Data Arrived at EDR: 04/27/2007
Date Made Active in Reports: 05/25/2007
Number of Days to Update: 28

Source: EPA
Telephone: 703-412-9810
Last EDR Contact: 06/15/2007
Next Scheduled EDR Contact: 09/17/2007
Data Release Frequency: Quarterly

CORRACTS: Corrective Action Report

CORRACTS identifies hazardous waste handlers with RCRA corrective action activity.

Date of Government Version: 03/14/2007
Date Data Arrived at EDR: 03/20/2007
Date Made Active in Reports: 04/27/2007
Number of Days to Update: 38

Source: EPA
Telephone: 800-424-9346
Last EDR Contact: 06/04/2007
Next Scheduled EDR Contact: 09/03/2007
Data Release Frequency: Quarterly

RCRA: Resource Conservation and Recovery Act Information

RCRAInfo is EPA's comprehensive information system, providing access to data supporting the Resource Conservation and Recovery Act (RCRA) of 1976 and the Hazardous and Solid Waste Amendments (HSWA) of 1984. RCRAInfo replaces the data recording and reporting abilities of the Resource Conservation and Recovery Information System (RCRIS). The database includes selective information on sites which generate, transport, store, treat and/or dispose of hazardous waste as defined by the Resource Conservation and Recovery Act (RCRA). Conditionally exempt small quantity generators (CESQGs) generate less than 100 kg of hazardous waste, or less than 1 kg of acutely hazardous waste per month. Small quantity generators (SQGs) generate between 100 kg and 1,000 kg of hazardous waste per month. Large quantity generators (LQGs) generate over 1,000 kilograms (kg) of hazardous waste, or over 1 kg of acutely hazardous waste per month. Transporters are individuals or entities that move hazardous waste from the generator off-site to a facility that can recycle, treat, store, or dispose of the waste. TSDFs treat, store, or dispose of the waste.

Date of Government Version: 06/13/2006
Date Data Arrived at EDR: 06/28/2006
Date Made Active in Reports: 08/23/2006
Number of Days to Update: 56

Source: EPA
Telephone: (404) 562-8651
Last EDR Contact: 06/05/2007
Next Scheduled EDR Contact: 07/16/2007
Data Release Frequency: Quarterly

ERNS: Emergency Response Notification System

Emergency Response Notification System. ERNS records and stores information on reported releases of oil and hazardous substances.

Date of Government Version: 12/31/2006
Date Data Arrived at EDR: 01/24/2007
Date Made Active in Reports: 03/12/2007
Number of Days to Update: 47

Source: National Response Center, United States Coast Guard
Telephone: 202-267-2180
Last EDR Contact: 04/24/2007
Next Scheduled EDR Contact: 07/23/2007
Data Release Frequency: Annually

HMIRS: Hazardous Materials Information Reporting System

Hazardous Materials Incident Report System. HMIRS contains hazardous material spill incidents reported to DOT.

Date of Government Version: 12/31/2005
Date Data Arrived at EDR: 04/17/2007
Date Made Active in Reports: 05/14/2007
Number of Days to Update: 27

Source: U.S. Department of Transportation
Telephone: 202-366-4555
Last EDR Contact: 04/17/2007
Next Scheduled EDR Contact: 07/16/2007
Data Release Frequency: Annually

US ENG CONTROLS: Engineering Controls Sites List

A listing of sites with engineering controls in place. Engineering controls include various forms of caps, building foundations, liners, and treatment methods to create pathway elimination for regulated substances to enter environmental media or effect human health.

Date of Government Version: 04/20/2007
Date Data Arrived at EDR: 04/26/2007
Date Made Active in Reports: 05/25/2007
Number of Days to Update: 29

Source: Environmental Protection Agency
Telephone: 703-603-8905
Last EDR Contact: 04/02/2007
Next Scheduled EDR Contact: 07/02/2007
Data Release Frequency: Varies

US INST CONTROL: Sites with Institutional Controls

A listing of sites with institutional controls in place. Institutional controls include administrative measures, such as groundwater use restrictions, construction restrictions, property use restrictions, and post remediation care requirements intended to prevent exposure to contaminants remaining on site. Deed restrictions are generally required as part of the institutional controls.

Date of Government Version: 04/20/2007
Date Data Arrived at EDR: 04/26/2007
Date Made Active in Reports: 05/25/2007
Number of Days to Update: 29

Source: Environmental Protection Agency
Telephone: 703-603-8905
Last EDR Contact: 04/02/2007
Next Scheduled EDR Contact: 07/02/2007
Data Release Frequency: Varies

GOVERNMENT RECORDS SEARCHED / DATA CURRENCY TRACKING

DOD: Department of Defense Sites

This data set consists of federally owned or administered lands, administered by the Department of Defense, that have any area equal to or greater than 640 acres of the United States, Puerto Rico, and the U.S. Virgin Islands.

Date of Government Version: 12/31/2005
Date Data Arrived at EDR: 11/10/2006
Date Made Active in Reports: 01/11/2007
Number of Days to Update: 62

Source: USGS
Telephone: 703-692-8801
Last EDR Contact: 05/11/2007
Next Scheduled EDR Contact: 08/06/2007
Data Release Frequency: Semi-Annually

FUDS: Formerly Used Defense Sites

The listing includes locations of Formerly Used Defense Sites properties where the US Army Corps of Engineers is actively working or will take necessary cleanup actions.

Date of Government Version: 12/31/2005
Date Data Arrived at EDR: 09/20/2006
Date Made Active in Reports: 11/22/2006
Number of Days to Update: 63

Source: U.S. Army Corps of Engineers
Telephone: 202-528-4285
Last EDR Contact: 04/02/2007
Next Scheduled EDR Contact: 07/02/2007
Data Release Frequency: Varies

US BROWNFIELDS: A Listing of Brownfields Sites

Included in the listing are brownfields properties addresses by Cooperative Agreement Recipients and brownfields properties addressed by Targeted Brownfields Assessments. Targeted Brownfields Assessments-EPA's Targeted Brownfields Assessments (TBA) program is designed to help states, tribes, and municipalities--especially those without EPA Brownfields Assessment Demonstration Pilots--minimize the uncertainties of contamination often associated with brownfields. Under the TBA program, EPA provides funding and/or technical assistance for environmental assessments at brownfields sites throughout the country. Targeted Brownfields Assessments supplement and work with other efforts under EPA's Brownfields Initiative to promote cleanup and redevelopment of brownfields. Cooperative Agreement Recipients-States, political subdivisions, territories, and Indian tribes become Brownfields Cleanup Revolving Loan Fund (BCRLF) cooperative agreement recipients when they enter into BCRLF cooperative agreements with the U.S. EPA. EPA selects BCRLF cooperative agreement recipients based on a proposal and application process. BCRLF cooperative agreement recipients must use EPA funds provided through BCRLF cooperative agreement for specified brownfields-related cleanup activities.

Date of Government Version: 04/04/2007
Date Data Arrived at EDR: 04/04/2007
Date Made Active in Reports: 05/25/2007
Number of Days to Update: 51

Source: Environmental Protection Agency
Telephone: 202-566-2777
Last EDR Contact: 06/11/2007
Next Scheduled EDR Contact: 09/10/2007
Data Release Frequency: Semi-Annually

CONSENT: Superfund (CERCLA) Consent Decrees

Major legal settlements that establish responsibility and standards for cleanup at NPL (Superfund) sites. Released periodically by United States District Courts after settlement by parties to litigation matters.

Date of Government Version: 08/23/2006
Date Data Arrived at EDR: 03/06/2007
Date Made Active in Reports: 04/10/2007
Number of Days to Update: 35

Source: Department of Justice, Consent Decree Library
Telephone: Varies
Last EDR Contact: 04/23/2007
Next Scheduled EDR Contact: 07/23/2007
Data Release Frequency: Varies

ROD: Records Of Decision

Record of Decision. ROD documents mandate a permanent remedy at an NPL (Superfund) site containing technical and health information to aid in the cleanup.

Date of Government Version: 03/27/2007
Date Data Arrived at EDR: 03/27/2007
Date Made Active in Reports: 04/27/2007
Number of Days to Update: 31

Source: EPA
Telephone: 703-416-0223
Last EDR Contact: 03/27/2007
Next Scheduled EDR Contact: 07/02/2007
Data Release Frequency: Annually

UMTRA: Uranium Mill Tailings Sites

Uranium ore was mined by private companies for federal government use in national defense programs. When the mills shut down, large piles of the sand-like material (mill tailings) remain after uranium has been extracted from the ore. Levels of human exposure to radioactive materials from the piles are low; however, in some cases tailings were used as construction materials before the potential health hazards of the tailings were recognized.

Date of Government Version: 12/31/2005
Date Data Arrived at EDR: 11/08/2006
Date Made Active in Reports: 01/29/2007
Number of Days to Update: 82

Source: Department of Energy
Telephone: 505-845-0011
Last EDR Contact: 05/17/2007
Next Scheduled EDR Contact: 06/18/2007
Data Release Frequency: Varies

ODI: Open Dump Inventory

An open dump is defined as a disposal facility that does not comply with one or more of the Part 257 or Part 258 Subtitle D Criteria.

Date of Government Version: 06/30/1985
Date Data Arrived at EDR: 08/09/2004
Date Made Active in Reports: 09/17/2004
Number of Days to Update: 39

Source: Environmental Protection Agency
Telephone: 800-424-9346
Last EDR Contact: 06/09/2004
Next Scheduled EDR Contact: N/A
Data Release Frequency: No Update Planned

TRIS: Toxic Chemical Release Inventory System

Toxic Release Inventory System. TRIS identifies facilities which release toxic chemicals to the air, water and land in reportable quantities under SARA Title III Section 313.

Date of Government Version: 12/31/2004
Date Data Arrived at EDR: 06/22/2006
Date Made Active in Reports: 08/23/2006
Number of Days to Update: 62

Source: EPA
Telephone: 202-566-0250
Last EDR Contact: 06/19/2007
Next Scheduled EDR Contact: 09/17/2007
Data Release Frequency: Annually

TSCA: Toxic Substances Control Act

Toxic Substances Control Act. TSCA identifies manufacturers and importers of chemical substances included on the TSCA Chemical Substance Inventory list. It includes data on the production volume of these substances by plant site.

Date of Government Version: 12/31/2002
Date Data Arrived at EDR: 04/14/2006
Date Made Active in Reports: 05/30/2006
Number of Days to Update: 46

Source: EPA
Telephone: 202-260-5521
Last EDR Contact: 04/16/2007
Next Scheduled EDR Contact: 07/16/2007
Data Release Frequency: Every 4 Years

FTTS: FIFRA/ TSCA Tracking System - FIFRA (Federal Insecticide, Fungicide, & Rodenticide Act)/TSCA (Toxic Substances Control Act)

FTTS tracks administrative cases and pesticide enforcement actions and compliance activities related to FIFRA, TSCA and EPCRA (Emergency Planning and Community Right-to-Know Act). To maintain currency, EDR contacts the Agency on a quarterly basis.

Date of Government Version: 02/26/2007
Date Data Arrived at EDR: 03/01/2007
Date Made Active in Reports: 04/10/2007
Number of Days to Update: 40

Source: EPA/Office of Prevention, Pesticides and Toxic Substances
Telephone: 202-566-1667
Last EDR Contact: 06/15/2007
Next Scheduled EDR Contact: 09/17/2007
Data Release Frequency: Quarterly

FTTS INSP: FIFRA/ TSCA Tracking System - FIFRA (Federal Insecticide, Fungicide, & Rodenticide Act)/TSCA (Toxic Substances Control Act)

A listing of FIFRA/TSCA Tracking System (FTTS) inspections and enforcements.

Date of Government Version: 02/26/2007
Date Data Arrived at EDR: 03/01/2007
Date Made Active in Reports: 04/10/2007
Number of Days to Update: 40

Source: EPA
Telephone: 202-566-1667
Last EDR Contact: 06/15/2007
Next Scheduled EDR Contact: 09/17/2007
Data Release Frequency: Quarterly

SSTS: Section 7 Tracking Systems

Section 7 of the Federal Insecticide, Fungicide and Rodenticide Act, as amended (92 Stat. 829) requires all registered pesticide-producing establishments to submit a report to the Environmental Protection Agency by March 1st each year. Each establishment must report the types and amounts of pesticides, active ingredients and devices being produced, and those having been produced and sold or distributed in the past year.

Date of Government Version: 12/31/2005
Date Data Arrived at EDR: 03/13/2007
Date Made Active in Reports: 04/27/2007
Number of Days to Update: 45

Source: EPA
Telephone: 202-564-4203
Last EDR Contact: 04/12/2007
Next Scheduled EDR Contact: 07/16/2007
Data Release Frequency: Annually

LIENS 2: CERCLA Lien Information

A Federal CERCLA ('Superfund') lien can exist by operation of law at any site or property at which EPA has spent Superfund monies. These monies are spent to investigate and address releases and threatened releases of contamination. CERCLIS provides information as to the identity of these sites and properties.

Date of Government Version: 03/08/2007
Date Data Arrived at EDR: 04/12/2007
Date Made Active in Reports: 05/14/2007
Number of Days to Update: 32

Source: Environmental Protection Agency
Telephone: 202-564-6023
Last EDR Contact: 05/21/2007
Next Scheduled EDR Contact: 08/20/2007
Data Release Frequency: Varies

DOT OPS: Incident and Accident Data

Department of Transporation, Office of Pipeline Safety Incident and Accident data.

Date of Government Version: 02/14/2007
Date Data Arrived at EDR: 02/28/2007
Date Made Active in Reports: 04/10/2007
Number of Days to Update: 41

Source: Department of Transporation, Office of Pipeline Safety
Telephone: 202-366-4595
Last EDR Contact: 05/30/2007
Next Scheduled EDR Contact: 08/27/2007
Data Release Frequency: Varies

RADINFO: Radiation Information Database

The Radiation Information Database (RADINFO) contains information about facilities that are regulated by U.S. Environmental Protection Agency (EPA) regulations for radiation and radioactivity.

Date of Government Version: 05/01/2007
Date Data Arrived at EDR: 05/03/2007
Date Made Active in Reports: 05/25/2007
Number of Days to Update: 22

Source: Environmental Protection Agency
Telephone: 202-343-9775
Last EDR Contact: 05/03/2007
Next Scheduled EDR Contact: 07/30/2007
Data Release Frequency: Quarterly

CDL: Clandestine Drug Labs

A listing of clandestine drug lab locations. The U.S. Department of Justice ("the Department") provides this web site as a public service. It contains addresses of some locations where law enforcement agencies reported they found chemicals or other items that indicated the presence of either clandestine drug laboratories or dumpsites. In most cases, the source of the entries is not the Department, and the Department has not verified the entry and does not guarantee its accuracy. Members of the public must verify the accuracy of all entries by, for example, contacting local law enforcement and local health departments.

Date of Government Version: 12/01/2006
Date Data Arrived at EDR: 01/08/2007
Date Made Active in Reports: 01/11/2007
Number of Days to Update: 3

Source: Drug Enforcement Administration
Telephone: 202-307-1000
Last EDR Contact: 06/06/2007
Next Scheduled EDR Contact: 06/25/2007
Data Release Frequency: Quarterly

HIST FTTS: FIFRA/TSCA Tracking System Administrative Case Listing

A complete administrative case listing from the FIFRA/TSCA Tracking System (FTTS) for all ten EPA regions. The information was obtained from the National Compliance Database (NCDB). NCDB supports the implementation of FIFRA (Federal Insecticide, Fungicide, and Rodenticide Act) and TSCA (Toxic Substances Control Act). Some EPA regions are now closing out records. Because of that, and the fact that some EPA regions are not providing EPA Headquarters with updated records, it was decided to create a HIST FTTS database. It included records that may not be included in the newer FTTS database updates. This database is no longer updated.

Date of Government Version: 10/19/2006
Date Data Arrived at EDR: 03/01/2007
Date Made Active in Reports: 04/10/2007
Number of Days to Update: 40

Source: Environmental Protection Agency
Telephone: 202-564-2501
Last EDR Contact: 06/15/2007
Next Scheduled EDR Contact: 09/17/2007
Data Release Frequency: No Update Planned

ICIS: Integrated Compliance Information System

The Integrated Compliance Information System (ICIS) supports the information needs of the national enforcement and compliance program as well as the unique needs of the National Pollutant Discharge Elimination System (NPDES) program.

Date of Government Version: 02/21/2007
Date Data Arrived at EDR: 04/03/2007
Date Made Active in Reports: 05/14/2007
Number of Days to Update: 41

Source: Environmental Protection Agency
Telephone: 202-564-5088
Last EDR Contact: 04/16/2007
Next Scheduled EDR Contact: 07/16/2007
Data Release Frequency: Quarterly

LUCIS: Land Use Control Information System

LUCIS contains records of land use control information pertaining to the former Navy Base Realignment and Closure properties.

Date of Government Version: 12/09/2005
Date Data Arrived at EDR: 12/11/2006
Date Made Active in Reports: 01/11/2007
Number of Days to Update: 31

Source: Department of the Navy
Telephone: 843-820-7326
Last EDR Contact: 06/11/2007
Next Scheduled EDR Contact: 09/10/2007
Data Release Frequency: Varies

PADS: PCB Activity Database System

PCB Activity Database. PADS Identifies generators, transporters, commercial storers and/or brokers and disposers of PCB's who are required to notify the EPA of such activities.

Date of Government Version: 10/17/2006
Date Data Arrived at EDR: 11/29/2006
Date Made Active in Reports: 01/11/2007
Number of Days to Update: 43

Source: EPA
Telephone: 202-566-0500
Last EDR Contact: 06/08/2007
Next Scheduled EDR Contact: 08/06/2007
Data Release Frequency: Annually

MLTS: Material Licensing Tracking System

MLTS is maintained by the Nuclear Regulatory Commission and contains a list of approximately 8,100 sites which possess or use radioactive materials and which are subject to NRC licensing requirements. To maintain currency, EDR contacts the Agency on a quarterly basis.

Date of Government Version: 04/05/2007
Date Data Arrived at EDR: 04/25/2007
Date Made Active in Reports: 05/25/2007
Number of Days to Update: 30

Source: Nuclear Regulatory Commission
Telephone: 301-415-7169
Last EDR Contact: 04/02/2007
Next Scheduled EDR Contact: 07/02/2007
Data Release Frequency: Quarterly

MINES: Mines Master Index File

Contains all mine identification numbers issued for mines active or opened since 1971. The data also includes violation information.

Date of Government Version: 02/06/2007
Date Data Arrived at EDR: 03/28/2007
Date Made Active in Reports: 05/14/2007
Number of Days to Update: 47

Source: Department of Labor, Mine Safety and Health Administration
Telephone: 303-231-5959
Last EDR Contact: 03/28/2007
Next Scheduled EDR Contact: 06/25/2007
Data Release Frequency: Semi-Annually

FINDS: Facility Index System/Facility Registry System

Facility Index System. FINDS contains both facility information and 'pointers' to other sources that contain more detail. EDR includes the following FINDS databases in this report: PCS (Permit Compliance System), AIRS (Aerometric Information Retrieval System), DOCKET (Enforcement Docket used to manage and track information on civil judicial enforcement cases for all environmental statutes), FURS (Federal Underground Injection Control), C-DOCKET (Criminal Docket System used to track criminal enforcement actions for all environmental statutes), FFIS (Federal Facilities Information System), STATE (State Environmental Laws and Statutes), and PADS (PCB Activity Data System).

Date of Government Version: 01/18/2007
Date Data Arrived at EDR: 01/23/2007
Date Made Active in Reports: 02/27/2007
Number of Days to Update: 35

Source: EPA
Telephone: (404) 562-9900
Last EDR Contact: 05/14/2007
Next Scheduled EDR Contact: 07/02/2007
Data Release Frequency: Quarterly

RAATS: RCRA Administrative Action Tracking System

RCRA Administration Action Tracking System. RAATS contains records based on enforcement actions issued under RCRA pertaining to major violators and includes administrative and civil actions brought by the EPA. For administration actions after September 30, 1995, data entry in the RAATS database was discontinued. EPA will retain a copy of the database for historical records. It was necessary to terminate RAATS because a decrease in agency resources made it impossible to continue to update the information contained in the database.

Date of Government Version: 04/17/1995
Date Data Arrived at EDR: 07/03/1995
Date Made Active in Reports: 08/07/1995
Number of Days to Update: 35

Source: EPA
Telephone: 202-564-4104
Last EDR Contact: 06/04/2007
Next Scheduled EDR Contact: 09/03/2007
Data Release Frequency: No Update Planned

BRS: Biennial Reporting System

The Biennial Reporting System is a national system administered by the EPA that collects data on the generation and management of hazardous waste. BRS captures detailed data from two groups: Large Quantity Generators (LQG) and Treatment, Storage, and Disposal Facilities.

Date of Government Version: 12/31/2005
Date Data Arrived at EDR: 03/06/2007
Date Made Active in Reports: 04/13/2007
Number of Days to Update: 38

Source: EPA/NTIS
Telephone: 800-424-9346
Last EDR Contact: 06/12/2007
Next Scheduled EDR Contact: 09/10/2007
Data Release Frequency: Biennially

STATE AND LOCAL RECORDS

SHWS: Florida's State-Funded Action Sites

State Hazardous Waste Sites. State hazardous waste site records are the states' equivalent to CERCLIS. These sites may or may not already be listed on the federal CERCLIS list. Priority sites planned for cleanup using state funds (state equivalent of Superfund) are identified along with sites where cleanup will be paid for by potentially responsible parties. Available information varies by state.

Date of Government Version: 01/29/2007
Date Data Arrived at EDR: 03/21/2007
Date Made Active in Reports: 04/04/2007
Number of Days to Update: 14

Source: Department of Environmental Protection
Telephone: 850-488-0190
Last EDR Contact: 03/21/2007
Next Scheduled EDR Contact: 06/18/2007
Data Release Frequency: Semi-Annually

SWF/LF: Solid Waste Facility Database

Solid Waste Facilities/Landfill Sites. SWF/LF type records typically contain an inventory of solid waste disposal facilities or landfills in a particular state. Depending on the state, these may be active or inactive facilities or open dumps that failed to meet RCRA Subtitle D Section 4004 criteria for solid waste landfills or disposal sites.

Date of Government Version: 05/15/2007
Date Data Arrived at EDR: 05/16/2007
Date Made Active in Reports: 06/14/2007
Number of Days to Update: 29

Source: Department of Environmental Protection
Telephone: 850-922-7121
Last EDR Contact: 08/13/2007
Next Scheduled EDR Contact: 08/13/2007
Data Release Frequency: Semi-Annually

LUST: PCT01 - Petroleum Contamination Detail Report

Leaking Underground Storage Tank Incident Reports. LUST records contain an inventory of reported leaking underground storage tank incidents. Not all states maintain these records, and the information stored varies by state.

Date of Government Version: 05/01/2007
Date Data Arrived at EDR: 05/31/2007
Date Made Active in Reports: 06/14/2007
Number of Days to Update: 14

Source: Department of Environmental Protection
Telephone: 850-245-8839
Last EDR Contact: 05/31/2007
Next Scheduled EDR Contact: 08/27/2007
Data Release Frequency: Quarterly

UST: STI02 - Facility/Owner/Tank Report

Registered Underground Storage Tanks. UST's are regulated under Subtitle I of the Resource Conservation and Recovery Act (RCRA) and must be registered with the state department responsible for administering the UST program. Available information varies by state program.

Date of Government Version: 05/01/2007
Date Data Arrived at EDR: 05/31/2007
Date Made Active in Reports: 06/19/2007
Number of Days to Update: 19

Source: Department of Environmental Protection
Telephone: 850-245-8839
Last EDR Contact: 05/31/2007
Next Scheduled EDR Contact: 08/27/2007
Data Release Frequency: Quarterly

AST: STI02 - Facility/Owner/Tank Report

Registered Aboveground Storage Tanks.

Date of Government Version: 05/01/2007
Date Data Arrived at EDR: 05/31/2007
Date Made Active in Reports: 06/19/2007
Number of Days to Update: 19

Source: Department of Environmental Protection
Telephone: 850-245-8839
Last EDR Contact: 05/31/2007
Next Scheduled EDR Contact: 08/27/2007
Data Release Frequency: Quarterly

FL SITES: Sites List

This summary status report was developed from a number of lists including the Eckhardt list, the Moffit list, the EPA Hazardous Waste Sites list, EPA's Emergency & Remedial Response information System list (RCRA Section 3012) & existing department lists such as the obsolete uncontrolled Hazardous Waste Sites list. This list is no longer updated.

Date of Government Version: 12/31/1989
Date Data Arrived at EDR: 05/09/1994
Date Made Active in Reports: 08/04/1994
Number of Days to Update: 87

Source: Department of Environmental Protection
Telephone: 850-245-8705
Last EDR Contact: 03/24/1994
Next Scheduled EDR Contact: N/A
Data Release Frequency: No Update Planned

SPILLS: Oil and Hazardous Materials Incidents

Statewide oil and hazardous materials inland incidents.

Date of Government Version: 11/16/2006
Date Data Arrived at EDR: 11/20/2006
Date Made Active in Reports: 12/15/2006
Number of Days to Update: 25

Source: Department of Environmental Protection
Telephone: 850-488-2974
Last EDR Contact: 06/20/2007
Next Scheduled EDR Contact: 08/06/2007
Data Release Frequency: Semi-Annually

ENG CONTROLS: Institutional Controls Registry

The registry is a database of all contaminated sites in the state of Florida which are subject to engineering controls. Engineering Controls encompass a variety of engineered remedies to contain and/or reduce contamination, and/or physical barriers intended to limit access to property. ECs include fences, signs, guards, landfill caps, provision of potable water, slurry walls, sheet pile (vertical caps), pumping and treatment of groundwater, monitoring wells, and vapor extraction systems.

Date of Government Version: 04/02/2007
Date Data Arrived at EDR: 05/01/2007
Date Made Active in Reports: 05/21/2007
Number of Days to Update: 20

Source: Department of Environmental Protection
Telephone: 850-245-8927
Last EDR Contact: 04/30/2007
Next Scheduled EDR Contact: 07/30/2007
Data Release Frequency: Semi-Annually

Inst Control: Institutional Controls Registry

The registry is a database of all contaminated sites in the state of Florida which are subject to institutional and engineering controls.

Date of Government Version: 04/02/2007
Date Data Arrived at EDR: 05/01/2007
Date Made Active in Reports: 05/21/2007
Number of Days to Update: 20

Source: Department of Environmental Protection
Telephone: 850-245-8927
Last EDR Contact: 04/30/2007
Next Scheduled EDR Contact: 07/30/2007
Data Release Frequency: Semi-Annually

VCP: Voluntary Cleanup Sites

Listing of closed and active voluntary cleanup sites.

Date of Government Version: 04/12/2007
Date Data Arrived at EDR: 04/17/2007
Date Made Active in Reports: 05/21/2007
Number of Days to Update: 34

Source: Department of Environmental Protection
Telephone: 850-245-8705
Last EDR Contact: 06/18/2007
Next Scheduled EDR Contact: 09/17/2007
Data Release Frequency: Varies

PRIORITYCLEANERS: Priority Ranking List

The Florida Legislature has established a state-funded program to cleanup properties that are contaminated as a result of the operations of a drycleaning facility.

Date of Government Version: 03/12/2007
Date Data Arrived at EDR: 03/14/2007
Date Made Active in Reports: 04/04/2007
Number of Days to Update: 21

Source: Department of Environmental Protection
Telephone: 850-245-8927
Last EDR Contact: 06/11/2007
Next Scheduled EDR Contact: 09/10/2007
Data Release Frequency: Varies

DRYCLEANERS: Drycleaning Facilities

Date of Government Version: 05/01/2007
Date Data Arrived at EDR: 05/23/2007
Date Made Active in Reports: 06/14/2007
Number of Days to Update: 22

Source: Department of Environmental Protection
Telephone: 850-245-8927
Last EDR Contact: 05/23/2007
Next Scheduled EDR Contact: 08/20/2007
Data Release Frequency: Semi-Annually

DEDB: Ethylene Dibromide Database Results

Ethylene dibromide (EDB), a soil fumigant, that has been detected in drinking water wells. The amount found exceeds the maximum contaminant level as stated in Chapter 62-550 or 520. It is a potential threat to public health when present in drinking water.

Date of Government Version: 04/18/2007
Date Data Arrived at EDR: 05/04/2007
Date Made Active in Reports: 05/21/2007
Number of Days to Update: 17

Source: Department of Environmental Protection
Telephone: 850-245-8335
Last EDR Contact: 04/16/2007
Next Scheduled EDR Contact: 07/16/2007
Data Release Frequency: Varies

BROWNFIELDS: Brownfield Areas

Brownfields are abandoned, idled, or underused industrial and commercial facilities where expansion or redevelopment is complicated by real or perceived environmental contamination. Florida's Brownfields Redevelopment Acti primary goals are to reduce health and environmental hazards on existing commercial and industrial sites that are abandoned or underused due to these hazards and create financial and regulatory incentives to encourage voluntary cleanup and redevelopment of sites.

Date of Government Version: 04/29/2007
Date Data Arrived at EDR: 05/02/2007
Date Made Active in Reports: 05/21/2007
Number of Days to Update: 19

Source: Department of Environmental Protection
Telephone: 850-245-8927
Last EDR Contact: 05/02/2007
Next Scheduled EDR Contact: 07/30/2007
Data Release Frequency: Semi-Annually

WASTEWATER: Wastewater Facility Regulation Database
Domestic and industrial wastewater facilities.

Date of Government Version: 02/06/2007
Date Data Arrived at EDR: 03/07/2007
Date Made Active in Reports: 04/04/2007
Number of Days to Update: 28
Source: Department of Environmental Protection
Telephone: 850-921-9495
Last EDR Contact: 06/06/2007
Next Scheduled EDR Contact: 09/03/2007
Data Release Frequency: Quarterly

AIRS: Permitted Facilities Listing
A listing of Air Resources Management permits.

Date of Government Version: 12/29/2006
Date Data Arrived at EDR: 01/02/2007
Date Made Active in Reports: 01/24/2007
Number of Days to Update: 22
Source: Department of Environmental Protection
Telephone: 850-921-9558
Last EDR Contact: 06/11/2007
Next Scheduled EDR Contact: 08/27/2007
Data Release Frequency: Varies

TIER 2: Tier 2 Facility Listing
A listing of facilities which store or manufacture hazardous materials that submit a chemical inventory report.

Date of Government Version: 04/10/2007
Date Data Arrived at EDR: 04/25/2007
Date Made Active in Reports: 05/21/2007
Number of Days to Update: 26
Source: Department of Environmental Protection
Telephone: 850-413-9921
Last EDR Contact: 04/09/2007
Next Scheduled EDR Contact: 07/09/2007
Data Release Frequency: Varies

FL Cattle Dip. Vats: Cattle Dipping Vats
From the 1910 s through the 1950 s, these vats were filled with an arsenic solution for the control and eradication of the cattle fever tick. Other pesticides, such as DDT, were also widely used. By State law, all cattle, horses, mules, goats, and other susceptible animals were required to be dipped every 14 days. Under certain circumstances, the arsenic and other pesticides remaining at the site may present an environmental or public health hazard.

Date of Government Version: 05/01/1994
Date Data Arrived at EDR: 06/06/1994
Date Made Active in Reports: 08/17/1994
Number of Days to Update: 72
Source: Department of Environmental Protection
Telephone: 850-488-3601
Last EDR Contact: 05/07/2007
Next Scheduled EDR Contact: 08/06/2007
Data Release Frequency: No Update Planned

TRIBAL RECORDS

INDIAN RESERV: Indian Reservations
This map layer portrays Indian administered lands of the United States that have any area equal to or greater than 640 acres.

Date of Government Version: 12/31/2005
Date Data Arrived at EDR: 02/06/2006
Date Made Active in Reports: 01/11/2007
Number of Days to Update: 339
Source: USGS
Telephone: 202-208-3710
Last EDR Contact: 05/11/2007
Next Scheduled EDR Contact: 08/06/2007
Data Release Frequency: Semi-Annually

INDIAN LUST R8: Leaking Underground Storage Tanks on Indian Land
LUSTs on Indian land in Colorado, Montana, North Dakota, South Dakota, Utah and Wyoming.

Date of Government Version: 02/19/2007
Date Data Arrived at EDR: 02/27/2007
Date Made Active in Reports: 04/04/2007
Number of Days to Update: 36
Source: EPA Region 8
Telephone: 303-312-6271
Last EDR Contact: 05/21/2007
Next Scheduled EDR Contact: 08/20/2007
Data Release Frequency: Quarterly

INDIAN LUST R7: Leaking Underground Storage Tanks on Indian Land
LUSTs on Indian land in Iowa, Kansas, and Nebraska

Date of Government Version: 09/06/2006
Date Data Arrived at EDR: 10/04/2006
Date Made Active in Reports: 11/08/2006
Number of Days to Update: 35
Source: EPA Region 7
Telephone: 913-551-7003
Last EDR Contact: 05/21/2007
Next Scheduled EDR Contact: 08/20/2007
Data Release Frequency: Varies

INDIAN LUST R6: Leaking Underground Storage Tanks on Indian Land
LUSTs on Indian land in New Mexico and Oklahoma.

Date of Government Version: 01/04/2005
Date Data Arrived at EDR: 01/21/2005
Date Made Active in Reports: 02/28/2005
Number of Days to Update: 38
Source: EPA Region 6
Telephone: 214-665-6597
Last EDR Contact: 05/21/2007
Next Scheduled EDR Contact: 08/20/2007
Data Release Frequency: Varies

INDIAN LUST R4: Leaking Underground Storage Tanks on Indian Land
LUSTs on Indian land in Florida, Minnesota, Mississippi and North Carolina.

Date of Government Version: 03/20/2007
Date Data Arrived at EDR: 04/16/2007
Date Made Active in Reports: 05/14/2007
Number of Days to Update: 28
Source: EPA Region 4
Telephone: 404-562-8677
Last EDR Contact: 05/21/2007
Next Scheduled EDR Contact: 08/20/2007
Data Release Frequency: Semi-Annually

INDIAN LUST R1: Leaking Underground Storage Tanks on Indian Land
A listing of leaking underground storage tank locations on Indian Land.

Date of Government Version: 12/01/2006
Date Data Arrived at EDR: 12/01/2006
Date Made Active in Reports: 01/29/2007
Number of Days to Update: 59
Source: EPA Region 1
Telephone: 617-918-1313
Last EDR Contact: 05/21/2007
Next Scheduled EDR Contact: 08/20/2007
Data Release Frequency: Varies

INDIAN LUST R10: Leaking Underground Storage Tanks on Indian Land
LUSTs on Indian land in Alaska, Idaho, Oregon and Washington.

Date of Government Version: 03/01/2007
Date Data Arrived at EDR: 03/01/2007
Date Made Active in Reports: 04/04/2007
Number of Days to Update: 34
Source: EPA Region 10
Telephone: 206-553-2857
Last EDR Contact: 05/21/2007
Next Scheduled EDR Contact: 08/20/2007
Data Release Frequency: Quarterly

INDIAN LUST R9: Leaking Underground Storage Tanks on Indian Land
LUSTs on Indian land in Arizona, California, New Mexico and Nevada

Date of Government Version: 03/30/2007
Date Data Arrived at EDR: 03/30/2007
Date Made Active in Reports: 04/27/2007
Number of Days to Update: 28
Source: Environmental Protection Agency
Telephone: 415-972-3372
Last EDR Contact: 05/21/2007
Next Scheduled EDR Contact: 08/20/2007
Data Release Frequency: Quarterly

INDIAN UST R10: Underground Storage Tanks on Indian Land

Date of Government Version: 03/01/2007
Date Data Arrived at EDR: 03/01/2007
Date Made Active in Reports: 04/04/2007
Number of Days to Update: 34
Source: EPA Region 10
Telephone: 206-553-2857
Last EDR Contact: 05/21/2007
Next Scheduled EDR Contact: 08/20/2007
Data Release Frequency: Quarterly

INDIAN UST R9: Underground Storage Tanks on Indian Land

Date of Government Version: 03/26/2007
Date Data Arrived at EDR: 03/27/2007
Date Made Active in Reports: 04/27/2007
Number of Days to Update: 31

Source: EPA Region 9
Telephone: 415-972-3368
Last EDR Contact: 05/21/2007
Next Scheduled EDR Contact: 08/20/2007
Data Release Frequency: Quarterly

INDIAN UST R4: Underground Storage Tanks on Indian Land

Date of Government Version: 03/20/2007
Date Data Arrived at EDR: 04/16/2007
Date Made Active in Reports: 05/14/2007
Number of Days to Update: 28

Source: EPA Region 4
Telephone: 404-562-9424
Last EDR Contact: 05/21/2007
Next Scheduled EDR Contact: 08/20/2007
Data Release Frequency: Semi-Annually

INDIAN UST R6: Underground Storage Tanks on Indian Land

Date of Government Version: 01/11/2007
Date Data Arrived at EDR: 01/12/2007
Date Made Active in Reports: 01/29/2007
Number of Days to Update: 17

Source: EPA Region 6
Telephone: 214-665-7591
Last EDR Contact: 05/21/2007
Next Scheduled EDR Contact: 08/20/2007
Data Release Frequency: Semi-Annually

INDIAN UST R1: Underground Storage Tanks on Indian Land

A listing of underground storage tank locations on Indian Land.

Date of Government Version: 12/01/2006
Date Data Arrived at EDR: 12/01/2006
Date Made Active in Reports: 01/29/2007
Number of Days to Update: 59

Source: EPA, Region 1
Telephone: 617-918-1313
Last EDR Contact: 05/21/2007
Next Scheduled EDR Contact: 08/20/2007
Data Release Frequency: Varies

INDIAN UST R5: Underground Storage Tanks on Indian Land

Date of Government Version: 12/02/2004
Date Data Arrived at EDR: 12/29/2004
Date Made Active in Reports: 02/04/2005
Number of Days to Update: 37

Source: EPA Region 5
Telephone: 312-886-6136
Last EDR Contact: 05/21/2007
Next Scheduled EDR Contact: 08/20/2007
Data Release Frequency: Varies

INDIAN UST R8: Underground Storage Tanks on Indian Land

Date of Government Version: 02/19/2007
Date Data Arrived at EDR: 02/27/2007
Date Made Active in Reports: 04/04/2007
Number of Days to Update: 36

Source: EPA Region 8
Telephone: 303-312-6137
Last EDR Contact: 05/21/2007
Next Scheduled EDR Contact: 08/20/2007
Data Release Frequency: Quarterly

INDIAN UST R7: Underground Storage Tanks on Indian Land

Date of Government Version: 09/06/2006
Date Data Arrived at EDR: 10/04/2006
Date Made Active in Reports: 11/08/2006
Number of Days to Update: 35

Source: EPA Region 7
Telephone: 913-551-7003
Last EDR Contact: 05/21/2007
Next Scheduled EDR Contact: 08/20/2007
Data Release Frequency: Varies

EDR PROPRIETARY RECORDS

Manufactured Gas Plants: EDR Proprietary Manufactured Gas Plants

The EDR Proprietary Manufactured Gas Plant Database includes records of coal gas plants (manufactured gas plants) compiled by EDR's researchers. Manufactured gas sites were used in the United States from the 1800's to 1950's to produce a gas that could be distributed and used as fuel. These plants used whale oil, rosin, coal, or a mixture of coal, oil, and water that also produced a significant amount of waste. Many of the byproducts of the gas production, such as coal tar (oily waste containing volatile and non-volatile chemicals), sludges, oils and other compounds are potentially hazardous to human health and the environment. The byproduct from this process was frequently disposed of directly at the plant site and can remain or spread slowly, serving as a continuous source of soil and groundwater contamination.

Date of Government Version: N/A
Date Data Arrived at EDR: N/A
Date Made Active in Reports: N/A
Number of Days to Update: N/A

Source: EDR, Inc.
Telephone: N/A
Last EDR Contact: N/A
Next Scheduled EDR Contact: N/A
Data Release Frequency: No Update Planned

COUNTY RECORDS

ALACHUA COUNTY:

Facility List
List of all regulated facilities in Alachua County.

Date of Government Version: 05/10/2007
Date Data Arrived at EDR: 05/10/2007
Date Made Active in Reports: 05/21/2007
Number of Days to Update: 11

Source: Alachua County Environmental Protection Department
Telephone: 352-264-6800
Last EDR Contact: 06/18/2007
Next Scheduled EDR Contact: 09/17/2007
Data Release Frequency: Annually

BROWARD COUNTY:

Aboveground Storage Tanks
Aboveground storage tank locations in Broward County.

Date of Government Version: 01/03/2007
Date Data Arrived at EDR: 01/04/2007
Date Made Active in Reports: 02/07/2007
Number of Days to Update: 34

Source: Broward County Environmental Protection Department
Telephone: 954-818-7509
Last EDR Contact: 03/28/2007
Next Scheduled EDR Contact: 06/25/2007
Data Release Frequency: Varies

Semi-Annual Inventory Report on Contaminated Locations
Early Detection Incentive/Environmental Assessment Remediation. This report monitors the status and remediation progress of known contaminated locations within Broward County. Sites listed by the US EPA, the Florida Department of Environmental Protection, and sites licensed for contamination assessment and cleanup by the Division of Pollution Prevention and Remediation Programs of the Department.

Date of Government Version: 01/01/2007
Date Data Arrived at EDR: 03/28/2007
Date Made Active in Reports: 04/04/2007
Number of Days to Update: 7

Source: Broward County Environmental Protection Department
Telephone: 954-818-7509
Last EDR Contact: 03/28/2007
Next Scheduled EDR Contact: 06/25/2007
Data Release Frequency: Semi-Annually

Hazardous Material Sites
HM sites use or store greater than 25 gallons of hazardous materials per month.

Date of Government Version: 01/03/2007
Date Data Arrived at EDR: 01/04/2007
Date Made Active in Reports: 01/24/2007
Number of Days to Update: 20

Source: Broward County Environmental Protection Department
Telephone: 954-818-7509
Last EDR Contact: 03/28/2007
Next Scheduled EDR Contact: 06/25/2007
Data Release Frequency: Annually

Notice Of Violations Sites
NOV facilities have received a notice of violation letter under the Broward County Chapter 27 Code.

Date of Government Version: 01/03/2007
Date Data Arrived at EDR: 01/04/2007
Date Made Active in Reports: 01/24/2007
Number of Days to Update: 20

Source: Broward County Environmental Protection Department
Telephone: 954-818-7509
Last EDR Contact: 03/28/2007
Next Scheduled EDR Contact: 06/25/2007
Data Release Frequency: Annually

GOVERNMENT RECORDS SEARCHED / DATA CURRENCY TRACKING

Underground Storage Tanks

All known regulated storage tanks within Broward County, including those tanks that have been closed

Date of Government Version: 01/03/2007
Date Data Arrived at EDR: 01/04/2007
Date Made Active in Reports: 02/07/2007
Number of Days to Update: 34

Source: Broward County Environmental Protection Department
Telephone: 954-818-7509
Last EDR Contact: 03/28/2007
Next Scheduled EDR Contact: 06/25/2007
Data Release Frequency: Annually

MIAMI-DADE COUNTY:

Air Permit Sites

Facilities that release or have a potential to release pollutants.

Date of Government Version: 02/09/2007
Date Data Arrived at EDR: 02/09/2007
Date Made Active in Reports: 03/07/2007
Number of Days to Update: 26

Source: Department of Environmental Resources Management
Telephone: 305-372-6755
Last EDR Contact: 03/26/2007
Next Scheduled EDR Contact: 06/25/2007
Data Release Frequency: Semi-Annually

Grease Trap Sites

Any non-residential facility that discharges waste to a sanitary sewer.

Date of Government Version: 02/09/2007
Date Data Arrived at EDR: 02/09/2007
Date Made Active in Reports: 03/07/2007
Number of Days to Update: 26

Source: Dade County Dept. of Env. Resources Mgmt.
Telephone: 305-372-6508
Last EDR Contact: 03/26/2007
Next Scheduled EDR Contact: 06/25/2007
Data Release Frequency: Semi-Annually

Marine Facilities Operating Permit

What is this permit used for? Miami-Dade County Ordinance 89-104 and Section 24-18 of the Code of Miami-Dade County require the following types of marine facilities to obtain annual operating permits from DERM: All recreational boat docking facilities with ten (10) or more boat slips, moorings, davit spaces, and vessel tie-up spaces. All boat storage facilities contiguous to tidal waters in Miami-Dade County with ten (10) or more dry storage spaces including boatyards and boat manufacturing facilities.

Date of Government Version: 02/09/2007
Date Data Arrived at EDR: 02/09/2007
Date Made Active in Reports: 03/07/2007
Number of Days to Update: 26

Source: DERM
Telephone: 305-372-3576
Last EDR Contact: 03/26/2007
Next Scheduled EDR Contact: 06/25/2007
Data Release Frequency: Quarterly

Maimi River Enforcement

The Miami River Enforcement database files were created for facilities and in some instances vessels that were inspected by a workgroup within the Department that was identified as the Miami River Enforcement Group. The files do not all necessarily reflect enforcement cases and some were created for locations that were permitted by other Sections within the Department.

Date of Government Version: 02/09/2007
Date Data Arrived at EDR: 02/09/2007
Date Made Active in Reports: 03/07/2007
Number of Days to Update: 26

Source: DERM
Telephone: 305-372-3576
Last EDR Contact: 03/26/2007
Next Scheduled EDR Contact: 06/25/2007
Data Release Frequency: Quarterly

Hazardous Waste Sites

Sites with the potential to generate waste

Date of Government Version: 08/04/2006
Date Data Arrived at EDR: 02/09/2007
Date Made Active in Reports: 03/07/2007
Number of Days to Update: 26

Source: Dade County Department of Environmental Resources Management
Telephone: 305-372-6755
Last EDR Contact: 03/26/2007
Next Scheduled EDR Contact: 06/25/2007
Data Release Frequency: Semi-Annually

Industrial Waste Type 2-4 Sites

IW2s are facilities having reclaim or recycling systems with no discharges, aboveground holding tanks or spill prevention and countermeasure plans. IW4s are facilities that discharge an effluent to the ground.

Date of Government Version: 02/09/2007
Date Data Arrived at EDR: 02/09/2007
Date Made Active in Reports: 03/07/2007
Number of Days to Update: 26

Source: Department of Environmental Resources Management
Telephone: 305-372-6700
Last EDR Contact: 03/26/2007
Next Scheduled EDR Contact: 06/25/2007
Data Release Frequency: Semi-Annually

Industrial Waste Type 5 Sites

Generally these facilities fall under the category of "conditionally exempt small quantity generator" or "small quantity generator".

Date of Government Version: 02/09/2007
Date Data Arrived at EDR: 02/09/2007
Date Made Active in Reports: 03/07/2007
Number of Days to Update: 26

Source: Department of Environmental Resources Management
Telephone: 305-372-6700
Last EDR Contact: 03/26/2007
Next Scheduled EDR Contact: 06/25/2007
Data Release Frequency: Semi-Annually

Industrial Waste Type 6

Permits issued to those non-residential land uses located within the major drinking water wellfield protection areas that are not served by sanitary sewers. These facilities do not handle hazardous materials but are regulated because of the env. sensitivity of the areas where they are located.

Date of Government Version: 02/09/2007
Date Data Arrived at EDR: 02/09/2007
Date Made Active in Reports: 03/07/2007
Number of Days to Update: 26

Source: Department of Environmental Resources Management
Telephone: 305-372-6700
Last EDR Contact: 03/26/2007
Next Scheduled EDR Contact: 06/25/2007
Data Release Frequency: Semi-Annually

Industrial Waste Permit Sites

Facilities that either generate more than 25,000 of wastewater per day to sanitary sewers or are pre-defined by EPA.

Date of Government Version: 02/09/2007
Date Data Arrived at EDR: 02/09/2007
Date Made Active in Reports: 03/07/2007
Number of Days to Update: 26

Source: Department of Environmental Resources Management
Telephone: 305-372-6700
Last EDR Contact: 03/26/2007
Next Scheduled EDR Contact: 06/25/2007
Data Release Frequency: Semi-Annually

Enforcement Case Tracking System Sites

Enforcement cases monitored by the Dade County Department of Environmental Resources Management.

Date of Government Version: 02/15/2006
Date Data Arrived at EDR: 02/15/2006
Date Made Active in Reports: 02/24/2006
Number of Days to Update: 9

Source: Department of Environmental Resources Management
Telephone: 305-372-6755
Last EDR Contact: 12/27/2005
Next Scheduled EDR Contact: 03/27/2006
Data Release Frequency: Semi-Annually

Fuel Spills Cases

DERM documents fuel spills of sites that are not in a state program.

Date of Government Version: 08/07/2006
Date Data Arrived at EDR: 02/09/2007
Date Made Active in Reports: 03/07/2007
Number of Days to Update: 26

Source: Department of Environmental Resources Management
Telephone: 305-372-6755
Last EDR Contact: 03/26/2007
Next Scheduled EDR Contact: 06/25/2007
Data Release Frequency: Semi-Annually

Underground Storage Tanks

The facility has on-site underground storage tanks which stores petroleum product.

Date of Government Version: 02/09/2007
Date Data Arrived at EDR: 02/09/2007
Date Made Active in Reports: 03/21/2007
Number of Days to Update: 40

Source: Department of Environmental Resource Management
Telephone: 305-372-6700
Last EDR Contact: 03/26/2007
Next Scheduled EDR Contact: 06/25/2007
Data Release Frequency: Semi-Annually

OTHER DATABASE(S)

Depending on the geographic area covered by this report, the data provided in these specialty databases may or may not be complete. For example, the existence of wetlands information data in a specific report does not mean that all wetlands in the area covered by the report are included. Moreover, the absence of any reported wetlands information does not necessarily mean that wetlands do not exist in the area covered by the report.

CT MANIFEST: Hazardous Waste Manifest Data

Facility and manifest data. Manifest is a document that lists and tracks hazardous waste from the generator through transporters to a tsd facility.

Date of Government Version: 12/31/2004
Date Data Arrived at EDR: 02/17/2006
Date Made Active in Reports: 04/07/2006
Number of Days to Update: 49

Source: Department of Environmental Protection
Telephone: 860-424-3375
Last EDR Contact: 06/13/2007
Next Scheduled EDR Contact: 09/10/2007
Data Release Frequency: Annually

NJ MANIFEST: Manifest Information

Hazardous waste manifest information.

Date of Government Version: 04/01/2007
Date Data Arrived at EDR: 04/05/2007
Date Made Active in Reports: 05/08/2007
Number of Days to Update: 33

Source: Department of Environmental Protection
Telephone: N/A
Last EDR Contact: 04/05/2007
Next Scheduled EDR Contact: 07/02/2007
Data Release Frequency: Annually

NY MANIFEST: Facility and Manifest Data

Manifest is a document that lists and tracks hazardous waste from the generator through transporters to a TSD facility.

Date of Government Version: 10/26/2006
Date Data Arrived at EDR: 11/29/2006
Date Made Active in Reports: 01/05/2007
Number of Days to Update: 37

Source: Department of Environmental Conservation
Telephone: 518-402-8651
Last EDR Contact: 06/01/2007
Next Scheduled EDR Contact: 08/27/2007
Data Release Frequency: Annually

PA MANIFEST: Manifest Information

Hazardous waste manifest information.

Date of Government Version: 12/31/2005
Date Data Arrived at EDR: 03/17/2006
Date Made Active in Reports: 06/06/2006
Number of Days to Update: 81

Source: Department of Environmental Protection
Telephone: N/A
Last EDR Contact: 06/11/2007
Next Scheduled EDR Contact: 09/10/2007
Data Release Frequency: Annually

RI MANIFEST: Manifest information

Hazardous waste manifest information

Date of Government Version: 04/09/2007
Date Data Arrived at EDR: 04/12/2007
Date Made Active in Reports: 04/27/2007
Number of Days to Update: 15

Source: Department of Environmental Management
Telephone: 401-222-2797
Last EDR Contact: 06/18/2007
Next Scheduled EDR Contact: 09/17/2007
Data Release Frequency: Annually

WI MANIFEST: Manifest Information
Hazardous waste manifest information.

Date of Government Version: 12/31/2006
Date Data Arrived at EDR: 04/27/2007
Date Made Active in Reports: 06/08/2007
Number of Days to Update: 42

Source: Department of Natural Resources
Telephone: N/A
Last EDR Contact: 04/24/2007
Next Scheduled EDR Contact: 07/09/2007
Data Release Frequency: Annually

Oil/Gas Pipelines: This data was obtained by EDR from the USGS in 1994. It is referred to by USGS as GeoData Digital Line Graphs from 1:100,000-Scale Maps. It was extracted from the transportation category including some oil, but primarily gas pipelines.

Electric Power Transmission Line Data
Source: PennWell Corporation
Telephone: (800) 823-6277
This map includes information copyrighted by PennWell Corporation. This information is provided on a best effort basis and PennWell Corporation does not guarantee its accuracy nor warrant its fitness for any particular purpose. Such information has been reprinted with the permission of PennWell.

Sensitive Receptors: There are individuals deemed sensitive receptors due to their fragile immune systems and special sensitivity to environmental discharges. These sensitive receptors typically include the elderly, the sick, and children. While the location of all sensitive receptors cannot be determined, EDR indicates those buildings and facilities - schools, daycares, hospitals, medical centers, and nursing homes - where individuals who are sensitive receptors are likely to be located.

AHA Hospitals:
Source: American Hospital Association, Inc.
Telephone: 312-280-5991
The database includes a listing of hospitals based on the American Hospital Association's annual survey of hospitals.

Medical Centers: Provider of Services Listing
Source: Centers for Medicare & Medicaid Services
Telephone: 410-786-3000
A listing of hospitals with Medicare provider number, produced by Centers of Medicare & Medicaid Services, a federal agency within the U.S. Department of Health and Human Services.

Nursing Homes
Source: National Institutes of Health
Telephone: 301-594-6248
Information on Medicare and Medicaid certified nursing homes in the United States.

Public Schools
Source: National Center for Education Statistics
Telephone: 202-502-7300
The National Center for Education Statistics' primary database on elementary and secondary public education in the United States. It is a comprehensive, annual, national statistical database of all public elementary and secondary schools and school districts, which contains data that are comparable across all states.

Private Schools
Source: National Center for Education Statistics
Telephone: 202-502-7300
The National Center for Education Statistics' primary database on private school locations in the United States.

Daycare Centers: Department of Children & Families
Source: Provider Information
Telephone: 850-488-4900

Flood Zone Data: This data, available in select counties across the country, was obtained by EDR in 1999 from the Federal Emergency Management Agency (FEMA). Data depicts 100-year and 500-year flood zones as defined by FEMA.

NWI: National Wetlands Inventory. This data, available in select counties across the country, was obtained by EDR in 2002 and 2005 from the U.S. Fish and Wildlife Service.

State Wetlands Data: Wetlands Inventory
Source: Department of Environmental Protection
Telephone: 850-245-8238

GOVERNMENT RECORDS SEARCHED / DATA CURRENCY TRACKING

STREET AND ADDRESS INFORMATION

© 2007 Tele Atlas North America, Inc. All rights reserved. This material is proprietary and the subject of copyright protection and other intellectual property rights owned by or licensed to Tele Atlas North America, Inc. The use of this material is subject to the terms of a license agreement. You will be held liable for any unauthorized copying or disclosure of this material.

GEOCHECK ®- PHYSICAL SETTING SOURCE ADDENDUM

TARGET PROPERTY ADDRESS

DELRAY BEACH CRA
W ATLANTIC AVE & SW 9TH AVE
DELRAY BEACH, FL 33444

TARGET PROPERTY COORDINATES

Latitude (North):	26.46060 - 26° 27' 38.2''
Longitude (West):	80.0822 - 80° 4' 55.9''
Universal Tranverse Mercator:	Zone 17
UTM X (Meters):	591494.2
UTM Y (Meters):	2926855.8
Elevation:	15 ft. above sea level

USGS TOPOGRAPHIC MAP

Target Property Map:	26080-D1 DELRAY BEACH, FL
Most Recent Revision:	1986

EDR's GeoCheck Physical Setting Source Addendum is provided to assist the environmental professional in forming an opinion about the impact of potential contaminant migration.

Assessment of the impact of contaminant migration generally has two principle investigative components:

1. Groundwater flow direction, and
2. Groundwater flow velocity.

Groundwater flow direction may be impacted by surface topography, hydrology, hydrogeology, characteristics of the soil, and nearby wells. Groundwater flow velocity is generally impacted by the nature of the geologic strata.

GEOCHECK® - PHYSICAL SETTING SOURCE SUMMARY

GROUNDWATER FLOW DIRECTION INFORMATION

Groundwater flow direction for a particular site is best determined by a qualified environmental professional using site-specific well data. If such data is not reasonably ascertainable, it may be necessary to rely on other sources of information, such as surface topographic information, hydrologic information, hydrogeologic data collected on nearby properties, and regional groundwater flow information (from deep aquifers).


TOPOGRAPHIC INFORMATION

Surface topography may be indicative of the direction of surficial groundwater flow. This information can be used to assist the environmental professional in forming an opinion about the impact of nearby contaminated properties or, should contamination exist on the target property, what downgradient sites might be impacted.

TARGET PROPERTY TOPOGRAPHY

General Topographic Gradient: General South

SURROUNDING TOPOGRAPHY: ELEVATION PROFILES

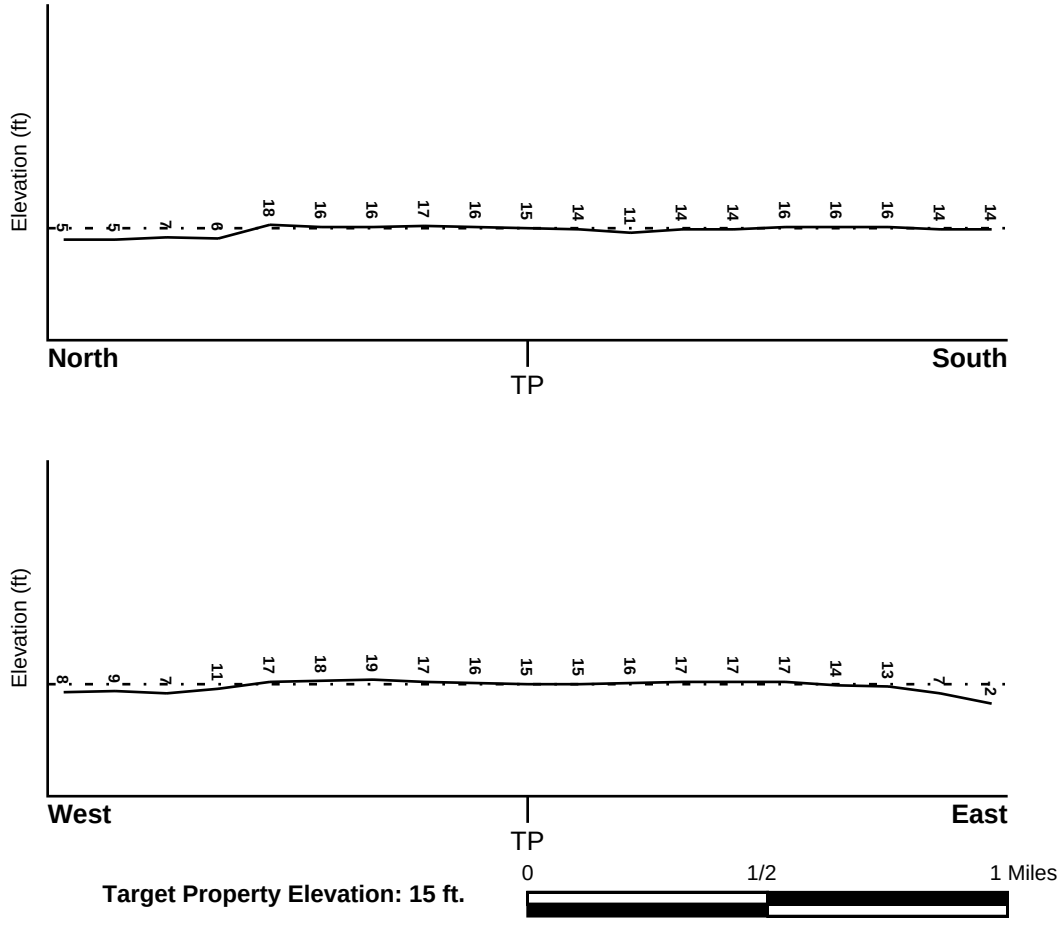

Target Property Elevation: 15 ft.

Source: Topography has been determined from the USGS 7.5' Digital Elevation Model and should be evaluated on a relative (not an absolute) basis. Relative elevation information between sites of close proximity should be field verified.

GEOCHECK® - PHYSICAL SETTING SOURCE SUMMARY

HYDROLOGIC INFORMATION

Surface water can act as a hydrologic barrier to groundwater flow. Such hydrologic information can be used to assist the environmental professional in forming an opinion about the impact of nearby contaminated properties or, should contamination exist on the target property, what downgradient sites might be impacted.

Refer to the Physical Setting Source Map following this summary for hydrologic information (major waterways and bodies of water).

FEMA FLOOD ZONE

Target Property County	FEMA Flood Electronic Data
PALM BEACH, FL	YES - refer to the Overview Map and Detail Map

Flood Plain Panel at Target Property: 1251020004D

Additional Panels in search area:
1201920205B
1251020002D
1251020001D
1251020003D
1201920220B

NATIONAL WETLAND INVENTORY

NWI Quad at Target Property	NWI Electronic Data Coverage
DELRAY BEACH	YES - refer to the Overview Map and Detail Map

HYDROGEOLOGIC INFORMATION

Hydrogeologic information obtained by installation of wells on a specific site can often be an indicator of groundwater flow direction in the immediate area. Such hydrogeologic information can be used to assist the environmental professional in forming an opinion about the impact of nearby contaminated properties or, should contamination exist on the target property, what downgradient sites might be impacted.

Site-Specific Hydrogeological Data*:

Search Radius: 1.25 miles
Status: Not found

AQUIFLOW®

Search Radius: 1.000 Mile.

EDR has developed the AQUIFLOW Information System to provide data on the general direction of groundwater flow at specific points. EDR has reviewed reports submitted by environmental professionals to regulatory authorities at select sites and has extracted the date of the report, groundwater flow direction as determined hydrogeologically, and the depth to water table.

MAP ID	LOCATION FROM TP	GENERAL DIRECTION GROUNDWATER FLOW
1	0 - 1/8 Mile NNE	SE
2	1/4 - 1/2 Mile ENE	SE
47	1/2 - 1 Mile West	NE
O52	1/2 - 1 Mile West	SE
53	1/2 - 1 Mile East	SW

* ©1996 Site−specific hydrogeological data gathered by CERCLIS Alerts, Inc., Bainbridge Island, WA. All rights reserved. All of the information and opinions presented are those of the cited EPA report(s), which were completed under a Comprehensive Environmental Response Compensation and Liability Information System (CERCLIS) investigation.

GEOCHECK® - PHYSICAL SETTING SOURCE SUMMARY

MAP ID	LOCATION FROM TP	GENERAL DIRECTION GROUNDWATER FLOW
65	1/2 - 1 Mile West	NW
X87	1/2 - 1 Mile NE	WNW
94	1/2 - 1 Mile East	SE
100	1/2 - 1 Mile ENE	ESE

For additional site information, refer to Physical Setting Source Map Findings.

GEOCHECK® - PHYSICAL SETTING SOURCE SUMMARY

GROUNDWATER FLOW VELOCITY INFORMATION

Groundwater flow velocity information for a particular site is best determined by a qualified environmental professional using site specific geologic and soil strata data. If such data are not reasonably ascertainable, it may be necessary to rely on other sources of information, including geologic age identification, rock stratigraphic unit and soil characteristics data collected on nearby properties and regional soil information. In general, contaminant plumes move more quickly through sandy-gravelly types of soils than silty-clayey types of soils.

GEOLOGIC INFORMATION IN GENERAL AREA OF TARGET PROPERTY

Geologic information can be used by the environmental professional in forming an opinion about the relative speed at which contaminant migration may be occurring.

ROCK STRATIGRAPHIC UNIT

Era:	Cenozoic
System:	Quaternary
Series:	Pleistocene
Code:	Qp *(decoded above as Era, System & Series)*

GEOLOGIC AGE IDENTIFICATION

Category: Stratifed Sequence

Geologic Age and Rock Stratigraphic Unit Source: P.G. Schruben, R.E. Arndt and W.J. Bawiec, Geology of the Conterminous U.S. at 1:2,500,000 Scale - a digital representation of the 1974 P.B. King and H.M. Beikman Map, USGS Digital Data Series DDS - 11 (1994).

DOMINANT SOIL COMPOSITION IN GENERAL AREA OF TARGET PROPERTY

The U.S. Department of Agriculture's (USDA) Soil Conservation Service (SCS) leads the National Cooperative Soil Survey (NCSS) and is responsible for collecting, storing, maintaining and distributing soil survey information for privately owned lands in the United States. A soil map in a soil survey is a representation of soil patterns in a landscape. Soil maps for STATSGO are compiled by generalizing more detailed (SSURGO) soil survey maps. The following information is based on Soil Conservation Service STATSGO data.

Soil Component Name:	TAVARES
Soil Surface Texture:	fine sand
Hydrologic Group:	Class A - High infiltration rates. Soils are deep, well drained to excessively drained sands and gravels.
Soil Drainage Class:	Moderately well drained. Soils have a layer of low hydraulic conductivity, wet state high in the profile. Depth to water table is 3 to 6 feet.

Hydric Status: Soil does not meet the requirements for a hydric soil.

Corrosion Potential - Uncoated Steel:	LOW
Depth to Bedrock Min:	> 60 inches
Depth to Bedrock Max:	> 60 inches

GEOCHECK® - PHYSICAL SETTING SOURCE SUMMARY

Soil Layer Information							
	Boundary			Classification			
Layer	Upper	Lower	Soil Texture Class	AASHTO Group	Unified Soil	Permeability Rate (in/hr)	Soil Reaction (pH)
1	0 inches	7 inches	fine sand	Granular materials (35 pct. or less passing No. 200), Fine Sand.	COARSE-GRAINED SOILS, Sands, Clean Sands, Poorly graded sand.	Max: 20.00 Min: 6.00	Max: 6.00 Min: 3.60
2	7 inches	80 inches	sand	Granular materials (35 pct. or less passing No. 200), Fine Sand.	COARSE-GRAINED SOILS, Sands, Clean Sands, Poorly graded sand.	Max: 20.00 Min: 6.00	Max: 6.00 Min: 3.60

OTHER SOIL TYPES IN AREA

Based on Soil Conservation Service STATSGO data, the following additional subordinant soil types may appear within the general area of target property.

Soil Surface Textures: sand

Surficial Soil Types: sand

Shallow Soil Types: fine sand

Deeper Soil Types: fine sand
coarse sand

LOCAL / REGIONAL WATER AGENCY RECORDS

EDR Local/Regional Water Agency records provide water well information to assist the environmental professional in assessing sources that may impact ground water flow direction, and in forming an opinion about the impact of contaminant migration on nearby drinking water wells.

WELL SEARCH DISTANCE INFORMATION

DATABASE	SEARCH DISTANCE (miles)
Federal USGS	1.000
Federal FRDS PWS	Nearest PWS within 1 mile
State Database	1.000

FEDERAL USGS WELL INFORMATION

MAP ID	WELL ID	LOCATION FROM TP

GEOCHECK® - PHYSICAL SETTING SOURCE SUMMARY

FEDERAL USGS WELL INFORMATION

MAP ID	WELL ID	LOCATION FROM TP
I33	USGS2257322	1/2 - 1 Mile East
36	USGS2257328	1/2 - 1 Mile NE
L37	USGS2257321	1/2 - 1 Mile East
L38	USGS2257320	1/2 - 1 Mile East
P51	USGS2257308	1/2 - 1 Mile SE
Q63	USGS2257316	1/2 - 1 Mile SE
S64	USGS2257309	1/2 - 1 Mile SE
V78	USGS2257330	1/2 - 1 Mile ENE
81	USGS2257141	1/2 - 1 Mile NNW
Z90	USGS2257315	1/2 - 1 Mile ESE
Z96	USGS2257314	1/2 - 1 Mile ESE
Z110	USGS2257311	1/2 - 1 Mile ESE
Z111	USGS2257313	1/2 - 1 Mile ESE
114	USGS2257290	1/2 - 1 Mile South

FEDERAL FRDS PUBLIC WATER SUPPLY SYSTEM INFORMATION

MAP ID	WELL ID	LOCATION FROM TP
I26	FL4500352	1/2 - 1 Mile East

Note: PWS System location is not always the same as well location.

STATE DATABASE WELL INFORMATION

MAP ID	WELL ID	LOCATION FROM TP
A3	FLS020000018723	1/4 - 1/2 Mile ESE
A4	FLS020000018724	1/4 - 1/2 Mile ESE
A5	FLSA20000002111	1/4 - 1/2 Mile ESE
B6	FLS020000018850	1/4 - 1/2 Mile ENE
C7	FLS020000018535	1/4 - 1/2 Mile SSW
C8	FLS020000018536	1/4 - 1/2 Mile SSW
B9	FLSA20000002158	1/4 - 1/2 Mile ENE
10	FLSA20000002159	1/4 - 1/2 Mile ENE
B11	FLS020000018891	1/4 - 1/2 Mile ENE
B12	FLS020000018892	1/4 - 1/2 Mile ENE
D13	FLS020000018614	1/4 - 1/2 Mile ESE
D14	FLS020000018615	1/4 - 1/2 Mile ESE
D15	FLSA20000002110	1/2 - 1 Mile SE
E16	FLS020000019008	1/2 - 1 Mile NE
E17	FLS020000019009	1/2 - 1 Mile NE
F18	FLS020000018955	1/2 - 1 Mile ENE
F19	FLS020000018956	1/2 - 1 Mile ENE
G20	FLS020000019107	1/2 - 1 Mile North
G21	FLS020000019109	1/2 - 1 Mile North
E22	FLSA20000002164	1/2 - 1 Mile NE
C23	FLS020000018457	1/2 - 1 Mile SSW
H24	FLS020000018778	1/2 - 1 Mile West
H25	FLS020000018779	1/2 - 1 Mile West

GEOCHECK® - PHYSICAL SETTING SOURCE SUMMARY

STATE DATABASE WELL INFORMATION


MAP ID	WELL ID	LOCATION FROM TP
G27	FLS020000019127	1/2 - 1 Mile North
H28	FLS020000018768	1/2 - 1 Mile West
J29	FLS020000018416	1/2 - 1 Mile SSW
J30	FLS020000018417	1/2 - 1 Mile SSW
K31	FLS020000019061	1/2 - 1 Mile NE
K32	FLS020000019062	1/2 - 1 Mile NE
K34	FLSA20000002177	1/2 - 1 Mile NE
H35	FLS020000018809	1/2 - 1 Mile West
39	FLS020000019145	1/2 - 1 Mile NNW
M40	FLS020000018491	1/2 - 1 Mile SE
M41	FLS020000018492	1/2 - 1 Mile SE
N42	FLS020000018331	1/2 - 1 Mile SSW
N43	FLS020000018332	1/2 - 1 Mile SSW
L44	FLS020000018824	1/2 - 1 Mile East
O45	FLS020000018812	1/2 - 1 Mile West
O46	FLS020000018803	1/2 - 1 Mile West
48	FLSA20000002185	1/2 - 1 Mile NE
49	FLS020000018357	1/2 - 1 Mile SSW
M50	FLS020000018512	1/2 - 1 Mile SE
54	FLS020000018509	1/2 - 1 Mile SW
Q55	FLS020000018529	1/2 - 1 Mile SE
N56	FLSA20000002038	1/2 - 1 Mile SSW
P57	FLSA20000002056	1/2 - 1 Mile SE
M58	FLSA20000002076	1/2 - 1 Mile SE
59	FLS020000019211	1/2 - 1 Mile North
R60	FLS020000018258	1/2 - 1 Mile SSW
R61	FLS020000018259	1/2 - 1 Mile SSW
62	FLS020000019209	1/2 - 1 Mile NNW
R66	FLSA20000002033	1/2 - 1 Mile SSW
67	FLS020000018593	1/2 - 1 Mile WSW
S68	FLS020000018379	1/2 - 1 Mile SE
S69	FLS020000018377	1/2 - 1 Mile SE
S70	FLS020000018378	1/2 - 1 Mile SE
T71	FLS020000018653	1/2 - 1 Mile WSW
U72	FLS020000018502	1/2 - 1 Mile ESE
R73	FLS020000018223	1/2 - 1 Mile SSW
R74	FLS020000018224	1/2 - 1 Mile SSW
75	FLSA20000002031	1/2 - 1 Mile SSW
76	FLS020000019128	1/2 - 1 Mile NW
77	FLS020000018804	1/2 - 1 Mile East
W79	FLS020000018230	1/2 - 1 Mile SSE
W80	FLS020000018231	1/2 - 1 Mile SSE
V82	FLS020000019022	1/2 - 1 Mile ENE
U83	FLS020000018505	1/2 - 1 Mile ESE
84	FLSA20000002046	1/2 - 1 Mile SE
T85	FLS020000018617	1/2 - 1 Mile WSW
86	FLSA20000002025	1/2 - 1 Mile SSW
Y88	FLS020000018854	1/2 - 1 Mile West
W89	FLSA20000002027	1/2 - 1 Mile SSE
Z91	FLS020000018507	1/2 - 1 Mile ESE
Z92	FLS020000018508	1/2 - 1 Mile ESE
Y93	FLS020000018828	1/2 - 1 Mile West

GEOCHECK® - PHYSICAL SETTING SOURCE SUMMARY

STATE DATABASE WELL INFORMATION

MAP ID	WELL ID	LOCATION FROM TP
X95	FLSA20000002186	1/2 - 1 Mile NE
AA97	FLS020000018920	1/2 - 1 Mile WNW
AB98	FLS020000019189	1/2 - 1 Mile NE
AB99	FLS020000019190	1/2 - 1 Mile NE
AA101	FLS020000018932	1/2 - 1 Mile WNW
AA102	FLS020000018958	1/2 - 1 Mile WNW
AA103	FLS020000018960	1/2 - 1 Mile WNW
AC104	FLS020000018236	1/2 - 1 Mile SE
AC105	FLS020000018237	1/2 - 1 Mile SE
AD106	FLS020000019010	1/2 - 1 Mile ENE
AE107	FLS020000018769	1/2 - 1 Mile West
AD108	FLS020000019021	1/2 - 1 Mile ENE
AE109	FLS020000018797	1/2 - 1 Mile West
112	FLS020000019158	1/2 - 1 Mile NE
113	FLSA20000002022	1/2 - 1 Mile SSW

PHYSICAL SETTING SOURCE MAP - 1960066.1s

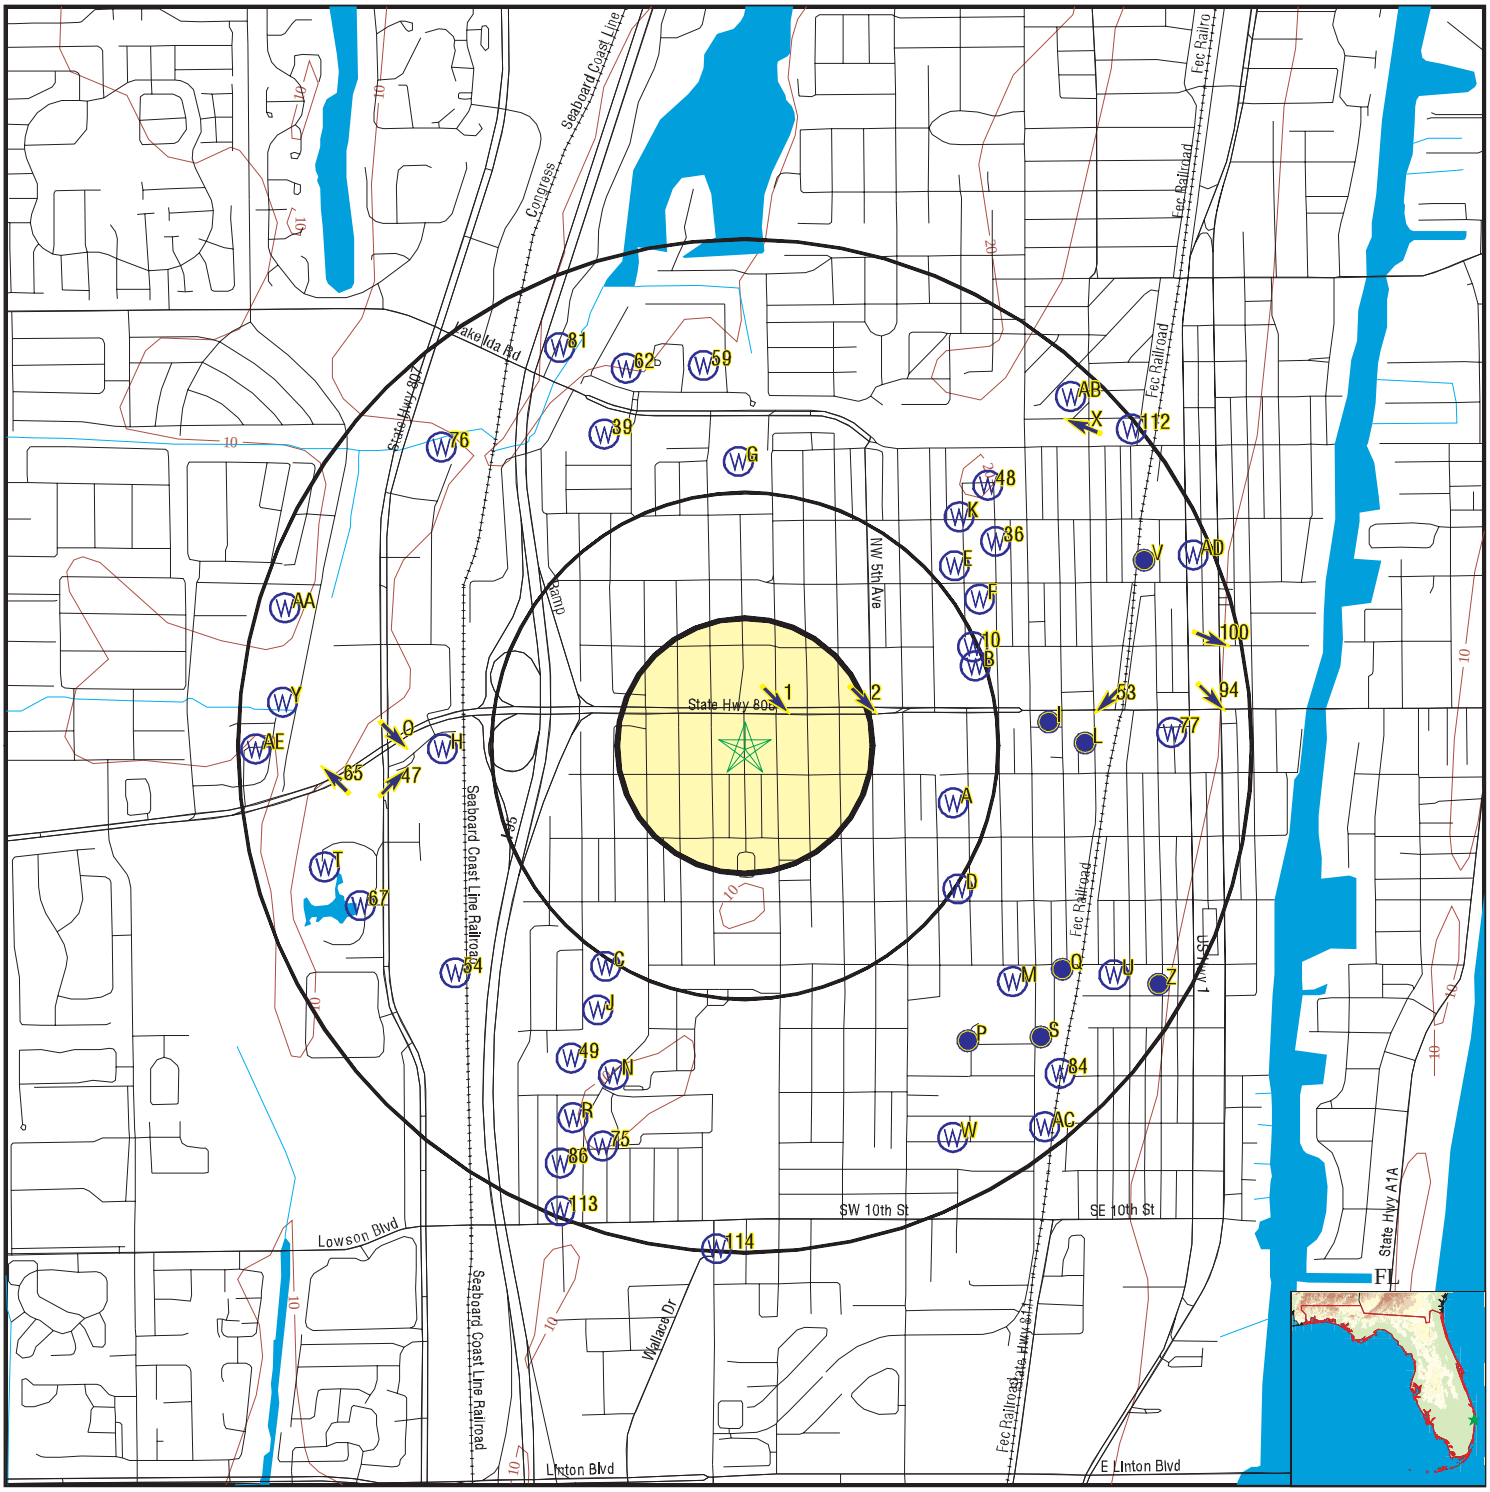

- County Boundary
- Major Roads
- Contour Lines
- Earthquake epicenter, Richter 5 or greater
- Water Wells
- Public Water Supply Wells
- Cluster of Multiple Icons

- Groundwater Flow Direction
- GI Indeterminate Groundwater Flow at Location
- GV Groundwater Flow Varies at Location
- HD Closest Hydrogeological Data
- Oil, gas or related wells
- Sink holes

SITE NAME:	Delray Beach CRA	CLIENT:	Enviro Design Assoc., Inc.
ADDRESS:	W Atlantic Ave & SW 9th Ave Delray Beach FL 33444	CONTACT:	Cecil E. Lunsford
LAT/LONG:	26.4606 / 80.0822	INQUIRY #:	1960066.1s
		DATE:	June 20, 2007 6:04 pm

Copyright © 2007 EDR, Inc. © 2007 Tele Atlas Rel. 07/2006.

GEOCHECK® - PHYSICAL SETTING SOURCE MAP FINDINGS

Map ID
Direction
Distance
Elevation

			Database	EDR ID Number
1 **NNE** **0 - 1/8 Mile** **Higher**	Site ID: Groundwater Flow: Water Table Depth: Date:	8514219 SE 12.10-12.81 ft. 8/94	**AQUIFLOW**	**1857**
2 **ENE** **1/4 - 1/2 Mile** **Higher**	Site ID: Groundwater Flow: Water Table Depth: Date:	9100127 SE 10-11 ft. 10/11/90	**AQUIFLOW**	**1851**

A3
ESE
1/4 - 1/2 Mile
Higher

FL WELLS **FLS020000018723**

Database:	Southern District		
Permit no:	50-00177-W	App no:	030710-11
Permit typ:	pumpage >100000/gpd.		
Project na:	DELRAY BEACH CITY OF		
Lu code:	public-water-supply		
Acres serv:	11500		
Facil id:	28238		
Facil type:	WELL	Facil name:	8 Eastern Wellfield
Pump type:	TUR		
Diameter:	12		
Pump depth:	0		
Pump capac:	800		
X coord:	958589		
Y coord:	773603		
Well depth:	100	Case depth:	70
Use status:	stand-by	Fac status:	Existing
Source:	Surficial Aquifer System	Water use:	Public water supply
Reviewer:	Steven J. Memberg, P.G.	Secno:	17
Twp:	46	Rge:	43
Site id:	FLS020000018723		

A4
ESE
1/4 - 1/2 Mile
Higher

FL WELLS **FLS020000018724**

Database:	Southern District		
Permit no:	50-00177-W	App no:	030710-11
Permit typ:	pumpage >100000/gpd.		
Project na:	DELRAY BEACH CITY OF		
Lu code:	public-water-supply		
Acres serv:	11500		
Facil id:	28238		
Facil type:	WELL	Facil name:	8 Eastern Wellfield
Pump type:	TUR		
Diameter:	12		
Pump depth:	0		
Pump capac:	800		

X coord:	958589		
Y coord:	773603		
Well depth:	100	Case depth:	70
Use status:	stand-by	Fac status:	Existing
Source:	Surficial Aquifer System	Water use:	Monitor
Reviewer:	Steven J. Memberg, P.G.	Secno:	17
Twp:	46	Rge:	43
Site id:	FLS020000018724		

A5
ESE **FL WELLS** **FLSA20000002111**
1/4 - 1/2 Mile
Higher

Database:	Super Active Wells		
Feature na:	WELL	Fluwid:	AAE7604
Gps time:	Not Reported	Gps status:	DGPS
Longitude:	-80.0754		
Latitude:	26.45893		
Albersx:	0		
Albersy:	0		
Hae:	8.93		
Facilty id:	0		
Permit num:	4500351	Well use:	40 Community Well
County:	50	Name:	Deiray Beach WTP Well #8
Address:	124 SW 2nd Ave.	City:	Delray Beach
Zipcode:	33444	Case mater:	Steel
Diameter:	12		
Capacity g:	0		
Depth ft:	100		
Case lengt:	70		
Data sourc:	0		
Sanitary s:	Yes		
Method of :	0		
Type of li:	0		
Horse powe:	0		
Normal yie:	0		
Pump intak:	0		
Comments:	Not Reported		
Status:	ACTIVE	Project:	SUPER
Resultstat:	Not Sampled Within Previous Year	Solventsta:	Not Sampled Within Previous Year
Purgeable :	0		
Action:	Not Reported	Wsrp id:	Not Reported
Site id:	FLSA20000002111		

B6
ENE **FL WELLS** **FLS020000018850**
1/4 - 1/2 Mile
Higher

Database:	Southern District		
Permit no:	50-00177-W	App no:	030710-11
Permit typ:	pumpage >100000/gpd.		
Project na:	DELRAY BEACH CITY OF		
Lu code:	public-water-supply		
Acres serv:	11500		
Facil id:	150780		
Facil type:	WELL	Facil name:	7
Pump type:	N/A		
Diameter:	0		
Pump depth:	0		
Pump capac:	0		

X coord:	958775		
Y coord:	774765		
Well depth:	0	Case depth:	0
Use status:	monitor	Fac status:	Existing
Source:	Biscayne Aquifer	Water use:	Monitor
Reviewer:	Steven J. Memberg, P.G.	Secno:	17
Twp:	46	Rge:	43
Site id:	FLS020000018850		

C7
SSW
1/4 - 1/2 Mile
Lower

FL WELLS **FLS020000018535**

Database:	Southern District		
Permit no:	50-00177-W	App no:	030710-11
Permit typ:	pumpage >100000/gpd.		
Project na:	DELRAY BEACH CITY OF		
Lu code:	public-water-supply		
Acres serv:	11500		
Facil id:	168452		
Facil type:	WELL	Facil name:	26A 20 Series Wellfi
Pump type:	SUB		
Diameter:	12		
Pump depth:	0		
Pump capac:	1000		
X coord:	955081		
Y coord:	771992		
Well depth:	150	Case depth:	110
Use status:	secondary	Fac status:	Existing
Source:	Surficial Aquifer System	Water use:	Public water supply
Reviewer:	Steven J. Memberg, P.G.	Secno:	17
Twp:	46	Rge:	43
Site id:	FLS020000018535		

C8
SSW
1/4 - 1/2 Mile
Lower

FL WELLS **FLS020000018536**

Database:	Southern District		
Permit no:	50-00177-W	App no:	030710-11
Permit typ:	pumpage >100000/gpd.		
Project na:	DELRAY BEACH CITY OF		
Lu code:	public-water-supply		
Acres serv:	11500		
Facil id:	168452		
Facil type:	WELL	Facil name:	26A 20 Series Wellfi
Pump type:	SUB		
Diameter:	12		
Pump depth:	0		
Pump capac:	1000		

X coord:	955081		
Y coord:	771992		
Well depth:	150	Case depth:	110
Use status:	secondary	Fac status:	Existing
Source:	Surficial Aquifer System	Water use:	Monitor
Reviewer:	Steven J. Memberg, P.G.	Secno:	17
Twp:	46	Rge:	43
Site id:	FLS020000018536		

B9
ENE **FL WELLS** **FLSA20000002158**
1/4 - 1/2 Mile
Higher

Database:	Super Active Wells		
Feature na:	WELL	Fluwid:	AAG1760
Gps time:	Not Reported	Gps status:	DGPS
Longitude:	-80.0749		
Latitude:	26.46334		
Albersx:	0		
Albersy:	0		
Hae:	9.59		
Facilty id:	0		
Permit num:	Not Reported	Well use:	40 Community Well
County:	50	Name:	CITY OF DELRAY BEACH
Address:	100 NW 1ST AVE	City:	Delray Beach
Zipcode:	33444	Case mater:	Galvanized
Diameter:	4		
Capacity g:	0		
Depth ft:	0		
Case lengt:	0		
Data sourc:	0		
Sanitary s:	Yes		
Method of :	0		
Type of li:	0		
Horse powe:	0		
Normal yie:	0		
Pump intak:	0		
Comments:	Retagged as AAH8968		
Status:	RETAGGED	Project:	SUPER
Resultstat:	Not Sampled Within Previous Year	Solventsta:	Not Sampled Within Previous Year
Purgeable :	0		
Action:	Not Reported	Wsrp id:	Not Reported
Site id:	FLSA20000002158		

10
ENE **FL WELLS** **FLSA20000002159**
1/4 - 1/2 Mile
Higher

Database:	Super Active Wells		
Feature na:	WELL	Fluwid:	AAH8968
Gps time:	Not Reported	Gps status:	DGPS
Longitude:	-80.07494		
Latitude:	26.46344		
Albersx:	0		
Albersy:	0		
Hae:	0		
Facilty id:	0		
Permit num:	4500351	Well use:	40 Community Well
County:	50	Name:	DELRAY BEACH WATER DEPARTMENT

Address:	200 SW 6TH STREET	City:	DELRAY BEACH
Zipcode:	33444	Case mater:	Not Reported
Diameter:	Not Reported		
Capacity g:	0		
Depth ft:	100		
Case lengt:	0		
Data sourc:	0		
Sanitary s:	Not Reported		
Method of :	0		
Type of li:	0		
Horse powe:	0		
Normal yie:	0		
Pump intak:	0		
Comments:	Population served: 60200 - DATUM 84		
Status:	ABANDONED	Project:	DEP
Resultstat:	Not Sampled Within Previous Year	Solventsta:	Not Sampled Within Previous Year
Purgeable :	0		
Action:	Not Reported	Wsrp id:	Not Reported
Site id:	FLSA20000002159		

B11
ENE
1/4 - 1/2 Mile
Higher

FL WELLS **FLS020000018891**

Database:	Southern District		
Permit no:	50-00177-W	App no:	030710-11
Permit typ:	pumpage >100000/gpd.		
Project na:	DELRAY BEACH CITY OF		
Lu code:	public-water-supply		
Acres serv:	11500		
Facil id:	28237		
Facil type:	WELL	Facil name:	6 Eastern Wellfield
Pump type:	TUR		
Diameter:	12		
Pump depth:	0		
Pump capac:	700		
X coord:	958876		
Y coord:	775075		
Well depth:	100	Case depth:	72
Use status:	stand-by	Fac status:	Existing
Source:	Surficial Aquifer System	Water use:	Public water supply
Reviewer:	Steven J. Memberg, P.G.	Secno:	17
Twp:	46	Rge:	43
Site id:	FLS020000018891		

B12
ENE
1/4 - 1/2 Mile
Higher

FL WELLS **FLS020000018892**

Database:	Southern District		
Permit no:	50-00177-W	App no:	030710-11
Permit typ:	pumpage >100000/gpd.		
Project na:	DELRAY BEACH CITY OF		
Lu code:	public-water-supply		
Acres serv:	11500		
Facil id:	28237		
Facil type:	WELL	Facil name:	6 Eastern Wellfield
Pump type:	TUR		
Diameter:	12		
Pump depth:	0		
Pump capac:	700		

X coord:	958876		
Y coord:	775075		
Well depth:	100	Case depth:	72
Use status:	stand-by	Fac status:	Existing
Source:	Surficial Aquifer System	Water use:	Monitor
Reviewer:	Steven J. Memberg, P.G.	Secno:	17
Twp:	46	Rge:	43
Site id:	FLS020000018892		

D13
ESE
1/4 - 1/2 Mile
Higher

FL WELLS **FLS020000018614**

Database:	Southern District		
Permit no:	50-00177-W	App no:	030710-11
Permit typ:	pumpage >100000/gpd.		
Project na:	DELRAY BEACH CITY OF		
Lu code:	public-water-supply		
Acres serv:	11500		
Facil id:	28324		
Facil type:	WELL	Facil name:	9 Eastern
Pump type:	TUR		
Diameter:	12		
Pump depth:	0		
Pump capac:	470		
X coord:	958661		
Y coord:	772777		
Well depth:	100	Case depth:	50
Use status:	stand-by	Fac status:	Existing
Source:	Surficial Aquifer System	Water use:	Public water supply
Reviewer:	Steven J. Memberg, P.G.	Secno:	17
Twp:	46	Rge:	43
Site id:	FLS020000018614		

D14
ESE
1/4 - 1/2 Mile
Higher

FL WELLS **FLS020000018615**

Database:	Southern District		
Permit no:	50-00177-W	App no:	030710-11
Permit typ:	pumpage >100000/gpd.		
Project na:	DELRAY BEACH CITY OF		
Lu code:	public-water-supply		
Acres serv:	11500		
Facil id:	28324		
Facil type:	WELL	Facil name:	9 Eastern
Pump type:	TUR		
Diameter:	12		
Pump depth:	0		
Pump capac:	470		

X coord:	958661		
Y coord:	772777		
Well depth:	100	Case depth:	50
Use status:	stand-by	Fac status:	Existing
Source:	Surficial Aquifer System	Water use:	Monitor
Reviewer:	Steven J. Memberg, P.G.	Secno:	17
Twp:	46	Rge:	43
Site id:	FLS020000018615		

D15
SE
1/2 - 1 Mile
Higher

FL WELLS **FLSA20000002110**

Database:	Super Active Wells		
Feature na:	WELL	Fluwid:	AAH8967
Gps time:	Not Reported	Gps status:	DGPS
Longitude:	-80.07535		
Latitude:	26.45608		
Albersx:	0		
Albersy:	0		
Hae:	0		
Facilty id:	0		
Permit num:	4500351	Well use:	40 Community Well
County:	50	Name:	DELRAY BEACH WATER DEPARTMENT
Address:	200 SW 6TH STREET	City:	DELRAY BEACH
Zipcode:	33444	Case mater:	Not Reported
Diameter:	Not Reported		
Capacity g:	0		
Depth ft:	100		
Case lengt:	0		
Data sourc:	0		
Sanitary s:	Not Reported		
Method of :	0		
Type of li:	0		
Horse powe:	0		
Normal yie:	0		
Pump intak:	0		
Comments:	Population served: 60200 - DATUM 84 OUT OF SERVICE		
Status:	INACTIVE	Project:	DEP
Resultstat:	Not Sampled Within Previous Year	Solventsta:	Not Sampled Within Previous Year
Purgeable :	0		
Action:	Not Reported	Wsrp id:	Not Reported
Site id:	FLSA20000002110		

E16
NE
1/2 - 1 Mile
Higher

FL WELLS **FLS020000019008**

Database:	Southern District		
Permit no:	50-00177-W	App no:	030710-11
Permit typ:	pumpage >100000/gpd.		
Project na:	DELRAY BEACH CITY OF		
Lu code:	public-water-supply		
Acres serv:	11500		
Facil id:	28327		
Facil type:	WELL	Facil name:	ASR-1
Pump type:	CEN		
Diameter:	14		
Pump depth:	0		
Pump capac:	10		

X coord:	958495		
Y coord:	776130		
Well depth:	1200	Case depth:	1020
Use status:	Primary	Fac status:	Existing
Source:	Floridan Aquifer System	Water use:	Public water supply
Reviewer:	Steven J. Memberg, P.G.	Secno:	17
Twp:	46	Rge:	43
Site id:	FLS020000019008		

E17
NE
1/2 - 1 Mile
Higher

FL WELLS **FLS020000019009**

Database:	Southern District		
Permit no:	50-00177-W	App no:	030710-11
Permit typ:	pumpage >100000/gpd.		
Project na:	DELRAY BEACH CITY OF		
Lu code:	public-water-supply		
Acres serv:	11500		
Facil id:	28327		
Facil type:	WELL	Facil name:	ASR-1
Pump type:	CEN		
Diameter:	14		
Pump depth:	0		
Pump capac:	10		
X coord:	958495		
Y coord:	776130		
Well depth:	1200	Case depth:	1020
Use status:	Primary	Fac status:	Existing
Source:	Floridan Aquifer System	Water use:	ASR
Reviewer:	Steven J. Memberg, P.G.	Secno:	17
Twp:	46	Rge:	43
Site id:	FLS020000019009		

F18
ENE
1/2 - 1 Mile
Higher

FL WELLS **FLS020000018955**

Database:	Southern District		
Permit no:	50-00177-W	App no:	030710-11
Permit typ:	pumpage >100000/gpd.		
Project na:	DELRAY BEACH CITY OF		
Lu code:	public-water-supply		
Acres serv:	11500		
Facil id:	28236		
Facil type:	WELL	Facil name:	5 Eastern Wellfield
Pump type:	TUR		
Diameter:	12		
Pump depth:	0		
Pump capac:	594		

X coord:	958876		
Y coord:	775721		
Well depth:	107	Case depth:	67
Use status:	stand-by	Fac status:	Existing
Source:	Surficial Aquifer System	Water use:	Public water supply
Reviewer:	Steven J. Memberg, P.G.	Secno:	17
Twp:	46	Rge:	43
Site id:	FLS020000018955		

F19
ENE
1/2 - 1 Mile
Higher

FL WELLS **FLS020000018956**

Database:	Southern District		
Permit no:	50-00177-W	App no:	030710-11
Permit typ:	pumpage >100000/gpd.		
Project na:	DELRAY BEACH CITY OF		
Lu code:	public-water-supply		
Acres serv:	11500		
Facil id:	28236		
Facil type:	WELL	Facil name:	5 Eastern Wellfield
Pump type:	TUR		
Diameter:	12		
Pump depth:	0		
Pump capac:	594		
X coord:	958876		
Y coord:	775721		
Well depth:	107	Case depth:	67
Use status:	stand-by	Fac status:	Existing
Source:	Surficial Aquifer System	Water use:	Monitor
Reviewer:	Steven J. Memberg, P.G.	Secno:	17
Twp:	46	Rge:	43
Site id:	FLS020000018956		

G20
North
1/2 - 1 Mile
Higher

FL WELLS **FLS020000019107**

Database:	Southern District		
Permit no:	50-02443-W	App no:	040301-11
Permit typ:	pumpage of <100000/gpd.		
Project na:	S D SPADY ELEMENTARY SCHOOL		
Lu code:	landscape		
Acres serv:	7		
Facil id:	152752		
Facil type:	WELL	Facil name:	2
Pump type:	TUR		
Diameter:	6		
Pump depth:	-64		
Pump capac:	0		

X coord:	956306		
Y coord:	777063		
Well depth:	180	Case depth:	150
Use status:	to-be-plugged-and-abandoned	Fac status:	Existing
Source:	Surficial Aquifer System	Water use:	Irrigation
Reviewer:	Saleh M. Popalzai, P.G.	Secno:	17
Twp:	46	Rge:	43
Site id:	FLS020000019107		

G21
North
1/2 - 1 Mile
Higher

FL WELLS **FLS020000019109**

Database:	Southern District		
Permit no:	50-02443-W	App no:	040301-11
Permit typ:	pumpage of <100000/gpd.		
Project na:	S D SPADY ELEMENTARY SCHOOL		
Lu code:	landscape		
Acres serv:	7		
Facil id:	29914		
Facil type:	WELL	Facil name:	1
Pump type:	TUR		
Diameter:	6		
Pump depth:	0		
Pump capac:	0		
X coord:	956456		
Y coord:	777093		
Well depth:	0	Case depth:	0
Use status:	to-be-plugged-and-abandoned	Fac status:	Existing
Source:	Surficial Aquifer System	Water use:	Irrigation
Reviewer:	Saleh M. Popalzai, P.G.	Secno:	17
Twp:	46	Rge:	43
Site id:	FLS020000019109		

E22
NE
1/2 - 1 Mile
Higher

FL WELLS **FLSA20000002164**

Database:	Super Active Wells		
Feature na:	WELL	Fluwid:	AAH2292
Gps time:	Not Reported	Gps status:	DGPS
Longitude:	-80.0748		
Latitude:	26.46541		
Albersx:	0		
Albersy:	0		
Hae:	10.17		
Facilty id:	0		
Permit num:	4500351	Well use:	40 Community Well
County:	50	Name:	City of Delral Beach Well 5
Address:	NW 2nd Ave and NW 2nd ST	City:	West Palm Beach
Zipcode:	Not Reported	Case mater:	Galvanized
Diameter:	20		
Capacity g:	0		
Depth ft:	107		
Case lengt:	67		
Data sourc:	0		
Sanitary s:	Yes		
Method of :	0		
Type of li:	0		

Horse powe:	0		
Normal yie:	0		
Pump intak:	0		
Comments:	GPS taken at well site		
Status:	ACTIVE	Project:	SUPER
Resultstat:	Not Detects	Solventsta:	Not Detects
Purgeable :	0		
Action:	Not Reported	Wsrp id:	Not Reported
Site id:	FLSA20000002164		

C23
SSW
1/2 - 1 Mile
Lower

FL WELLS **FLS020000018457**

Database:	Southern District		
Permit no:	50-04674-W	App no:	000707-15
Permit typ:	pumpage of <100000/gpd.		
Project na:	VILLAGE ACADEMY		
Lu code:	landscape		
Acres serv:	4.5		
Facil id:	101273		
Facil type:	WELL	Facil name:	1
Pump type:	CEN		
Diameter:	6		
Pump depth:	0		
Pump capac:	200		
X coord:	954858		
Y coord:	771619		
Well depth:	120	Case depth:	110
Use status:	Primary	Fac status:	Proposed
Source:	Surficial Aquifer System	Water use:	Irrigation
Reviewer:	Donna L. Moscone, P.G.	Secno:	20
Twp:	46	Rge:	43
Site id:	FLS020000018457		

H24
West
1/2 - 1 Mile
Higher

FL WELLS **FLS020000018778**

Database:	Southern District		
Permit no:	50-02087-W	App no:	010614-28
Permit typ:	pumpage of <100000/gpd.		
Project na:	DELRAY PLANT WELL		
Lu code:	industrial		
Acres serv:	7.1		
Facil id:	8197		
Facil type:	WELL	Facil name:	Well 1
Pump type:	TUR		
Diameter:	6		
Pump depth:	0		
Pump capac:	0		

X coord:	953376		
Y coord:	774070		
Well depth:	80	Case depth:	60
Use status:	abandoned	Fac status:	A
Source:	Surficial Aquifer System	Water use:	Industrial
Reviewer:	Nancy Demonstranti	Secno:	18
Twp:	46	Rge:	43
Site id:	FLS020000018778		

H25
West
1/2 - 1 Mile
Higher

FL WELLS **FLS020000018779**

Database:	Southern District		
Permit no:	50-02087-W	App no:	010614-28
Permit typ:	pumpage of <100000/gpd.		
Project na:	DELRAY PLANT WELL		
Lu code:	industrial		
Acres serv:	7.1		
Facil id:	108614		
Facil type:	WELL	Facil name:	Well 2
Pump type:	SUB		
Diameter:	6		
Pump depth:	63		
Pump capac:	225		
X coord:	953376		
Y coord:	774070		
Well depth:	104	Case depth:	82
Use status:	stand-by	Fac status:	Existing
Source:	Surficial Aquifer System	Water use:	Industrial
Reviewer:	Nancy Demonstranti	Secno:	18
Twp:	46	Rge:	43
Site id:	FLS020000018779		

I26
East
1/2 - 1 Mile
Higher

FRDS PWS **FL4500352**

PWS ID:	FL4500352	PWS Status:	Active
Date Initiated:	7612	Date Deactivated:	Not Reported
PWS Name:	DELRAY CHILD DEVELOPMENT CENTE 441 AND DELRAY RD DELRAY, FL 33444		
Addressee / Facility:	Not Reported		
Facility Latitude:	26 27 39	Facility Longitude:	080 04 23
City Served:	Not Reported		
Treatment Class:	Treated	Population:	00000030

Violations information not reported.

GEOCHECK® - PHYSICAL SETTING SOURCE MAP FINDINGS

Map ID
Direction
Distance
Elevation | Database | EDR ID Number

G27
North
1/2 - 1 Mile
Higher | **FL WELLS** | **FLS020000019127**

Database:	Southern District		
Permit no:	50-02443-W	App no:	040301-11
Permit typ:	pumpage of <100000/gpd.		
Project na:	S D SPADY ELEMENTARY SCHOOL		
Lu code:	landscape		
Acres serv:	7		
Facil id:	29915		
Facil type:	WELL	Facil name:	3
Pump type:	TUR		
Diameter:	6		
Pump depth:	-64		
Pump capac:	60		
X coord:	956300		
Y coord:	777257		
Well depth:	120	Case depth:	100
Use status:	Primary	Fac status:	Proposed
Source:	Surficial Aquifer System	Water use:	Irrigation
Reviewer:	Saleh M. Popalzai, P.G.	Secno:	17
Twp:	46	Rge:	43
Site id:	FLS020000019127		

H28
West
1/2 - 1 Mile
Higher | **FL WELLS** | **FLS020000018768**

Database:	Southern District		
Permit no:	50-02087-W	App no:	010614-28
Permit typ:	pumpage of <100000/gpd.		
Project na:	DELRAY PLANT WELL		
Lu code:	industrial		
Acres serv:	7.1		
Facil id:	108615		
Facil type:	WELL	Facil name:	Well 3
Pump type:	SUB		
Diameter:	6		
Pump depth:	65		
Pump capac:	200		
X coord:	953325		
Y coord:	773988		
Well depth:	100	Case depth:	80
Use status:	Primary	Fac status:	Proposed
Source:	Surficial Aquifer System	Water use:	Industrial
Reviewer:	Nancy Demonstranti	Secno:	18
Twp:	46	Rge:	43
Site id:	FLS020000018768		

GEOCHECK® - PHYSICAL SETTING SOURCE MAP FINDINGS

Map ID
Direction
Distance
Elevation

	Database	EDR ID Number
J29 **SSW** **1/2 - 1 Mile** **Lower**	**FL WELLS**	**FLS020000018416**

Database:	Southern District		
Permit no:	50-00177-W	App no:	030710-11
Permit typ:	pumpage >100000/gpd.		
Project na:	DELRAY BEACH CITY OF		
Lu code:	public-water-supply		
Acres serv:	11500		
Facil id:	28243		
Facil type:	WELL	Facil name:	22 20 Series Wellfie
Pump type:	SUB		
Diameter:	12		
Pump depth:	0		
Pump capac:	800		
X coord:	954927		
Y coord:	771413		
Well depth:	150	Case depth:	110
Use status:	Primary	Fac status:	Existing
Source:	Surficial Aquifer System	Water use:	Public water supply
Reviewer:	Steven J. Memberg, P.G.	Secno:	20
Twp:	46	Rge:	43
Site id:	FLS020000018416		

	Database	EDR ID Number
J30 **SSW** **1/2 - 1 Mile** **Lower**	**FL WELLS**	**FLS020000018417**

Database:	Southern District		
Permit no:	50-00177-W	App no:	030710-11
Permit typ:	pumpage >100000/gpd.		
Project na:	DELRAY BEACH CITY OF		
Lu code:	public-water-supply		
Acres serv:	11500		
Facil id:	28243		
Facil type:	WELL	Facil name:	22 20 Series Wellfie
Pump type:	SUB		
Diameter:	12		
Pump depth:	0		
Pump capac:	800		
X coord:	954927		
Y coord:	771413		
Well depth:	150	Case depth:	110
Use status:	Primary	Fac status:	Existing
Source:	Surficial Aquifer System	Water use:	Monitor
Reviewer:	Steven J. Memberg, P.G.	Secno:	20
Twp:	46	Rge:	43
Site id:	FLS020000018417		

GEOCHECK® - PHYSICAL SETTING SOURCE MAP FINDINGS

Map ID
Direction
Distance
Elevation

	Database	EDR ID Number
K31 **NE** **1/2 - 1 Mile** **Higher**	**FL WELLS**	**FLS020000019061**

Database:	Southern District		
Permit no:	50-00177-W	App no:	030710-11
Permit typ:	pumpage >100000/gpd.		
Project na:	DELRAY BEACH CITY OF		
Lu code:	public-water-supply		
Acres serv:	11500		
Facil id:	28323		
Facil type:	WELL	Facil name:	4A Eastern
Pump type:	SUB		
Diameter:	12		
Pump depth:	0		
Pump capac:	700		
X coord:	958589		
Y coord:	776619		
Well depth:	115	Case depth:	75
Use status:	stand-by	Fac status:	Existing
Source:	Surficial Aquifer System	Water use:	Public water supply
Reviewer:	Steven J. Memberg, P.G.	Secno:	17
Twp:	46	Rge:	43
Site id:	FLS020000019061		

	Database	EDR ID Number
K32 **NE** **1/2 - 1 Mile** **Higher**	**FL WELLS**	**FLS020000019062**

Database:	Southern District		
Permit no:	50-00177-W	App no:	030710-11
Permit typ:	pumpage >100000/gpd.		
Project na:	DELRAY BEACH CITY OF		
Lu code:	public-water-supply		
Acres serv:	11500		
Facil id:	28323		
Facil type:	WELL	Facil name:	4A Eastern
Pump type:	SUB		
Diameter:	12		
Pump depth:	0		
Pump capac:	700		
X coord:	958589		
Y coord:	776619		
Well depth:	115	Case depth:	75
Use status:	stand-by	Fac status:	Existing
Source:	Surficial Aquifer System	Water use:	Monitor
Reviewer:	Steven J. Memberg, P.G.	Secno:	17
Twp:	46	Rge:	43
Site id:	FLS020000019062		

GEOCHECK® - PHYSICAL SETTING SOURCE MAP FINDINGS

Map ID
Direction
Distance
Elevation | Database | EDR ID Number

I33
East
1/2 - 1 Mile
Higher | **FED USGS** | **USGS2257322**

Agency cd:	USGS	Site no:	262741080042001
Site name:	PB -1711		
Latitude:	262741		
Longitude:	0800420	Dec lat:	26.46138889
Dec lon:	-80.07222222	Coor meth:	G
Coor accr:	T	Latlong datum:	NAD83
Dec latlong datum:	NAD83	District:	122
State:	12	County:	099
Country:	US	Land net:	Not Reported
Location map:	Not Reported	Map scale:	Not Reported
Altitude:	Not Reported		
Altitude method:	Not Reported		
Altitude accuracy:	Not Reported		
Altitude datum:	Not Reported		
Hydrologic:	Everglades. Florida. Area = 8400 sq.mi.		
Topographic:	Not Reported		
Site type:	Ground-water other than Spring	Date construction:	Not Reported
Date inventoried:	Not Reported	Mean greenwich time offset:	EST
Local standard time flag:	Y		
Type of ground water site:	Single well, other than collector or Ranney type		
Aquifer Type:	Not Reported		
Aquifer:	Not Reported		
Well depth:	115.00	Hole depth:	Not Reported
Source of depth data:	other reported		
Project number:	Not Reported		
Real time data flag:	0	Daily flow data begin date:	0000-00-00
Daily flow data end date:	0000-00-00	Daily flow data count:	0
Peak flow data begin date:	0000-00-00	Peak flow data end date:	0000-00-00
Peak flow data count:	0	Water quality data begin date:	1997-09-12
Water quality data end date:	1997-09-12	Water quality data count:	1
Ground water data begin date:	0000-00-00	Ground water data end date:	0000-00-00
Ground water data count:	0		

Ground-water levels, Number of Measurements: 0

K34
NE
1/2 - 1 Mile
Higher | **FL WELLS** | **FLSA20000002177**

Database:	Super Active Wells		
Feature na:	WELL	Fluwid:	AAH8969
Gps time:	Not Reported	Gps status:	DGPS
Longitude:	-80.07496		
Latitude:	26.46693		
Albersx:	0		
Albersy:	0		
Hae:	0		
Facilty id:	0		
Permit num:	4500351	Well use:	40 Community Well
County:	50	Name:	DELRAY BEACH WATER DEPARTMENT WELL 4A

Address:	NW 2nd AVE and NW 2nd ST	City:	DELRAY BEACH
Zipcode:	33444	Case mater:	Not Reported
Diameter:	Not Reported		
Capacity g:	0		
Depth ft:	115		
Case lengt:	0		
Data sourc:	0		
Sanitary s:	Not Reported		
Method of :	0		
Type of li:	0		
Horse powe:	0		
Normal yie:	0		
Pump intak:	0		
Comments:	Population served: 60200 - DATUM 84		
Status:	ACTIVE	Project:	DEP
Resultstat:	Not Detects	Solventsta:	Not Detects
Purgeable :	0		
Action:	Not Reported	Wsrp id:	Not Reported
Site id:	FLSA20000002177		

H35
West
1/2 - 1 Mile
Higher

FL WELLS **FLS020000018809**

Database:	Southern District		
Permit no:	50-02965-W	App no:	971014-4
Permit typ:	pumpage >100000/gpd.		
Project na:	FORMER EXXON 46701		
Lu code:	industrial		
Acres serv:	1		
Facil id:	11230		
Facil type:	WELL	Facil name:	RW-3
Pump type:	SUB		
Diameter:	6		
Pump depth:	0		
Pump capac:	50		
X coord:	953087		
Y coord:	774361		
Well depth:	25	Case depth:	5
Use status:	Primary	Fac status:	Existing
Source:	Surficial Aquifer System	Water use:	Industrial
Reviewer:	Thomas Colios	Secno:	18
Twp:	46	Rge:	43
Site id:	FLS020000018809		

36
NE
1/2 - 1 Mile
Higher

FED USGS **USGS2257328**

Agency cd:	USGS	Site no:	262758080042801
Site name:	PB - 243		
Latitude:	262758		
Longitude:	0800428	Dec lat:	26.46646234
Dec lon:	-80.07420895	Coor meth:	M
Coor accr:	U	Latlong datum:	NAD27
Dec latlong datum:	NAD83	District:	122
State:	12	County:	099
Country:	US	Land net:	Not Reported
Location map:	Not Reported	Map scale:	Not Reported
Altitude:	Not Reported		
Altitude method:	Not Reported		
Altitude accuracy:	Not Reported		
Altitude datum:	Not Reported		
Hydrologic:	Everglades. Florida. Area = 8400 sq.mi.		
Topographic:	Not Reported		
Site type:	Ground-water other than Spring	Date construction:	Not Reported
Date inventoried:	Not Reported	Mean greenwich time offset:	EST
Local standard time flag:	Y		
Type of ground water site:	Single well, other than collector or Ranney type		
Aquifer Type:	Not Reported		
Aquifer:	Not Reported		
Well depth:	65	Hole depth:	Not Reported
Source of depth data:	Not Reported		
Project number:	Not Reported		
Real time data flag:	0	Daily flow data begin date:	0000-00-00
Daily flow data end date:	0000-00-00	Daily flow data count:	0
Peak flow data begin date:	0000-00-00	Peak flow data end date:	0000-00-00
Peak flow data count:	0	Water quality data begin date:	1940-10-21
Water quality data end date:	1975-06-09	Water quality data count:	8
Ground water data begin date:	0000-00-00	Ground water data end date:	0000-00-00
Ground water data count:	0		

Ground-water levels, Number of Measurements: 0

L37
East
1/2 - 1 Mile
Higher

FED USGS **USGS2257321**

Agency cd:	USGS	Site no:	262736080041802
Site name:	PB -1647		
Latitude:	262736		
Longitude:	0800418	Dec lat:	26.46035145
Dec lon:	-80.07143111	Coor meth:	M
Coor accr:	S	Latlong datum:	NAD27
Dec latlong datum:	NAD83	District:	122
State:	12	County:	099
Country:	US	Land net:	NWNWSWS16T46SR43E
Location map:	DELRAY BEACH	Map scale:	24000
Altitude:	Not Reported		
Altitude method:	Not Reported		
Altitude accuracy:	Not Reported		
Altitude datum:	Not Reported		
Hydrologic:	Everglades. Florida. Area = 8400 sq.mi.		
Topographic:	Flat surface		
Site type:	Ground-water other than Spring	Date construction:	Not Reported
Date inventoried:	19880501	Mean greenwich time offset:	EST

Local standard time flag:	Y		
Type of ground water site:	Single well, other than collector or Ranney type		
Aquifer Type:	Unconfined single aquifer		
Aquifer:	SURFICIAL AQUIFER SYSTEM		
Well depth:	113.00	Hole depth:	Not Reported
Source of depth data:	reporting agency (generally USGS)		
Project number:	459800200		
Real time data flag:	0	Daily flow data begin date:	0000-00-00
Daily flow data end date:	0000-00-00	Daily flow data count:	0
Peak flow data begin date:	0000-00-00	Peak flow data end date:	0000-00-00
Peak flow data count:	0	Water quality data begin date:	1988-05-17
Water quality data end date:	1995-07-13	Water quality data count:	23
Ground water data begin date:	1988-05-17	Ground water data end date:	1995-07-13
Ground water data count:	21		

Ground-water levels, Number of Measurements: 21

Date	Feet below Surface	Feet to Sealevel	Date	Feet below Surface	Feet to Sealevel
1995-07-13		4.10	1995-04-25		4.26
1995-01-26		6.88	1994-10-20		4.76
1994-07-28		3.86	1994-04-21		3.06
1994-01-27		3.19	1993-11-24		3.67
1993-08-31		4.86	1993-04-28		5.74
1993-02-24		5.92	1992-11-30		6.22
1992-05-06		3.61	1991-10-30		5.08
1991-05-08		4.17	1990-10-24		5.40
1990-05-09		3.77	1989-10-24		1.91
1989-05-04		0.14	1988-10-26		1.17
1988-05-17		-0.80			

L38
East
1/2 - 1 Mile
Higher

FED USGS **USGS2257320**

Agency cd:	USGS	Site no:	262736080041801
Site name:	PB -1624		
Latitude:	262736		
Longitude:	0800418	Dec lat:	26.46035145
Dec lon:	-80.07143111	Coor meth:	M
Coor accr:	S	Latlong datum:	NAD27
Dec latlong datum:	NAD83	District:	122
State:	12	County:	099
Country:	US	Land net:	NWNWSWS16T46SR43E
Location map:	DELRAY BEACH	Map scale:	24000
Altitude:	18.00		
Altitude method:	Interpolated from topographic map		
Altitude accuracy:	Not Reported		
Altitude datum:	National Geodetic Vertical Datum of 1929		
Hydrologic:	Everglades. Florida. Area = 8400 sq.mi.		
Topographic:	Flat surface		
Site type:	Ground-water other than Spring	Date construction:	Not Reported
Date inventoried:	19880912	Mean greenwich time offset:	EST
Local standard time flag:	Y		
Type of ground water site:	Single well, other than collector or Ranney type		
Aquifer Type:	Unconfined single aquifer		
Aquifer:	SURFICIAL AQUIFER SYSTEM		
Well depth:	21.00	Hole depth:	21.00
Source of depth data:	driller		
Project number:	459800200		
Real time data flag:	0	Daily flow data begin date:	0000-00-00
Daily flow data end date:	0000-00-00	Daily flow data count:	0
Peak flow data begin date:	0000-00-00	Peak flow data end date:	0000-00-00

Peak flow data count: 0
Water quality data begin date: 1988-05-17
Water quality data end date: 1995-01-26
Water quality data count: 15
Ground water data begin date: 1988-05-17
Ground water data end date: 1994-04-21
Ground water data count: 14

Ground-water levels, Number of Measurements: 14

Date	Feet below Surface	Feet to Sealevel	Date	Feet below Surface	Feet to Sealevel
1994-04-21		3.16	1994-01-27		3.18
1993-11-24		3.96	1993-04-28		5.62
1992-11-30		6.15	1992-05-06		3.61
1991-10-30		5.31	1991-05-08		4.16
1990-10-24		5.34	1990-05-09		3.69
1989-10-24		1.88	1989-05-02		0.12
1988-10-26		1.26	1988-05-17		-0.64

39
NNW
1/2 - 1 Mile
Higher

FL WELLS **FLS020000019145**

Database: Southern District
Permit no: 50-06285-W
App no: 040106-1
Permit typ: pumpage of <100000/gpd.
Project na: LAKE IDA CHURCH OF CHRIST AND SANCTUARY
Lu code: landscape
Acres serv: 1
Facil id: 144985
Facil type: WELL
Facil name: Well 1
Pump type: CEN
Diameter: 3
Pump depth: 0
Pump capac: 40
X coord: 954952
Y coord: 777413
Well depth: 63
Case depth: 42
Use status: Primary
Fac status: Proposed
Source: Surficial Aquifer System
Water use: Irrigation
Reviewer: Alex Glebocki
Secno: 8
Twp: 46
Rge: 43
Site id: FLS020000019145

M40
SE
1/2 - 1 Mile
Higher

FL WELLS **FLS020000018491**

Database: Southern District
Permit no: 50-00177-W
App no: 030710-11
Permit typ: pumpage >100000/gpd.
Project na: DELRAY BEACH CITY OF
Lu code: public-water-supply
Acres serv: 11500
Facil id: 28325
Facil type: WELL
Facil name: 12 Eastern
Pump type: TUR
Diameter: 12
Pump depth: 0
Pump capac: 400

X coord:	959091		
Y coord:	771772		
Well depth:	88	Case depth:	48
Use status:	stand-by	Fac status:	Existing
Source:	Surficial Aquifer System	Water use:	Public water supply
Reviewer:	Steven J. Memberg, P.G.	Secno:	20
Twp:	46	Rge:	43
Site id:	FLS020000018491		

M41
SE
1/2 - 1 Mile
Higher

FL WELLS **FLS020000018492**

Database:	Southern District		
Permit no:	50-00177-W	App no:	030710-11
Permit typ:	pumpage >100000/gpd.		
Project na:	DELRAY BEACH CITY OF		
Lu code:	public-water-supply		
Acres serv:	11500		
Facil id:	28325		
Facil type:	WELL	Facil name:	12 Eastern
Pump type:	TUR		
Diameter:	12		
Pump depth:	0		
Pump capac:	400		
X coord:	959091		
Y coord:	771772		
Well depth:	88	Case depth:	48
Use status:	stand-by	Fac status:	Existing
Source:	Surficial Aquifer System	Water use:	Monitor
Reviewer:	Steven J. Memberg, P.G.	Secno:	20
Twp:	46	Rge:	43
Site id:	FLS020000018492		

N42
SSW
1/2 - 1 Mile
Lower

FL WELLS **FLS020000018331**

Database:	Southern District		
Permit no:	50-00177-W	App no:	030710-11
Permit typ:	pumpage >100000/gpd.		
Project na:	DELRAY BEACH CITY OF		
Lu code:	public-water-supply		
Acres serv:	11500		
Facil id:	28242		
Facil type:	WELL	Facil name:	21 20 Series Wellfie
Pump type:	SUB		
Diameter:	12		
Pump depth:	0		
Pump capac:	800		

X coord:	955214		
Y coord:	770803		
Well depth:	150	Case depth:	110
Use status:	Primary	Fac status:	Existing
Source:	Surficial Aquifer System	Water use:	Public water supply
Reviewer:	Steven J. Memberg, P.G.	Secno:	20
Twp:	46	Rge:	43
Site id:	FLS020000018331		

N43
SSW
1/2 - 1 Mile
Lower

FL WELLS **FLS020000018332**

Database:	Southern District		
Permit no:	50-00177-W	App no:	030710-11
Permit typ:	pumpage >100000/gpd.		
Project na:	DELRAY BEACH CITY OF		
Lu code:	public-water-supply		
Acres serv:	11500		
Facil id:	28242		
Facil type:	WELL	Facil name:	21 20 Series Wellfie
Pump type:	SUB		
Diameter:	12		
Pump depth:	0		
Pump capac:	800		
X coord:	955214		
Y coord:	770803		
Well depth:	150	Case depth:	110
Use status:	Primary	Fac status:	Existing
Source:	Surficial Aquifer System	Water use:	Monitor
Reviewer:	Steven J. Memberg, P.G.	Secno:	20
Twp:	46	Rge:	43
Site id:	FLS020000018332		

L44
East
1/2 - 1 Mile
Higher

FL WELLS **FLS020000018824**

Database:	Southern District		
Permit no:	50-00177-W	App no:	030710-11
Permit typ:	pumpage >100000/gpd.		
Project na:	DELRAY BEACH CITY OF		
Lu code:	public-water-supply		
Acres serv:	11500		
Facil id:	150782		
Facil type:	WELL	Facil name:	DBM#2
Pump type:	N/A		
Diameter:	0		
Pump depth:	0		
Pump capac:	0		

X coord:	960027		
Y coord:	774477		
Well depth:	220	Case depth:	100
Use status:	monitor	Fac status:	Existing
Source:	Surficial Aquifer System	Water use:	Monitor
Reviewer:	Steven J. Memberg, P.G.	Secno:	16
Twp:	46	Rge:	43
Site id:	FLS020000018824		

O45
West
1/2 - 1 Mile
Lower

FL WELLS **FLS020000018812**

Database:	Southern District		
Permit no:	50-02965-W	App no:	971014-4
Permit typ:	pumpage >100000/gpd.		
Project na:	FORMER EXXON 46701		
Lu code:	industrial		
Acres serv:	1		
Facil id:	11228		
Facil type:	WELL	Facil name:	RW-1
Pump type:	SUB		
Diameter:	6		
Pump depth:	0		
Pump capac:	50		
X coord:	952842		
Y coord:	774368		
Well depth:	25	Case depth:	5
Use status:	Primary	Fac status:	Existing
Source:	Surficial Aquifer System	Water use:	Industrial
Reviewer:	Thomas Colios	Secno:	18
Twp:	46	Rge:	43
Site id:	FLS020000018812		

O46
West
1/2 - 1 Mile
Lower

FL WELLS **FLS020000018803**

Database:	Southern District		
Permit no:	50-02965-W	App no:	971014-4
Permit typ:	pumpage >100000/gpd.		
Project na:	FORMER EXXON 46701		
Lu code:	industrial		
Acres serv:	1		
Facil id:	11229		
Facil type:	WELL	Facil name:	RW-2
Pump type:	#N/A		
Diameter:	6		
Pump depth:	0		
Pump capac:	0		

X coord:	952825		
Y coord:	774285		
Well depth:	25	Case depth:	5
Use status:	stand-by	Fac status:	Existing
Source:	Surficial Aquifer System	Water use:	Industrial
Reviewer:	Thomas Colios	Secno:	18
Twp:	46	Rge:	43
Site id:	FLS020000018803		

47
West
1/2 - 1 Mile
Lower

		AQUIFLOW	**1831**
Site ID:	8514636		
Groundwater Flow:	NE		
Water Table Depth:	Avg. 17.5 ft.		
Date:	1/17/95		

48
NE
1/2 - 1 Mile
Higher

FL WELLS **FLSA20000002185**

Database:	Super Active Wells		
Feature na:	WELL	Fluwid:	AAH8970
Gps time:	Not Reported	Gps status:	DGPS
Longitude:	-80.07446		
Latitude:	26.46807		
Albersx:	0		
Albersy:	0		
Hae:	0		
Facilty id:	0		
Permit num:	4500351	Well use:	40 Community Well
County:	50	Name:	DELRAY BEACH WATER DEPARTMENT WELL 6
Address:	200 SW 6TH STREET	City:	DELRAY BEACH
Zipcode:	33444	Case mater:	Not Reported
Diameter:	Not Reported		
Capacity g:	0		
Depth ft:	110		
Case lengt:	0		
Data sourc:	0		
Sanitary s:	Not Reported		
Method of :	0		
Type of li:	0		
Horse powe:	0		
Normal yie:	0		
Pump intak:	0		
Comments:	Population served: 60200 - DATUM 84 OUT OF SERVICE		
Status:	ABANDONED	Project:	DEP
Resultstat:	Not Sampled Within Previous Year	Solventsta:	Not Sampled Within Previous Year
Purgeable :	0		
Action:	Not Reported	Wsrp id:	Not Reported
Site id:	FLSA20000002185		

49
SSW
1/2 - 1 Mile
Lower

FL WELLS **FLS020000018357**

Database:	Southern District		
Permit no:	50-06510-W	App no:	041108-16
Permit typ:	pumpage of <100000/gpd.		
Project na:	BOYS & GIRLS CLUB OF PALM BEACH COUNTY		
Lu code:	landscape		
Acres serv:	1		
Facil id:	152988		
Facil type:	WELL	Facil name:	Well 1
Pump type:	SUB		
Diameter:	4		
Pump depth:	26		
Pump capac:	30		
X coord:	954654		
Y coord:	770909		
Well depth:	140	Case depth:	120
Use status:	Primary	Fac status:	Proposed
Source:	Surficial Aquifer System	Water use:	Irrigation
Reviewer:	Nikki Carlson	Secno:	20
Twp:	46	Rge:	43
Site id:	FLS020000018357		

M50
SE
1/2 - 1 Mile
Higher

FL WELLS **FLS020000018512**

Database:	Southern District		
Permit no:	50-00177-W	App no:	030710-11
Permit typ:	pumpage >100000/gpd.		
Project na:	DELRAY BEACH CITY OF		
Lu code:	public-water-supply		
Acres serv:	11500		
Facil id:	136688		
Facil type:	WELL	Facil name:	DBC5
Pump type:	N/A		
Diameter:	0		
Pump depth:	0		
Pump capac:	0		
X coord:	959384		
Y coord:	771852		
Well depth:	115	Case depth:	105
Use status:	monitor	Fac status:	Existing
Source:	Surficial Aquifer System	Water use:	Monitor
Reviewer:	Steven J. Memberg, P.G.	Secno:	20
Twp:	46	Rge:	43
Site id:	FLS020000018512		

P51
SE
1/2 - 1 Mile
Higher

FED USGS **USGS2257308**

Agency cd:	USGS	Site no:	262707080043201
Site name:	PB - 96		
Latitude:	262707		
Longitude:	0800432	Dec lat:	26.45229619
Dec lon:	-80.07532013	Coor meth:	M
Coor accr:	U	Latlong datum:	NAD27
Dec latlong datum:	NAD83	District:	122
State:	12	County:	099
Country:	US	Land net:	Not Reported
Location map:	Not Reported	Map scale:	Not Reported
Altitude:	Not Reported		
Altitude method:	Not Reported		
Altitude accuracy:	Not Reported		
Altitude datum:	Not Reported		
Hydrologic:	Everglades. Florida. Area = 8400 sq.mi.		
Topographic:	Not Reported		
Site type:	Ground-water other than Spring	Date construction:	19460801
Date inventoried:	Not Reported	Mean greenwich time offset:	EST
Local standard time flag:	Y		
Type of ground water site:	Single well, other than collector or Ranney type		
Aquifer Type:	Not Reported		
Aquifer:	Not Reported		
Well depth:	98.0	Hole depth:	145
Source of depth data:	Not Reported		
Project number:	459832500		
Real time data flag:	0	Daily flow data begin date:	0000-00-00
Daily flow data end date:	0000-00-00	Daily flow data count:	0
Peak flow data begin date:	0000-00-00	Peak flow data end date:	0000-00-00
Peak flow data count:	0	Water quality data begin date:	1946-09-00
Water quality data end date:	1946-09-00	Water quality data count:	1
Ground water data begin date:	0000-00-00	Ground water data end date:	0000-00-00
Ground water data count:	0		

Ground-water levels, Number of Measurements: 0

O52
West
1/2 - 1 Mile
Lower

Site ID:	8520556	**AQUIFLOW**	**1843**
Groundwater Flow:	SE		
Water Table Depth:	Avg. 6 ft.		
Date:	11/93		

53
East
1/2 - 1 Mile
Higher

Site ID:	8942634	**AQUIFLOW**	**1848**
Groundwater Flow:	SW		
Water Table Depth:	Avg. 12.5 ft.		
Date:	11/30/92		

54
SW
1/2 - 1 Mile
Higher

FL WELLS **FLS020000018509**

Database:	Southern District		
Permit no:	50-04788-W	App no:	010118-7
Permit typ:	pumpage of <100000/gpd.		
Project na:	SOUTH EMS TOWER SITE #2		
Lu code:	landscape		
Acres serv:	.08		
Facil id:	104372		
Facil type:	WELL	Facil name:	1
Pump type:	CEN		
Diameter:	2		
Pump depth:	0		
Pump capac:	15		

X coord:	953439		
Y coord:	771788		
Well depth:	60	Case depth:	40
Use status:	Primary	Fac status:	Existing
Source:	Surficial Aquifer System	Water use:	Irrigation
Reviewer:	Jeffery Scott	Secno:	19
Twp:	46	Rge:	43
Site id:	FLS020000018509		

Q55
SE
1/2 - 1 Mile
Higher

FL WELLS **FLS020000018529**

Database:	Southern District		
Permit no:	50-00177-W	App no:	030710-11
Permit typ:	pumpage >100000/gpd.		
Project na:	DELRAY BEACH CITY OF		
Lu code:	public-water-supply		
Acres serv:	11500		
Facil id:	136685		
Facil type:	WELL	Facil name:	DBPW11
Pump type:	N/A		
Diameter:	0		
Pump depth:	0		
Pump capac:	0		
X coord:	959641		
Y coord:	771958		
Well depth:	93	Case depth:	0
Use status:	monitor	Fac status:	Existing
Source:	Surficial Aquifer System	Water use:	Monitor
Reviewer:	Steven J. Memberg, P.G.	Secno:	16
Twp:	46	Rge:	43
Site id:	FLS020000018529		

N56
SSW
1/2 - 1 Mile
Lower

FL WELLS **FLSA20000002038**

Database:	Super Active Wells		
Feature na:	WELL	Fluwid:	AAH8964
Gps time:	Not Reported	Gps status:	DGPS
Longitude:	-80.08712		
Latitude:	26.45082		
Albersx:	0		
Albersy:	0		
Hae:	0		
Facilty id:	0		
Permit num:	4500351	Well use:	40 Community Well
County:	50	Name:	DELRAY BEACH WATER DEPARTMENT
Address:	200 SW 6TH STREET	City:	DELRAY BEACH
Zipcode:	33444	Case mater:	Not Reported
Diameter:	Not Reported		
Capacity g:	0		
Depth ft:	160		
Case lengt:	0		
Data sourc:	0		
Sanitary s:	Not Reported		
Method of :	0		
Type of li:	0		

Horse powe:	0		
Normal yie:	0		
Pump intak:	0		
Comments:	Population served: 60200 - DATUM 84		
Status:	ACTIVE	Project:	DEP
Resultstat:	Not Sampled Within Previous Year	Solventsta:	Not Sampled Within Previous Year
Purgeable :	0		
Action:	Not Reported	Wsrp id:	Not Reported
Site id:	FLSA20000002038		

P57
SE
1/2 - 1 Mile
Higher

FL WELLS **FLSA20000002056**

Database:	Super Active Wells		
Feature na:	WELL	Fluwid:	500006101
Gps time:	Not Reported	Gps status:	ADDR
Longitude:	-80.07487		
Latitude:	26.452		
Albersx:	0		
Albersy:	0		
Hae:	0		
Facilty id:	0		
Permit num:	Not Reported	Well use:	40 Community Well
County:	50	Name:	Not Reported
Address:	200 S.W. 6TH STREET	City:	DELRAY BEACH
Zipcode:	Not Reported	Case mater:	Not Reported
Diameter:	0		
Capacity g:	0		
Depth ft:	0		
Case lengt:	0		
Data sourc:	0		
Sanitary s:	Not Reported		
Method of :	0		
Type of li:	0		
Horse powe:	0		
Normal yie:	0		
Pump intak:	0		
Comments:	Not Reported		
Status:	ACTIVE	Project:	ANDREW
Resultstat:	Not Sampled Within Previous Year	Solventsta:	Not Sampled Within Previous Year
Purgeable :	0		
Action:	UNFILTERED	Wsrp id:	500006101
Site id:	FLSA20000002056		

M58
SE
1/2 - 1 Mile
Higher

FL WELLS **FLSA20000002076**

Database:	Super Active Wells		
Feature na:	WELL	Fluwid:	AAE7605
Gps time:	Not Reported	Gps status:	DGPS
Longitude:	-80.07312		
Latitude:	26.45335		
Albersx:	0		
Albersy:	0		
Hae:	11.75		
Facilty id:	0		
Permit num:	4500351	Well use:	40 Community Well
County:	50	Name:	Delray Beach WTP Well #12

Address:	522 S. Swinton Ave	City:	Delray Beach
Zipcode:	33483	Case mater:	Steel
Diameter:	12		
Capacity g:	0		
Depth ft:	88		
Case lengt:	48		
Data sourc:	0		
Sanitary s:	Yes		
Method of :	0		
Type of li:	0		
Horse powe:	0		
Normal yie:	0		
Pump intak:	0		
Comments:	OUT OF SERVICE		
Status:	INACTIVE	Project:	SUPER
Resultstat:	Not Sampled Within Previous Year	Solventsta:	Not Sampled Within Previous Year
Purgeable :	0		
Action:	Not Reported	Wsrp id:	Not Reported
Site id:	FLSA20000002076		

59
North
1/2 - 1 Mile
Lower

FL WELLS **FLS020000019211**

Database:	Southern District		
Permit no:	50-04362-W	App no:	990616-3
Permit typ:	pumpage of <100000/gpd.		
Project na:	DELRAY LAKES		
Lu code:	landscape		
Acres serv:	7		
Facil id:	30717		
Facil type:	WELL	Facil name:	1
Pump type:	CEN		
Diameter:	2		
Pump depth:	0		
Pump capac:	60		
X coord:	955982		
Y coord:	778136		
Well depth:	120	Case depth:	105
Use status:	Primary	Fac status:	Proposed
Source:	Surficial Aquifer System	Water use:	Irrigation
Reviewer:	Saleh M. Popalzai, P.G.	Secno:	8
Twp:	46	Rge:	43
Site id:	FLS020000019211		

R60
SSW
1/2 - 1 Mile
Lower

FL WELLS **FLS020000018258**

Database:	Southern District		
Permit no:	50-00177-W	App no:	030710-11
Permit typ:	pumpage >100000/gpd.		
Project na:	DELRAY BEACH CITY OF		
Lu code:	public-water-supply		
Acres serv:	11500		
Facil id:	28244		
Facil type:	WELL	Facil name:	23 20 Series Wellfie
Pump type:	SUB		
Diameter:	12		
Pump depth:	0		
Pump capac:	1000		

X coord:	954747		
Y coord:	770444		
Well depth:	140	Case depth:	100
Use status:	Primary	Fac status:	Existing
Source:	Surficial Aquifer System	Water use:	Public water supply
Reviewer:	Steven J. Memberg, P.G.	Secno:	20
Twp:	46	Rge:	43
Site id:	FLS020000018258		

R61
SSW
1/2 - 1 Mile
Lower

FL WELLS **FLS020000018259**

Database:	Southern District		
Permit no:	50-00177-W	App no:	030710-11
Permit typ:	pumpage >100000/gpd.		
Project na:	DELRAY BEACH CITY OF		
Lu code:	public-water-supply		
Acres serv:	11500		
Facil id:	28244		
Facil type:	WELL	Facil name:	23 20 Series Wellfie
Pump type:	SUB		
Diameter:	12		
Pump depth:	0		
Pump capac:	1000		
X coord:	954747		
Y coord:	770444		
Well depth:	140	Case depth:	100
Use status:	Primary	Fac status:	Existing
Source:	Surficial Aquifer System	Water use:	Monitor
Reviewer:	Steven J. Memberg, P.G.	Secno:	20
Twp:	46	Rge:	43
Site id:	FLS020000018259		

62
NNW
1/2 - 1 Mile
Lower

FL WELLS **FLS020000019209**

Database:	Southern District		
Permit no:	50-04362-W	App no:	990616-3
Permit typ:	pumpage of <100000/gpd.		
Project na:	DELRAY LAKES		
Lu code:	landscape		
Acres serv:	7		
Facil id:	30716		
Facil type:	WELL	Facil name:	1
Pump type:	CEN		
Diameter:	3		
Pump depth:	0		
Pump capac:	62		

X coord:	955177		
Y coord:	778101		
Well depth:	120	Case depth:	105
Use status:	Primary	Fac status:	Proposed
Source:	Surficial Aquifer System	Water use:	Irrigation
Reviewer:	Saleh M. Popalzai, P.G.	Secno:	8
Twp:	46	Rge:	43
Site id:	FLS020000019209		

Q63
SE
1/2 - 1 Mile
Higher

FED USGS **USGS2257316**

Agency cd:	USGS	Site no:	262713080041901
Site name:	PB -1710		
Latitude:	262713		
Longitude:	0800419	Dec lat:	26.45396279
Dec lon:	-80.07170891	Coor meth:	M
Coor accr:	S	Latlong datum:	NAD27
Dec latlong datum:	NAD83	District:	122
State:	12	County:	099
Country:	US	Land net:	NWNWNWS21 T46S R43E
Location map:	Delray Beach	Map scale:	24000
Altitude:	17.2		
Altitude method:	Unknown		
Altitude accuracy:	Not Reported		
Altitude datum:	National Geodetic Vertical Datum of 1929		
Hydrologic:	Everglades. Florida. Area = 8400 sq.mi.		
Topographic:	Not Reported		
Site type:	Ground-water other than Spring	Date construction:	Not Reported
Date inventoried:	Not Reported	Mean greenwich time offset:	EST
Local standard time flag:	Y		
Type of ground water site:	Single well, other than collector or Ranney type		
Aquifer Type:	Not Reported		
Aquifer:	SURFICIAL AQUIFER SYSTEM		
Well depth:	222.00	Hole depth:	Not Reported
Source of depth data:	other reported		
Project number:	Not Reported		
Real time data flag:	0	Daily flow data begin date:	0000-00-00
Daily flow data end date:	0000-00-00	Daily flow data count:	0
Peak flow data begin date:	0000-00-00	Peak flow data end date:	0000-00-00
Peak flow data count:	0	Water quality data begin date:	1997-09-12
Water quality data end date:	2003-08-28	Water quality data count:	37
Ground water data begin date:	2000-09-12	Ground water data end date:	2004-07-09
Ground water data count:	46		

Ground-water levels, Number of Measurements: 46

Date	Feet below Surface	Feet to Sealevel	Date	Feet below Surface	Feet to Sealevel
2004-07-09		2.12	2004-05-27		2.35
2004-05-06		2.86	2004-04-06		3.07
2004-03-08		3.21	2004-02-05		3.72
2004-01-08		3.42	2003-12-04		3.97
2003-11-04		3.67	2003-10-09		3.89
2003-08-28		2.88	2003-07-30		2.80
2003-07-02		3.68	2003-06-04		3.98

Ground-water levels, continued.

Date	Feet below Surface	Feet to Sealevel	Date	Feet below Surface	Feet to Sealevel
2003-05-14		3.37	2003-04-02		3.42
2003-03-04		3.42	2003-02-06		3.44
2003-01-14		3.76	2002-12-13		4.45
2002-11-13		3.81	2002-10-08		4.45
2002-08-30		5.09	2002-07-23		5.10
2002-06-28		4.76	2002-05-30		2.83
2002-04-26		2.78	2002-03-28		3.38
2002-03-06		3.82	2002-02-07		3.96
2002-01-07		3.77	2001-12-06		4.97
2001-11-13		5.37	2001-10-05		5.72
2001-08-28		5.07	2001-07-26		4.82
2001-06-25		3.23	2001-05-23		2.50
2001-04-18		2.86	2001-03-22		3.14
2001-02-21		3.53	2001-01-24		4.14
2000-12-27		4.82	2000-11-28		6.15
2000-10-25		6.17	2000-09-12		3.68

S64
SE
1/2 - 1 Mile
Higher

FED USGS **USGS2257309**

Agency cd:	USGS	Site no:	262708080042301
Site name:	PB - 97		
Latitude:	262708		
Longitude:	0800423	Dec lat:	26.45257396
Dec lon:	-80.07282006	Coor meth:	M
Coor accr:	U	Latlong datum:	NAD27
Dec latlong datum:	NAD83	District:	122
State:	12	County:	099
Country:	US	Land net:	Not Reported
Location map:	Not Reported	Map scale:	Not Reported
Altitude:	Not Reported		
Altitude method:	Not Reported		
Altitude accuracy:	Not Reported		
Altitude datum:	Not Reported		
Hydrologic:	Everglades. Florida. Area = 8400 sq.mi.		
Topographic:	Not Reported		
Site type:	Ground-water other than Spring	Date construction:	19460901
Date inventoried:	Not Reported	Mean greenwich time offset:	EST
Local standard time flag:	Y		
Type of ground water site:	Single well, other than collector or Ranney type		
Aquifer Type:	Not Reported		
Aquifer:	Not Reported		
Well depth:	62.3	Hole depth:	Not Reported
Source of depth data:	Not Reported		
Project number:	459832500		
Real time data flag:	0	Daily flow data begin date:	0000-00-00
Daily flow data end date:	0000-00-00	Daily flow data count:	0
Peak flow data begin date:	0000-00-00	Peak flow data end date:	0000-00-00
Peak flow data count:	0	Water quality data begin date:	1946-09-00
Water quality data end date:	1946-09-00	Water quality data count:	1
Ground water data begin date:	0000-00-00	Ground water data end date:	0000-00-00
Ground water data count:	0		

Ground-water levels, Number of Measurements: 0

GEOCHECK® - PHYSICAL SETTING SOURCE MAP FINDINGS

Map ID
Direction
Distance
Elevation

Database | EDR ID Number

65
West
1/2 - 1 Mile
Lower

Site ID:	8630480
Groundwater Flow:	NW
Water Table Depth:	Avg. 5 ft.
Date:	5/90

AQUIFLOW **1846**

R66
SSW
1/2 - 1 Mile
Lower

FL WELLS **FLSA20000002033**

Database:	Super Active Wells		
Feature na:	WELL	Fluwid:	AAH8962
Gps time:	Not Reported	Gps status:	DGPS
Longitude:	-80.08808		
Latitude:	26.45001		
Albersx:	0		
Albersy:	0		
Hae:	0		
Facilty id:	0		
Permit num:	4500351	Well use:	40 Community Well
County:	50	Name:	DELRAY BEACH WATER DEPARTMENT
Address:	200 SW 6TH STREET	City:	DELRAY BEACH
Zipcode:	33444	Case mater:	Not Reported
Diameter:	Not Reported		
Capacity g:	0		
Depth ft:	150		
Case lengt:	0		
Data sourc:	0		
Sanitary s:	Not Reported		
Method of :	0		
Type of li:	0		
Horse powe:	0		
Normal yie:	0		
Pump intak:	0		
Comments:	Population served: 60200 - DATUM 84		
Status:	ACTIVE	Project:	DEP
Resultstat:	Not Sampled Within Previous Year	Solventsta:	Not Sampled Within Previous Year
Purgeable :	0		
Action:	Not Reported	Wsrp id:	Not Reported
Site id:	FLSA20000002033		

67
WSW
1/2 - 1 Mile
Lower

FL WELLS **FLS020000018593**

Database:	Southern District		
Permit no:	50-05033-W	App no:	010611-4
Permit typ:	pumpage of <100000/gpd.		
Project na:	CONGRESS PARK NORTH		
Lu code:	landscape		
Acres serv:	2		
Facil id:	108911		
Facil type:	PUMP	Facil name:	Pump 2
Pump type:	CEN		
Diameter:	3		
Pump depth:	0		
Pump capac:	100		

X coord:	952447		
Y coord:	772483		
Well depth:	0	Case depth:	0
Use status:	Primary	Fac status:	Existing
Source:	On-site Lake(s)	Water use:	Irrigation
Reviewer:	Alex Glebocki	Secno:	18
Twp:	46	Rge:	43
Site id:	FLS020000018593		

S68
SE
1/2 - 1 Mile
Higher

FL WELLS **FLS020000018379**

Database:	Southern District		
Permit no:	50-00177-W	App no:	030710-11
Permit typ:	pumpage >100000/gpd.		
Project na:	DELRAY BEACH CITY OF		
Lu code:	public-water-supply		
Acres serv:	11500		
Facil id:	136699		
Facil type:	WELL	Facil name:	DBM10-S
Pump type:	N/A		
Diameter:	0		
Pump depth:	0		
Pump capac:	0		
X coord:	959549		
Y coord:	771128		
Well depth:	76	Case depth:	36
Use status:	monitor	Fac status:	Existing
Source:	Surficial Aquifer System	Water use:	Monitor
Reviewer:	Steven J. Memberg, P.G.	Secno:	21
Twp:	46	Rge:	43
Site id:	FLS020000018379		

S69
SE
1/2 - 1 Mile
Higher

FL WELLS **FLS020000018377**

Database:	Southern District		
Permit no:	50-00177-W	App no:	030710-11
Permit typ:	pumpage >100000/gpd.		
Project na:	DELRAY BEACH CITY OF		
Lu code:	public-water-supply		
Acres serv:	11500		
Facil id:	28256		
Facil type:	WELL	Facil name:	14 Eastern Wellfield
Pump type:	TUR		
Diameter:	12		
Pump depth:	0		
Pump capac:	580		

X coord:	959558		
Y coord:	771126		
Well depth:	76	Case depth:	36
Use status:	stand-by	Fac status:	Existing
Source:	Surficial Aquifer System	Water use:	Public water supply
Reviewer:	Steven J. Memberg, P.G.	Secno:	21
Twp:	46	Rge:	43
Site id:	FLS020000018377		

S70
SE
1/2 - 1 Mile
Higher

FL WELLS **FLS020000018378**

Database:	Southern District		
Permit no:	50-00177-W	App no:	030710-11
Permit typ:	pumpage >100000/gpd.		
Project na:	DELRAY BEACH CITY OF		
Lu code:	public-water-supply		
Acres serv:	11500		
Facil id:	28256		
Facil type:	WELL	Facil name:	14 Eastern Wellfield
Pump type:	TUR		
Diameter:	12		
Pump depth:	0		
Pump capac:	580		
X coord:	959558		
Y coord:	771126		
Well depth:	76	Case depth:	36
Use status:	stand-by	Fac status:	Existing
Source:	Surficial Aquifer System	Water use:	Monitor
Reviewer:	Steven J. Memberg, P.G.	Secno:	21
Twp:	46	Rge:	43
Site id:	FLS020000018378		

T71
WSW
1/2 - 1 Mile
Lower

FL WELLS **FLS020000018653**

Database:	Southern District		
Permit no:	50-05033-W	App no:	010611-4
Permit typ:	pumpage of <100000/gpd.		
Project na:	CONGRESS PARK NORTH		
Lu code:	landscape		
Acres serv:	2		
Facil id:	108907		
Facil type:	PUMP	Facil name:	Pump 1
Pump type:	CEN		
Diameter:	3		
Pump depth:	0		
Pump capac:	100		

X coord:	952234		
Y coord:	773013		
Well depth:	0	Case depth:	0
Use status:	Primary	Fac status:	Existing
Source:	On-site Lake(s)	Water use:	Irrigation
Reviewer:	Alex Glebocki	Secno:	18
Twp:	46	Rge:	43
Site id:	FLS020000018653		

U72
ESE
1/2 - 1 Mile
Higher

FL WELLS **FLS020000018502**

Database:	Southern District		
Permit no:	50-00177-W	App no:	030710-11
Permit typ:	pumpage >100000/gpd.		
Project na:	DELRAY BEACH CITY OF		
Lu code:	public-water-supply		
Acres serv:	11500		
Facil id:	136670		
Facil type:	WELL	Facil name:	PB690S
Pump type:	N/A		
Diameter:	0		
Pump depth:	0		
Pump capac:	0		
X coord:	960111		
Y coord:	771811		
Well depth:	72	Case depth:	69
Use status:	monitor	Fac status:	Existing
Source:	Surficial Aquifer System	Water use:	Monitor
Reviewer:	Steven J. Memberg, P.G.	Secno:	21
Twp:	46	Rge:	43
Site id:	FLS020000018502		

R73
SSW
1/2 - 1 Mile
Lower

FL WELLS **FLS020000018223**

Database:	Southern District		
Permit no:	50-00177-W	App no:	030710-11
Permit typ:	pumpage >100000/gpd.		
Project na:	DELRAY BEACH CITY OF		
Lu code:	public-water-supply		
Acres serv:	11500		
Facil id:	28245		
Facil type:	WELL	Facil name:	24 20 Series Wellfie
Pump type:	SUB		
Diameter:	12		
Pump depth:	0		
Pump capac:	1000		

X coord:	954675		
Y coord:	770120		
Well depth:	150	Case depth:	110
Use status:	Primary	Fac status:	Existing
Source:	Surficial Aquifer System	Water use:	Public water supply
Reviewer:	Steven J. Memberg, P.G.	Secno:	20
Twp:	46	Rge:	43
Site id:	FLS020000018223		

R74
SSW
1/2 - 1 Mile
Lower

FL WELLS **FLS020000018224**

Database:	Southern District		
Permit no:	50-00177-W	App no:	030710-11
Permit typ:	pumpage >100000/gpd.		
Project na:	DELRAY BEACH CITY OF		
Lu code:	public-water-supply		
Acres serv:	11500		
Facil id:	28245		
Facil type:	WELL	Facil name:	24 20 Series Wellfie
Pump type:	SUB		
Diameter:	12		
Pump depth:	0		
Pump capac:	1000		
X coord:	954675		
Y coord:	770120		
Well depth:	150	Case depth:	110
Use status:	Primary	Fac status:	Existing
Source:	Surficial Aquifer System	Water use:	Monitor
Reviewer:	Steven J. Memberg, P.G.	Secno:	20
Twp:	46	Rge:	43
Site id:	FLS020000018224		

75
SSW
1/2 - 1 Mile
Lower

FL WELLS **FLSA20000002031**

Database:	Super Active Wells		
Feature na:	WELL	Fluwid:	AAH8963
Gps time:	Not Reported	Gps status:	DGPS
Longitude:	-80.08673		
Latitude:	26.44913		
Albersx:	0		
Albersy:	0		
Hae:	0		
Facilty id:	0		
Permit num:	4500351	Well use:	40 Community Well
County:	50	Name:	DELRAY BEACH WATER DEPARTMENT
Address:	200 SW 6TH STREET	City:	DELRAY BEACH
Zipcode:	33444	Case mater:	Not Reported
Diameter:	Not Reported		
Capacity g:	0		
Depth ft:	150		
Case lengt:	0		
Data sourc:	0		
Sanitary s:	Not Reported		
Method of :	0		
Type of li:	0		

Horse powe:	0		
Normal yie:	0		
Pump intak:	0		
Comments:	Population served: 60200 - DATUM 84		
Status:	ACTIVE	Project:	DEP
Resultstat:	Not Sampled Within Previous Year	Solventsta:	Not Sampled Within Previous Year
Purgeable :	0		
Action:	Not Reported	Wsrp id:	Not Reported
Site id:	FLSA20000002031		

76
NW
1/2 - 1 Mile
Lower

FL WELLS **FLS020000019128**

Database:	Southern District		
Permit no:	50-05842-W	App no:	030218-22
Permit typ:	pumpage of <100000/gpd.		
Project na:	CONGRESS COMMERCE CENTER		
Lu code:	landscape		
Acres serv:	12.61		
Facil id:	129407		
Facil type:	PUMP	Facil name:	1
Pump type:	CEN		
Diameter:	4		
Pump depth:	6		
Pump capac:	210		
X coord:	953257		
Y coord:	777266		
Well depth:	0	Case depth:	0
Use status:	Primary	Fac status:	Existing
Source:	LWDD Canal (L-32)	Water use:	Irrigation
Reviewer:	Kevin P. Rohrer, P.G.	Secno:	7
Twp:	46	Rge:	43
Site id:	FLS020000019128		

77
East
1/2 - 1 Mile
Lower

FL WELLS **FLS020000018804**

Database:	Southern District		
Permit no:	50-03419-W	App no:	940707-1
Permit typ:	pumpage of <100000/gpd.		
Project na:	ABELIENA PROPERTIES		
Lu code:	OTH		
Acres serv:	.28		
Facil id:	6352		
Facil type:	WELL	Facil name:	1
Pump type:	CEN		
Diameter:	4		
Pump depth:	0		
Pump capac:	60		

X coord:	960887		
Y coord:	774347		
Well depth:	100	Case depth:	90
Use status:	stand-by	Fac status:	Proposed
Source:	Surficial Aquifer System	Water use:	#N/A
Reviewer:	David Sinn	Secno:	16
Twp:	46	Rge:	43
Site id:	FLS020000018804		

V78
ENE
1/2 - 1 Mile
Higher

FED USGS **USGS2257330**

Agency cd:	USGS	Site no:	262803080041101
Site name:	PB -1714		
Latitude:	262755		
Longitude:	0800411.5	Dec lat:	26.46562903
Dec lon:	-80.06962549	Coor meth:	M
Coor accr:	S	Latlong datum:	NAD27
Dec latlong datum:	NAD83	District:	122
State:	12	County:	099
Country:	US	Land net:	SENWNWS 16T 46S R 43E
Location map:	Delray Beach	Map scale:	24000
Altitude:	17.8		
Altitude method:	Unknown		
Altitude accuracy:	.1		
Altitude datum:	National Geodetic Vertical Datum of 1929		
Hydrologic:	Everglades. Florida. Area = 8400 sq.mi.		
Topographic:	Flat surface		
Site type:	Ground-water other than Spring	Date construction:	Not Reported
Date inventoried:	Not Reported	Mean greenwich time offset:	EST
Local standard time flag:	Y		
Type of ground water site:	Single well, other than collector or Ranney type		
Aquifer Type:	Unconfined single aquifer		
Aquifer:	SURFICIAL AQUIFER SYSTEM		
Well depth:	159	Hole depth:	Not Reported
Source of depth data:	other reported		
Project number:	00200		
Real time data flag:	0	Daily flow data begin date:	0000-00-00
Daily flow data end date:	0000-00-00	Daily flow data count:	0
Peak flow data begin date:	0000-00-00	Peak flow data end date:	0000-00-00
Peak flow data count:	0	Water quality data begin date:	2000-09-26
Water quality data end date:	2003-08-28	Water quality data count:	37
Ground water data begin date:	2000-09-26	Ground water data end date:	2004-07-09
Ground water data count:	47		

Ground-water levels, Number of Measurements: 47

Date	Feet below Surface	Feet to Sealevel	Date	Feet below Surface	Feet to Sealevel
2004-07-09		3.32	2004-05-27		3.49
2004-05-04		3.82	2004-04-06		3.77
2004-03-08		4.07	2004-02-05		4.53
2004-01-08		4.05	2003-12-04		4.29
2003-11-04		4.12	2003-10-09		4.09
2003-08-28		3.43	2003-07-30		3.56
2003-07-02		4.42	2003-06-04		4.95

Ground-water levels, continued.

Date	Feet below Surface	Feet to Sealevel	Date	Feet below Surface	Feet to Sealevel
2003-05-13		4.70	2003-04-02		5.02
2003-03-04		4.96	2003-02-06		4.77
2003-01-14		5.14	2002-12-13		5.78
2002-11-13		5.34	2002-10-08		5.76
2002-08-30		6.26	2002-07-23		5.74
2002-06-28		5.43	2002-05-28		3.78
2002-04-26		3.64	2002-03-28		4.05
2002-03-06		4.42	2002-01-07		2.85
2001-12-06		4.62	2001-11-13		5.25
2001-10-05		5.55	2001-08-28		6.03
2001-07-30		5.45	2001-07-27		5.48
2001-07-26		5.49	2001-06-25		4.69
2001-05-23		3.65	2001-05-01		3.94
2001-03-22		4.51	2001-02-21		4.55
2001-01-24		5.36	2000-12-27		6.03
2000-11-28		6.60	2000-11-15		6.02
2000-09-26		5.00			

W79
SSE **FL WELLS** **FLS020000018230**
1/2 - 1 Mile
Higher

Database:	Southern District		
Permit no:	50-00177-W	App no:	030710-11
Permit typ:	pumpage >100000/gpd.		
Project na:	DELRAY BEACH CITY OF		
Lu code:	public-water-supply		
Acres serv:	11500		
Facil id:	28240		
Facil type:	WELL	Facil name:	16 Eastern Wellfield
Pump type:	TUR		
Diameter:	12		
Pump depth:	0		
Pump capac:	690		
X coord:	958553		
Y coord:	770192		
Well depth:	90	Case depth:	63
Use status:	stand-by	Fac status:	Existing
Source:	Surficial Aquifer System	Water use:	Public water supply
Reviewer:	Steven J. Memberg, P.G.	Secno:	20
Twp:	46	Rge:	43
Site id:	FLS020000018230		

W80
SSE **FL WELLS** **FLS020000018231**
1/2 - 1 Mile
Higher

Database:	Southern District		
Permit no:	50-00177-W	App no:	030710-11
Permit typ:	pumpage >100000/gpd.		
Project na:	DELRAY BEACH CITY OF		
Lu code:	public-water-supply		
Acres serv:	11500		
Facil id:	28240		
Facil type:	WELL	Facil name:	16 Eastern Wellfield
Pump type:	TUR		
Diameter:	12		
Pump depth:	0		
Pump capac:	690		
X coord:	958553		
Y coord:	770192		
Well depth:	90	Case depth:	63
Use status:	stand-by	Fac status:	Existing
Source:	Surficial Aquifer System	Water use:	Monitor
Reviewer:	Steven J. Memberg, P.G.	Secno:	20
Twp:	46	Rge:	43
Site id:	FLS020000018231		

81
NNW
1/2 - 1 Mile
Lower

FED USGS **USGS2257141**

Agency cd:	USGS	Site no:	262818080051801
Site name:	PB - 675		
Latitude:	262818		
Longitude:	0800518	Dec lat:	26.47201771
Dec lon:	-80.08809822	Coor meth:	M
Coor accr:	S	Latlong datum:	NAD27
Dec latlong datum:	NAD83	District:	122
State:	12	County:	099
Country:	US	Land net:	SWSWNWS08T46SR43ET
Location map:	Not Reported	Map scale:	Not Reported
Altitude:	14.00		
Altitude method:	Interpolated from topographic map		
Altitude accuracy:	5.		
Altitude datum:	National Geodetic Vertical Datum of 1929		
Hydrologic:	Everglades. Florida. Area = 8400 sq.mi.		
Topographic:	Flat surface		
Site type:	Ground-water other than Spring	Date construction:	Not Reported
Date inventoried:	Not Reported	Mean greenwich time offset:	EST
Local standard time flag:	Y		
Type of ground water site:	Single well, other than collector or Ranney type		
Aquifer Type:	Not Reported		
Aquifer:	Not Reported		
Well depth:	387	Hole depth:	Not Reported
Source of depth data:	Not Reported		
Project number:	Not Reported		
Real time data flag:	Not Reported	Daily flow data begin date:	Not Reported
Daily flow data end date:	Not Reported	Daily flow data count:	Not Reported
Peak flow data begin date:	Not Reported	Peak flow data end date:	Not Reported
Peak flow data count:	Not Reported	Water quality data begin date:	Not Reported
Water quality data end date:	Not Reported	Water quality data count:	Not Reported
Ground water data begin date:	Not Reported	Ground water data end date:	Not Reported
Ground water data count:	Not Reported		

Ground-water levels, Number of Measurements: 0

GEOCHECK® - PHYSICAL SETTING SOURCE MAP FINDINGS

Map ID
Direction
Distance
Elevation

	Database	EDR ID Number
V82 **ENE** **1/2 - 1 Mile** **Higher**	**FL WELLS**	**FLS020000019022**

Database:	Southern District		
Permit no:	50-00177-W	App no:	030710-11
Permit typ:	pumpage >100000/gpd.		
Project na:	DELRAY BEACH CITY OF		
Lu code:	public-water-supply		
Acres serv:	11500		
Facil id:	136687		
Facil type:	WELL	Facil name:	DBC4
Pump type:	N/A		
Diameter:	0		
Pump depth:	0		
Pump capac:	0		
X coord:	960635		
Y coord:	776249		
Well depth:	159	Case depth:	150
Use status:	monitor	Fac status:	Existing
Source:	Surficial Aquifer System	Water use:	Monitor
Reviewer:	Steven J. Memberg, P.G.	Secno:	16
Twp:	46	Rge:	43
Site id:	FLS020000019022		

	Database	EDR ID Number
U83 **ESE** **1/2 - 1 Mile** **Lower**	**FL WELLS**	**FLS020000018505**

Database:	Southern District		
Permit no:	50-00177-W	App no:	030710-11
Permit typ:	pumpage >100000/gpd.		
Project na:	DELRAY BEACH CITY OF		
Lu code:	public-water-supply		
Acres serv:	11500		
Facil id:	136672		
Facil type:	WELL	Facil name:	PB690D
Pump type:	N/A		
Diameter:	0		
Pump depth:	0		
Pump capac:	0		
X coord:	960496		
Y coord:	771825		
Well depth:	185	Case depth:	182
Use status:	monitor	Fac status:	Existing
Source:	Surficial Aquifer System	Water use:	Monitor
Reviewer:	Steven J. Memberg, P.G.	Secno:	21
Twp:	46	Rge:	43
Site id:	FLS020000018505		

Map ID
Direction
Distance
Elevation | Database | EDR ID Number

84
SE
1/2 - 1 Mile
Higher

FL WELLS **FLSA20000002046**

Database:	Super Active Wells		
Feature na:	WELL	Fluwid:	AAE7602
Gps time:	Not Reported	Gps status:	DGPS
Longitude:	-80.07216		
Latitude:	26.45121		
Albersx:	0		
Albersy:	0		
Hae:	10.09		
Facilty id:	0		
Permit num:	4500351	Well use:	40 Community Well
County:	50	Name:	Delray Beach WTP Well #14
Address:	701 Swinton Ave.@Railroad	City:	Delray Beach
Zipcode:	33444	Case mater:	Steel
Diameter:	16		
Capacity g:	0		
Depth ft:	76		
Case lengt:	36		
Data sourc:	0		
Sanitary s:	Yes		
Method of :	0		
Type of li:	0		
Horse powe:	0		
Normal yie:	0		
Pump intak:	0		
Comments:	Not Reported		
Status:	ACTIVE	Project:	SUPER
Resultstat:	Not Sampled Within Previous Year	Solventsta:	Not Sampled Within Previous Year
Purgeable :	0		
Action:	Not Reported	Wsrp id:	Not Reported
Site id:	FLSA20000002046		

T85
WSW
1/2 - 1 Mile
Lower

FL WELLS **FLS020000018617**

Database:	Southern District		
Permit no:	50-05033-W	App no:	010611-4
Permit typ:	pumpage of <100000/gpd.		
Project na:	CONGRESS PARK NORTH		
Lu code:	landscape		
Acres serv:	2		
Facil id:	108912		
Facil type:	PUMP	Facil name:	Pump 3
Pump type:	CEN		
Diameter:	3		
Pump depth:	0		
Pump capac:	100		

X coord:	951907		
Y coord:	772752		
Well depth:	0	Case depth:	0
Use status:	Primary	Fac status:	Existing
Source:	On-site Lake(s)	Water use:	Irrigation
Reviewer:	Alex Glebocki	Secno:	18
Twp:	46	Rge:	43
Site id:	FLS020000018617		

86
SSW
1/2 - 1 Mile
Lower

FL WELLS **FLSA20000002025**

Database:	Super Active Wells		
Feature na:	WELL	Fluwid:	AAH8961
Gps time:	Not Reported	Gps status:	DGPS
Longitude:	-80.08808		
Latitude:	26.44864		
Albersx:	0		
Albersy:	0		
Hae:	0		
Facilty id:	0		
Permit num:	4500351	Well use:	40 Community Well
County:	50	Name:	DELRAY BEACH WATER DEPARTMENT
Address:	200 SW 6TH STREET	City:	DELRAY BEACH
Zipcode:	33444	Case mater:	Not Reported
Diameter:	Not Reported		
Capacity g:	0		
Depth ft:	140		
Case lengt:	0		
Data sourc:	0		
Sanitary s:	Not Reported		
Method of :	0		
Type of li:	0		
Horse powe:	0		
Normal yie:	0		
Pump intak:	0		
Comments:	Population served: 60200 - DATUM 84		
Status:	ACTIVE	Project:	DEP
Resultstat:	Not Sampled Within Previous Year	Solventsta:	Not Sampled Within Previous Year
Purgeable :	0		
Action:	Not Reported	Wsrp id:	Not Reported
Site id:	FLSA20000002025		

X87
NE
1/2 - 1 Mile
Higher

Site ID:	8514057
Groundwater Flow:	WNW
Water Table Depth:	14-17 ft.
Date:	2/90

AQUIFLOW **1845**

Y88
West
1/2 - 1 Mile
Lower

FL WELLS **FLS020000018854**

Database:	Southern District		
Permit no:	50-05894-W	App no:	030226-21
Permit typ:	pumpage of <100000/gpd.		
Project na:	ATLANTIC HIGH SCHOOL		
Lu code:	landscape		
Acres serv:	20.27		
Facil id:	130971		
Facil type:	WELL	Facil name:	1
Pump type:	SUB		
Diameter:	6		
Pump depth:	0		
Pump capac:	200		
X coord:	951677		
Y coord:	774747		
Well depth:	100	Case depth:	90
Use status:	Primary	Fac status:	Proposed
Source:	Surficial Aquifer System	Water use:	Irrigation
Reviewer:	Jeffery Scott	Secno:	18
Twp:	46	Rge:	43
Site id:	FLS020000018854		

W89
SSE **FL WELLS** **FLSA20000002027**
1/2 - 1 Mile
Higher

Database:	Super Active Wells		
Feature na:	WELL	Fluwid:	AAH8965
Gps time:	Not Reported	Gps status:	DGPS
Longitude:	-80.07507		
Latitude:	26.44892		
Albersx:	0		
Albersy:	0		
Hae:	0		
Facilty id:	0		
Permit num:	4500351	Well use:	40 Community Well
County:	50	Name:	DELRAY BEACH WATER DEPARTMENT
Address:	200 SW 6TH STREET	City:	DELRAY BEACH
Zipcode:	33444	Case mater:	Not Reported
Diameter:	Not Reported		
Capacity g:	0		
Depth ft:	90		
Case lengt:	0		
Data sourc:	0		
Sanitary s:	Not Reported		
Method of :	0		
Type of li:	0		
Horse powe:	0		
Normal yie:	0		
Pump intak:	0		
Comments:	Population served: 60200 - DATUM 84		
Status:	ACTIVE	Project:	DEP
Resultstat:	Not Sampled Within Previous Year	Solventsta:	Not Sampled Within Previous Year
Purgeable :	0		
Action:	Not Reported	Wsrp id:	Not Reported
Site id:	FLSA20000002027		

GEOCHECK® - PHYSICAL SETTING SOURCE MAP FINDINGS

Map ID
Direction
Distance
Elevation | Database | EDR ID Number

Z90
ESE
1/2 - 1 Mile
Lower

FED USGS **USGS2257315**

Agency cd:	USGS	Site no:	262712080041101
Site name:	PB - 945		
Latitude:	262712		
Longitude:	0800411	Dec lat:	26.45368502
Dec lon:	-80.06948663	Coor meth:	M
Coor accr:	U	Latlong datum:	NAD27
Dec latlong datum:	NAD83	District:	122
State:	12	County:	099
Country:	US	Land net:	Not Reported
Location map:	Not Reported	Map scale:	Not Reported
Altitude:	Not Reported		
Altitude method:	Not Reported		
Altitude accuracy:	Not Reported		
Altitude datum:	Not Reported		
Hydrologic:	Everglades. Florida. Area = 8400 sq.mi.		
Topographic:	Not Reported		
Site type:	Ground-water other than Spring	Date construction:	Not Reported
Date inventoried:	Not Reported	Mean greenwich time offset:	EST
Local standard time flag:	Y		
Type of ground water site:	Single well, other than collector or Ranney type		
Aquifer Type:	Unconfined single aquifer		
Aquifer:	PLEISTOCENE SERIES		
Well depth:	155	Hole depth:	Not Reported
Source of depth data:	Not Reported		
Project number:	Not Reported		
Real time data flag:	0	Daily flow data begin date:	0000-00-00
Daily flow data end date:	0000-00-00	Daily flow data count:	0
Peak flow data begin date:	0000-00-00	Peak flow data end date:	0000-00-00
Peak flow data count:	0	Water quality data begin date:	1976-11-08
Water quality data end date:	1976-11-08	Water quality data count:	1
Ground water data begin date:	0000-00-00	Ground water data end date:	0000-00-00
Ground water data count:	0		

Ground-water levels, Number of Measurements: 0

Z91
ESE
1/2 - 1 Mile
Lower

FL WELLS **FLS020000018507**

Database:	Southern District		
Permit no:	50-00177-W	App no:	030710-11
Permit typ:	pumpage >100000/gpd.		
Project na:	DELRAY BEACH CITY OF		
Lu code:	public-water-supply		
Acres serv:	11500		
Facil id:	150783		
Facil type:	WELL	Facil name:	PB690
Pump type:	N/A		
Diameter:	0		
Pump depth:	0		
Pump capac:	0		

X coord:	960713		
Y coord:	771836		
Well depth:	167	Case depth:	163
Use status:	monitor	Fac status:	Existing
Source:	Surficial Aquifer System	Water use:	Monitor
Reviewer:	Steven J. Memberg, P.G.	Secno:	21
Twp:	46	Rge:	43
Site id:	FLS020000018507		

Z92
ESE **FL WELLS** **FLS020000018508**
1/2 - 1 Mile
Lower

Database:	Southern District		
Permit no:	50-00177-W	App no:	030710-11
Permit typ:	pumpage >100000/gpd.		
Project na:	DELRAY BEACH CITY OF		
Lu code:	public-water-supply		
Acres serv:	11500		
Facil id:	136675		
Facil type:	WELL	Facil name:	PB690W
Pump type:	N/A		
Diameter:	0		
Pump depth:	0		
Pump capac:	0		
X coord:	960715		
Y coord:	771839		
Well depth:	222	Case depth:	0
Use status:	monitor	Fac status:	Existing
Source:	Surficial Aquifer System	Water use:	Monitor
Reviewer:	Steven J. Memberg, P.G.	Secno:	21
Twp:	46	Rge:	43
Site id:	FLS020000018508		

Y93
West **FL WELLS** **FLS020000018828**
1/2 - 1 Mile
Lower

Database:	Southern District		
Permit no:	50-05894-W	App no:	030226-21
Permit typ:	pumpage of <100000/gpd.		
Project na:	ATLANTIC HIGH SCHOOL		
Lu code:	landscape		
Acres serv:	20.27		
Facil id:	130972		
Facil type:	WELL	Facil name:	2
Pump type:	SUB		
Diameter:	6		
Pump depth:	0		
Pump capac:	200		

X coord:	951566		
Y coord:	774444		
Well depth:	100	Case depth:	90
Use status:	Primary	Fac status:	Proposed
Source:	Surficial Aquifer System	Water use:	Irrigation
Reviewer:	Jeffery Scott	Secno:	18
Twp:	46	Rge:	43
Site id:	FLS020000018828		

94
East
1/2 - 1 Mile
Lower

Site ID:	8513873	**AQUIFLOW**	**1853**
Groundwater Flow:	SE		
Water Table Depth:	Avg. 9 ft.		
Date:	8/23/91		

X95
NE
1/2 - 1 Mile
Higher

FL WELLS **FLSA20000002186**

Database:	Super Active Wells		
Feature na:	WELL	Fluwid:	AAH8971
Gps time:	Not Reported	Gps status:	DGPS
Longitude:	-80.07149		
Latitude:	26.47015		
Albersx:	0		
Albersy:	0		
Hae:	0		
Facilty id:	0		
Permit num:	4500351	Well use:	40 Community Well
County:	50	Name:	DELRAY BEACH WATER DEPARTMENT
Address:	200 SW 6TH STREET	City:	DELRAY BEACH
Zipcode:	33444	Case mater:	Not Reported
Diameter:	Not Reported		
Capacity g:	0		
Depth ft:	97		
Case lengt:	0		
Data sourc:	0		
Sanitary s:	Not Reported		
Method of :	0		
Type of li:	0		
Horse powe:	0		
Normal yie:	0		
Pump intak:	0		
Comments:	Population served: 60200 - DATUM 84		
Status:	ABANDONED	Project:	DEP
Resultstat:	Not Sampled Within Previous Year	Solventsta:	Not Sampled Within Previous Year
Purgeable :	0		
Action:	Not Reported	Wsrp id:	Not Reported
Site id:	FLSA20000002186		

Z96
ESE
1/2 - 1 Mile
Lower

FED USGS **USGS2257314**

Agency cd:	USGS	Site no:	262712080041001
Site name:	PB - 946		
Latitude:	262712		
Longitude:	0800410	Dec lat:	26.45368502
Dec lon:	-80.06920884	Coor meth:	M
Coor accr:	U	Latlong datum:	NAD27
Dec latlong datum:	NAD83	District:	122
State:	12	County:	099
Country:	US	Land net:	Not Reported
Location map:	Not Reported	Map scale:	Not Reported
Altitude:	Not Reported		
Altitude method:	Not Reported		
Altitude accuracy:	Not Reported		
Altitude datum:	Not Reported		
Hydrologic:	Everglades. Florida. Area = 8400 sq.mi.		
Topographic:	Not Reported		
Site type:	Ground-water other than Spring	Date construction:	Not Reported
Date inventoried:	Not Reported	Mean greenwich time offset:	EST
Local standard time flag:	Y		
Type of ground water site:	Single well, other than collector or Ranney type		
Aquifer Type:	Unconfined single aquifer		
Aquifer:	PLEISTOCENE SERIES		
Well depth:	70	Hole depth:	Not Reported
Source of depth data:	Not Reported		
Project number:	Not Reported		
Real time data flag:	0	Daily flow data begin date:	0000-00-00
Daily flow data end date:	0000-00-00	Daily flow data count:	0
Peak flow data begin date:	0000-00-00	Peak flow data end date:	0000-00-00
Peak flow data count:	0	Water quality data begin date:	1976-11-08
Water quality data end date:	1976-11-08	Water quality data count:	1
Ground water data begin date:	0000-00-00	Ground water data end date:	0000-00-00
Ground water data count:	0		

Ground-water levels, Number of Measurements: 0

AA97
WNW
1/2 - 1 Mile
Lower

FL WELLS **FLS020000018920**

Database:	Southern District		
Permit no:	50-06135-W	App no:	030822-11
Permit typ:	pumpage of <100000/gpd.		
Project na:	ATLANTIC COMMUNITY HIGH SCHOOL		
Lu code:	dewatering		
Acres serv:	1		
Facil id:	138938		
Facil type:	PUMP	Facil name:	Pump 4
Pump type:	SUC		
Diameter:	8		
Pump depth:	-8		
Pump capac:	2000		
X coord:	951633		
Y coord:	775411		
Well depth:	0	Case depth:	0
Use status:	Primary	Fac status:	Proposed
Source:	On-site Lake(s)/Pond(s)	Water use:	MND
Reviewer:	Stephen E. Bell	Secno:	18
Twp:	46	Rge:	43
Site id:	FLS020000018920		

GEOCHECK® - PHYSICAL SETTING SOURCE MAP FINDINGS

Map ID
Direction
Distance
Elevation

Database | EDR ID Number

AB98
NE
1/2 - 1 Mile
Higher

FL WELLS **FLS020000019189**

Database:	Southern District		
Permit no:	50-00177-W	App no:	030710-11
Permit typ:	pumpage >100000/gpd.		
Project na:	DELRAY BEACH CITY OF		
Lu code:	public-water-supply		
Acres serv:	11500		
Facil id:	28255		
Facil type:	WELL	Facil name:	2 Eastern Wellfield
Pump type:	#N/A		
Diameter:	12		
Pump depth:	0		
Pump capac:	1500		
X coord:	959810		
Y coord:	777840		
Well depth:	97	Case depth:	67
Use status:	stand-by	Fac status:	Existing
Source:	Surficial Aquifer System	Water use:	Public water supply
Reviewer:	Steven J. Memberg, P.G.	Secno:	9
Twp:	46	Rge:	43
Site id:	FLS020000019189		

AB99
NE
1/2 - 1 Mile
Higher

FL WELLS **FLS020000019190**

Database:	Southern District		
Permit no:	50-00177-W	App no:	030710-11
Permit typ:	pumpage >100000/gpd.		
Project na:	DELRAY BEACH CITY OF		
Lu code:	public-water-supply		
Acres serv:	11500		
Facil id:	28255		
Facil type:	WELL	Facil name:	2 Eastern Wellfield
Pump type:	#N/A		
Diameter:	12		
Pump depth:	0		
Pump capac:	1500		
X coord:	959810		
Y coord:	777840		
Well depth:	97	Case depth:	67
Use status:	stand-by	Fac status:	Existing
Source:	Surficial Aquifer System	Water use:	Monitor
Reviewer:	Steven J. Memberg, P.G.	Secno:	9
Twp:	46	Rge:	43
Site id:	FLS020000019190		

GEOCHECK® - PHYSICAL SETTING SOURCE MAP FINDINGS

Map ID
Direction
Distance
Elevation

			Database	EDR ID Number
100 **ENE** **1/2 - 1 Mile** **Lower**	Site ID: Groundwater Flow: Water Table Depth: Date:	8842273 ESE Avg. 10 ft. 8/89	**AQUIFLOW**	**1832**

AA101
WNW
1/2 - 1 Mile
Lower

FL WELLS **FLS020000018932**

Database:	Southern District		
Permit no:	50-06135-W	App no:	030822-11
Permit typ:	pumpage of <100000/gpd.		
Project na:	ATLANTIC COMMUNITY HIGH SCHOOL		
Lu code:	dewatering		
Acres serv:	1		
Facil id:	138937		
Facil type:	PUMP	Facil name:	Pump 3
Pump type:	SUC		
Diameter:	8		
Pump depth:	-8		
Pump capac:	2000		
X coord:	951639		
Y coord:	775544		
Well depth:	0	Case depth:	0
Use status:	Primary	Fac status:	Proposed
Source:	On-site Lake(s)/Pond(s)	Water use:	MND
Reviewer:	Stephen E. Bell	Secno:	18
Twp:	46	Rge:	43
Site id:	FLS020000018932		

AA102
WNW
1/2 - 1 Mile
Lower

FL WELLS **FLS020000018958**

Database:	Southern District		
Permit no:	50-06135-W	App no:	030822-11
Permit typ:	pumpage of <100000/gpd.		
Project na:	ATLANTIC COMMUNITY HIGH SCHOOL		
Lu code:	dewatering		
Acres serv:	1		
Facil id:	138935		
Facil type:	PUMP	Facil name:	Pump 1
Pump type:	SUC		
Diameter:	8		
Pump depth:	-8		
Pump capac:	2000		
X coord:	951644		
Y coord:	775676		
Well depth:	0	Case depth:	0
Use status:	Primary	Fac status:	Proposed
Source:	On-site Lake(s)/Pond(s)	Water use:	MND
Reviewer:	Stephen E. Bell	Secno:	18
Twp:	46	Rge:	43
Site id:	FLS020000018958		

GEOCHECK® - PHYSICAL SETTING SOURCE MAP FINDINGS

Map ID
Direction
Distance
Elevation

	Database	EDR ID Number
AA103 **WNW** **1/2 - 1 Mile** **Lower**	**FL WELLS**	**FLS020000018960**

Database:	Southern District		
Permit no:	50-06135-W	App no:	030822-11
Permit typ:	pumpage of <100000/gpd.		
Project na:	ATLANTIC COMMUNITY HIGH SCHOOL		
Lu code:	dewatering		
Acres serv:	1		
Facil id:	138936		
Facil type:	PUMP	Facil name:	Pump 2
Pump type:	SUC		
Diameter:	8		
Pump depth:	-8		
Pump capac:	2000		
X coord:	951633		
Y coord:	775687		
Well depth:	0	Case depth:	0
Use status:	Primary	Fac status:	Proposed
Source:	On-site Lake(s)/Pond(s)	Water use:	MND
Reviewer:	Stephen E. Bell	Secno:	18
Twp:	46	Rge:	43
Site id:	FLS020000018960		

	Database	EDR ID Number
AC104 **SE** **1/2 - 1 Mile** **Higher**	**FL WELLS**	**FLS020000018236**

Database:	Southern District		
Permit no:	50-00177-W	App no:	030710-11
Permit typ:	pumpage >100000/gpd.		
Project na:	DELRAY BEACH CITY OF		
Lu code:	public-water-supply		
Acres serv:	11500		
Facil id:	28257		
Facil type:	WELL	Facil name:	15 Eastern Wellfield
Pump type:	TUR		
Diameter:	12		
Pump depth:	0		
Pump capac:	560		
X coord:	959594		
Y coord:	770228		
Well depth:	76	Case depth:	36
Use status:	stand-by	Fac status:	Existing
Source:	Surficial Aquifer System	Water use:	Public water supply
Reviewer:	Steven J. Memberg, P.G.	Secno:	21
Twp:	46	Rge:	43
Site id:	FLS020000018236		

GEOCHECK® - PHYSICAL SETTING SOURCE MAP FINDINGS

Map ID
Direction
Distance
Elevation

	Database	EDR ID Number
AC105 **SE** **1/2 - 1 Mile** **Higher**	**FL WELLS**	**FLS020000018237**

Database:	Southern District		
Permit no:	50-00177-W	App no:	030710-11
Permit typ:	pumpage >100000/gpd.		
Project na:	DELRAY BEACH CITY OF		
Lu code:	public-water-supply		
Acres serv:	11500		
Facil id:	28257		
Facil type:	WELL	Facil name:	15 Eastern Wellfield
Pump type:	TUR		
Diameter:	12		
Pump depth:	0		
Pump capac:	560		
X coord:	959594		
Y coord:	770228		
Well depth:	76	Case depth:	36
Use status:	stand-by	Fac status:	Existing
Source:	Surficial Aquifer System	Water use:	Monitor
Reviewer:	Steven J. Memberg, P.G.	Secno:	21
Twp:	46	Rge:	43
Site id:	FLS020000018237		

	Database	EDR ID Number
AD106 **ENE** **1/2 - 1 Mile** **Lower**	**FL WELLS**	**FLS020000019010**

Database:	Southern District		
Permit no:	50-00177-W	App no:	030710-11
Permit typ:	pumpage >100000/gpd.		
Project na:	DELRAY BEACH CITY OF		
Lu code:	public-water-supply		
Acres serv:	11500		
Facil id:	136668		
Facil type:	WELL	Facil name:	PB692S
Pump type:	N/A		
Diameter:	0		
Pump depth:	0		
Pump capac:	0		
X coord:	961100		
Y coord:	776149		
Well depth:	72	Case depth:	69
Use status:	monitor	Fac status:	Existing
Source:	Surficial Aquifer System	Water use:	Monitor
Reviewer:	Steven J. Memberg, P.G.	Secno:	16
Twp:	46	Rge:	43
Site id:	FLS020000019010		

GEOCHECK® - PHYSICAL SETTING SOURCE MAP FINDINGS

Map ID
Direction
Distance
Elevation | Database | EDR ID Number

AE107
West
1/2 - 1 Mile
Lower

FL WELLS **FLS020000018769**

Database:	Southern District		
Permit no:	50-06135-W	App no:	030822-11
Permit typ:	pumpage of <100000/gpd.		
Project na:	ATLANTIC COMMUNITY HIGH SCHOOL		
Lu code:	dewatering		
Acres serv:	1		
Facil id:	138950		
Facil type:	PUMP	Facil name:	Pump 6
Pump type:	SUC		
Diameter:	8		
Pump depth:	-8		
Pump capac:	2000		
X coord:	951374		
Y coord:	773999		
Well depth:	0	Case depth:	0
Use status:	Primary	Fac status:	Proposed
Source:	On-site Lake(s)/Pond(s)	Water use:	MND
Reviewer:	Stephen E. Bell	Secno:	18
Twp:	46	Rge:	43
Site id:	FLS020000018769		

AD108
ENE
1/2 - 1 Mile
Lower

FL WELLS **FLS020000019021**

Database:	Southern District		
Permit no:	50-00177-W	App no:	030710-11
Permit typ:	pumpage >100000/gpd.		
Project na:	DELRAY BEACH CITY OF		
Lu code:	public-water-supply		
Acres serv:	11500		
Facil id:	136666		
Facil type:	WELL	Facil name:	PB692D
Pump type:	N/A		
Diameter:	0		
Pump depth:	0		
Pump capac:	0		
X coord:	961100		
Y coord:	776246		
Well depth:	185	Case depth:	182
Use status:	monitor	Fac status:	Existing
Source:	Surficial Aquifer System	Water use:	Monitor
Reviewer:	Steven J. Memberg, P.G.	Secno:	16
Twp:	46	Rge:	43
Site id:	FLS020000019021		

GEOCHECK® - PHYSICAL SETTING SOURCE MAP FINDINGS

Map ID
Direction
Distance
Elevation | Database | EDR ID Number

AE109
West
1/2 - 1 Mile
Lower

FL WELLS **FLS020000018797**

Database:	Southern District		
Permit no:	50-06135-W	App no:	030822-11
Permit typ:	pumpage of <100000/gpd.		
Project na:	ATLANTIC COMMUNITY HIGH SCHOOL		
Lu code:	dewatering		
Acres serv:	1		
Facil id:	138939		
Facil type:	PUMP	Facil name:	Pump 5
Pump type:	SUC		
Diameter:	8		
Pump depth:	-8		
Pump capac:	2000		
X coord:	951313		
Y coord:	774214		
Well depth:	0	Case depth:	0
Use status:	Primary	Fac status:	Proposed
Source:	On-site Lake(s)/Pond(s)	Water use:	MND
Reviewer:	Stephen E. Bell	Secno:	18
Twp:	46	Rge:	43
Site id:	FLS020000018797		

Z110
ESE
1/2 - 1 Mile
Lower

FED USGS **USGS2257311**

Agency cd:	USGS	Site no:	262711080040801
Site name:	PB - 615		
Latitude:	262711		
Longitude:	0800408	Dec lat:	26.45340725
Dec lon:	-80.06865327	Coor meth:	M
Coor accr:	S	Latlong datum:	NAD27
Dec latlong datum:	NAD83	District:	122
State:	12	County:	099
Country:	US	Land net:	NWNENWS21T46SR43ET
Location map:	Not Reported	Map scale:	Not Reported
Altitude:	11.00		
Altitude method:	Interpolated from topographic map		
Altitude accuracy:	5.		
Altitude datum:	National Geodetic Vertical Datum of 1929		
Hydrologic:	Everglades. Florida. Area = 8400 sq.mi.		
Topographic:	Flat surface		
Site type:	Ground-water other than Spring	Date construction:	19711201
Date inventoried:	Not Reported	Mean greenwich time offset:	EST
Local standard time flag:	Y		
Type of ground water site:	Single well, other than collector or Ranney type		
Aquifer Type:	Not Reported		
Aquifer:	Not Reported		
Well depth:	252	Hole depth:	Not Reported
Source of depth data:	Not Reported		
Project number:	Not Reported		
Real time data flag:	0	Daily flow data begin date:	0000-00-00
Daily flow data end date:	0000-00-00	Daily flow data count:	0
Peak flow data begin date:	0000-00-00	Peak flow data end date:	0000-00-00

Peak flow data count:	0	Water quality data begin date:	0000-00-00
Water quality data end date:	0000-00-00	Water quality data count:	0
Ground water data begin date:	0000-00-00	Ground water data end date:	0000-00-00
Ground water data count:	0		

Ground-water levels, Number of Measurements: 0

Z111
ESE **FED USGS** **USGS2257313**
1/2 - 1 Mile
Lower

Agency cd:	USGS	Site no:	262712080040701
Site name:	PB - 690		
Latitude:	262712		
Longitude:	0800407	Dec lat:	26.45368502
Dec lon:	-80.06837548	Coor meth:	M
Coor accr:	S	Latlong datum:	NAD27
Dec latlong datum:	NAD83	District:	122
State:	12	County:	099
Country:	US	Land net:	NWNENWS21T46SR43ET
Location map:	Not Reported	Map scale:	Not Reported
Altitude:	11.00		
Altitude method:	Interpolated from topographic map		
Altitude accuracy:	5.		
Altitude datum:	National Geodetic Vertical Datum of 1929		
Hydrologic:	Everglades. Florida. Area = 8400 sq.mi.		
Topographic:	Flat surface		
Site type:	Ground-water other than Spring	Date construction:	19730101
Date inventoried:	Not Reported	Mean greenwich time offset:	EST
Local standard time flag:	Y		
Type of ground water site:	Single well, other than collector or Ranney type		
Aquifer Type:	Not Reported		
Aquifer:	SURFICIAL AQUIFER SYSTEM		
Well depth:	275	Hole depth:	Not Reported
Source of depth data:	Not Reported		
Project number:	Not Reported		
Real time data flag:	0	Daily flow data begin date:	0000-00-00
Daily flow data end date:	0000-00-00	Daily flow data count:	0
Peak flow data begin date:	0000-00-00	Peak flow data end date:	0000-00-00
Peak flow data count:	0	Water quality data begin date:	1976-02-13
Water quality data end date:	1995-07-13	Water quality data count:	69
Ground water data begin date:	1979-10-27	Ground water data end date:	1995-07-13
Ground water data count:	27		

Ground-water levels, Number of Measurements: 27

Date	Feet below Surface	Feet to Sealevel	Date	Feet below Surface	Feet to Sealevel
1995-07-13		-7.50	1995-04-25		0.22
1995-01-26		0.11	1994-11-30		2.70
1994-10-20		2.67	1994-07-28		2.70
1994-04-21		2.80	1994-01-27		2.89
1993-11-24		2.97	1993-04-28		1.34
1993-02-24		9.38	1992-11-27		3.54
1992-08-17		1.19	1992-03-03		1.90
1991-11-22		3.20	1991-05-09		-0.60
1990-10-24		0.34	1990-07-18		0.26
1990-05-09		-0.95	1990-02-02		-1.01

Ground-water levels, continued.

Date	Feet below Surface	Feet to Sealevel	Date	Feet below Surface	Feet to Sealevel
1988-10-25		1.70	1988-05-18		0.58
1987-11-18		0.80	1987-04-20		1.78
1986-09-05		0.90	1980-04-30		-2.52
1979-10-27		0.04			

112
NE
1/2 - 1 Mile
Higher

FL WELLS **FLS020000019158**

Database:	Southern District		
Permit no:	50-00177-W	App no:	030710-11
Permit typ:	pumpage >100000/gpd.		
Project na:	DELRAY BEACH CITY OF		
Lu code:	public-water-supply		
Acres serv:	11500		
Facil id:	136686		
Facil type:	WELL	Facil name:	DBC3
Pump type:	N/A		
Diameter:	0		
Pump depth:	0		
Pump capac:	0		
X coord:	960445		
Y coord:	777506		
Well depth:	141	Case depth:	130
Use status:	monitor	Fac status:	Existing
Source:	Surficial Aquifer System	Water use:	Monitor
Reviewer:	Steven J. Memberg, P.G.	Secno:	9
Twp:	46	Rge:	43
Site id:	FLS020000019158		

113
SSW
1/2 - 1 Mile
Lower

FL WELLS **FLSA20000002022**

Database:	Super Active Wells		
Feature na:	WELL	Fluwid:	AAH8960
Gps time:	Not Reported	Gps status:	DGPS
Longitude:	-80.08809		
Latitude:	26.44727		
Albersx:	0		
Albersy:	0		
Hae:	0		
Facilty id:	0		
Permit num:	4500351	Well use:	40 Community Well
County:	50	Name:	DELRAY BEACH WATER DEPARTMENT
Address:	200 SW 6TH STREET	City:	DELRAY BEACH
Zipcode:	33444	Case mater:	Not Reported
Diameter:	Not Reported		
Capacity g:	0		
Depth ft:	160		
Case lengt:	0		
Data sourc:	0		
Sanitary s:	Not Reported		
Method of :	0		
Type of li:	0		

Horse powe:	0		
Normal yie:	0		
Pump intak:	0		
Comments:	Population served: 60200 - DATUM 84		
Status:	ACTIVE	Project:	DEP
Resultstat:	Not Sampled Within Previous Year	Solventsta:	Not Sampled Within Previous Year
Purgeable :	0		
Action:	Not Reported	Wsrp id:	Not Reported
Site id:	FLSA20000002022		

114
South
1/2 - 1 Mile
Lower

FED USGS **USGS2257290**

Agency cd:	USGS	Site no:	262602080054901
Site name:	PB - 262		
Latitude:	262645		
Longitude:	0800500	Dec lat:	26.44618532
Dec lon:	-80.08309816	Coor meth:	M
Coor accr:	U	Latlong datum:	NAD27
Dec latlong datum:	NAD83	District:	122
State:	12	County:	099
Country:	US	Land net:	Not Reported
Location map:	Not Reported	Map scale:	Not Reported
Altitude:	Not Reported		
Altitude method:	Not Reported		
Altitude accuracy:	Not Reported		
Altitude datum:	Not Reported		
Hydrologic:	Everglades. Florida. Area = 8400 sq.mi.		
Topographic:	Not Reported		
Site type:	Ground-water other than Spring	Date construction:	Not Reported
Date inventoried:	Not Reported	Mean greenwich time offset:	EST
Local standard time flag:	Y		
Type of ground water site:	Single well, other than collector or Ranney type		
Aquifer Type:	Not Reported		
Aquifer:	Not Reported		
Well depth:	20.0	Hole depth:	Not Reported
Source of depth data:	Not Reported		
Project number:	459832500		
Real time data flag:	0	Daily flow data begin date:	0000-00-00
Daily flow data end date:	0000-00-00	Daily flow data count:	0
Peak flow data begin date:	0000-00-00	Peak flow data end date:	0000-00-00
Peak flow data count:	0	Water quality data begin date:	1941-04-17
Water quality data end date:	1941-04-17	Water quality data count:	1
Ground water data begin date:	0000-00-00	Ground water data end date:	0000-00-00
Ground water data count:	0		

Ground-water levels, Number of Measurements: 0

GEOCHECK® - PHYSICAL SETTING SOURCE MAP FINDINGS
RADON

AREA RADON INFORMATION

State Database: FL Radon

Radon Test Results

Zip	Total Buildings	% of sites>4pCi/L	Data Source
33444	227	36.6	Certified Residential Database
33444	42	0.0	Mandatory Non-Residential Database
33444	11	9.1	Mandatory Residential Database

Federal EPA Radon Zone for PALM BEACH County: 3

Note: Zone 1 indoor average level > 4 pCi/L.
: Zone 2 indoor average level >= 2 pCi/L and <= 4 pCi/L.
: Zone 3 indoor average level < 2 pCi/L.

Federal Area Radon Information for PALM BEACH COUNTY, FL

Number of sites tested: 104

Area	Average Activity	% <4 pCi/L	% 4-20 pCi/L	% >20 pCi/L
Living Area	0.650 pCi/L	99%	1%	0%
Basement	Not Reported	Not Reported	Not Reported	Not Reported

PHYSICAL SETTING SOURCE RECORDS SEARCHED

TOPOGRAPHIC INFORMATION

USGS 7.5' Digital Elevation Model (DEM)
Source: United States Geologic Survey
EDR acquired the USGS 7.5' Digital Elevation Model in 2002 and updated it in 2006. The 7.5 minute DEM corresponds to the USGS 1:24,000- and 1:25,000-scale topographic quadrangle maps. The DEM provides elevation data with consistent elevation units and projection.

HYDROLOGIC INFORMATION

Flood Zone Data: This data, available in select counties across the country, was obtained by EDR in 1999 from the Federal Emergency Management Agency (FEMA). Data depicts 100-year and 500-year flood zones as defined by FEMA.

NWI: National Wetlands Inventory. This data, available in select counties across the country, was obtained by EDR in 2002 and 2005 from the U.S. Fish and Wildlife Service.

State Wetlands Data: Wetlands Inventory
Source: Department of Environmental Protection
Telephone: 850-245-8238

HYDROGEOLOGIC INFORMATION

AQUIFLOW^{R} Information System
Source: EDR proprietary database of groundwater flow information
EDR has developed the AQUIFLOW Information System (AIS) to provide data on the general direction of groundwater flow at specific points. EDR has reviewed reports submitted to regulatory authorities at select sites and has extracted the date of the report, hydrogeologically determined groundwater flow direction and depth to water table information.

GEOLOGIC INFORMATION

Geologic Age and Rock Stratigraphic Unit
Source: P.G. Schruben, R.E. Arndt and W.J. Bawiec, Geology of the Conterminous U.S. at 1:2,500,000 Scale - A digital representation of the 1974 P.B. King and H.M. Beikman Map, USGS Digital Data Series DDS - 11 (1994).

STATSGO: State Soil Geographic Database
Source: Department of Agriculture, Natural Resources Conservation Services
The U.S. Department of Agriculture's (USDA) Natural Resources Conservation Service (NRCS) leads the national Conservation Soil Survey (NCSS) and is responsible for collecting, storing, maintaining and distributing soil survey information for privately owned lands in the United States. A soil map in a soil survey is a representation of soil patterns in a landscape. Soil maps for STATSGO are compiled by generalizing more detailed (SSURGO) soil survey maps.

SSURGO: Soil Survey Geographic Database
Source: Department of Agriculture, Natural Resources Conservation Services (NRCS)
Telephone: 800-672-5559
SSURGO is the most detailed level of mapping done by the Natural Resources Conservation Services, mapping scales generally range from 1:12,000 to 1:63,360. Field mapping methods using national standards are used to construct the soil maps in the Soil Survey Geographic (SSURGO) database. SSURGO digitizing duplicates the original soil survey maps. This level of mapping is designed for use by landowners, townships and county natural resource planning and management.

PHYSICAL SETTING SOURCE RECORDS SEARCHED

LOCAL / REGIONAL WATER AGENCY RECORDS

FEDERAL WATER WELLS

PWS: Public Water Systems
Source: EPA/Office of Drinking Water
Telephone: 202-564-3750
Public Water System data from the Federal Reporting Data System. A PWS is any water system which provides water to at least 25 people for at least 60 days annually. PWSs provide water from wells, rivers and other sources.

PWS ENF: Public Water Systems Violation and Enforcement Data
Source: EPA/Office of Drinking Water
Telephone: 202-564-3750
Violation and Enforcement data for Public Water Systems from the Safe Drinking Water Information System (SDWIS) after August 1995. Prior to August 1995, the data came from the Federal Reporting Data System (FRDS).

USGS Water Wells: USGS National Water Inventory System (NWIS)
This database contains descriptive information on sites where the USGS collects or has collected data on surface water and/or groundwater. The groundwater data includes information on wells, springs, and other sources of groundwater.

STATE RECORDS

Well Construction Permitting Database
Source: Northwest Florida Water Management District
Telephone: 850-539-5999

Consumptive Use Permit Well Database
Source: St. Johns River Water Management District
Telephone: 386-329-4841

Permitted Well Location Database
Source: South Florida Water Management District
Telephone: 561-682-6877

Super Act Program Well Data
This table consists of data relating to all privately and publicly owned potable wells investigated as part of the SUPER Act program. The Florida Department of Health's SUPER Act Program (per Chapter 376.3071(4)(g), Florida Statutes), was given authority to provide field and laboratory services, toxicological risk assessments, investiagations of drinking water contamination complaints and education of the public
Source: Department of Health
Telephone: 850-245-4250

Water Well Location Information
Source: Suwannee River Water Management District
Telephone: 386-796-7211

Water Well Permit Database
Source: Southwest Water Management District
Telephone: 552-796-7211

OTHER STATE DATABASE INFORMATION

Florida Sinkholes
Source: Department of Environmental Protection, Geological Survey
The sinkhole data was gathered by the Florida Sinkhole Research Institute, University of Florida.

Oil and Gas Permit Database
Source: Department of Environmental Protection
Telephone: 850-245-3194
Locations of all permitted wells in the state of Florida.

PHYSICAL SETTING SOURCE RECORDS SEARCHED

RADON

State Database: FL Radon
Source: Department of Health
Telephone: 850-245-4288
Zip Code Based Radon Data

Area Radon Information
Source: USGS
Telephone: 703-356-4020
The National Radon Database has been developed by the U.S. Environmental Protection Agency (USEPA) and is a compilation of the EPA/State Residential Radon Survey and the National Residential Radon Survey. The study covers the years 1986 - 1992. Where necessary data has been supplemented by information collected at private sources such as universities and research institutions.

EPA Radon Zones
Source: EPA
Telephone: 703-356-4020
Sections 307 & 309 of IRAA directed EPA to list and identify areas of U.S. with the potential for elevated indoor radon levels.

OTHER

Airport Landing Facilities: Private and public use landing facilities
Source: Federal Aviation Administration, 800-457-6656

Epicenters: World earthquake epicenters, Richter 5 or greater
Source: Department of Commerce, National Oceanic and Atmospheric Administration

STREET AND ADDRESS INFORMATION

© 2007 Tele Atlas North America, Inc. All rights reserved. This material is proprietary and the subject of copyright protection and other intellectual property rights owned by or licensed to Tele Atlas North America, Inc. The use of this material is subject to the terms of a license agreement. You will be held liable for any unauthorized copying or disclosure of this material.

EnviroDesign
Associates, Incorporated

APPENDIX IV

SUPPORTING DOCUMENTS

PROPERTY APPRAISER INFORMATION

Gary R. Nikolits,CFA
Palm Beach County Property Appraiser
Property Mapping System



Search | Parcel Details

Owner Information

PCN: 12434617350020100

Return to PAPA

Name: DELRAY BEACH COMMUNITY
Location: W ATLANTIC AVE
Mailing: 20 N SWINTON AVE
DELRAY BEACH FL 33444 2632

Appraisal Value

Market Value:	$18,612
Assessed Value:	$18,612
Exempt Amnt:	$18,612
Taxable:	$0

Tax Value

Ad Valorem:	$0.00
Non ad valorem:	$0.00
Total:	$0.00

Sales Information

Sales Date	Price
Mar-2001	$50,000
Jun-1998	$2,100
Jan-1979	$100
Jan-1976	$500

Legend

Parcel Boundary

0120 Lot number

Palm Beach County Property Map

Map Scale 1:1959

Map produced on 6/29/2007 from PAPA
http://www.pbcgov.com/papa

Gary R. Nikolits, CFA Property Appraiser's Public Access System
Property Appraiser Palm Beach County
Home

Property Information

View Map

Location Address: W ATLANTIC AVE
Municipality: DELRAY BEACH
Parcel Control Number: 12-43-46-17-35-002-0100
Subdivision: BELAIR HGTS IN
Official Records Book: 12377 Page: 1269 Sale Date: Mar-2001
Legal Description: BELAIR HEIGHTS, DELRAY LT A BLK 2

Owner Information

All Owners

Name: DELRAY BEACH COMMUNITY
Mailing Address: 20 N SWINTON AVE
DELRAY BEACH FL 33444 2632

Sales Information

Sales Date	Book/Page	Price	Sale Type	Owner
Mar-2001	12377/1269	$50,000	WARRANTY DEED	DELRAY BEACH COMMUNITY
Jun-1998	10461/0186	$2,100	TAX DEED	KLASFELD ILENE
Jan-1976	02547/1160	$500	TAX DEED	

Exemptions

Full: Municipal Government: $18,612 Year of Exemption: 2006
Total: $18,612

Appraisals

Tax Year:	2006	2005	2004
Improvement Value:	$0	$0	$0
Land Value:	$18,612	$16,920	$11,280
Total Market Value:	$18,612	$16,920	$11,280

Tax Year 2006
Number of Units: 0

Use Code: 1000 Description: VACANT COMMERCIAL

Assessed and Taxable Values

Structure Detail

Tax Year:	2006	2005	2004
Assessed Value:	$18,612	$16,920	$11,280
Exemption Amount:	$18,612	$16,920	$11,280
Taxable Value:	$0	$0	$0

Tax Values

Tax Calculator
Details

Tax Year:	2006	2005	2004
Ad Valorem:	$0	$0	$0
Non Ad Valorem:	$4	$4	$0
Total Tax:	$4	$4	$0

Tax Collector WebSite

Back to Search | Previous Page | Print

NOTE: Lower the top and bottom margins to 0.25 on File->Page Setup menu option in the browser to print the detail on one page.

© 2004 Palm Beach County Property Appraiser.

Gary R. Nikolits, CFA Property Appraiser's Public Access System
Property Appraiser Palm Beach County
Home

Owner Name: DELRAY BEACH COMMUNITY
PCN Number: 12-43-46-17-35-002-0100

Building Structural Data and Drawing are for the Current Tax Roll.

BUILDING 1 | BUILDING 2 | BUILDING 3 | BUILDING 4

Structural Element for Building 1	
No Data Found.	**Subarea and Sq. Footage for Building 1** No. Code Description Sq. Footage **No Data Found.** Drawing/Map

Extra Feature

Description	Year Built	Units
No Extra Feature Available		

Detailed Land Information

Land Line #	Description	Zoning	Sq. Footage	Acres
1.	COMMERCIAL	GC	2820	0.0647

Back to Search | Detail | Print

Record Search | Exemption E-File | Information | Exemptions | Community | Employment | New Home Buyer | Office Locations
Value Adjustment Board | Save Our Homes | Senior Corner | Disclaimer
Home | Links | Glossary | FAQ | Forms | Contact Us | PAPA

© 2004 Palm Beach County Property Appraiser.

Gary R. Nikolits,CFA
Palm Beach County Property Appraiser
Property Mapping System



Search | Parcel Details

Owner Information

PCN: 12434617420090080

Return to PAPA

Name: DELRAY BEACH COMMUNITY
Location: W ATLANTIC AVE
Mailing: 20 N SWINTON AVE
DELRAY BEACH FL 33444 2632

Appraisal Value

Market Value:	$52,976
Assessed Value:	$52,976
Exempt Amnt:	$52,976
Taxable:	$0

Tax Value

Ad Valorem:	$0.00
Non ad valorem:	$0.00
Total:	$0.00

Sales Information

Sales Date	Price
Mar-2001	$50,000
Mar-1998	$7,732
Jan-1978	$8,500

Legend

Parcel Boundary

0120 Lot number

Palm Beach County Property Map

Map Scale 1:1089

Map produced on 6/29/2007 from PAPA
http://www.pbcgov.com/papa

Gary R. Nikolits, CFA Property Appraiser's Public Access System
Property Appraiser Palm Beach County
Home

Property Information

View Map

Location Address: W ATLANTIC AVE
Municipality: DELRAY BEACH
Parcel Control Number: 12-43-46-17-42-009-0080
Subdivision: S/D OF 17-46-43 IN
Official Records Book: 12377 **Page:** 1271 **Sale Date:** Mar-2001
Legal Description: SUB 17-46-43 W 80 FT OF E 300 FT OF S 130 FT OF N 145 FT OF LT 9 /LESS R/W SR 806/

Owner Information

All Owners

Name: DELRAY BEACH COMMUNITY
Mailing Address: 20 N SWINTON AVE
DELRAY BEACH FL 33444 2632

Sales Information

Sales Date	Book/Page	Price	Sale Type	Owner
Mar-2001	12377/1271	$50,000	WARRANTY DEED	DELRAY BEACH COMMUNITY
Mar-1998	10261/1082	$7,732	TAX DEED	KLASFELD ILENE AKA

Exemptions

Full: Municipal Government: $52,976 **Year of Exemption:** 2006
Total: $52,976

Appraisals

Tax Year:	2006	2005	2004
Improvement Value:	$0	$0	$0
Land Value:	$52,976	$48,160	$27,520
Total Market Value:	$52,976	$48,160	$27,520

Tax Year 2006
Number of Units: 0

Use Code: 1000 **Description:** VACANT COMMERCIAL

Assessed and Taxable Values

Structure Detail

Tax Year:	2006	2005	2004
Assessed Value:	$52,976	$48,160	$27,520
Exemption Amount:	$52,976	$48,160	$27,520
Taxable Value:	$0	$0	$0

Tax Values

Tax Calculator
Details

Tax Year:	2006	2005	2004
Ad Valorem:	$0	$0	$0
Non Ad Valorem:	$12	$10	$0
Total Tax:	$12	$10	$0

Tax Collector WebSite

Back to Search | Previous Page | Print

NOTE: Lower the top and bottom margins to 0.25 on File->Page Setup menu option in the browser to print the detail on one page.

Record Search | Exemption E-File | Information | Exemptions | Community | Employment | New Home Buyer | Office Locations
Value Adjustment Board | Save Our Homes | Senior Corner | Disclaimer
Home | Links | Glossary | FAQ | Forms | Contact Us | PAPA

© 2004 Palm Beach County Property Appraiser.

Gary R. Nikolits, CFA Property Appraiser's Public Access System
Property Appraiser Palm Beach County
Home

Owner Name: DELRAY BEACH COMMUNITY
PCN Number: 12-43-46-17-42-009-0080

Building Structural Data and Drawing are for the Current Tax Roll.

BUILDING 1 | BUILDING 2 | BUILDING 3 | BUILDING 4

Structural Element for Building 1	
No Data Found.	**Subarea and Sq. Footage for Building 1** No. Code Description Sq. Footage **No Data Found.** Drawing/Map

Extra Feature

Description	Year Built	Units
No Extra Feature Available		

Detailed Land Information


Land Line #	Description	Zoning	Sq. Footage	Acres
1.	COMMERCIAL	GC	6880	0.1579

Back to Search | Detail | Print

Record Search | Exemption E-File | Information | Exemptions | Community | Employment | New Home Buyer | Office Locations
Value Adjustment Board | Save Our Homes | Senior Corner | Disclaimer
Home | Links | Glossary | FAQ | Forms | Contact Us | PAPA

© 2004 Palm Beach County Property Appraiser.

Gary R. Nikolits,CFA
Palm Beach County Property Appraiser
Property Mapping System

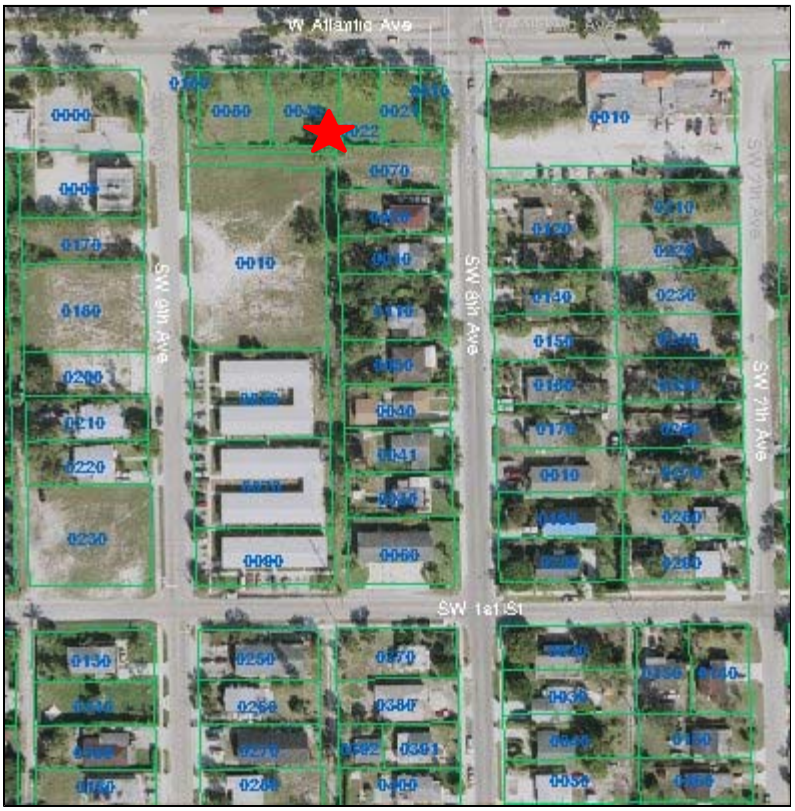

Search | Parcel Details

Owner Information

PCN: 12434617340000040

Return to PAPA

Name: DELRAY BEACH COMMUNITY
Location: W ATLANTIC AVE
Mailing: 20 N SWINTON AVE
DELRAY BEACH FL 33444 2632

Appraisal Value

Market Value:	$36,960
Assessed Value:	$36,960
Exempt Amnt:	$36,960
Taxable:	$0

Tax Value

Ad Valorem:	$0.00
Non ad valorem:	$0.00
Total:	$0.00

Sales Information

Sales Date	Price
Dec-2000	$54,000
Jan-1979	$9,000

Legend

Parcel Boundary

0120 Lot number

Palm Beach County Property Map

Map Scale 1:2591

Map produced on 6/29/2007 from PAPA
http://www.pbcgov.com/papa

Gary R. Nikolits, CFA Property Appraiser's Public Access System
Property Appraiser Palm Beach County
Home

Property Information

View Map

Location Address: W ATLANTIC AVE
Municipality: DELRAY BEACH
Parcel Control Number: 12-43-46-17-34-000-0040
Subdivision: MYRICKS SUB IN
Official Records Book: 12182 Page: 1645 Sale Date: Dec-2000
Legal Description: MYRICKS SUB LTS 4 & 5 /LESS R/W SR 806/

Owner Information

All Owners

Name: DELRAY BEACH COMMUNITY
Mailing Address: 20 N SWINTON AVE
DELRAY BEACH FL 33444 2632

Sales Information

Sales Date	Book/Page	Price	Sale Type	Owner
Dec-2000	12182/1645	$54,000	WARRANTY DEED	DELRAY BEACH COMMUNITY

Exemptions

Full: Municipal Government: $36,960 Year of Exemption: 2006
Total: $36,960

Appraisals

Tax Year:	2006	2005	2004
Improvement Value:	$0	$0	$0
Land Value:	$36,960	$33,600	$26,880
Total Market Value:	$36,960	$33,600	$26,880

Tax Year 2006
Number of Units: 0

Use Code: 1000 Description: VACANT COMMERCIAL

Assessed and Taxable Values

Structure Detail

Tax Year:	2006	2005	2004
Assessed Value:	$36,960	$33,600	$26,880
Exemption Amount:	$36,960	$33,600	$26,880
Taxable Value:	$0	$0	$0

Tax Values

Tax Calculator
Details

Tax Year:	2006	2005	2004
Ad Valorem:	$0	$0	$0
Non Ad Valorem:	$12	$10	$0
Total Tax:	$12	$10	$0

Tax Collector WebSite

Back to Search | Previous Page | Print

NOTE: Lower the top and bottom margins to 0.25 on File->Page Setup menu option in the browser to print the detail on one page.

Record Search | Exemption E-File | Information | Exemptions | Community | Employment | New Home Buyer | Office Locations
Value Adjustment Board | Save Our Homes | Senior Corner | Disclaimer
Home | Links | Glossary | FAQ | Forms | Contact Us | PAPA

© 2004 Palm Beach County Property Appraiser.

Gary R. Nikolits, CFA Property Appraiser's Public Access System
Property Appraiser Palm Beach County
Home

Owner Name: DELRAY BEACH COMMUNITY
PCN Number: 12-43-46-17-34-000-0040

Building Structural Data and Drawing are for the Current Tax Roll.

BUILDING 1 | BUILDING 2 | BUILDING 3 | BUILDING 4

Structural Element for Building 1	
No Data Found.	**Subarea and Sq. Footage for Building 1** No. Code Description Sq. Footage **No Data Found.** Drawing/Map

Extra Feature

Description	Year Built	Units
No Extra Feature Available		

Detailed Land Information


Land Line #	Description	Zoning	Sq. Footage	Acres
1.	COMMERCIAL	GC	6720	0.1543

Back to Search | Detail | Print

Record Search | Exemption E-File | Information | Exemptions | Community | Employment | New Home Buyer | Office Locations
Value Adjustment Board | Save Our Homes | Senior Corner | Disclaimer
Home | Links | Glossary | FAQ | Forms | Contact Us | PAPA

© 2004 Palm Beach County Property Appraiser.

Gary R. Nikolits,CFA
Palm Beach County Property Appraiser
Property Mapping System

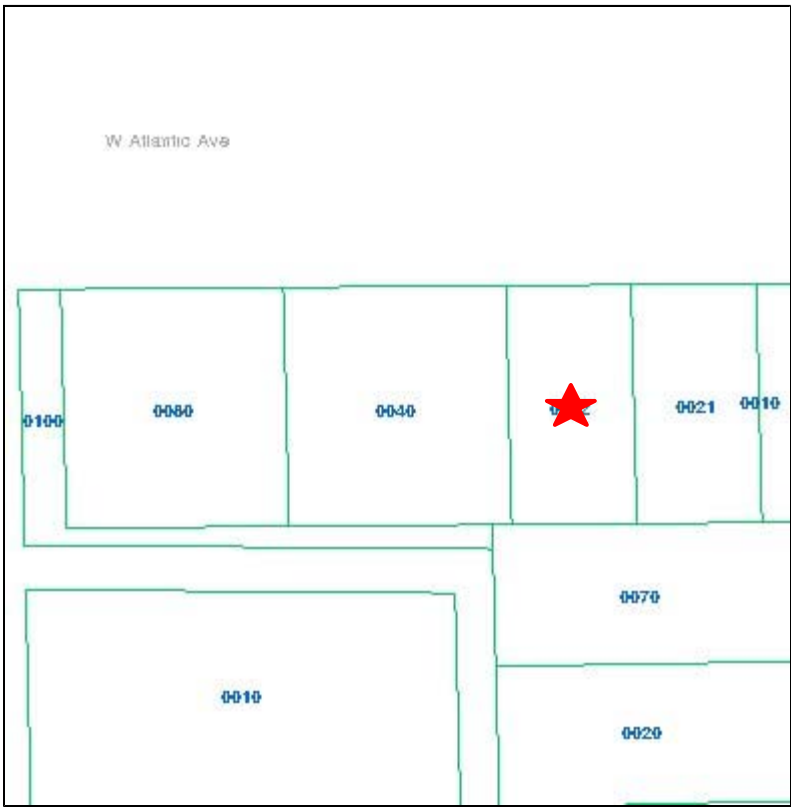

Search | Parcel Details

Owner Information

PCN: 12434617340000022

Return to PAPA

Name: DELRAY BEACH COMMUNITY
Location: W ATLANTIC AVE
Mailing: 20 N SWINTON AVE
DELRAY BEACH FL 33444 2632

Appraisal Value

Market Value:	$20,790
Assessed Value:	$20,790
Exempt Amnt:	$20,790
Taxable:	$0

Tax Value

Ad Valorem:	$0.00
Non ad valorem:	$0.00
Total:	$0.00

Sales Information

Sales Date	Price
Aug-1999	$100,000
Jun-1992	$100

Legend

Parcel Boundary

0120 Lot number

Palm Beach County Property Map

Map Scale 1:829

Map produced on 6/29/2007 from PAPA
http://www.pbcgov.com/papa

Gary R. Nikolits, CFA Property Appraiser's Public Access System
Property Appraiser Palm Beach County
Home

Property Information

View Map

Location Address: W ATLANTIC AVE
Municipality: DELRAY BEACH
Parcel Control Number: 12-43-46-17-34-000-0022
Subdivision: MYRICKS SUB IN
Official Records Book: 11330 Page: 0805 Sale Date: Aug-1999
Legal Description: MYRICKS SUB W 5 FT OF LT 2 & LT 3 /LESS R/W SR 806/

Owner Information

All Owners

Name: DELRAY BEACH COMMUNITY
Mailing Address: 20 N SWINTON AVE
DELRAY BEACH FL 33444 2632

Sales Information

Sales Date	Book/Page	Price	Sale Type	Owner
Aug-1999	11330/0805	$100,000	WARRANTY DEED	DELRAY BEACH COMMUNITY
Jun-1992	07449/0476	$100	WARRANTY DEED	

Exemptions

Full: Municipal Government: $20,790 Year of Exemption: 2006
Total: $20,790

Appraisals

Tax Year:	2006	2005	2004
Improvement Value:	$0	$0	$0
Land Value:	$20,790	$18,900	$15,120
Total Market Value:	$20,790	$18,900	$15,120

Tax Year 2006
Number of Units: 0

Use Code: 1000 Description: VACANT COMMERCIAL

Assessed and Taxable Values

Structure Detail

Tax Year:	2006	2005	2004
Assessed Value:	$20,790	$18,900	$15,120
Exemption Amount:	$20,790	$18,900	$15,120
Taxable Value:	$0	$0	$0

Tax Values

Tax Calculator
Details

Tax Year:	2006	2005	2004
Ad Valorem:	$0	$0	$0
Non Ad Valorem:	$7	$6	$0
Total Tax:	$7	$6	$0

Tax Collector WebSite

Back to Search | Previous Page | Print

NOTE: Lower the top and bottom margins to 0.25 on File->Page Setup menu option in the browser to print the detail on one page.

Record Search | Exemption E-File | Information | Exemptions | Community | Employment | New Home Buyer | Office Locations
Value Adjustment Board | Save Our Homes | Senior Corner | Disclaimer
Home | Links | Glossary | FAQ | Forms | Contact Us | PAPA

© 2004 Palm Beach County Property Appraiser.

Gary R. Nikolits, CFA Property Appraiser's Public Access System
Property Appraiser Palm Beach County
Home

Owner Name: DELRAY BEACH COMMUNITY
PCN Number: 12-43-46-17-34-000-0022

Building Structural Data and Drawing are for the Current Tax Roll.

BUILDING 1 | BUILDING 2 | BUILDING 3 | BUILDING 4

Structural Element for Building 1	
No Data Found.	**Subarea and Sq. Footage for Building 1** No. Code Description Sq. Footage **No Data Found.** Drawing/Map

Extra Feature

Description	Year Built	Units
No Extra Feature Available		

Detailed Land Information

Land Line #	Description	Zoning	Sq. Footage	Acres
1.	COMMERCIAL	GC	3780	0.0868

Back to Search | Detail | Print

Record Search | Exemption E-File | Information | Exemptions | Community | Employment | New Home Buyer | Office Locations
Value Adjustment Board | Save Our Homes | Senior Corner | Disclaimer
Home | Links | Glossary | FAQ | Forms | Contact Us | PAPA

© 2004 Palm Beach County Property Appraiser.

Gary R. Nikolits,CFA
Palm Beach County Property Appraiser
Property Mapping System



Search | Parcel Details

Owner Information

PCN: 12434617340000021

Return to PAPA

Name: DELRAY BEACH COMMUNITY
Location: W ATLANTIC AVE
Mailing: 20 N SWINTON AVE
DELRAY BEACH FL 33444 2632

Appraisal Value

Market Value:	$20,790
Assessed Value:	$20,790
Exempt Amnt:	$20,790
Taxable:	$0

Tax Value

Ad Valorem:	$0.00
Non ad valorem:	$0.00
Total:	$0.00

Sales Information

Sales Date	Price
Aug-1999	$100,000
Jun-1992	$100
Mar-1986	$100

Legend

Parcel Boundary

0120 Lot number

Palm Beach County Property Map

Map Scale 1:1625

Map produced on 6/29/2007 from PAPA
http://www.pbcgov.com/papa

Gary R. Nikolits, CFA Property Appraiser's Public Access System
Property Appraiser Palm Beach County
Home

Property Information

View Map

Location Address: W ATLANTIC AVE
Municipality: DELRAY BEACH
Parcel Control Number: 12-43-46-17-34-000-0021
Subdivision: MYRICKS SUB IN
Official Records Book: 11330 Page: 0805 Sale Date: Aug-1999
Legal Description: MYRICKS SUB LT 2 /LESS R/W SR 806 & W 5 FT/

Owner Information

All Owners

Name: DELRAY BEACH COMMUNITY
Mailing Address: 20 N SWINTON AVE
DELRAY BEACH FL 33444 2632

Sales Information

Sales Date	Book/Page	Price	Sale Type	Owner
Aug-1999	11330/0805	$100,000	WARRANTY DEED	DELRAY BEACH COMMUNITY
Jun-1992	07449/0473	$100	WARRANTY DEED	
Mar-1986	04832/0759	$100	REP DEED	

Exemptions

Full: Municipal Government: $20,790 Year of Exemption: 2006
Total: $20,790

Appraisals

Tax Year:	2006	2005	2004
Improvement Value:	$0	$0	$0
Land Value:	$20,790	$18,900	$15,120
Total Market Value:	$20,790	$18,900	$15,120

Tax Year 2006
Number of Units: 0

Use Code: 1000 Description: VACANT COMMERCIAL

Assessed and Taxable Values

Structure Detail

Tax Year:	2006	2005	2004
Assessed Value:	$20,790	$18,900	$15,120
Exemption Amount:	$20,790	$18,900	$15,120
Taxable Value:	$0	$0	$0

Tax Values

Tax Calculator
Details

Tax Year:	2006	2005	2004
Ad Valorem:	$0	$0	$0
Non Ad Valorem:	$7	$6	$0
Total Tax:	$7	$6	$0

Tax Collector WebSite

Back to Search | Previous Page | Print

NOTE: Lower the top and bottom margins to 0.25 on File->Page Setup menu option in the browser to print the detail on one page.

Record Search | Exemption E-File | Information | Exemptions | Community | Employment | New Home Buyer | Office Locations
Value Adjustment Board | Save Our Homes | Senior Corner | Disclaimer
Home | Links | Glossary | FAQ | Forms | Contact Us | PAPA

© 2004 Palm Beach County Property Appraiser.

Gary R. Nikolits, CFA Property Appraiser's Public Access System
Property Appraiser Palm Beach County
Home

Owner Name: DELRAY BEACH COMMUNITY
PCN Number: 12-43-46-17-34-000-0021

Building Structural Data and Drawing are for the Current Tax Roll.

BUILDING 1 | BUILDING 2 | BUILDING 3 | BUILDING 4

Structural Element for Building 1	
No Data Found.	**Subarea and Sq. Footage for Building 1** No. Code Description Sq. Footage **No Data Found.** Drawing/Map

Extra Feature

Description	Year Built	Units
No Extra Feature Available		

Detailed Land Information

Land Line #	Description	Zoning	Sq. Footage	Acres
1.	COMMERCIAL	GC	3780	0.0868

Back to Search | Detail | Print

Record Search | Exemption E-File | Information | Exemptions | Community | Employment | New Home Buyer | Office Locations
Value Adjustment Board | Save Our Homes | Senior Corner | Disclaimer
Home | Links | Glossary | FAQ | Forms | Contact Us | PAPA

© 2004 Palm Beach County Property Appraiser.

Gary R. Nikolits,CFA
Palm Beach County Property Appraiser
Property Mapping System



Search | Parcel Details

Owner Information

PCN: 12434617340000010

Return to PAPA

Name: DELRAY BEACH COMMUNITY
Location: 700 W ATLANTIC AVE
Mailing: 20 N SWINTON AVE
DELRAY BEACH FL 33444 2632

Appraisal Value

Market Value:	$16,555
Assessed Value:	$16,555
Exempt Amnt:	$16,555
Taxable:	$0

Tax Value

Ad Valorem:	$0.00
Non ad valorem:	$0.00
Total:	$0.00

Sales Information

Sales Date	Price
Sep-1998	$20,000
May-1984	$8,500

Legend

Parcel Boundary

0120 Lot number

Palm Beach County Property Map

Map Scale 1:1625

Map produced on 6/29/2007 from PAPA
http://www.pbcgov.com/papa

Gary R. Nikolits, CFA Property Appraiser's Public Access System
Property Appraiser Palm Beach County
Home

Property Information

View Map

Location Address: 700 W ATLANTIC AVE
Municipality: DELRAY BEACH
Parcel Control Number: 12-43-46-17-34-000-0010
Subdivision: MYRICKS SUB IN
Official Records Book: 10657 Page: 0834 Sale Date: Sep-1998
Legal Description: MYRICKS SUB LT 1 /LESS R/W SR 806/

Owner Information

All Owners

Name: DELRAY BEACH COMMUNITY
Mailing Address: 20 N SWINTON AVE
DELRAY BEACH FL 33444 2632

Sales Information

Sales Date	Book/Page	Price	Sale Type	Owner
Sep-1998	10657/0834	$20,000	WARRANTY DEED	DELRAY BEACH COMMUNITY
May-1984	04236/1529	$8,500	WARRANTY DEED	

Exemptions

Full: Municipal Government: $16,555 Year of Exemption: 2006
Total: $16,555

Appraisals

Tax Year:	2006	2005	2004
Improvement Value:	$0	$0	$0
Land Value:	$16,555	$15,050	$8,600
Total Market Value:	$16,555	$15,050	$8,600

Tax Year 2006
Number of Units: 0

Use Code: 8900 Description: MUNICIPAL

Assessed and Taxable Values

Tax Year:	2006	2005	2004
Assessed Value:	$16,555	$15,050	$8,600
Exemption Amount:	$16,555	$15,050	$8,600
Taxable Value:	$0	$0	$0

Structure Detail

Tax Values

Tax Year:	2006	2005	2004
Ad Valorem:	$0	$0	$0
Non Ad Valorem:	$4	$3	$0
Total Tax:	$4	$3	$0

Tax Collector WebSite

Tax Calculator
Details

Back to Search | Previous Page | Print

NOTE: Lower the top and bottom margins to 0.25 on File->Page Setup menu option in the browser to print the detail on one page.

Record Search | Exemption E-File | Information | Exemptions | Community | Employment | New Home Buyer | Office Locations
Value Adjustment Board | Save Our Homes | Senior Corner | Disclaimer
Home | Links | Glossary | FAQ | Forms | Contact Us | PAPA

© 2004 Palm Beach County Property Appraiser.

Gary R. Nikolits,CFA
Palm Beach County Property Appraiser
Property Mapping System



Search | Parcel Details

Owner Information

PCN: 12434617420090070

Return to PAPA

Name: DELRAY BEACH COMMUNITY
Location: SW 8TH AVE
Mailing: 20 N SWINTON AVE
DELRAY BEACH FL 33444 2632

Appraisal Value

Market Value:	$31,680
Assessed Value:	$31,680
Exempt Amnt:	$31,680
Taxable:	$0

Tax Value

Ad Valorem:	$0.00
Non ad valorem:	$0.00
Total:	$0.00

Sales Information

Sales Date	Price
Aug-1999	$100,000
Jun-1992	$55,000
Mar-1986	$100
Jan-1980	$6,000

Legend

Parcel Boundary

0120 Lot number

Palm Beach County Property Map

Map Scale 1:1625

Map produced on 6/29/2007 from PAPA
http://www.pbcgov.com/papa

Gary R. Nikolits, CFA Property Appraiser's Public Access System
Property Appraiser Palm Beach County
Home

Property Information

View Map

Location Address: SW 8TH AVE
Municipality: DELRAY BEACH
Parcel Control Number: 12-43-46-17-42-009-0070
Subdivision: S/D OF 17-46-43 IN
Official Records Book: 11330 **Page:** 0805 **Sale Date:** Aug-1999
Legal Description: 17-46-43, S 50 FT OF N 195 FT OF E 147 FT OF E 1/2 OF LT 9

Owner Information

All Owners

Name: DELRAY BEACH COMMUNITY
Mailing Address: 20 N SWINTON AVE
DELRAY BEACH FL 33444 2632

Sales Information

Sales Date	Book/Page	Price	Sale Type	Owner
Aug-1999	11330/0805	$100,000	WARRANTY DEED	DELRAY BEACH COMMUNITY
Jun-1992	07449/0469	$55,000	WARRANTY DEED	
Mar-1986	04832/0759	$100	REP DEED	

Exemptions

Full: Municipal Government: $31,680 **Year of Exemption:** 2006
Total: $31,680

Appraisals

Tax Year:	2006	2005	2004
Improvement Value:	$0	$0	$0
Land Value:	$31,680	$28,800	$14,400
Total Market Value:	$31,680	$28,800	$14,400

Tax Year 2006
Number of Units: 0
Acres: 0.17

Use Code: 1000 **Description:** VACANT COMMERCIAL

Assessed and Taxable Values

Structure Detail

Tax Year:	2006	2005	2004
Assessed Value:	$31,680	$28,800	$14,400
Exemption Amount:	$31,680	$28,800	$14,400
Taxable Value:	$0	$0	$0

Tax Values

Tax Calculator
Details

Tax Year:	2006	2005	2004
Ad Valorem:	$0	$0	$0
Non Ad Valorem:	$13	$11	$0
Total Tax:	$13	$11	$0

Tax Collector WebSite

Back to Search | Previous Page | Print

NOTE: Lower the top and bottom margins to 0.25 on File->Page Setup menu option in the browser to print the detail on one page.

Record Search | Exemption E-File | Information | Exemptions | Community | Employment | New Home Buyer | Office Locations
Value Adjustment Board | Save Our Homes | Senior Corner | Disclaimer
Home | Links | Glossary | FAQ | Forms | Contact Us | PAPA

© 2004 Palm Beach County Property Appraiser.

Gary R. Nikolits,CFA
Palm Beach County Property Appraiser
Property Mapping System



Search | Parcel Details

Owner Information

PCN: 12434617350020010

Return to PAPA

Name: DELRAY BEACH COMMUNITY
Location: 23 SW 9TH AVE
Mailing: 20 N SWINTON AVE
DELRAY BEACH FL 33444 2632

Appraisal Value

Market Value:	$71,500
Assessed Value:	$71,500
Exempt Amnt:	$71,500
Taxable:	$0

Tax Value

Ad Valorem:	$0.00
Non ad valorem:	$0.00
Total:	$0.00

Sales Information

Sales Date	Price
Jul-1998	$134,500
Jan-1977	$20,000

Legend

Parcel Boundary

0120 Lot number

Palm Beach County Property Map

Map Scale 1:1625

Map produced on 6/29/2007 from PAPA
http://www.pbcgov.com/papa

Gary R. Nikolits, CFA Property Appraiser's Public Access System
Property Appraiser Palm Beach County
Home

Property Information

View Map

Location Address: 23 SW 9TH AVE
Municipality: DELRAY BEACH
Parcel Control Number: 12-43-46-17-35-002-0010
Subdivision: BELAIR HGTS IN
Official Records Book: 10609 Page: 1228 Sale Date: Jul-1998
Legal Description: BELAIR HEIGHTS, DELRAY LTS 1 TO 4 INC BLK 2

Owner Information

All Owners

Name: DELRAY BEACH COMMUNITY
Mailing Address: 20 N SWINTON AVE
DELRAY BEACH FL 33444 2632

Sales Information

Sales Date	Book/Page	Price	Sale Type	Owner
Jul-1998	10609/1228	$134,500	WARRANTY DEED	DELRAY BEACH COMMUNITY

Exemptions

Full: Municipal Government: $71,500 Year of Exemption: 2006
Total: $71,500

Appraisals

Tax Year:	2006	2005	2004
Improvement Value:	$0	$0	$0
Land Value:	$71,500	$65,000	$60,000
Total Market Value:	$71,500	$65,000	$60,000

Tax Year 2006
Number of Units: 0
Acres: 0.73

Use Code: 8900 Description: MUNICIPAL

Assessed and Taxable Values

Structure Detail

Tax Year:	2006	2005	2004
Assessed Value:	$71,500	$65,000	$60,000
Exemption Amount:	$71,500	$65,000	$60,000
Taxable Value:	$0	$0	$0

Tax Values

Tax Calculator
Details

Tax Year:	2006	2005	2004
Ad Valorem:	$0	$0	$0
Non Ad Valorem:	$64	$54	$0
Total Tax:	$64	$54	$0

Tax Collector WebSite

Back to Search | Previous Page | Print

NOTE: Lower the top and bottom margins to 0.25 on File->Page Setup menu option in the browser to print the detail on one page.

Record Search | Exemption E-File | Information | Exemptions | Community | Employment | New Home Buyer | Office Locations
Value Adjustment Board | Save Our Homes | Senior Corner | Disclaimer
Home | Links | Glossary | FAQ | Forms | Contact Us | PAPA

© 2004 Palm Beach County Property Appraiser.

Gary R. Nikolits,CFA
Palm Beach County Property Appraiser
Property Mapping System



Search | Parcel Details

Owner Information

PCN: 12434617350020050

Return to PAPA

Name: DELRAY BEACH CRA LESSOR
Location: 31 SW 9TH AVE
Mailing: 20 N SWINTON AVE
DELRAY BEACH FL 33444 2632

Appraisal Value

Market Value:	$455,190
Assessed Value:	$455,190
Exempt Amnt:	$0
Taxable:	$455,190

Tax Value

Ad Valorem:	$10,002.73
Non ad valorem:	$869.38
Total:	$10,872.11

Sales Information

Sales Date	Price
May-2003	$423,300
Jan-1978	$99,500
Jan-1975	$100
Jan-1974	$100

Legend

Parcel Boundary

0120 Lot number

Palm Beach County Property Map

Map Scale 1:1625

Map produced on 6/29/2007 from PAPA
http://www.pbcgov.com/papa

Gary R. Nikolits, CFA Property Appraiser's Public Access System
Property Appraiser Palm Beach County
Home

Property Information

View Map

Location Address: 23 SW 9TH AVE
Municipality: DELRAY BEACH
Parcel Control Number: 12-43-46-17-35-002-0010
Subdivision: BELAIR HGTS IN
Official Records Book: 10609 Page: 1228 Sale Date: Jul-1998
Legal Description: BELAIR HEIGHTS, DELRAY LTS 1 TO 4 INC BLK 2

Owner Information

All Owners

Name: DELRAY BEACH COMMUNITY
Mailing Address: 20 N SWINTON AVE
DELRAY BEACH FL 33444 2632

Sales Information

Sales Date	Book/Page	Price	Sale Type	Owner
Jul-1998	10609/1228	$134,500	WARRANTY DEED	DELRAY BEACH COMMUNITY

Exemptions

Full: Municipal Government: $71,500 Year of Exemption: 2006
Total: $71,500

Appraisals

Tax Year:	2006	2005	2004
Improvement Value:	$0	$0	$0
Land Value:	$71,500	$65,000	$60,000
Total Market Value:	$71,500	$65,000	$60,000

Tax Year 2006
Number of Units: 0
Acres: 0.73

Use Code: 8900 Description: MUNICIPAL

Assessed and Taxable Values

Structure Detail

Tax Year:	2006	2005	2004
Assessed Value:	$71,500	$65,000	$60,000
Exemption Amount:	$71,500	$65,000	$60,000
Taxable Value:	$0	$0	$0

Tax Values

Tax Calculator
Details

Tax Year:	2006	2005	2004
Ad Valorem:	$0	$0	$0
Non Ad Valorem:	$64	$54	$0
Total Tax:	$64	$54	$0

Tax Collector WebSite


Back to Search | Previous Page | Print

NOTE: Lower the top and bottom margins to 0.25 on File->Page Setup menu option in the browser to print the detail on one page.

Record Search | Exemption E-File | Information | Exemptions | Community | Employment | New Home Buyer | Office Locations
Value Adjustment Board | Save Our Homes | Senior Corner | Disclaimer
Home | Links | Glossary | FAQ | Forms | Contact Us | PAPA

© 2004 Palm Beach County Property Appraiser.

Gary R. Nikolits,CFA
Palm Beach County Property Appraiser
Property Mapping System

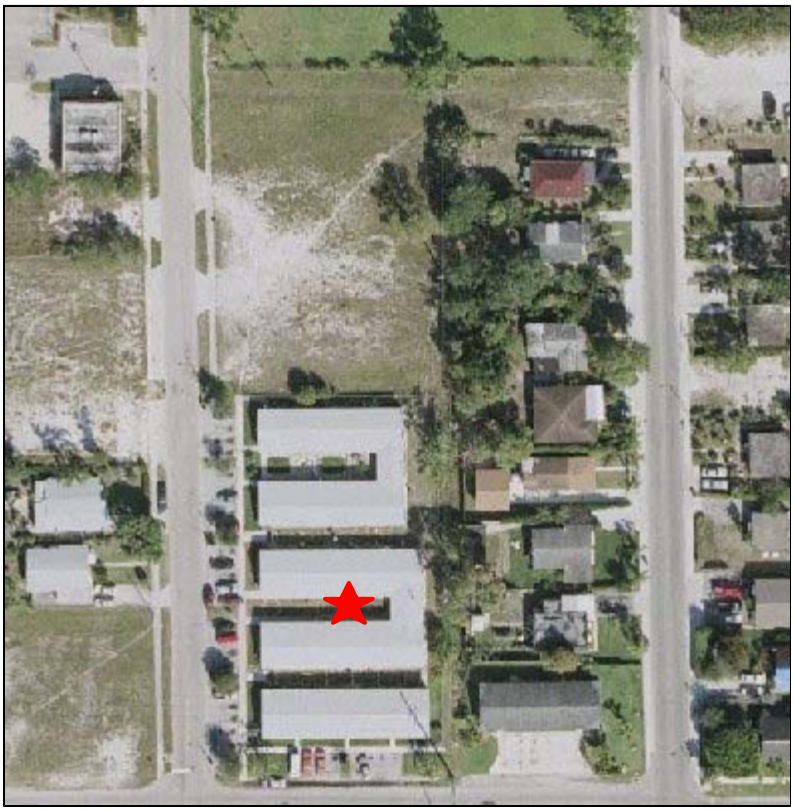

Search | Parcel Details

Owner Information

PCN: 12434617350020070

Return to PAPA

Name: DELRAY BEACH CRA LESSOR
Location: 39 SW 9TH AVE
Mailing: 20 N SWINTON AVE
DELRAY BEACH FL 33444 2632

Appraisal Value

Market Value:	$483,450
Assessed Value:	$483,450
Exempt Amnt:	$0
Taxable:	$483,450

Tax Value

Ad Valorem:	$10,623.78
Non ad valorem:	$901.36
Total:	$11,525.14

Sales Information

Sales Date	Price
Jan-2005	$0
Jan-2005	$775,000
Feb-1983	$100
Jan-1977	$112,660

Legend

Parcel Boundary

0120 Lot number

Palm Beach County Property Map

Map Scale 1:1625

Map produced on 6/29/2007 from PAPA
http://www.pbcgov.com/papa

Gary R. Nikolits, CFA Property Appraiser's Public Access System
Property Appraiser Palm Beach County
Home

Property Information

View Map

Location Address: 39 SW 9TH AVE
Municipality: DELRAY BEACH
Parcel Control Number: 12-43-46-17-35-002-0070
Subdivision: BELAIR HGTS IN
Official Records Book: 18382 Page: 1438 Sale Date: Jan-2005
Legal Description: BELAIR HEIGHTS, DELRAY LTS 7 & 8 BLK 2

Owner Information

All Owners

Name: DELRAY BEACH CRA LESSOR
Mailing Address: 20 N SWINTON AVE
DELRAY BEACH FL 33444 2632

Sales Information

Sales Date	Book/Page	Price	Sale Type	Owner
Jan-2005	18382/1438	$0	WARRANTY DEED	DELRAY BEACH CRA LESSOR
Jan-2005	18161/1582	$775,000	WARRANTY DEED	DELRAY BEACH COMMUNITY
Feb-1983	03895/1715	$100	QUIT CLAIM	BROSON ENTERPRISES INC

Exemptions

Exemption Information Unavailable.

Appraisals

Tax Year:	2006	2005	2004
Improvement Value:	$183,450	$166,870	$156,230
Land Value:	$300,000	$150,000	$100,000
Total Market Value:	$483,450	$316,870	$256,230

Tax Year 2006
Number of Units: 10
*Total Square Feet: 6606

Use Code: 0300 Description: MULTIFAMILY

* in residential properties may indicate living area.

Assessed and Taxable Values

Structure Detail

Tax Year:	2006	2005	2004
Assessed Value:	$483,450	$316,870	$256,230
Exemption Amount:	$0	$0	$0
Taxable Value:	$483,450	$316,870	$256,230

Tax Values

Tax Calculator
Details

Tax Year:	2006	2005	2004
Ad Valorem:	$10,624	$7,392	$6,079
Non Ad Valorem:	$901	$742	$742
Total Tax:	$11,525	$8,134	$6,821

Tax Collector WebSite


Back to Search | Previous Page | Print

NOTE: Lower the top and bottom margins to 0.25 on File->Page Setup menu option in the browser to print the detail on one page.

Record Search | Exemption E-File | Information | Exemptions | Community | Employment | New Home Buyer | Office Locations
Value Adjustment Board | Save Our Homes | Senior Corner | Disclaimer
Home | Links | Glossary | FAQ | Forms | Contact Us | PAPA

© 2004 Palm Beach County Property Appraiser.

Gary R. Nikolits,CFA
Palm Beach County Property Appraiser
Property Mapping System

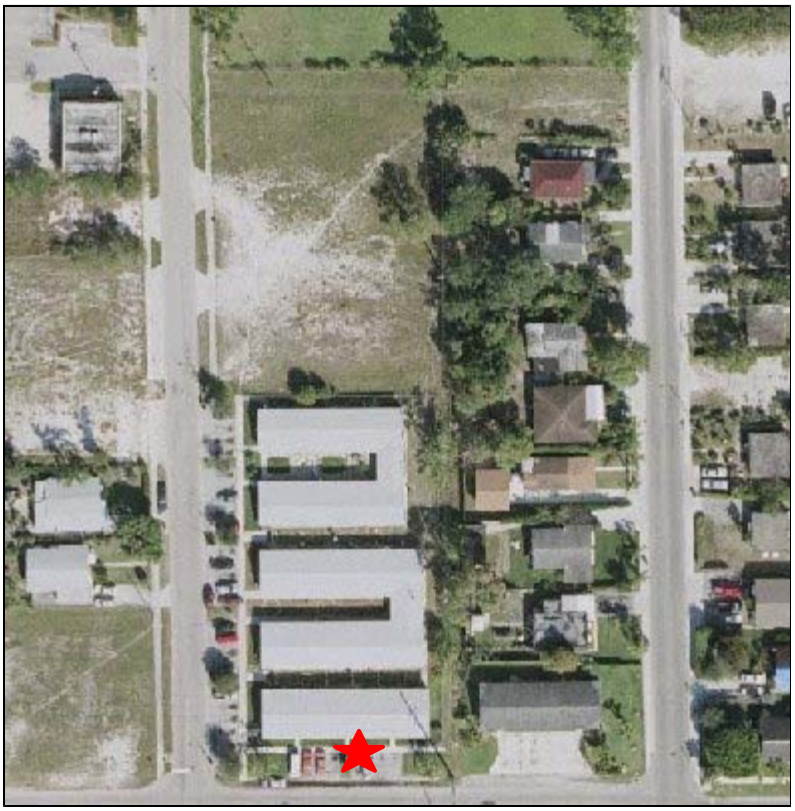

Search | Parcel Details

Owner Information

PCN: 12434617350020090

Return to PAPA

Name: DELRAY BEACH CRA LESSOR
Location: 45 SW 9TH AVE
Mailing: 20 N SWINTON AVE
DELRAY BEACH FL 33444 2632

Appraisal Value

Market Value:	$173,307
Assessed Value:	$173,307
Exempt Amnt:	$0
Taxable:	$173,307

Tax Value

Ad Valorem:	$3,808.40
Non ad valorem:	$489.37
Total:	$4,297.77

Sales Information

Sales Date	Price
May-2003	$211,700
Jan-1977	$82,000

Legend

Parcel Boundary

0120 Lot number

Palm Beach County Property Map

Map Scale 1:1625

Map produced on 6/29/2007 from PAPA
http://www.pbcgov.com/papa

Gary R. Nikolits, CFA Property Appraiser's Public Access System
Property Appraiser Palm Beach County
Home

Property Information

View Map

Location Address: 45 SW 9TH AVE
Municipality: DELRAY BEACH
Parcel Control Number: 12-43-46-17-35-002-0090
Subdivision: BELAIR HGTS IN
Official Records Book: 15339 Page: 996 Sale Date: May-2003
Legal Description: BELAIR HEIGHTS, DELRAY LT 9 BLK 2

Owner Information

All Owners

Name: DELRAY BEACH CRA LESSOR
Mailing Address: 20 N SWINTON AVE
DELRAY BEACH FL 33444 2632

Sales Information

Sales Date	Book/Page	Price	Sale Type	Owner
May-2003	15339/0996	$211,700	WARRANTY DEED	DELRAY BEACH CRA LESSOR

Exemptions

Exemption Information Unavailable.

Appraisals

Tax Year:	2006	2005	2004
Improvement Value:	$94,496	$86,695	$79,838
Land Value:	$78,811	$55,112	$36,742
Total Market Value:	$173,307	$141,807	$116,580

Tax Year 2006
Number of Units: 5
*Total Square Feet: 3220

Use Code: 0800 Description: MULTIFAMILY < 10 UNITS

* in residential properties may indicate living area.

Assessed and Taxable Values

Structure Detail

Tax Year:	2006	2005	2004
Assessed Value:	$173,307	$141,807	$116,580
Exemption Amount:	$0	$0	$0
Taxable Value:	$173,307	$141,807	$116,580

Tax Values

Tax Calculator
Details

Tax Year:	2006	2005	2004
Ad Valorem:	$3,808	$3,308	$2,766
Non Ad Valorem:	$489	$404	$404
Total Tax:	$4,297	$3,712	$3,170

Tax Collector WebSite

Back to Search | Previous Page | Print

NOTE: Lower the top and bottom margins to 0.25 on File->Page Setup menu option in the browser to print the detail on one page.

Record Search | Exemption E-File | Information | Exemptions | Community | Employment | New Home Buyer | Office Locations
Value Adjustment Board | Save Our Homes | Senior Corner | Disclaimer
Home | Links | Glossary | FAQ | Forms | Contact Us | PAPA

© 2004 Palm Beach County Property Appraiser.

Gary R. Nikolits, CFA Property Appraiser's Public Access System
Property Appraiser Palm Beach County
Home

Owner Name: DELRAY BEACH CRA LESSOR
PCN Number: 12-43-46-17-35-002-0090

Building Structural Data and Drawing are for the Current Tax Roll.

BUILDING 1 | BUILDING 2 | BUILDING 3 | BUILDING 4

Structural Element for Building 1	
1. Exterior Wall 1	CB STUCCO
2. Year Built	1969
3. Air Condition Desc.	NO HTG/AC
4. Heat Type	NONE
5. Heat Fuel	NONE
6. Bed Rooms	
7. Full Baths	
8. Half Baths	
9. Exterior Wall 2	N/A
10. Roof Structure	WOOD TRUSS
11. Roof Cover	ASPH/COMP. SHG.
12. Interior Wall 1	PLASTER
13. Interior Wall 2	N/A
14. Floor Type 1	CARPETING
15. Floor Type 2	N/A
16. Stories	1

Subarea and Sq. Footage for Building 1

No.	Code	Description	Sq. Footage
1.	BAS	BASE AREA	3220

Total Square Footage : 3220
Total Area Under Air : 3220

Drawing/Map

Extra Feature

Description	Year Built	Units
PAVING- ASPHALT	1969	3216

Unit may represent the perimeter, square footage, linear footage, total number or other measurement of the feature depending on the feature described.

Detailed Land Information

Land Line #	Description	Zoning	Units	Acres
1.	MULTI-FAMILY	RM	4	0

Back to Search | Detail | Print

Record Search | Exemption E-File | Information | Exemptions | Community | Employment | New Home Buyer | Office Locations
Value Adjustment Board | Save Our Homes | Senior Corner | Disclaimer
Home | Links | Glossary | FAQ | Forms | Contact Us | PAPA

© 2004 Palm Beach County Property Appraiser.

POLK CITY DIRECTORY RESEARCH

H. HARBISON
Real Estate Broker
ntals—Investments
P. O. Box 883 Phone CR 6-5468

E & LEE CO.'S

336 Vacant
819 Delray Building Specialties Co Inc (Plant)

FIRST AV SW fr 50 W Atlantic av S to 51 SW 4th st

20 Minolo Court Apts
(1)Schmidt Edward H CR 6-1556
(2)Friberg Carl O CR 6-5120
(3)Vacant
(4)Brown George T
(5)Lee Katherine T CR 6-7330
(6)Vacant
21 Marianna Apts
Miller Mildred V Mrs
Sanders Shirley J Mrs
Parker John Z CR 6-4253
Coulston Louise
23 Swab Grace A
25 Compitello Ercole
29 Gibson Margaret F Mrs CR 6-7819
31 Best George P CR 6-7244
33 Allasandra Apts
(1)Vacant
(2)Tourist
(3)Tourist
(4)Tourist
53 Sellers Laurabelle M Mrs CR 6-4235
53½ Tourist
61 Miller Polly G Mrs CR 6-9607
65 SW 1st st crosses
104 Vacant
105-117 Sundy Apts
105 (1)Tourist
(2)Tourist
(3)Tourist
(4)Tourist
(5)Tourist
(6)Tourist
(7)Tourist
(8)Tourist
112 Sellers Apts
Sellers Fred D CR 6-4893
(1A)Tourist
(2A)Tourist
(3A)Christian Jeannette B
(4A)Tourist
(5A)Tourist
(6A)Tourist
(1B)Tourist
(2B)Tourist
(3B)Kelly Marguerite
(4B)Tourist
(5B)Vacant
(6B)Tourist

DELRAY BEACH NEWS
PRINTING—PUBLISHING
CR 6-6321
24 N. E. 4th AVE. DELRAY BEACH

First Av SW—continued
113 Sundy Apts
Earley Vincent B CR 6-4383
115 Sundy Apts
(1)Tourist
(3)Laske William B CR 8-1657
117 Sundy Apts
(2)Wilson Luke C
(4)Gregory Guy
119 Slaton Eleanor S Mrs
120◎Quayle Martha V Mrs CR 6-4100
122 Seddon James M
124 Vacant
128◎Petronio John H CR 8-1578
148◎Will Clarence A CR 6-4755
151 SW 2d st crosses
200◎Ross John H CR 6-6472
204◎Perkins Clarence B CR 6-4696
206 Smith Albert L CR 6-9715
207◎Costner Robert G
208 Derosiers Harvey W
210 Swain Frank E
214◎Cahoon William H CR 6-5842
214r Vacant
215◎Granconato Guy CR 6-5700
218 Robbins Edward A CR 6-7185
222 Morley Bryan E CR 6-7763
223◎Simonella Michael CR 6-7083
251 SW 3d st crosses
301◎Sykes Edward H CR 6-6408
302◎Saunders Jack L CR 6-4560
303◎Lilly Kenneth H CR 6-5187
305◎Banting John B CR 6-4427
307◎Bullock David J CR 6-7824
308◎Sheldon Charles F CR 6-4519
309◎Barnes Malvina H Mrs CR 6-6120
310◎Davidson Thomas CR 6-5139
311 Vacant
312◎Haussermann Mary W Mrs CR 6-7606
313 Vacant
314◎Wright Raymond E CR 6-6554
315◎Phelps Ray E CR 6-7568
316◎Tiedt Elmer E Rev CR 6-4737
317 Tourist
318◎Fontaine Minna B Mrs CR 6-5460
319◎Anderson O H broker CR 6-4179
320◎Jacobson Kenneth CR 6-6879

FIRST CT NE fr 121 NE 7th av E to dead end (Incorrectly numbered)
708◎Seestedt Otto A CR 6-5912
721◎Tukey Frank A CR 6-6548
722◎Skidmore Edna H Mrs CR 6-5405
728◎Hanners Mabel E Mrs CR 6-5167
735◎Moeller Carl H
836◎Topping Henrietta A Mrs CR 6-4685
— Vacant
840◎Walsh William E CR 6-7426
747◎Roberts Hamilton H CR 6-6505
750◎Bonbright Elizabeth M CR 6-6727
811◎Hall Evelyn Mrs CR 6-5318

SECOND NE fr 171 N Swinton av E bey NE 8th av to dead end
3◎Lander Clarence H CR 6-5958
4 Vacant
5◎Buechler Raymond G CR 6-9694
5½ Webb Jack D CR 6-7705
51 NE 1st av crosses
151 NE 2d av crosses
167 Smith Howard W bkkpr service CR 6-4554
210 Culligan Soft Water Service
248 Royal Palm Ice
250 NE 3d av (1st part) begins
251 N Railroad way ends
271 F E C RR crosses
306 Vaughn & Wright auto parts CR 6-5883
315 Vacant
351 NE 4th av crosses
401 Vacant
401 (1)Neil Michael J CR 6-5525
402 Tropical Awning Co CR 6-7132
404 MacLaren Sign Co The CR 6-5191
451 NE 5th av crosses
502◎Murray Robert L
516 Vacant
518 Beatrice-Ruth Hairdressers CR 6-5928
520 Locklar H N chiropractor CR 6-6489
522 Tropic-View Awnings Inc CR 6-7689
524 Ketcham G H archt CR 6-6625
Hanna R T archt CR 6-6625
551 N Federal hwy crosses
605◎Mussle Emil J CR 6-5865
651 NE 7th av crosses
708◎Burgoyna Emma J Mrs CR 6-4828
712◎Ganson George H CR 6-4856
802◎Powell Robert A CR 6-7378
806◎Miller Nelle C Mrs CR 6-4784
808◎Riley Katherine Mrs CR 6-4398
810◎Hunt Robert C CR 6-7778
811 Palm Trail (1st part) begins
812

EUGENE R. CONSTANS
REALTOR
SALES AND RENTALS
PHONE CR 6-4434
316 N. FEDERAL HWY.

CRAVEN INSURANCE AGENCY
GENERAL INSURANCE
PHONE CR 6-4404
316 N. FEDERAL HWY.

E CO.'S

lanning
important
success!

ur production
ust plan your
irectory will
for the least
ctory in your
am.

RY
ising

FIRST AV NW (Continued)

609 NW SEVENTH ST CROSSES

609 JEGGE EMIL G ¤ 276-7451
700 HALL HELEN D AUBURT MRS ¤ 276-9764
802 TOTH CHARLES E ¤ 278-3587

809 NW EIGHTH ST ENDS

811 LEWIS H LE ROY ¤ 276-9783
834 HOOVER JOSEPH C ¤ 278-2286
920 WALKER JOHN A ¤ 276-4868
1001 MC GOUGH EDWARD L ¤ 278-0292
2006 STRONG HERBERT E ¤ 276-9779
2020 SPINNER JOHN W ¤ 276-6270
2102 PARKE JOHN S ¤ 276-9709

FIRST AV SE FR 28 E ATLANTIC AV S TO 101 SE FOURTH /RIGHT ODD/

10 MASONIC TEMPLE
12 VACANT
14 VACANT
19 WHITFIELD BERTHA L MRS ¤ 276-4917
20 ALLEN ROBERT G ¤
22 BROWN EMERY E ¤ 276-4069
27
1/2 VACANT
29 VACANT
30 SCHULLER CATHERINE A MRS 278-1538
35 VACANT
36 VAN VRANKEN CORA H MRS ¤ 278-1976
39 BROWN GEORGE T ¤
48 SCOTT LENA D MRS ¤ 276-5949

53 SE FIRST ST CROSSES

102 KREGLEY FRIEDA MRS
104 TOURIST
104A TOURIST
107 MALDONADO VIRGINIA 276-4947
120 COVE HAVEN MOTEL
ROOM 1 TOURIST
2 TOURIST
3 TOURIST
4 TOURIST
121 VACANT
NEWELL JAMES R 276-5827
VACANT
132 CARTER CARL M
132A RAMSEY JAMES H ¤ 276-4758
133 TOTTERDALE STELLA N MRS ¤ 276-5156
TOURIST
134 TOURIST
135 VACANT
137 GORMAN ANTIQUES STORAGE
139 POSTIES UPHOLSTERING 278-4650
DELRAY BEACH COMMUNITY WELFARE COUNCIL 278-3880
145 MAXSON WELL DRILLING 276-4302
147 HEALTH DEPT 278-3213
148 STEPHENS EMMA P MRS ¤ 276-5448

199 SE SECOND ST CROSSES

215 CUMMINGS FRED J ¤ 276-5417
218 MC COWEN EVERETT E
219 SMITH STONEWALL J 276-4784
226 SIMON A A PRODUCE BROKER ¤ 276-4765
248 JOHNSTON ALVIN W 276-9826
248
1/2 PAGE ORAL A

259 SE THIRD ST CROSSES

301 TAKUMI RENZO ¤ 278-3553
302 TOURIST
306 ZAINE ABRAHAM S REV ¤ 276-6858
318 WYATT THOMAS
325 DELRAY BOWLING LANES 278-2613
326 VACANT
330 BENT CHARLES H ¤
334 KARNOUPOKIS NESTOR ¤
336 WESTBROOK IRA JR 278-3572
338 PRIEST DAVID O TOURIST
819 DELRAY SEPTIC TANK & BUILDING SPECIALTIES CO INC 276-5121

FIRST AV SW FR 50 W ATLANTIC AV S TO 51 SW FOURTH /RIGHT EVEN/

15 ROWLAND JESSICA D MRS 278-3433
17 MITCHELL JOSEPH H
18 MINOLO COURT APTS
APT 1 RUSSELL MICHAEL
2 JEFFREYS GLADYS
3 DALEY JOHN J 278-1125
4 ARNOLD BONNIE
5 DONOVAN LILLIAN MRS
6 CREEDON DON
19 TOURIST
20 VACANT
21 TOURIST
29 BURRIS WILLIAM L
31 BLAKE SALLY W MRS 278-3993
33 ALLASANDRA APTS
APT 1 TOURIST
2 TOURIST
3 TOURIST
4 TOURIST
35 BROLA SAMUEL I ¤ 276-4235
35
1/2R DANIEL RONALD 278-0208
41 RILEY CLIFFORD W 276-5555

65 SW FIRST ST CROSSES

102 FALLIS HOWARD M 276-7563
105 SUNDY APTS 278-1286
APT 1 TOURIST
2 TOURIST
3 TOURIST
4 TOURIST
5 TOURIST
6 TOURIST
7 TOURIST
8 TOURIST
112 SELLERS APTS 276-4893
SELLERS FRED D ¤ 276-4893
113 MEEHAN JOSEPH L 278-1736
115 SUNDY APTS 278-1286
APT 1 TOURIST
3 EPLING SADIE MRS
116 SELLERS APTS 276-4893
APT 1A TOURIST
2A TOURIST
3A TOURIST
4A TOURIST
5A TOURIST
6A TOURIST
1B TOURIST
2B TOURIST
3B TOURIST
4B TOURIST
5B TOURIST
6B TOURIST
117 SUNDY APTS 278-1286
APT 2 TOURIST
4 TOURIST
119 DEESE ANTHONY S
124 WONDRA DENNIS L 278-5947
126R TOURIST
130 HARDING G T LAWN SERVICE ¤ 278-2485
130R VACANT
138 PETRONIO JOHN H ¤ 278-1578
148 WILL CLARENCE A ¤ 276-4755

151 SW SECOND ST CROSSES

200 WORTHINGTON JOHN W ¤ 278-4955
208 PERKINS M J MRS NURSE ¤ 276-4696
209 MANN JACK B SAUCER RICHARD
210 MC GILL GEORGE F
215 BUSA ANGELO ¤ 276-2289
216 RICHARDS KENNETH E
219 ELLIOTT HERB ¤
220 WHITTELSEY REX E ¤ 276-5024
228 PRIEST OSSIE D ¤ 276-7238
228R HOTCKKISS ANDREW
236 INGRAHAM HAZEL MRS
239R MARCELLINO PAUL
239 VACANT
242 MORLEY BRYAN E ¤ 276-7763

291 SW THIRD ST CROSSES

301 WELLS B J 278-1682
301R SANTORO CLAIRE L MRS 278-3855
302 SAUNDERS JACK L ¤ 276-4560
302
1/2 NORDHEM INEZ F MRS
309 BOLTON FRANK E ¤ 278-2327
313 CHANEY W MINOR ¤ 278-1830
317 DE WITT WILLIAM M ¤ 278-1688
SOUTHERN ROOF SERVICE 278-1688
318 SHELDON CHARLES F ¤ 276-4519
321 THOMAS MILDRED F MRS ¤ 276-5806
322 DAVIDSON THOMAS ¤ 276-5139
325 VACANT
326 HAUSSERMANN MARY W MRS ¤ 278-2249
329 VACANT
330 LANDIS WILBUR ¤ 276-6115
333 DE BOLT RICHARD A ¤
334 TIEDT ELMER E REV ¤ 276-4737
337 MARSH JOHN M ¤ 276-9822
338 MC DOWELL REBECCA ¤ 276-5768
342 JACOBSON KENNETH ¤ 276-6879

FIRST CT NE FR 121 NE SEVENTH AV E TO DEAD END /RIGHT EVEN/ /IRREGULARLY NUMBERED/

708 SEESTEDT LUCILLE B MRS ¤ 276-5912
715 BARCLAY HOUSE INC APTS
APT 1A HAND HOWARD ¤ 278-2830
1B GORDON ORA M ¤ 278-5310
1C HANNON JOHN ¤ 276-9908
1D ADAMS JULIA LAWSON MRS ¤ 276-6629
1E CHRISTMAN WILLIAM F ¤ 276-5752
2A KERSHAW RALPH ¤ 278-3820
2B SHAY JOHN W
2C WARNER R S MRS ¤ 276-4270
2D CLAPP JEAN MRS 278-0865
2E GORDON WENDELL B ¤ 276-9843
717 CANNING VINCE V 278-0272
721 MILLER OLIVE B ¤ 276-7790
722 SKIDMORE HOLDA E ¤ 276-5406
802 MILLER MARY JANE MRS
815 MOELLER CARL H ¤ 276-4587
819 WHEELER SARA E MRS ¤ 276-6261
836 WOOD WILLIAM S ¤ 276-5979
840 WALSH WILLIAM E ¤ 276-7426
823 STEWART GEORGE ¤ 276-5318
828 BONBRIGHT ELIZABETH M ¤ 276-6729
THATCHER JOHN H ¤ 276-6729

SECOND NE FR 171 N SWINTON AV E BEY NE EIGHTH AV TO DEAD END /RIGHT EVEN/

4 SANDS KENNETH W 278-4922
5 BOWEN LOUISE 278-2928
9 VACANT
9
1/2 COOPER DAVID L

51 NE FIRST AV CROSSES

190 FARM STORE INC

201 NE SECOND AV CROSSES

208 VACANT

1976

2 WAREHOUSE 7 276-5635
CLOTHING RETAIL
6 VACANT

- 351 SE FOURTH AV CROSSES

7 UNION HALL
PAINTERS LOCAL 276-6591
UNION NO 1260
CARPENTERS LOCAL
UNION NO 1927

- 451 SE FIFTH AV CROSSES
- 551 SE SIXTH AV CROSSES

.1 CARROLL JOHN T MRS 276-5061
13 CHUDY MARIE 278-6328
15 GARLAND M A REV * 278-0927
17 LEONA APTS 276-6044
1 NYLANDER HUGO L 278-8284
2 WATTS MERVYN 278-6909
3 DIFFIN GERTRUDE L 276-5134
4 THOBIESON FLORENCE 278-3602
5 VACANT
6 LOHRMAN BETHIO J 278-1820
7 UNDERHILL E R 278-9672
8 NETTLES ETHEL 272-2409

- 699 SE SEVENTH AV CROSSES

701 VACANT
VACANT
707 HOWARD LAWRENCE 276-6368

- 799 PALM SQ ENDS

ST SW FR 46 S SWINTON AV W TO
99 SW FOURTEENTH AV /RIGHT
EVEN/ /IRREGULARLY NUMBERED/

- 51 SW FIRST AV CROSSES

106 VACANT
112 POPPS JAMES
115 WILLIAMS JAMES W
117 REED ROBERT
118 KEEN GLADYS MRS
1/2 CAMBURN CINDY
119 HILL CALVIN
200 POLICE DEPT 276-4141
MUNICIPAL COURT 276-4141

- 125 SW SECOND AV CROSSES
- 291 SW THIRD AV BEGINS

304 JOSEY DORRIEL J * 278-2367
306 VACANT
308 MEDOWS LEMON
310 BOYER IDELL
318 QUINCE LEONARD N * 276-6098
JR REV H

- 351 SW FOURTH AV CROSSES
- 451 SW FIFTH AV CROSSES
- 551 SW SIXTH AV CROSSES
- 701 SW SEVENTH AV CROSSES

702 MARSHALL RUFUS * 278-8415
706 PEAKES ALEXANDER JR
* 276-4956

- 751 SW EIGHTH AV CROSSES
- 851 SW NINTH AV CROSSES

914 JONES SAMUEL * 278-1426
918 REYNOLDS FRANK H *

- 951 SW TENTH AV CROSSES

965 VACANT

- 1051 SW ELEVENTH AV CROSSES
- 1151 SW TWELFTH AV CROSSES
- 1251 SW THIRTEENTH AV CROSSES
- 1351 SW FOURTEENTH AV

FIRST AV NE FR 41 E ATLANTIC AV
TO 100 NE FOURTH /RIGHT ODD/
/IRREGULARLY NUMBERED/

29 WESTERN AUTO 276-7643
ASSOCIATE STORE
35 GOODWILL INDUSTRIES 278-3205
60 PTA THRIFT SHOP
USED CLOTHING
75 81 PIERCE TIRE
CO /STORAGE/
95 OCEAN CITY AUTO PARTS 276-7458

- 101 NE FIRST ST CROSSES

102 VAZQUEZ J NURSERYMAN
* 276-7746
114 TAYLOR ALVIN *
115 VACANT
117 JUDD S V * 272-8478
120 MAC NEELY APTS 276-5847
MAC NEELY GRACE R MRS
276-5847
120 2 NIXON MAY MRS 276-7939
3 WILLIAMS J
4 COFFEY THOMAS
5 MC MAHON GERTRUDE
278-3810
6 BROUSE PAUL 272-6980
121 1 BROOKS ROGERS 272-6403
2 VACANT
3 VACANT
4 ROLAND DAVID 276-0561
5 VACANT
6 VACANT
123 PARISH DONALD F
125 SPENCER DOROTHY E
276-2981
127 1/2 FERGUSON R *
131
1 KELLY LILLIAN MRS
278-2969
1/2 VACANT
132 MATTICE CAROL J 272-5288
134 FAVRE JENNIE A MRS
278-0888
135 FIRST AND SECOND APTS
1 BATTO FRANK MRS
276-6913
2 WARRINER H L MRS
272-7221
3 D ALESSANDO R
4 MC FARLAND DONALD
5 KEEHN NEIL 272-4432
6 TREVIND ESTHER 272-7306
7 DRUMMOND ROBERT JR
272-8161
8 CARLESON RONNIE
278-0934
9 VACANT
10 KRATCHOFF GLORY
272-6702
11 HERBOLD JEFF
12 VACANT
13 KNIGHT ROGER L
272-4766
14 VACANT
138 MC QUILKIA FRANK S
276-2734

- 199 NE SECOND ST CROSSES

201 DEPUE JAMES 278-5568

203 VACANT
211 TEMPLE MERLIN S * 278-1802
215 WHARTON HOWARD G * 276-9933
218 FRIBERG MARY E MRS
* 278-1558
219 RICHARDSON CHARLES R
* 276-5060
223 CONNER LLOYD K
226 VACANT
227 BROWNING RAY F * 276-5544
231 POUNCEY PATRICIA M
* 276-4963
234 SMITH JAMES T * 278-0840
1/2 FARRI JOSEPH
235 SHULL MURIEL E *
238 DAVIS JOHN H * 276-5296
1/2 PIERSON INEZ M MRS
278-2018
239 KEEN ROLAND C 278-7579
1/2 VACANT
247 ADAMS GRACE M MRS
* 276-5135
248 RODE K C 276-6197
248R VACANT

- 301 NE THIRD ST CROSSES

302 COOK LONNIE W 278-3135
304 VACANT
306 HANNA NICHOLAS * 276-2838
310 HARRISON LEE JR * 278-5392
314 FRIBERG HELGA MRS
* 278-1386
318 AVERY VELMA P MRS
278-0793
320 FORD LISA A 272-0684
326 NEAL H HOTCHKISS MRS
* 276-5655
330 LILLY INEZ B MRS * 278-3606
334 VAUGHN MICHAEL * 278-3909
342 LANE JERRY 278-4841
354 CAMBURN KENNETH W

FIRST AV NW FR 51 W ATLANTIC AV
N TO 150 NW THR
N TO 150 NW THIRD REBEGINS FR
S OF NW SIXTH N TO DEAD END
/3D PART/ BEGINSFR S OF NW 22 N
TO 102 DO /RIGHT ODD/

15 VACANT
27 HUSA ALBERT * 278-3140
45 ISRAEL WALTER B 278-4171
50 COMMUNITY CENTER 276-6823
PARKS & 276-6823
RECREATION DEPT

- 51 NW FIRST ST /1ST PART/
- ENDS

100 CITY HALL 278-2841
CLERK 278-2841
COUNCIL
CITY ENGINEER 278-2841
MANAGER 278-2841
FINANCE DEPT 278-2841
DIRECTOR OF FINANCE
278-2841
100 PURCHASING DEPT 278-2841
TAX ASSESSOR 278-2841
PUBLIC UTILITIES DEPT
278-2841
100 PLUMBING INSPECTOR
278-2841
ATTORNEY 278-2841
MAYOR 278-2841
100 BUILDING OFFICIAL
278-2841
PLANNING ZONING 278-2841
& INSPECTION DEPT
ELECTRIC INSPECTOR
278-2841
TREASURER 278-2841
107 VACANT
VACANT
119 VILLAGE HALL APTS
1 TRAINOR BRIAN E
272-8544
2 MERCER EUGENE 278-8368
3 JONES J
4 DORMAN LINDA
5 LOWERY M
6 VACANT
120 3 MITCHELL DONALD
121 NEWCOMB NORMA A
125 NICHOLL TIMOTHY
131 DE CLERCQ MARTHA * 276-5703
H
M MRS 278-0074
137 GRAPE BIRGER E
139 CONDON FLORENCE M MRS
* 276-4300

- 151 NW SECOND ST CROSSES

200 WATER DEPT 276-7227
WATER TREATMENT PLANT
211 MEADOWS DANIEL L * 276-6972
215 R YARBROUGH JOHN
223 BOONE MILTON J * 276-6451
225 VACANT
227 VACANT
239 TURBER CHARLES 278-5457
241 RINKER N D * 278-3164

444
ie e

)USE APTS
n L 278-7957 82
..... □272-0516 86
im J ..... □272-6542 86
)h 272-0638 78
n ..... 276-9908 --
..... 276-0519 81
..... 243-0335 85
lph R ..... 278-3820 --
..... 276-8107 85
..... □272-5984 86
D ..... 276-7790 --
Charles M ... 276-7696 80
John F Jr ... 278-5252 --
im H 278-2261 76
n A Jr
cht 276-7871 83
..... 272-4101 81
Menter ..... 276-6261 --
rnold J 272-4885 81
issell O 276-6729 84
liville P ..... 278-7147 --
19-RES 0-NEW

444
bey NE
itic Ave
)om 278-0406 83
Room gifts 278-0407 79
owers ..... 278-3391 --
ifts ..... 278-3391 --
st 278-3391 81
The Sun ..... + 278-0122 86
A Place In
Inc ..... + 278-0122 86
Real Est
we Inc ..... □278-0534 86
wn & Grdn
..... 278-8468 --
Arthur 278-2378 85
drobe wmns
..... 278-4747 80

TH AVE NE
ARMS APTS

idetti L 278-8681 85
E 278-0904 77
homas C ..... + 272-3485 86
nes ..... + 278-5649 86
very ..... + 272-0518 86
..... + 272-3041 86
arbara J ..... + 265-1332 86
ob ..... + 272-1287 86
ion 276-8042 85
R ..... + 272-3041 86
..... + 243-0483 86
ch Pks & Rec
dult Rec Ctr ... 278-0781 --
EW MANOR APTS
A 278-2205 85
L 278-2333 80
E B 276-7073 80
lohn T Sr 278-4621 82
..... 278-0737 --
m H ..... 278-0780 --
ann W H Mrs .. 276-9852 --
E Jr Lt Col ... 278-4356 78
..... 276-2604 84
Peter F 272-5707 81
eryl B ..... 278-1743 --
s J ..... 278-4095 --
..... 276-2604 84
Robert E 272-1510 80
..... + 243-2918 86
heo ..... 276-0732 --
28-RES 11-NEW

33444
e w to NW
Atlantic Av
t Richard 278-8086 84
t Joanne 272-6985 85
2ND AVE NW
Mose ..... 276-4726 --
3RD AVE NW
..... 278-6994 83
Pasco L 278-9349 76
4TH AVE NW
5TH AVE NW
C 278-4781 84
6TH AVE NW
y James Jr ..... □272-4259 86
Lonnie R 272-7571 81
n Primitive
ist Church 278-2084 76
Forest D ..... + 243-9933 86
Raleigh 276-9636 76
Michelet ..... + 272-2450 86
Pete ..... + 276-4586 86
7TH AVE NW
Arideen ..... 276-7160 --
in Watson 276-7125 79
Billy ..... + 276-1450 86
es Anemis E ..... + 265-1446 86
8TH AVE NW
ell Dorothy L 278-0049 78

1ST ST NW 33444 Contd
9TH AVE NW
902 Howard Jimmie ..... 276-6[illegible]
11TH AVE NW
1119 Scott Ethel ..... 276-70[illegible]
15TH AVE NW
1860 ★Snow Concrete Corp .... 278-280[illegible]
2010 ★Urdl Waterfall Creations Inc 278-3320
2010 ★Waterfall Creations By Urdl 278-3320
4-BUS 19-RES 5-NEW

1ST ST SE 33444
From S Swinton Ave e to Marine Way, 1 s E Atlantic Ave
6 Devlin Eileen 272-8480
6 Heffernan Phil J 278-3093
10 Carlton G E 276-4736
14 Townshend Richard L ... 276-2243
1ST AVE SE
101 Moore C H 276-7182
104 Antione Bergahm ..... + 265-1132
210 Butts Timothy Jr ..... + 243-9612
3RD AVE SE
306 ★Delray Seafood 278-3439
312 ★Blair Susan M & Assocs Inc real est 276-2522
312 ★Florida Equity Resources Corp 276-0054
4TH AVE SE
407 ★Carpenters Loc 1927 276-7800
6TH AVE SE
613 Chudy M 278-6328
615 Cardwell Elizabeth 272-3684
617 Kerr Charles R 278-6890
617 Lyons Charles W 272-8652
617 Yell L R 276-4870
7TH AVE SE
701 Hennesey M 278-5993
701 Rauh Fredk H Jr 278-0361
707 Howard Lawrence Mrs .. 276-6368
4-BUS 15-RES 2-NEW

1ST ST SW 33444
From S Swinton Ave w to SW 15th Ave, 1 s W Atlantic Ave
106 Andersen V 276-3256
112 Herckner Carl 276-2778
115 Miller Mable 272-0799
119 Pruitt Manuel ..... + 278-2003
2ND AVE SW
200 ★Delray Beach Chief of Police 272-0063
200 ★Delray Beach Police Administration 278-4300
3RD AVE SW
310 Boyer Idell 272-1848
318 Small E ..... + 278-2266
403 Nagulsaint Juline ..... + 272-7004
7TH AVE SW
702 Marshall Rufus 278-8415
824 Young M 272-4423
918 Letoit Duclos ..... □243-0867
2-BUS 10-RES 3-NEW

2ND AVE NE 33444
From 100 blk E Atlantic Ave n bey Pineridge Rd
11 ★Delray Electric Motors & Pump Repair 278-3910
34 ★Pine Fox Antiques 276-0046
60 ★Pierce Tire Co Inc 276-4982
96 ★Love Drug Co 276-6345
96 ★Love's Drugs 276-6346
1ST ST NE
104 ★Phil's Auto Stores 278-3321
104 ★Phil's Wholesale Auto Parts & Accessories .. 278-3321
118 ★Dollar General Store .... + 276-5477
140 ★MDS Beauty & Barber Supplies 272-2177 272-2177
140 ★MDS Inc 272-2177
149 ★Banting's Toddle Town furniture 276-4281
149 ★Toddle Town Furn Rentals 276-8153 278-4300
155 ★Collection Inf Bur 278-6701
162 ★Work World Inc 276-0439
164 ★Atlantic Carpets 276-5757
165 ★Certified Security 278-0140
166 ★Beachcomber Thrift Sh ..
167 ★American Family Life Assurance Company .. 278-2522 278-0481
167 ★E & B Assocs ofc 278-0481
167 ★IBO Express Co ..... 272-9[illegible]
168 ★Delray Meats ..... 278-[illegible]
169 ★Vertex Optical Inc ..... 272-[illegible]
170 ★Drapery Castle Inc ..... 272-[illegible]
170 ★James Decorator Svc .... 272-[illegible]
171 ★Bear's Place ..... 272-[illegible]
177 ★Tree Hut The thrift shop ..... 278-[illegible]
181 ★Interiors By Pat Healy ..... 278-2[illegible]
183 ★Sheets Stan Studios photography ..... 278-4[illegible]

VE NE 33444 Contd
★Stan Sheets Orchestra orchestra 278-4424 78
★Dick Healy Drive In Photo 278-3331 84
★Myers Paul E plumbing fixtures 278-7393 84
★Paul's Plumbing Emporium 278-7393 84
2ND ST NE
★Western Auto Assoc Store 276-7643 85
★Florida Power & Light New Construction Svc
Archts Builders & Contractors 278-3311 80
★Crossroads Club Inc .... + 276-9405 86
★Swift Cleaners & Laundry Inc 278-3353 82
★Quality Gifts 276-2022 83
★Art's Barber Shop 272-9430 83
★Sherwin-Williams Co ... 278-2365 --
★Crown Liquors ..... 278-2100 --
★Crown Lounge ..... + 278-2100 86
★Royal Lounge ..... 278-2100 --
Mann Richard H DPM . 276-0900 81
★Delray Aluminum Co ... □276-3806 86
★Roll A-Way Of The Gold Coast ..... □276-3806 86
★Steen David contr ..... □276-3806 86
Earle Louise C Rev ..... 276-6962 --
Stewart G 278-8375 83
★Curtains & Covers ..... □278-0555 86
★Apple Shop The 278-4844 84
3RD ST NE
★Boca Raton News 278-1200 85
★News Of Delray Beach .. 278-1200 84
★Video Annex Main St .. 272-5140 85
★Matty's Cleaners ..... + 272-3218 86
★Repeat Boutique The .... + 276-6560 86
POST OFC SHOPPING CTR
(Even Nos)
★Publix Super Mkts Inc .. 276-5214 --
★Gold Coast Fed Credit Union 276-2105 84
★Blanco Furniture & Upholstering 278-5892 85
★Eckerd Drugs ..... 278-2674 --
★Diversified Design Enterprises 278-5221 84
★McCrory Variety Strs ... 278-0409 77
★AAA Secretarial Svc 278-2116 84
★By Monica secretarial svc 278-2116 84
★CWC Accounting Svc ... 272-1480 84
Vought Quentin ..... + 272-7453 86
★Good Life The tv 278-5220 76
★Sugar Plum Bakery ..... + 276-2253 86
Hull James K 243-0292 85
★City Wide Fabric Care Center 272-9366 80
★Cumberland Farms Store #9986 ..... 276-9329 --
★JEM Insurance 272-7111 84
★George's Sunshine Cleaners 278-0989 82
★US Post Office ..... 276-6047 --
4TH ST NE
TOWERS APTS
Butcher S E ..... + 243-0913 86
Davidson John C ..... 278-7015 --
Mount M 272-3986 79
Murphree M ..... 276-2858 --
Van Sweden Elizabeth .. 276-4429 85
Clark M M 272-5179 82
Prudhomme Alan J ..... + 243-1338 86
Gilmour Douglas ..... + 272-6701 86
5TH ST NE
Hamrick John ..... + 276-4986 86
Berry Sammy 276-5268 85
★Sea Group ..... + 278-8601 86
Senko Jeff ..... □272-8369 86
6TH ST NE
Larkin Frank E ..... 276-9956 --
Leggett Jim 272-2277 83
Gilbert H 276-7546 81
Domeyer A Wm DDS ... 278-6204 --
Domeyer Nancy ACSW . 272-2089 --
Zimmerman C Howard . + 272-5325 86
Wheeler Michael K MD . 278-2515 82
★Wing & Wheeler MD PA Hearing Center 278-2515 85
Wing Morgan E MD PA 278-2515 80
9TH ST NE
Forsythe Wm A ..... 276-5693 --
Kussler Franklin R Jr ... 278-2094 --
Wright R E 278-8128 83
Greene Russell C 278-5441 76
10TH ST NE
Nelson K M 272-2795 83
Delray Antenna Svc .... □276-3066 86
Dumpf Elwood H ..... 276-4630 --
Dumpf Evelyn 276-4630 79
Swift K T ..... 276-4224 --
11TH ST NE
Sherman M C ..... □272-0397 86
Shuttar Kenneth 278-3527 78
Seymor S 272-1741 78
Snyder B C ..... 276-4757 --

12TH ST NE
1201 Butler Ronald 276-2838 82
1202 Maldonado Miguel 276-0722 79
1203 Pluff Addison R ..... + 243-0653 86
1205 Neckel Joseph M ..... + 272-7063 86
1206 Hartery D ..... + 243-0283 86
1206 Perdun Lewis A ..... + 276-8447 86
1211 ★Wyatt Appliance Svc & Repair 278-9462 84
13TH ST NE
1300 Farber E Monroe Dr .... 276-4975 --
1303 Parsons William E Rev .. 278-5755 80
1313 Walker C 272-3578 79
1313 Walker D 272-3578 80
14TH ST NE
1401 McFadden Raymond C .. 276-7114 --
1402 Carlson W I 278-0819 80
1407 Thomas William G ..... + 243-2912 86
1415 Pickett E 272-1415 82
1419 Carrin Charles res 278-1930 80
15TH ST NE
1501 Sigler Elmer C 272-6657 79
1515 Sprong Robt ..... 276-7360 --
1519 Sprong I A 272-4705 77
16TH ST NE
1601 Stoetzel N 272-2043 84
1611 Rohack Robert 278-8358 76
1615 Rimer Wm C ..... 276-7256 --
1619 Olbrych Richard ..... + 278-5494 86
17TH ST NE
1701 Stanley R E ..... 276-8252 --
1712 ★Plumosa Elem Schl ..... 278-0396 --
19TH ST NE
1903 Jackson D 278-5416 84
1907 Lanier Michael P 272-3762 79
SWINTON CIR
2007 Siers Jas L ..... 278-3501 --
2010 Murphree Lin ..... 276-5549 --
2016 Cross S C 276-8689 79
2023 Auld Donald T Jr 278-8763 84
2201 ★Newton's Radio & TV Service ..... 278-1414 --
2219 ★Taylor Rental Cntr ..... 272-1151 --
75-BUS 65-RES 19-NEW

2ND AVE NW 33444
From 100 blk W Atlantic Ave n to Pineridge Rd
1ST ST NW
108 Washington Tressie R ... 278-3410 80
114 Broadnax Charles E 278-2214 82
124 Matthewson J A ..... 276-2615 --
128 McGraw Jewel 276-8298 85
2ND ST NW
210 Bush Winfred ..... 276-5048 --
216 Cherry Sarah Alice 272-3659 78
224 Stevens Herman ..... 276-9996 --
240 Phillips George W Mrs .. 278-2479 84
244 Roland Joeree 278-7653 80
3RD ST NW
310 Farrington Vera R 272-6538 85
328 Owens Thos ..... 276-2626 --
700 Boyd Greydon G 278-3500 78
701 Neal Victor H ..... 278-1194 --
714 Schifter D M ..... 276-5349 --
715 Jaspert George H ..... □276-8156 86
801 Young H N ..... 278-5235 --
802 Hastings Mark B ..... + 243-1306 86
817 Steele Allen D ..... 276-7715 --
9TH ST NW
912 Cornell Geo D ..... 276-6807 --
919 Botos Michael 272-8997 79
1000 Poncedelon Alvaro 276-1525 84
1007 Robinson Chas A Mrs ... □276-5106 86
1301 Jakubek Donald S ..... 276-5737 --
1301 Jakubek Mark ..... + 272-0177 86
1310 Green Julie ..... 278-9976 --
1310 Green Lisa ..... 278-9976 --
1310 Green Robt A ..... 278-9978 --
1315 Woolbright Robert J .... + 276-3458 86
1318 Hunter Robert A 272-6430 83
1326 Schneider W Roger 278-8242 84
1413 Lewis Eugene 276-1826 85
1413 West S 276-1826 85
1421 Carter Carl C II ..... 278-6741 --
1425 Dalton C E 276-5791 83
16TH ST NW
1607 Froelich Arthur W ..... 278-0174 --
1610 Creighton A M 276-2973 79
1623 Banfi Gabe 272-7394 83
18TH ST NW
1902 Chin Sek K ..... 278-9539 --
2005 Parmelee Harry ..... + 272-8460 86
2006 Sturrock W D 276-5350 79
2012 Puckett Richard 278-9654 84
2020 Caruso Paul A ..... 278-8419 --
2021 Wadlund Robt R Dr .... 278-1534 --
2021 ★Wadlund Robt R MD PA □272-1180 86
2101 Mellens Jack ..... 276-6670 --
2102 Currier Lewis W 276-3823 78
2111 Luster Eric W 276-8606 85
2415 Phelps Henry Jr ..... + 272-2028 86
1-BUS 47-RES 5-NEW

From 100 blk E Atla
Buffalo Road
5 ★V F W P
29 ★Delray D
32 ★Ascot Ve
32 Thorp A
36 ★Consign
38 ★Custom
Refini
38 ★Domenic
38 ★Domenic
44 ★Bonnie's Surplu
44 ★Decorate interi
101 ★Cross Ja
102 Saintil F
124 Grazian
130 ★Norman
140 ★C & S
Batte
140 ★C & S
& Sa
144 ★Nagle F
166 ★Bishop
166 ★Bishop
180 ★Red Th
190 ★Merritt Stora
201 ★Bill's V
209 ★Mister
211 ★Styles
213 ★An-Sto Air
234 ★Blair C
234 ★Delray Supp
235 ★Auto Palm
235 ★Auto Rus
235 ★Auto
235 ★Dave
Mec
235 ★E & E
auto
235 ★Slim's
240 ★A &
258 ★Chuck
264 ★Benda Wo
264 ★Benda
305 ★Gulfs
311 ★Ward au
313 ★Delra
313 ★Surle
313 ★Surle
321 ★Ron
Wi
333 ★Sun
341 ★Air-
341 ★Kum
369 ★Whe
M
380 ★Care
Co
382 ★Guss pa
384 ★Terr
388 ★East
M
390 ★Kell
391 ★Cra
O
602 She
605 Skir
606 Vin
610 Loe
618 Gra
630 Wil
705 Gre
711 Kn
727 Bus
729 Pra
809 Ty
813 Do
814 Mi
818 Lo
819 Ro
820 Tr
821 Bis
826 Ve
827 De
831 Sn
905 Ch
909 Ga
921 A
921 W
921½ Li

1ST ST SW 33444

From S Swinton Ave w to SW 15th Ave, 1 s W Atlantic Ave

106 Menardi Chris ..... +272-4199 91
112 Cain Richard ..... □278-9918 91
115 Miller Mable 272-0799 84
118 Grimes Mary ..... +272-7430 91
118 Jackson Mark A ..... +274-3043 91

2ND AVE SW

3RD AVE SW

310 Boyer Idell 272-1848 81
403 Demesmin Delle 276-4521 88
620 Smith J 278-4301 89
624 Joseph Irener 265-1924 89

7TH AVE SW

702 Marshall Rufus ..... 278-8415 --
803 Ramsay Harold 243-8073 88

0-BUS 11-RES 3-NEW

2ND AVE NE 33444

From 100 blk E Atlantic Ave n bey Pineridge Rd

11 ★Delray Electric Motors & Pump Repair .. 278-3976 --
60 ★Pierce Tire Co Inc ..... 276-4985 --
66 ★Delray Window Tinting ..... □278-8497 91
96 ★Love Drug Co 276-6345 85
96 ★Love's Drugs 276-6345 81

1ST ST NE

104 ★A To Z Auto Paints 243-8306 90
108 ★Labor Force 272-2299 90
118 ★Dollar General Store 276-5477 86
140 ★MDS Beauty & Barber Supplies 272-2115 82
140 ★MDS Inc 272-2115 87
149 ★Banting's Toddle Town furniture ..... 276-4264 --
149 ★Toddle Town furn Rentals 278-8155 84
162 ★My Secret Closet consignment svc ..... +243-8305 91
162 ★Stinee's Hats & Accrs 272-7857 89
166 ★Delray Meats 272-9138 84
167 ★Berry Sammy Jr 243-6364 88
167 ★IBO Beauty Shop 278-0481 89
169 ★Vertex Optical Inc 278-5047 84
170 ★Hospice By The Sea 276-4775 89
170 ★Hospice By The Sea Thrift Shope 276-4775 89
172 ★Southern Electric 276-4401 90
177 ★Tree Hut The thrift shop 278-1808 85
183 ★Sheets Stan Orchestra 278-4424 86
183 ★Sheets Stan Studios photography ..... 278-4424 --
186 ★Delray Camera Shop 278-3331 87
187 ★Deli In Grove Food & Beverage 278-9592 90
189 ★Myers Paul E plumbing contr 276-7393 84
189 ★Paul's Plumbing Emporium 278-7393 84
190 ★Little Drive Inn 276-0593 88

2ND ST NE

233 ★Rose Auto Stores 265-1990 89
241 ★Crossroads Club The 278-8004 90
251 ★Swift Cleaners & Laundry Inc 278-3353 82
253 ★Quality Gifts 276-2022 83
255 ★Art's Barber Shop 272-9430 83
261 ★Sherwin-Williams Co ..... 278-2365 --
267 ★Crown Liquors ..... 278-2100 --
279 ★Steen David contr 276-3806 86
279 ★Viking Aluminum Co 276-3806 88
279 ★Viking Roll-Up Insulating Security Shutters 276-3806 89
280 Earle Louise C Rev ..... 276-6962 --
280½ Peters David 243-0265 88
290 Heffern Katherine B ..... +243-2582 91
290 Howard F Aubrey 272-6541 87
298 ★Apple Shop The 278-4844 84

3RD ST NE

313 ★Video Annex 272-5140 85

314-36 POST OFC SHOPPING CTR

(Even Nos)

314 ★Publix Super Market Store #131 ..... 276-5214 --
315 ★A Accident & Indstrl Injury Clinic 276-8100 90
★Bird Richard Scott DC 276-8100 90
★Foley Chiropractic Clinic 276-8100 90
★Foley Steven K Dr 276-8100 90
317 ★Blanco Furniture & Upholstering 278-5892 85
318 ★Eckerd Drugs ..... 278-2674 --
321 ★Diversified Design Enterprises 276-5221 84
322 ★McCrory Variety Strs 278-0409 77
323 ★Lockett Realty 276-6715 89
325 ★AAA Secretarial Svc 278-2116 84
★CWC Accounting Svc 272-1480 84
326 ★Good Life The tv 278-5220 76
329 Philidor Edith 276-3321 89
330 ★Photo-Rama 278-0085 90
332 ★Renaissance Consignment Shoppe ... +265-3778 91

2ND AVE NE 33444 Contd

314-36 POST OFC SHOPPING CTR Contd

336 ★City Wide Fabric Care Center 272-9366 80
337 ★Gem Insurance 272-7111 90
337 ★JEM Insurance 272-7111 84
337 ★Pat's Discount Beverage 276-2356 89
338 ★Grove Way Cleaners ..... +243-6444 91
382 ★US Post Office ..... 276-6047 --

4TH ST NE

401 TOWERS APTS
Benson Tracy ..... +278-0791 91
Berry Tim P 272-2534 90
Charles Evens ..... +274-3554 91
Davidson John C ..... 278-7015 --
Kohls Suzette 276-7827 87
Longchamp S ..... +276-5661 91
Rickard Christopher ..... +272-5805 91
Truetel Robert P Jr 272-9668 90
Wyant Tammy ..... +278-0791 91
418 Carlough Vivian 276-8418 89

5TH ST NE

511 Tedesco Christina ..... +265-3854 91
524 Gallagher C 278-4348 87

6TH ST NE

615 Stoller Carol F 243-0541 89
617 Steele Dan 272-4491 90
706 Leggett Jim 272-2277 83
714 Wafle Mel 276-0182 86
799 ★Domeyer A Wm DDS ..... 278-6204 --
801 Norman Allen ..... +274-9537 91
803 Ehrle G 265-0801 90
806 Laakso Len Dr 276-3311 89
899 ★Wheeler Michael K MD 278-2515 82
899 ★Wing & Wheeler MD PA Hearing Center 278-2515 85
899 ★Wing Morgan E MD PA 278-2515 80

9TH ST NE

905 Dunham G R ..... +274-0853 91
910 Greene Russell C 278-5441 78

10TH ST NE

1012 Sullivan Dan 278-7427 90
1018 Croft K T ..... 276-4224 --

11TH ST NE

1105 Kent Gary R 276-0515 89
1108 Colter E B 278-3527 88
1109 Traynor S 272-1741 78

12TH ST NE

1202 Maldonado Maria 276-0722 89
1206 Ragsdale Dave 278-7083 89
1206 Redman Richard 272-9893 90
1207 Jeangilles Alovy ..... +278-1663 91
1211 Galbraith T 276-6917 88

13TH ST NE

1300 Farber E Monroe Dr ..... 276-4975 --
1303 Parsons William E Rev 278-5755 80
1313 Walker D 272-3578 80

14TH ST NE

1401 Aguirre Tammy ..... □274-9159 91
1402 Carlson W I 278-0819 80
1407 Baron Lester 276-5610 88
1415 Pickett E 272-1415 82
1419 Summerford David Elder 278-1930 87

15TH ST NE

1501 Sigler Elmer C 272-6657 79
1511 Garito Timothy M 278-7850 87
1515 Sprong Robt ..... 276-7360 --
1519 Arencibia Luis G Sr 278-0729 89

16TH ST NE

1611 Rohack Robert 278-8358 76
1615 Olbrych Richard 278-5494 86
1619 Day Theresa S 265-0491 90
1619 Tanner Todd R 265-4679 90

17TH ST NE

1701 Stanley R E ..... 276-8252 --
1712 ★Plumosa Elem Schl ..... 243-1562 --
1717 ★Delray Bch Primitive Baptist Church Infant Care Center 265-1046 89
1717 ★Delray Primitive Baptist Church 278-1982 87

19TH ST NE

1903 Simon Michael ..... +278-4607 91
1907 Lanier Michael P 272-3762 79
1910 Wilson M 272-2051 89

SWINTON CIR

2007 Siers Jas L ..... 278-3501 --
2010 Murphree Daniel 272-3754 90
2010 Murphree Lin ..... 276-5549 --
2023 Auld Donald T Jr 278-8763 84
2201 ★Newton's Radio & TV Service ..... 278-1414 --
2201 ★Newton's Sls & Svc 278-1414 90
2219 ★Taylor Rental Cntr ..... 272-1151 --

72-BUS 61-RES 14-NEW

2ND AVE NW 33444

From 100 blk W Atlantic Ave n to Pineridge Rd

1ST ST NW

114 Broadnax Charles E 278-2214 82
124 Matthewson J A ..... 276-2615 --
134 Normil Edith 272-6962 90

2ND ST NW

2ND

216
220
220
224
240
240
244

310
311
313
315
315
319
327
327
327
328
700
701
714
715
801
802
817

912
919
1000
1007
1301
1310
1310
1310
1315
1318
1326
1413
1413
1421
1425

1607
1610
1611
1623
1700

1901
1902
2005
2008
2012
2013
2020
2021
2101
2111

2ND A

From 100

5 ★
29 ★
29 ★

32 ★
32 ★
34 ★

36 ★
44 ★

101 ★

101 ★

102
104
130 ★
140 ★

140 ★

144 ★
166 ★
166 ★
166
168
180 ★
190 ★

201 ★
203 ★
205 ★

207 ★
209 ★
213 ★

217
229 ★

229
229 ★

1ST CT NE 33483 Contd

819	●Miskew Steven C	276-7402	97
819	Rintz William	276-2402	99
823	Busscher Richard	243-1804	96
840	⊗Quigley Michelle	278-6098	91

0-BUS 21-RES 3-NEW

1ST CT NW 33445

4105	Kaplan D	+495-8032	00
4110	Rimar Ian	□496-0613	00
4115	●Bruno Colleen A	638-0528	99
4130	●Linhart Jim	637-3138	97
4130	●Linhart June	+637-3891	00
4140	●Pereira Monique F	N/A	
4145	●Medina Elvis	N/A	
4155	Moody Tim	+496-7418	00
4175	Scott-Warren Gordon	+496-0883	00
4185	●Giles Gretchen	+638-5994	00

0-BUS 10-RES 5-NEW

1ST LN NW 33445

4011	●Ouellette D M	496-2473	99
4021	●Brown Colin	637-3524	96
4021	●Brown Colin	637-8995	96
4030	●Martinez Eloise	637-5753	97
4031	●Elolzin Jean A	□498-4668	00
4041	Jackson J L	638-4584	99
4050	●Bunnell Frank	495-6410	96
4051	Greenly Y J	+638-1535	00
4051	Jenkins Carl	+638-1535	00
4060	●Copper Michael S	+498-7192	00

0-BUS 10-RES 3-NEW

1ST ST NE 33444

From N Swinton Ave e bey NE 7th Ave, 1 n E Atlantic Ave

5	★Cason Cottage Museum	243-0016	90
105	★Neal Farms Market	278-0406	83
115	★Jo's Back Room gifts	278-0407	79
126	★Costin's Flowers & Gifts florist	278-3391	87
126	★Flowers By Costin	278-3391	94
130	★Love J L Jr ofc	276-0130	91
130	★Real Estate With Love	278-0534	86
200	★Delray Beach Historical Society	243-0223	90
200	★Delray Beach Historical Society Antiques Show	+243-2577	00
220	★Melsner Electric Inc	278-8962	88
220	★Ocean City Lumber Co	276-2323	99

ZIP CODE 33483

309	★Morrison & Swank PA CPA S	278-1002	98
309	★Morrison Dale F CPA	+278-1002	00
309	★Swank Stephen R CPA	278-1002	98
309	Torgerson David	278-8164	98
475	★Chaney Wilbur V atty	276-7447	98
475	★Irene's Alterations	278-7488	89
613	Perdun Lewis A	272-4997	98
615	Ness I	274-4520	99

7TH AVE NE

717 CARAVEL ARMS APTS

	Asberry C	+274-8291	00
	Barsuhn Emely	279-7944	99
	Blumenberg Mark	+272-8397	00
	Bradley Robert	278-8966	99
	Furlong J L	276-5561	99
	Gish Eric	279-2257	98
	Henderson Jere	265-2638	89
	Katz Jerry	+330-8559	00
	Krapac Michelle	274-9002	99
	Lane Jonathan	278-2518	99
	Martinez Claudia	+274-6222	00
	Miller Christopher L	266-9130	98
	Pannon Anthony	+276-6177	00
	Woudenberg Robert	□272-6349	00
802	★Delray Beach Parks & Recreation Adult Recreation Ctr	243-7350	--

807-09 PARKVIEW MANOR APTS

807	●Cox John A	278-2205	85
	●Holly Christopher	243-8849	98
	Lauricella V	272-2151	98
	O'Keefe Richard	274-2269	94
	●Price C A	278-0737	--
	Sumrall K D	□265-3492	00
809	●Dennis A T	+278-5120	00
	●Doty G	276-2604	84
	Fleming I	272-2143	99
	●Guiotta Peter F	272-5707	81
	●Hinners L J	274-8401	96
	●Lundgren Rolphe E	243-6017	96
	●Wisner Robert E	272-1510	80
815	Bridal Dennis	+278-9838	00
815	Shube Samuel	+274-2239	00

17-BUS 32-RES 10-NEW

1ST ST NW 33444

From N Swinton Ave w to NW 15th Ave, 1 n Atlantic Av

15	★Delray Diagnostic Imaging	272-[illegible]	

2ND AVE NW

3RD AVE NW

317	●Robinson E	278-[illegible]	

4TH AVE NW

401	Jacobs Arnold M	274-[illegible]	
429	Owens J	□266-[illegible]	

5TH AVE NW

517	Williams Luke	+278-[illegible]	

6TH AVE NW

614	Demezier Zama	265-[illegible]	
615	★StJohn Primitive Baptist Church	278-[illegible]	
618	Altemar Marlene	278-[illegible]	

7TH AVE NW

705	Lee M B	278-[illegible]	
709	●Williams Derrick	243-[illegible]	
709	●Williams Renee	243-[illegible]	
713	●Denson Corey	N/A	
714	●Jones S R	276-[illegible]	
715	⊗Davis Beulah	278-[illegible]	
719	Baptiste Jean Noe	266-[illegible]	

8TH AVE NW

800	Reed LaVerne K	□274-[illegible]	
802	Cross Sammie	243-[illegible]	

9TH AVE NW

11TH AVE NW

1120	Rojas Luis	+278-[illegible]	
1120	Ussery James	276-[illegible]	

15TH AVE NW

1860	★Continental Concrete	278-[illegible]	
1860	★Continental Concrete	930-[illegible]	

ZIP CODE 33445

2010	★Waterfall Creations By Urdi	278-[illegible]	
2031	●Lewis Valerie	N/A	
2160	●Brown W	N/A	
2221	●Carey J J	N/A	
2251	●Javier Rodolfo	N/A	
2280	●Frazier Sharon G	N/A	
2401	●Day M V	N/A	
2431	●Hayes Sherese L	N/A	
2450	●Garcia Emma	N/A	
2500	●Jones Laverne	N/A	
2541	●Robinson Sherri	N/A	
2571	●Andrews Spencer	N/A	
2590	●Cash Runetta	N/A	
2591	●Forrest George E	N/A	
2630	●Lanham Wesley K	N/A	
2671	●Fashaw F V	N/A	
2721	●Santiago Andres	N/A	
4035	●Buswell Brian	637-[illegible]	
4045	●Armentrout Ruth A	N/A	
4055	Gordon Kenneth	638-[illegible]	
4065	Morgan Ted	498-[illegible]	

5-BUS 37-RES 2-NEW

1ST ST SE 33444

From S Swinton Ave e to Marine Way, 1 s E Ave

1ST AVE SE

ZIP CODE 33483

3RD AVE SE

310	★Adcahb Insurance Grp	243-[illegible]	
310	★Adcahb Life Group	243-[illegible]	
310	★All Florida Ins	+272-[illegible]	
310	★Blue Cross And Blue Shield Of Florida Individual Small Group Sales Adcahb Life Group	243-[illegible]	
310	★Donahue & Assoc ins	243-[illegible]	
310	★Donahue Gary ins	243-[illegible]	
310	★Gary Donahue & Assocs	243-[illegible]	
310	★Heller-Weaver & Cato engr	243-[illegible]	
310	★Hirsch & Company CPAs	243-[illegible]	
310	★U S SSA Local Call	276-[illegible]	

4TH AVE SE

403	★SAE Group Inc	278-[illegible]	

6TH AVE SE

617	Woodard Frank	276-[illegible]	

7TH AVE SE

701	Reed William E III	+[illegible]	
701	Vidal J	□[illegible]	
707	Renneker R J	[illegible]	

11-BUS 4-RES

1ST ST SW 33444

From S Swinton Ave w to SW 15th Ave, 1 s W Atlantic Ave

106	Massa Vito	[illegible]	

SW 33444 Contd

	Donna	+243-8332	00
	Mable	272-0799	84

2ND AVE SW

3RD AVE SW

	Pierre Marie Therese	266-0056	99
	Stephanie	279-0299	99
	Ideli	272-1848	81
	Boyer	278-4837	97
	Deceus Rosy	+272-0884	00
	Joseph Jacques	+266-9846	00
	Richard	266-9721	98
	Lajeune Muradet	278-4301	89
	Smith J	[illegible]	

7TH AVE SW

	Marshall Rufus	278-8415	--
	Daniels Johnny	265-4889	97
	Cesar Darline	274-8114	99
	Delhomme Genevieve	+272-7307	00
	Carol	243-8107	99
	Francis Gladys	266-9680	98
	Johnson Jean	+266-0665	00
	Resant Kerline	+279-0859	00
	Adras Joseph	278-5391	98
	Benilus A	279-0486	99
	Smith Adonnis	[illegible]	

0-BUS 22-RES 8-NEW

AVE NE 33444

200 blk E Atlantic Ave n bey Pineridge Rd

	Delray Electric Motors & Pump Repair	278-3976	--
	Gallery 28	+272-6778	00
	Global Cafe	+279-4707	00
	Michelangelo Piano Bar Gallery	+272-8009	00
	Palm Beach School Of Cooking Inc The	279-4707	99
	Atlantic Street Sta	272-8911	99
	Pro Shop For Photographers The	276-7766	97
	Photofusion	276-9797	99
	Palm Bch Photographic Workshops Inc	276-9797	97
	Dandy Ray Interiors	+272-1017	00
	Ernesto's	+272-8060	00

1ST ST NE

	A To Z Auto Paints	243-8306	90
	A To Z Auto Parts	265-3506	92
	Atlantic Coast Marine Institute	279-4604	99
	Furniture Kingdom	+272-7889	00
	Furniture Kingdom	272-8282	99
	MDS Beauty & Barber Supplies	272-2115	82
	MDS Inc	272-2115	87
	Baby Bed Rentals	276-8155	93
	Benting's Toddle Town furniture	276-4284	--
	Toddle Town furn Showroom	276-4284	83
	Toddle Town furn Rentals	276-8155	84
	Mike's A Most Excellent Print Shop	274-6932	97
	Marketing Innovations	274-4403	97
	Neal Dale F	272-2098	94
	Ballroom The	272-6686	95
	Top Notch Hair Dimensions	243-7919	94
	Ebenezer Beauty Salon	276-0481	96
	Fernandez Edna	+243-6290	00
	Gaviano Nelly L	279-7966	99
	Hope A	274-8340	97
	Hunter Optical Inc	278-5047	84
	Office Plus Business Svcs	278-5896	95
	Pinnelle David A Atty	243-1477	99
	Raven Thrift Shops The thrift shop	278-1808	97
	Ruby Lady Buy	+265-1977	00
	Sorrenzia Antiques & Repairs	+265-1977	00
	Scarlet Ivy Hair Artistic	+274-6680	00
	Shirley Camera Shop	278-3331	87
	Sue Greene Photography	266-0344	97
	Tresses In The Grove	+274-6418	00
	Tudor Drive Inn	276-0583	88

2ND ST NE

	Miami City Ballet	+243-0201	00
	Mirage The	243-2816	86
	Mobile Cleaners & Laundry Inc	278-3353	82
	Mort's Barber Shop	272-9430	83
	Mrozek & Assocs engr	272-1800	94
	Renaissance II Ladies Consignment	265-2252	95
	Rhoads-Williams Co Real Location	278-2365	--
	Wine & Spirits	[illegible]	
	Dr	+278-2100	00
	Associates DDS PA	276-5804	96
	Delray Grove Main	[illegible]	
		279-9952	97
		+266-9114	00
		279-9499	99
		274-0225	98

2ND AVE NE [illegible]

298	★Miller Land Planning Consultants	272-0082	99

3RD ST NE

301	★Good Life The tv	278-5220	76
301	★Mitsubishi	278-5220	94
305	★Salon 2000 Inc	276-7777	98
311	★Wigs & Accessories	276-8995	94
313	★Delray Video	+243-6005	00

314-36 POST OFC SHOPPING CTR *(Even Nos)*

314	★Publix Super Markets Pineapple Grove Shops Information	276-5214	99
315	★Consumer Credit Management Svcs	278-4097	99
317	★Father & Son Tailors II	279-4784	97
318	★Eckerd Drugs Regular Store Hours	278-2674	--
321	★Certified Gym Repair Inc	+278-5221	00
	Fry Dennis	278-6960	99
323	★Hair & You	272-4443	97
325	★Lee Sang-Yong	274-4234	96
	Lee Sang-Yong	+278-5309	00
326	★All For Ninety Nine Cents Plus	276-8072	98
329	Fierima Lavanie	□278-5082	00
336	★Flash Taylor Shop	+266-9324	00
	★Grove Way Super Laundry	274-2144	9[illegible]
337	★Jem Insurance	272-8583	9[illegible]
337	★JEM Insurance	272-7111	8[illegible]
337	★Pat's Discount Beverage	276-2356	8[illegible]
382	★U S Post Office Delray Beach Downtown Station	276-6047	-

4TH ST NE

401 TOWERS APTS

	Antoniades Athena	+276-0038	[illegible]
	Brock D	266-8895	[illegible]
	Brock D	274-6495	[illegible]
	Dahms R	+276-0799	[illegible]
	Dixon Eric	+330-2855	[illegible]
	Keer Virginia	278-8955	[illegible]
	Patrick John	□265-2859	[illegible]
	Robinson Dawn	+330-2855	[illegible]
	Sims Tom	+278-2182	[illegible]
412	Attmann L	272-8957	[illegible]
412	Facius Elizabeth	+266-9829	

5TH ST NE

503	★Renaissance Dental Studio	278-5101	
511	Johnson Richard	+278-4059	
511	Randall Rose	243-1175	
518	Cramer J E	279-0235	

6TH ST NE

615	●Velazquez Samuel	+274-4975	
706	●Loerop Peter	266-9816	
714	●Ruby Ben	+266-9509	
799	★Domeyer A Wm DDS	278-6204	
801	Chase Kimberly	243-3597	
803	Davidson James	266-2837	
803	Lanman A	+274-6496	
806	●Lasko Len Dr	276-3311	
899	★Wheeler Michael K MD	278-2515	
899	★Wing & Wheeler MD PA	278-2515	

9TH ST NE

903	Gonzalez Gamaliel	278-8348	
903	Guido Karla	+265-3661	
903	Valencia Jacqueline	278-8363	
905	Pagan Luis M	278-7141	
910	Greene Russell C	278-5441	

10TH ST NE

1001	Sutton Henry Jr	+330-9371	
1012	Alexi Frankel	274-9451	
1012	Paulemon Leon	+266-6559	
1018	Eugene Elianceau	□279-4891	

11TH ST NE

1106	Scalzo Danielle	243-7951	
1106	●Colter E B	278-3521	
1109	●Bowes Patricia	279-9941	
1110	●Miller Rebbeca	274-6031	

12TH ST NE

1202	●Cineus Altesse	N/A	
1203	Delafrance Louis Chas	□279-2341	
1205	Dantes Charline	265-3851	
1206	Agada Kelechi	243-1161	
1208	Calvisi Pete	+243-2181	
1206	Patterson D	278-2151	
1206	Patterson D	279-7761	
1207	Mondestin Jean	+279-2251	
1211	LaGasse T	+274-6201	

13TH ST NE

1300	●Farber E Monroe Dr	276-4911	
1300	●Farber P	243-9611	
1303	●Parsons William E	278-5711	
1313	Ziegler Edward W	+276-2101	

14TH ST NE

1402	Vaughn C	□272-3401	
1407	●Kagan H	274-9811	
1415	●Williams Doug	274-9401	

LISTING ⊗ NO TELEPHONE SOLICITING ● HOMEOWNER [illegible] BUSINESS LISTING □ CHANGE OF ADDRESS + [illegible]

3448 Contd

ak 495-6410 96
7-RES 2-NEW

1444
e bey NE 7th Ave, 1 n E Atlantic

ige Museum ... 243-0223 90
h
Society 243-0223 90
Mkt 278-0406 83
oom gifts 278-0407 79
wers &
it 278-3391 87
Costin 278-3391 94
ofc 276-0130 91
With Love 278-0534 86
endy ..... N/A
gic ..... +279-4200 97
tric Inc 278-8362 88

CODE 33483
kery 272-3556 90
itions 278-7488 89
..... N/A
rt 265-4767 93

H AVE NE
MS APTS
in ..... +278-0432 97
..... 274-8471 93
d J ..... +274-7242 97
..... 279-9659 96
is ..... +265-3975 97
K ..... □272-8168 97
..... +274-3578 97
ndall ..... +276-7985 97
ere 265-2638 89
rie ..... +266-0139 97
..... +279-9756 97
..... 278-1795 96
herylee ..... +276-6929 97
len ..... +279-8880 97
..... 265-3791 96

creation
eation Ctr ..... 243-7350 --
MANOR APTS
W 278-3345 87
..... 278-2205 85
a 272-4413 96
ard 274-2269 94
..... 278-0737 --
..... 265-2310 93
..... 276-2604 84
F 272-5707 81
..... 274-8401 96
..... 278-2883 96
..... 276-1743 --
phe E 243-6017 96
l E 272-1510 80
..... +266-9811 97
..... 279-9544 94
..... 276-2956 96
..... 265-2296 87
5-RES 11-NEW

1444
to NW 15th Ave, 1 n W

gene ..... +265-1630 97
I AVE NW
I AVE NW
..... 278-8317 92
I AVE NW
M 274-4810 95
) ..... +274-3655 97
L Jr 272-1936 96
AVE NW
..... 276-6909 96
AVE NW
..... N/A
e
rch 278-2084 76
..... 274-7060 96
AVE NW
thele 265-2437 94
..... 276-9237 96
k 243-1787 93
..... 243-1787 93
..... 276-9920 93
..... 272-9180 89
AVE NW
..... +272-7324 97
..... 243-3735 91
AVE NW
n 276-6896 94
AVE NW
a ..... □272-8549 97
..... +276-1068 97
..... 274-7231 95
AVE NW
ite Of
..... 278-2807 92

1ST ST NW 33444 Co

1860 ★Thomas Concrete Of Florida .....

ZIP CODE 33445

2010 ★Urdi's Waterfall Creations Inc .....
2010 ★Waterfall Creations By Urdi .....
2040 ●Allen Alonzo A .....
2160 ●Brown Willie .....
2371 ●Garcia Patti .....
2500 ●Jones Laverne .....
2571 ●Hill J P .....
2591 ●Forrest George E .....
2630 ●Lanham Wesley K .....
2651 ●Taylor Hester L .....
2670 ●Merino R .....
2700 ●Moss Elton B .....
2720 ●Estline A .....
4035 Buswell Brian .....
4055 ★Windy Creek Salns Ofc .....
4065 Lamantia Frank A .....
6-BUS 33-RES

1ST ST SE 33444
From S Swinton Ave e to Marine Way, 1 n E Atlantic Ave

6 Hoffman C .....

1ST AVE SE

101 Ponder Karen .....
214 Gentil Felicite .....

ZIP CODE 33483

3RD AVE SE

310 BUILDING
★Adcahb Insurance Grp .....
★Adcahb Life Group .....
★Bussin & Hirsch CPA .....
Bussin Benjamin .....
★Donahue & Assoc Ins .....
★Donahue Gary ins .....
★Gary Donahue & Assocs .....
★Heller-Weaver & Cato engr .....
★Hirsch Myron CPA .....
★Johnson James A Archt .....
★White Leonard E rlst .....

4TH AVE SE

403 ★SAE Group Inc .....

6TH AVE SE

611 Halvick John .....
613 Johnson Chris .....
617 Clarke E .....
617 Hansen Erik .....
617 Robert Don Jr .....

7TH AVE SE

701 Baltzer Annette V .....
701 Luckman Morton .....
707 ●Carney G .....
831 Benavidez Adelita .....
11-BUS 13-RES

1ST ST SW 33444
From S Swinton Ave w to SW 15th Ave, 1 n W Atlantic Ave

106 Olsen Rosemary .....
106 Wladyka I .....
115 Miller Mable .....
118 Alden K .....
119 Pruitt Mandy .....
124 Clark Stephen M .....

2ND AVE SW

3RD AVE SW

304 Lafond Aglantine .....
310 Boyer Idell .....
310 Reynolds Cecil .....
401 Daceus Rosy .....
401 Poesendieu Yves .....
403 Voicin Roberts .....
620 ●Smith J .....
624 Martin Kevin .....

7TH AVE SW

702 ●Marshall Rufus .....
706 ●Daniels Johnny .....
805 Andre Rita .....
805 ★Charlestant Murat .....
824 Seralus A .....
918 Ellis Susan .....
1-BUS 19-RES

2ND AVE NE 33444
From 100 blk E Atlantic Ave n bey Pine

7 ★Wesworth Electric .....
11 ★Delray Electric Motors & Pump Repair .....
51 ★Pro Shop For Photographers The .....
55 ★Palm Beach Photogy Workshops Inc .....
96 ★Calvary Bible Mission Thrift Shop .....

1ST ST NE

104 ★A To Z Auto Paints .....
104 ★A To Z Auto Parts .....
108 ★Labor For Hire .....

33444 Contd

Industry
Incl Inc 274-0277 93
Palace
ture 274-4388 95
Beauty & Barber
ties 272-2115 82
..... 272-2115 87
c 276-8155 93
ed Rentals
's-Toddle Town
..... 276-4284 --
ture
e Town furn
room 276-4284 83
e Town furn
..... 276-8155 84
's A' Most
ellent Print Shop ..... □274-6932 97
ing Innovations ..... +274-4403 97
Dale F 272-2098 94
om The 272-6886 95
each Hair
sions 243-7919 94
..... 272-9138 84
Nails ..... +276-9490 97
Tages M 278-0481 96
ner Beauty Salon ..... +274-8340 97
..... 278-5047 84
Optical Inc 278-5898 95
Business Svcs
Thrift Shops
thrift shop ..... +278-1808 97
Stan Studios
..... 278-4424 --
ography 278-3331 87
Camera Shop
ene
ography ..... +266-0344 97
ple Grove Main
..... □279-9952 97
Inn 276-0593 88

2ND ST NE

o Stores 265-1990 89
ex The ..... +278-2335 97
ds Club The 278-8004 90
eaners &
dry Inc 278-3353 82
Assocs engr 272-1800 94
pe II Ladies
..... 265-2252 95
ber Shop 272-9430 83
Williams Co ..... 278-2365 --
O'Clock High 265-1533 93
quors ..... 278-2100 --
m Union
Pick Up Or Send
y Transfers
o Beach 278-2100 83
oques DDS PA 276-5804 96
dent Business
e Center ..... +279-0090 97
Charlotte 276-5137 95
..... 276-7429 96
Stephen ..... +272-8712 97
Michael D ..... +243-6498 97
op The 278-4844 84

3RD ST NE

..... 278-5220 94
Accessories 276-8995 94
Shore Video ..... +243-6005 97

FC SHOPPING CTR
(Even Nos)
No 1131 ..... 279-1080 94
Market
..... 276-5214 --
on
..... +279-4784 97
ce
stores
Beach Area ..... 278-2674 --
Design
..... 278-5221 84
..... +243-9126 97
..... +272-4443 97
ing 274-4234 96
Due iv 278-5220 76
ial
..... 276-0313 96
erico ..... +278-5728 97
..... 278-8342 93
..... 272-7111 90
..... 272-7111 84
..... 276-2356 89
Corp ..... +243-6444 97
ners ..... +243-6444 97
ch
Station ..... 276-6047 --
TH ST NE
S
..... +279-9548 97
..... +272-0411 97
..... +272-2401 97
..... +279-2223 97
..... 272-8957 95
..... +276-2929 97

..... 278-5101 92
..... 278-4059 96
..... □272-2547 97
..... 278-4565 94

2ND AVE NE 33444 Contd

524 ●Tanguy Daniel 276-0795 94

6TH ST NE

615 ●Velazquez Samuel 274-4975 95
617 Stoller Carol F 243-0541 89
706 ●Loerop Peter ..... N/A
714 ●Galit Jeffrey S 274-9886 95
714 ●Galit Jeffrey S ..... +279-0282 97
799 ★Domeyer A Wm ODS ..... 278-6204 --
801 Bachand James 274-0292 92
803 Kiler Timothy 274-0648 94
806 ●Laakso Len Dr 276-3311 89
899 ★Wheeler Michael K MD 278-2515 82
899 ★Wing & Wheeler MD PA 278-2515 94

9TH ST NE

910 Greene Russell C 278-5441 76

10TH ST NE

1001 Smith Roy L 278-4932 96
1003 Kindell Tony ..... +272-1253 97
1012 Alexi Frankel 274-9458 96
1012 Colas Guerline ..... +279-2484 97

11TH ST NE

1105 ●Scalzo Danielle ..... +243-7951 97
1106 Colter E B 278-3527 88
1109 ●Bowes Patricia 279-9940 94
1110 ●Miller Rebbeca 274-6036 92

12TH ST NE

1201 Baltazaro Celina ..... □274-8271 97
1202 ●Poussely Virgil ..... +265-2941 97
1205 Civilma Miracia ..... +276-4320 97
1206 Campbell Rani ..... +266-9215 97
1206 Ness I 274-4520 93
1206 Norton L 274-9338 96
1206 Perdun Lewis A 272-4997 95
1207 Laurore Renel ..... +272-7243 97
1207 Mondestin Jean 279-4498 94
1211 LaGasse T 274-6280 94

13TH ST NE

1300 ●Farber E Monroe Dr ..... 278-4975 --
1300 ●Farber P 243-9625 92
1303 ●Parsons William E Rev 278-5755 80
1313 ●Walker D 272-3578 80

14TH ST NE

1402 McWhorter D ..... +276-7975 97
1407 ●Kagan H ..... +274-9897 97
1415 Carter Danny ..... +274-6889 97
1415 ●Williams Doug 274-9431 93
1419 Mumford Cheryl 265-4934 96

15TH ST NE

1501 ●Sigler Elmer C 272-6657 79
1511 ●Garito Timothy M 278-7850 87
1515 ●Sprong Robt ..... 276-7360 --

16TH ST NE

1611 Rohack Robert 278-8358 76
1615 ●Olbrych C 243-3043 95
1615 Williams K ..... □278-4961 97
1619 Dossett Jason ..... +279-7912 97

17TH ST NE

1701 Hey Byard 276-1595 96
1701 ●Hey Irene ..... +279-2292 97
1712 ★Plumosa Elem Schl ..... 243-1562 --
1717 ★Delray Primitive Baptist Church 278-1982 87

19TH ST NE

1903 Porcaro Edilberto 272-9025 96
1907 ●Lanier Michael P 272-3762 79
1910 ●Wilson M 272-2051 89

SWINTON CIR

2010 ●Murphree Lin ..... 276-5549 --
2011 ●Nikas Christian 279-9573 95
2016 Middleton Rufus ..... +278-5341 97
2016 Vought Colleen ..... +276-3340 97
2016 ●Wilson Cephis 243-2654 94
2019 ●Aguiar Raul 272-3923 96
2023 ●Auld Donald T Jr 278-8783 84
2201 ★Newton's Radio & TV Service ..... 278-1414 --
2219 ★Grand Rental Station 272-1151 93
2219 ★Taylor Rentals 272-1151 94
72-BUS 74-RES 39-NEW

2ND AVE NW 33444
From 100 blk W Atlantic Ave n to Pineridge Rd

1ST ST NW

108 ⊗Washington Tressie R 278-3410 80
114 ●Jackson G 274-4145 95
124 ●Sobers Betsayda ..... □272-1131 97

2ND ST NW

210 Bush Winfred ..... 276-5048 --
216 Kibble S C ..... +274-2126 97
220 ●Holley L 278-2714 87
224 Jordan Simon ..... □272-7137 97
240 ●Phillips G W 278-3213 90
240 ●Phillips George W Mrs 278-2479 84

3RD ST NW

309 ●Baptiste Guilbert ..... □272-7523 97
310 ●Farrington Vera R 272-6538 85
311 Deneus Luckmer 279-9490 96
313 ●Valbrun Luc ..... □278-8563 97
315 Dorvilus Alfredor 274-9450 94
315 Oberson Esteques ..... +276-0989 97
327 ●Labbe Maryann 274-3964 96
328 ●Owens Thos ..... 276-2626 --

2ND AVE NW 33444

575 Buchbinder M H DPM
700 ●Boyd Greydon G .....
701 ●Wolfherspoon Thomas
701 ●Wolfherspoon Thomas
714 ●French Christopher H
715 ●Thompson Nan L ...
801 ●Bodker Dave J .....
802 ●Stein Charles .....
817 ●Steele Allen D .....

9TH ST NW

905 Martinez Cresencio ..
912 ●Cornell Geo D .....
919 ●Cameron P .....
1000 ●Ponce DeLeon H Mercedes .....
1007 ●Robinson Chas A Mrs
1301 ●Jakubek Donald S ..
1310 Green Robt A .....
1315 ●Woolbright Robert J .
1318 ●Kerr Michael .....
1326 ●Cavasini Stephen ...
1413 ●Lewis Eugene .....
1421 ●Root Douglas B .....
1421 ●Root Jamie Tara ....
1425 ●Higgs Terrell .....

16TH ST N

1610 ●Young P J .....
1617 ●Scholten Patrick ....
1623 ⊗Ramsay K L .....
1700 Nelson Jeffery .....

18TH ST N

1901 ●Stewart Wayne .....
1902 Chin Sek K .....
2005 ⊗Meadors Hal B .....
2012 ●Puckett Richard .....
2013 ●Knoop M .....
2020 ●Caruso R .....
2021 ●Wadlund Robert R ..
2101 ●Mellens Lucille .....
2111 ●Skouras Brian .....
2111 ●Skouras William .....
0-BUS 54-RES

2ND AVE SE 33444
From 100 blk E Atlantic Ave s t

5 ★V F W Post 4141 ....
29 ★City Limits .....
32 ★Ascot Veterinary Clnc
32 ★Thorp A Donaldson Vk
34 ★Great Interiors Consgnmnt Showro
36 ★Consignment Shoppe
44 ★General Consignment
44 ★Royal Palm Real Est .
44 ★Teapots .....

1ST ST SE

101 ★Cross James H painting contr ....
101 ★Mulroy Carol Interiors .....
104 Jeudy Medalia .....
116 ●Alvarado F .....
130 ★Norman's Mower Svc
136 ●Neville Daniel .....
140 ★C&S Gold Coast Scrap Metals .....
144 ★Griffin Studios .....
146 ●Ward Cathi .....
166 ★Bishop Air Conditng C
166 ★Bishop Plumbing Co .
166 ★F & M Appliances ...
166 Pala John .....
166 Pala Severino .....
180 ★Red The Painter Inc .
190 ★Merritt Transfer & Storage .....

2ND ST S

201-297 ZIP COD

202-298 ZIP COD

201 ★Bill's Vacuum .....
203 ★Classic Express Telecommunication
207 Islam Shafiqul .....
209 ★Mister Fix It .....
209 ●Smolik Harold J .....
213 ★An-Sto Automobile Air Conditioning ..
219 McRae Dennis .....
220 ●Hill Mary A .....
229 ★Degree Barber Shop
229 ★JD's International Import & Export ..
229 ★LaJune's Extrodinare Hair & Nails .....

235 BUILDING
★D & P Dawson Inc ...
★Prestige Auto Care ..
★S & S Service Center auto repairing ....
240 ★Craftsman Footsteps
240 ★Quiet Time Inc .....
258 ★Zupo Competition Auto Repair .....
284 ★Blair Construction ...

ZIP CODE 33

3RD ST S

305 ★Downtown Small Engines .....

) TELEPHONE SOLICITING ● HOMEOW... SS LISTING □ CHANGE OF ADDRESS + NEW LISTING ⊗ NO TEL

Seventh Av SW—continued
19◎Checkley John H CR 6-4764
21 Vacant
◎Moseley J C
4 Jones Clayton
— Wallace Isaac
27◎Cleckley Quince CR 6-6603
40 Kemp Henry
— Vacant
35◎Marrow Sally Mrs CR 6-7156
— Vacant
—◎Gross W D ice
— Gamble John W
— Vacant
9 Buxton Martha Mrs
—◎Trawder A landscape gardener
501◎Marshall Enoch CR 6-4959
519◎Brousseau Charles A CR 6-5215
525◎Pittman M G Mrs CR 6-4360
527 Sanders Cortus G CR 6-9610
626 Chesser Roy R
618◎VanHoughton Edward
520 Webb David S
530 Vacant
— SW 7th st crosses
— Burns Kenneth L
—◎Gherlone Peter CR 6-6773
— Mayfield Earl
— Ray A W CR 8-6317
— Deese Edward
— Everett Grover L CR 8-1584
1010◎Kocher Andrew E CR 6-7655
—◎Roemele George L
1018◎Kurtz Henry A
—◎Bick Elmer C CR 8-1641
— Goggans Vernon E
— Green James T
— Allred James H
— King Sarah Mrs
— Hood Earl R
—◎Lanier Louis R CR 6-5650
— McTigue Alice M Mrs
— Lanier Robert P CR 6-6740
— Walker Watson
—◎Hodges Albert P
— Walker Marvin W
— Jones Edward S
—◎Stewart Fred A CR 6-7147
— Heath John A CR 6-7773
—◎Goodall Myrvin F
—◎Troutt Durbert Y CR 6-6238

SEVENTH CT NE fr W of NE 8th av E to 716 do
750◎Hunt William M CR 6-4582
750 Vacant

EIGHTH NE fr 713 N Swinton av E to 800 N Ocean blvd (AIA Hwy)
5◎Seely Frank H CR 6-4369
5½ Vacant
8◎Sinclear Irence Mrs CR 6-5524
9◎Ransdell Thomas N CR 6-6216
9½ Stikeleather A C Mrs
25◎Case Walter G CR 6-6618
41◎Duffy Isaiah
102◎Cassilly Edward J CR 6-6940
103◎Lockwood Charles H CR 6-7613
104◎Brisson Joseph A CR 6-7567
105◎Coon Donald CR 6-4619
106◎Godwin Lucille W Mrs CR 6-4941
106½ Vacant
109 VanBallegooien John
199 NE 2d av crosses
201 Blair William J
203◎Link Mary M Mrs CR 8-1528
◎Cook Clarence D CR 6-5935
205½ Vacant
209 Palm ct ends
211◎Webb Robert H CR 6-5580
229◎Schoverling A A building CR 6-7695
251 Dixie blvd ends
475 F E C RR crosses
499 NE 5th av crosses
511 Vacant
522 Vacant
524 Colorama Gift Shop CR 6-4622
599 N Federal hwy crosses
620 Patio of Beauty CR 6-4103
655 Beach Way Motel CR 6-9220
◎Batema Garry J CR 6-9220
657 Sail Inn tavern CR 6-5147
699 NE 7th av (2d part) begins
713◎Corbiey Margaret G
715 Vacant
719◎Sweet W H real est CR 6-5422
799 NE 8th av crosses
899 NE 9th av begins
910 Gardner's Market CR 6-6692
999 Greene Henry K Inc real est CR 6-6758
1000 Palm Trail (2d part) ends
1001 N Palm Trail begins
1049 Intracoastal Waterway crosses (under)
1201 Andrews av crosses
1315 Congressional Apts The CR 6-5779
◎Jackson Charles E CR 6-5779
1319 Elysian Apts CR 6-7769
1322 Camelia House Apts CR 6-4932
◎Cadwell Harold V CR 6-4932
1328 Parliament Apts CR 6-6245
◎Richardson R S CR 6-6245

EIGHTH NW fr 712 N Swinton av W to 809 NW 1st av

EIGHTH SE fr 801½ N Swinton av E to 800 SE 3d av
100 Somerford F N apiarist
199 SE 2d av crosses
201 Bray Watson E
203 Ray H T CR 6-7152

EIGHTH SW fr 790 S Swinton av W to dead end
6 Vacant
10◎Kussler Frank CR 6-
14◎Hostetlar Lowell C
18◎Gibson James L
22◎Blocker Glenn L

PHONE CR 6-7153 Porter SERVICE Fine Wallpa
624 NORTH FEDERAL HIGHWAY

DELRAY BEACH DI

Eighth SW—continued 8
26◎McClure John 8
30◎Edward Ottis C CR 6-7324
34◎Owens Bruce W Jr CR 6-5282
— SW 2d av (2d part) begins 1
202◎Case Martin V
206◎Pare Paul N
210◎Williams William
214◎Peters Olan W CR 8-1525 1
1

EIGHTH AV NE fr 711 NE 2d st N bey NE 8th st to dead end then rebegins fr S of Bond Way N bey do to dead end (Incorrectly numbered) 1
235◎Canning Vince V CR 6-5538
248◎Boswell Robert E CR 6-6568
299 NE 3d st crosses
301◎Holton Richard L CR 6-6859
302◎Crull Hugh M CR 6-4469
303◎Perry Walter E CR 6-6580
306◎Rose Edward E CR 6-9625
315 Woolbright Construction Co Inc 1
CR 6-4728 1
◎Woolbright T E Jr CR 6-4728
318◎Hobby John T CR 6-5685 2
319◎Stanley Claire Mrs CR 6-6680 2
322◎Cook Walter W CR 6-4345 2
331◎Schlink Albert G CR 6-4693 2
323◎Keyes M C Mrs CR 6-4203 2
346◎Hutchinson J B CR 6-5577 2
325◎Grissinger A H Mrs CR 6-5994 2
350◎Freeman Mary W Mrs CR 6-4682 2
329 Vacant 2
401 NE 4th st crosses
403◎Kane John B CR 6-6121
406◎Stanley Cecil O CR 6-4879
410◎Barrow John A CR 6-6922
411◎Seelbach William O CR 6-4211
419 Vacant
424◎Dandignac C V CR 8-1614
434◎Lipsky Clarence W CR 6-7188
501 NE 5th st crosses
505◎Stott Robert A CR 6-9706
521 Tourist
599 NE 6th st (2d part) begins
601 Alwood William E Jr CR 6-9748
606◎Miller Stephen CR 6-6919
609◎Luedtke E R CR 6-4116
613 Radebaugh E C
700 NE 7th st (2d part) ends
702 Hampton Apts The CR 8-1620
711 St Vincent Ferrer's School
712◎Brannon Louis H CR 6-6838
716 NE 7th ct ends
800 NE 8th st crosses
808◎Edinger Earl E CR 6-7476
811◎Frey William H CR 6-5841

SEVENTH SE FR W OF SE SECOND AV E TO INTRACOASTAL WATERWAY /RIGHT EVEN/

103 MYERS L K CARP 278-3206
104 LITTLE LEAGUE FIELD

201 SE SECOND AV CROSSES
301 SE THIRD AV CROSSES
401 SE FOURTH AV CROSSES
501 SE FIFTH AV CROSSES

SEVENTH SW FR 630 S SWINTON AV W TO 637 SW FOURTH AV REBEGINS FR 690 DO W TO 699 SW EIGHTH AV REBEGINS FR 700 SW FIFTEENTH AV W TO 701 SW SEVENTEENTH AV /RIGHT ODD/

10 BOSCO OLYMPIO C ¤ 276-6187
11 NICHOLS THAISA MRS ¤ 276-9983
12 LINNEKEN DOROTHY M MRS 278-0879
14 BEHRENS WILLIAM ¤ 278-1385
15 TEXEIRA JOSEPH A JR ¤ 276-7165
16 NILON WILLIAM V 276-6857
101 WILLIS EDNA D MRS ¤ 276-5410
101
1/2 WARD EARL D 278-1077
102 WERDEN HANNAH JO MRS ¤ 278-1176
104 NICHOLS ELDON B ¤ 276-4317
109 HANSELMAN FRANCIS J ¤ 278-2060
112 SOWERS WILLIAM E 278-4979
113 MEADOWS ANNA H MRS ¤ 276-5069
118 RIDDLE PAUL A ¤
119 SMITH DENNIS M
120 WOODS STEPHEN O 278-4874
124 EDWARDS GLADYS L MRS ¤ 278-4318
201 BONE BOYD ¤ 276-9975
VACANT
209 WARD WILLIAM E 278-4927
210 NO LISTING
213 STEELE JAMES F ¤ 276-5963
214 HANCOCK GUS H ¤ 276-4291
220 STROM JOHN H 278-1951
225 TUCKER CLINE H ¤ 276-7113
303 SCOTT MARGUERITE F MRS
304 MARSHALL KENNETH J
307 BELL PAUL B 276-7141
308 MOSBERGER JOSEPH J ¤ 276-4509
311 DEAN NELSON G ¤ 276-6690
314 MC FARLAND JAMES S 276-5615
315 DROUET CLAUDE G ¤
316 VACANT
319 MURPHY G P MRS 276-9507
319
1/2 GRIMBALL ELIZABETH H MRS ¤
320 WEBB DONALD P

451 SW FIFTH AV CROSSES

641 HELVENSTON JAMES L ¤ 276-6800

643 SW SIXTH AV CROSSES

644 CHAPMAN JAMES E ¤ 276-6397

651 SW SEVENTH AV CROSSES
1500 SW FIFTEENTH AV /3D PART/ REBEGINS
1600 SW SIXTEENTH AV BEGINS
1700 SW SEVENTEENTH AV BEGINS

SEVENTH AV NE FR 635 E ATLANTIC AV N TO DEAD END /RIGHT ODD/ /IRREGULARLY NUMBERED/

20 LIPSKY NELLIE MRS 278-0697
22 REYNAUD E C MRS 276-6171
22
1/2 FARICZ GEORGE
24 BAUER DOROTHA J MRS ¤ 276-4104
ROOM 1 TOURIST
2 TOURIST
3 TOURIST
4 TOURIST
32 MAJDIC OTTO 276-7586
60 FISHER JOHN H 276-7778
68 CASON MEMORIAL METHODIST CHURCH ANNEX-CHILDRENS DIVISION

99 NE FIRST ST CROSSES

101 PARKS MARSHALL 278-1035
102 BURGHARDT HARRY ¤ 276-4418
110 ONE TEN THE APTS
APT 1 GAWLER LOUBEALE MRS ¤ 276-5413
2 SLOAN JAMES ¤ 276-4958
3 GROFF RAY M ¤ 278-0584
4 LANDES BARNEY R ¤ 278-1290
110
1/2 HELANDER MADELIN D MRS ¤ 276-5609
PARRETT FRANK
115 WILLARD C MRS NURSE 278-4037
115
1/2 TOURIST
116 WINDSOR APTS THE
APT 1A GOW WINNIFRED S MRS ¤ 278-1659
1B WARD MADELINE MRS ¤
1C KEIGHTLEY HATTIE MRS ¤ 278-0785
1D SCHNORR ADA M MRS ¤ 278-3510
1E SPALINK JOHN H ¤ 278-4498
1F KAY HARRY E ¤ 278-1122
1G CHUGRANIS NICHOLAS ¤ 278-1769
1H GRYER CLIFFORD T L ¤ 278-4758
2A BOWES NELSON ¤ 278-5379
2B VINSEL IVERSON W ¤ 278-0620
2C AMBERG J A ¤
2D GROSSMAN OTTO W ¤ 278-2498
2E KRAUSE EDWARD J ¤ 278-4278
2F PETERSON K Y ¤ 278-4093
2G MERRILL ALFRED H ¤ 278-1758
2H GESTERLE ANNA M MRS ¤ 278-2469
119 PALMS THE APTS
APT 1 BRUGGEMAN CHARLES A ¤ 276-7513
2 RINKER NORMAN D 278-3164
3 TOURIST
4 WARE MARTHA 278-0230
5 NOELL JACQUELIN B MRS
6 TOURIST
7 SULLIVAN JOSEPH A 276-6674
8 BALL JOSEPHINE V MRS 278-1390
120 BROWN B MORRIS 278-1135

121 NE FIRST CT BEGINS

122
1/2 TOURIST
124 SEVENTH AVENUE APTS 278-3684
APT 1 TYSON KENNETH
2 FULK JANET
3 STAHLKE DOROTHY E ¤ 278-3684
4 CARBO CAROL A
132 SHELL BERNARD JR ¤ 278-2557
133 DOOLEY ERNEST E ¤ 276-5828
137-
145 TOWN HOUSE APTS
137 KREMBIEL EDWARD J ¤ 278-1858
139 OHMER ELIZABETH B MRS 276-4262
141 HARRIS WALTER C ¤ 278-4409
142 TRADE WIND APTS 278-3016
VACANT
143 ESAU FERN L MRS ¤ 278-3814
145 O BRIEN RICHARD 276-9903

199 NE SECOND ST CROSSES

200 KETLER HARRY ¤ 276-6493
202 SECKER EDWARD C 276-6596
209 ROBERTS FRANCES A ¤ 278-1326
212 HART VIVIAN 276-7517
BAKER EDWIN D 278-4996
215 CAHOON WILLIAM H ¤ 276-4902
218 SUNNYSIDE APTS
MATERA VINCENT R ¤ 276-6681
APT 1 CAHOON MARIE MRS 278-1759
2 MILLER IDA E MRS
3 GLENN ELSIE
4 TOURIST
226 STELLA MICHAEL
226
1/2 GRACE J A MRS ¤
227 ARNOTT ELLA S MRS ¤ 278-1992
TOURIST
230 VIELE FRED N ¤ 276-7289
233 MOCK FRANCES M MRS ¤ 276-6657
234 SPENCER APTS
SPENCER LOUISE MRS ¤ 276-4852
APT 1 TOURIST
2 TOURIST
244 TOURIST
245 GRANAT RUTH D MRS ¤ 278-2167

247 NE THIRD ST CROSSES

301 FULLERTON ETHELBERT C 276-4546
302 HARTMAN GUSTAV R ¤ 276-5638
303 RIORDAN HENRY H 276-4623
305 TOURIST
307 TOURIST
310 GREEN GEORGE E
VACANT
312 VACANT
313-
319 TANDEM THE APTS
313 FISHER HOWARD
MULLEN MICHAEL ¤ 276-5070
314 QUINN HELEN J MRS ¤ 278-2442
314
1/2 TOURIST
315 TOURIST
NICKELL GRACE H MRS ¤ 276-4910
318 ANDERSON ALICE E MRS ¤
322 TOURIST
322
1/2 TOURIST
323 BATTISTONE HARRY H ¤
TOURIST
325 HAGAN FRANK E 276-9841
WATSON H SASAR 276-5235
TOURIST
326 JANSOHN CRESSY E ¤ 276-7525
327
APT A VACANT
B VACANT
333 SUN-GLO APTS
VACANT
APT 1 VACANT
2 WORTHING ELVA M 278-4980
3 SMITH EMILY MRS
4 VACANT
337 GUNTHER SELMA 278-2267
340 KLEIN LEONARD E ¤ 278-2405
342 EDMUNDS ELIZABETH F MRS 276-4096
343 NUTBROWN RITA R MRS ¤ 276-6223
345 SAYRE MARIE W MRS ¤ 276-7021
348 SANDRA-LEES APTS 276-7243
APT 1 VACANT
2 VACANT
3 TOURIST
4 LEWIS ROBERT M ¤ 276-5682
350
APT A VACANT
B TOURIST
C BREEN ANTHONY

SEVENTH AV NE (Continued)

351 SHARON APTS 276-5588
PETOSA EDWARD
APT 1 VACANT
2 VACANT
3 VACANT
4 VACANT
355 SHARON APTS 276-5588
APT 5 FITZGERALD MICHAEL A ¤ 276-5588
6 VACANT
7 VACANT
8 VACANT
9 VACANT

401 NE FOURTH ST CROSSES

403 SHARON APTS 276-5588
APT 1 TOURIST
2 TOURIST
405 TOURIST
407 TOURIST
410 TUCK G I BDG CONTR ¤ 278-0134
411 MILLNER ROBERT V ¤ 276-7136
414 VACANT
415 ELDER SUSIE Y MRS 278-4492
417 CROTON APTS 278-1404
APT 1 SMIGIEL JOHN 276-0086
2 VACANT
3 TOURIST
4 TOURIST
421 CROTON APTS 278-1404
APT 1 TOURIST
2 SCHERMER MICHAEL ¤ 278-1404
3 TOURIST
4 VACANT
426 BEEKMAN CO-OP APTS
APT A KENNEDY LOUISE R MRS ¤ 276-4416
1B COX JOHN A ¤ 278-2205
1C COOK EDMUND G ¤ 276-1771
1D PHILLIPS EDITH K 276-7060
1E KRIMMEL LOUISE ¤ 276-4250
1F BUSH MARTHA MRS ¤ 278-0629
1G O HARA TWYLA B ¤ 276-5357
2A HARPOLE R O 278-4876
2B WELLINGS ANTOINETTE MRS ¤ 278-5349
2C NOLAN ANDREW J 278-2486
2C NOLD ARTHUR C 276-7989
2D MOORE JOHN L 278-1479
2E DAVID ALBERT S ¤ 276-5537
2F LEWIS MARY E
2G NOLD ARTHUR C ¤ 276-7989
430 SPEICHER PAUL W ¤ 276-4175
434 BRODERS APTS THE 278-1968
APT 1 ST AUBIN JAMES
2 GESLING STEPHEN
3 ALVARADO FRANCISCO
4 RICH RICHARD
5 GEORGE RICHARD R
6 KLOAS OTTO
7 JOLLY MARGARET E MRS

451 NE FIFTH ST CROSSES

501 LEMON BURTON J 278-4743
HODGE WILLIAM H ¤ 276-7647
504 BRIARCLIFF APTS THE
APT 2 DOMAN RUTH R MRS ¤ 276-5047
3 VACANT
4 TOURIST
509 BENNETT THOMAS J ¤
511 CORCORON MARION ¤ 276-9770
512 THOMAS T LEO ¤ 276-4221
515 MC BRIEN MARGARET MRS
519 WOOD LESLIE L ¤ 276-4702
520 CHEVY CHASE APTS THE 276-5694
APT 1A BRENNAN HENRY D ¤ 278-4788
1B CUNNAM ELMER G ¤ 276-4480

76

SEVENTH AV SE (CONT)

2 CANNON ELSIE 272-2998
3 HUDDLESTONE R
4 RENO ELEANOR MRS 278-3195
129 BLASKO DANIEL 278-6585
130 BINGHAM RUTH K MRS * 278-2413
131 METZ MARTIN J 278-8925
134 CRANDALL RUTH * 278-1363
135 HARBOR VILLAS APTS
VACANT
138 HIRSCHFIELD WILLIAM G * 278-6132
1/2 VACANT
139 HOLLY APTS THE
1 MC KENZIE GERALD 276-0191
2 MORI VITTORIO
3 STOTHERS THOMAS 276-9623
4 VACANT
143 GIFFEN APTS 276-7253
1 TOURIST
2 TOURIST
146 CHRISTIAN 276-4551
SCIENCE READING ROOM

- 199 SE SECOND ST CROSSES

203 NORTON HELEN 278-2794
206 FIRST CHURCH OF 276-4551
CHRIST SCIENTIST
209 JENNINGS M
213 BRITTON MASON * 276-6203
214 GANNON JOSEPHINE B 278-0281
218 HARRISON BARBARA MRS
219 BUTT JAMES C *
222 BUTT HENRY A * 276-5076
228 PATTERSON KATHY
HOLLY HEATHER
229 COOKE LYDA D MRS * 278-3148
232 ELLIOTT JAMES R * 276-7677
238 BISHOP Q DAVID 276-0751

- 299 SE THIRD ST CROSSES

300 HENDERSON JOHN M 276-6415
303 CONOVER JEAN R MRS * 276-6534
305 MAROTTA DOMENIC J * 276-5566
315 MOORE RAY C 278-1200
319 HADDEN JOHN F * 276-5922
325 OWSLEY RICHARD P * 278-0967
330 VACANT
332 FIELD WILLIAM C * 276-0676
340 ZURRO LEO L * 278-6134
345 MC CUE JOSEPH G * 278-2186

- 355 SE FOURTH ST ENDS

409 GAUGLER A RAND DR * 276-5618
414 ELISIUS THOMAS C * 272-1846
415 CARTER J ARNOLD * 276-4058
425 MALMSTROM RICHARD A 272-4480

- 601 SE SIXTH AV CROSSES
- 700 SE SEVENTH AV /2D
- PART/ BEGINS
- 801 SE 8TH ST CROSSES

803 SCHILLER ROBERT F * 278-2989
809 VACANT
825 BAER MARTIN L * 272-3396

- 851 SE EIGHTH CT BEGINS
- 875 SE NINTH ST /4TH PART/
- BEGINS

901 MC GUIRE JAMES B * 278-3839
907 BATTIN HARRY * 278-3901

- 950 SE NINTH CT ENDS

SEVENTH AV SW FR 710 W ATLANTIC AV S TO 651 SW FOURTH THEN REBEGINS N OF SW SEVENTH S TO 701 SW EIGHTH CT /3D PART/ BEGINS FR N OF SPOFFORD S BEY DD TO DEAD END /4TH PART/ BEGINS FR 650 SW ELEVENTH S TO DEAC END /IRREGULARLY NUMBERED/

11 MASHBURN KATIE M MRS * 276-7791
12 JACKSON MAE PEARL MRS 278-3105
13 WRIGHT SYLVESTER REV * 278-3402
14 VACANT
16 HANES ELOISE
18 VACANT
20 VACANT
21 CLECKLEY JOHN H * 276-4764
22 HOLBERT ALEX
24 NELAMS JENNIE MAE
25 CAMPBELL LUCILLE
28 VACANT
29 CLECKLEY QUINCE * 276-6603
31 KEMP LEILA MRS * 276-5976
37 COLE SALLIE MRS * 278-6046
41 GROSS WILLIAM D * 276-7673
45 KINGDOM HALL OF
JEHOVAH S WITNESSES

- 100 SW FIRST ST CROSSES

102 TUZCU EROL * 272-3332
105 STEPHENS ALEXANDER * 278-1767
109 NIXON GLADYS 278-6047
110 SIMPSON WILLIE F * 278-3666
113 STEPHENS HARVEY *
114 WILLIAMS PERRY
117 CARTWRIGHT CHARLES * 276-9853
118 SPENCER MOSES * 278-1189
122 MASSEY DAN 276-7868
126 DEVEAUX BEULAH * 278-0732
MAE MRS H
130 VACANT
134 BRINKLEY R V * 278-0263
138 SIMS GEORGE *

- 199 SW 2D ST CROSSES

239 VACANT
316 BISCHOFF FRANCIS E
415 WILSON D L * 276-7966
501 CARTER EVELYN * 276-0868
502 VACANT
507 BELL ANNIE MRS *
508 ALLEN TERRY 276-6544
511 DAVIS ROSE *
512 VACANT
515 VACANT
516 RUSSELL BOBBY * 278-5856

- 599 SW 6TH ST CROSSES

601 BUSSEY BELINDA
605 SMITH BYRON 278-5468
610 A STRICKLAND NIOMA 278-0179
B FASHAW ALFRED 278-0928
619 HODGE YVONNE * 278-5488
617 JAMES MARY MRS * 276-7982
618 C MORALES RAMON 272-2333
620 D PATTERSON ONDVIA
625 JOHNSON LOUIS * 276-5227
- VACANT
626 VACANT
629 VACANT
634 BRIRT JOHNNY B
638 CANTU NATIVIDAD * 278-6736
647 VACANT
709 VACANT
710 ROLE DORIS 276-3205
- H-J VACANT
801 BETTY GERALD * 278-8156
803 HILL GWENDOLYN
805 VACANT
810 WALCOTT RICHARD
1010 GONZALES CIPIRIO *
1014 VACANT
1018 VASQUEZ EVARDIO 276-2146
1020 VACANT
1022 VACANT
1024 RIVERA PHILLIP 276-2609
1026 VACANT
1038 VACANT
1042 VACANT
1046 DICK E C GEN CONTR * 278-1461
1101 VACANT
1102 VACANT
1105 VACANT
1/2 UDALEZ JOSEPH
1106 VACANT
1107 VACANT
1109 VACANT
1118 VACANT
1122 ORNELLAS PEDRO 278-2982
1121 VENEGAS LUCIO 278-1458

- 1125 DOUGLAS AV ENDS

SEVENTH CT NE FR W OF EIGHTH AV E TO 716 DD

702 RIVIL S 278-8090
704 ACKERMAN CHESTER 278-2179
709 FOREIGN CAR SERVICE 278-4253

EIGHTH NE FR 799 N SWINTON AV E TO 800 N OCEAN BLVD /A1A HWY/ /RIGHT EVEN/ /IRREGULARLY NUMBERED/

5 JOYAL MARY S MRS
1/2 VACANT
14 PARMALEE FOSTER * 276-7476
17 STRICKLAND HILLARY L 278-6516
1/2 STIKELEATHER 278-0265
AILEEN C MRS
25 VACANT
102 CASSILLY EDWARD J 276-6940
103 RYNCANZ FRANK 276-6196
110 VACANT
113 COON DONALD * 276-4619
114 GODWIN LUCILLE W MRS * 276-4961
1/2 VACANT
117 JORDAN I D * 278-6681
VACANT
121 VAN BALLEGOOIEN * CAROLINE MRS H

- 199 NE SECOND AV CROSSES

201 CLUNE WALTER B 272-2382
203 VACANT
205 MESSER K F * 278-6973

- 209 PALM CT ENDS

217 GULF STREAM OPTICAL SEERVICE INC 272-2866
OPTICIANS
WINTRICH H PETER MD 278-2866
224 BELDING AROL V 278-5186
229 KUCERA FRANK F MD 272-1234

- 251 DIXIE BLVD ENDS

255 LOFTUS J MD 278-4588
FOLEY A C DENTIST 278-2388
255 DEMICK PAUL E MD 278-4588
KENNEDY BEN S MD 278-4588
WARGO J D MD 278-4588
MOORE J D MD 276-4492

- 261 NE 3D AV CROSSES

275 LYNCH H J MD 278-4573
KENNEMER A H MD 278-4573
EARNHART W R MD 278-4573
COLVARD MC JR MD 278-4573
300 KRUMHOLTZ J A DENTIST 278-2686
LASALLE L T DENTIST 278-2686
LONSFORD J L DENTIST 278-2686

- 475 FEC RR CROSSES
- 499 NE FIFTH AV CROSSES

521 DIRECT OIL CORP 276-8420
522 AUTO STEREO 276-
524 INVALID & HOSPITAL SUPPLIES

- 599 NE SIXTH AV CROS

630 ROSELLAS PASTRY & DELICATESSEN
648 PATIO OF BEAUTY
655 BEACH WAY MOTEL
657 SAIL INN REST 276-5147

- 699 NE SEVENTH AV CROSSES

700 ESCHENBURG C G MD 276-5151
SMALLWOOD D C MD 276-5151

- 708 NE 7TH AV CROSSES

714 RAY ADVERTISING 278-0439
715 HEATH DEBORAH 272-1476
717 LIVINGSTON D R 272-1374
718 WASH MART LAUNDRY
SEVEN-ELEVEN
FOOD STORE
719 VACANT
WEBB BROS REAL EST 276-5611

- 799 NE EIGHTH AV CROSSES
- 899 NE NINTH AV BEGINS

901 EIGHT ST MAARKET 276-6692
GROCER
JENNINGS PRODUCE 278-6564
CENTER
903 PAMPERED HOSTESS 278-0777
THE CATERERS
905 ALLMON D REAL EST 278-0433
FILED WILLIAM C 278-0433
REAL ESTATE

- 951 N PALM TRAIL BEGINS
- 975 INTRACOASTAL WATERWAY
- CROSSES /UNDERNEATH/
- 1080 ANDREWS AV /2D PART/
- ENDS

1173 PACE A V MD 278-3323
1177 DELRAY MEDICAL
ARTS BDG
LOVES MEDICAL 278-2618
ARTS PHARMACY
1177 PACE ANGELO V MD 278-3323
WACHTEL H L MD 278-3323
ALPRIN J DENTIST 272-2131
MC CASTALAIN M S 278-2366
JR MD
MERRELL W S MD 276-4011
BEBOUT D E MD 278-3323
1 RABORN R E MD 278-3323
1177 1 GLASS W MD 278-3323
202 JACOBS M N MD 276-7493
205 LOVE F W MD 278-3366
205 JOHNSON C C MD 278-3366
1177 205 ROBINSON C A 278-3366
205 MC CASTLIAN 278-3366
M S JR
206 HUCKLE G T MD 272-3555
206 DAWSEY J T MD 272-3555
206 BOURQUE R G MD 272-3555
301 REYNOLDS C L 278-3030
PHYSICAL THERAPIST 278-3030
1177 302 DELRAY
MEDICAL ARTS BDG OFFICE
306 WUEBBENHORST 278-2404
A M DENTIST
1177 306 HORD J R MD 278-2404
307 KIRBY W L MD 278-1870
401 REDDY K M MD 272-1011
404 CREVELING J G MD 276-5779
404 DONAGHUE L F MD 276-5342
405 SHORTZ G K MD 276-5342
405 COATES B T MD 276-5342
407 JOHNSON R H MD 276-4011
407 PARAMELEE K MD 276-4011

- 1191 ANDREWS AV /3D PART/
- BEGINS
1 RAYMOND E S MRS 276-8809
2 VACANT

3 PECKHAM N E
4 LOVE A MRS
6 FRAZER PER
6 WARD M H
1228 KNOWLES WALT
A COMPTON DO
B CAPAK J J
C WEDGE FRAN
1315 VALHALLA VILL
CONDOMINIUM
1330 PARLIAMENT A

EIGHTH NW FR 798 N TO 809 NW FIRST A

EIGHTH SE FR W OF S TO INTRACOASTAL W

102 ADAMS EDDIE
106 MATTEODO PAU
110 MORENO NICHO
114 FIGUERED AAL
118 VACANT
190 VACANT

- 199 SE SECON

201 BORWN WESLEY
203 MC DUFFIE DA

- 299 SE THIRD
- 399 SE FOURT
- 499 SE FIFTH
- 599 SE 6TH A
- 701 SE SEVEN

710 RENUART FIRM
715 KELSEY PAUL
716 BRESLER ELI

EIGHTH SW FR 790 S TO CEAD END REBEG TENTH AV W TO 80 AV /RIGHT DDD/

14 VACANT
20 KUSSLER FRA
26 BOATWRIGHT
102 CARNEGIE AL
108 VACANT
114 GIBBS JAMES
JAMES LAWN
120 MORU LUIS
124 VACANT

- 126 SW SECO
- BEGINS

202 THOMAS BERN
206 VACANT
210 HARRIS J
214 PETERS DLAN
301 GRANT RICAR
302 SNOW JOHNIE
305 WILLIAMS NO
308 EDGECOMB FR
311 JACOBS FRAN
314 MAGINLEY DE
315 ARENCIBIA
PASTORA EU
320 BOGNARS JOS
321 BUTLER RICH
326 MITCHELL IS
709 COOPER BENN
711 VACANT
713 VACANT
1001 GONZALES RE
1005 VACANT
1013 BRENNAN JOA

- 1100 SW ELE
- PART/ REB

E 33483 Contd

on Fred 272-5023 96

S THE APARTMENTS
m Andrew ..... +243-1167 97
'uli 276-4022 95
..... 265-1673 96
..... 278-7620 83
e Susanne 274-6760 95
d Debra 274-7238 96
s Mark B ..... □272-7915 97
..... +279-2920 97

PARTMENTS
Ellen K ..... +243-2949 97
ls Vincent P ..... +278-7829 97
el Curtis D ..... +266-8755 97
Pat J 265-2155 93
anti V ..... +276-9469 97

2ND ST SE

an Science Ch 276-4551 86
nurch Of
st Scientist ..... 276-4551 --
n Dale 276-2776 96
..... 272-9114 90
nneth 272-7106 96
Robert Sr ..... +266-0330 97
T 279-0918 94
ster 276-6352 86
son K ..... N/A
Guenther 276-3392 93
n Anita 278-7050 95
n Jay Dr 265-2606 94
h Daniel G 265-2763 87
I ..... +278-9928 97
Lawrence L 272-7204 80

3RD ST SE

on Landreth 278-8371 95
erman C H ..... N/A
te Kenneth 276-6167 93
iger Jack 243-4676 94
on Thomas ..... +279-2696 97
gton Matthew ..... +278-3265 97
ughouse P J ..... +278-6553 97
n K J ..... □265-1843 97
Chuck 243-4056 93
Ellen 243-4057 94
ida Kenneth ..... N/A
ond Joseph ..... +266-9607 97
da James 243-6099 93
y M ..... 276-9518 --
iant Z 274-9789 93
iant Zan
oftware Consultant .... +278-3096 97
Christina 276-1191 96
onough W C ..... □278-1688 97

4TH ST SE

ain Howard 278-8237 87
biro Darrin ..... N/A
us Thomas ..... 272-1846 --
in J L 274-0686 95
id R Ned ..... +266-8753 97
id R Ned 272-4704 89
nuzzi Joseph III ..... +274-9848 97
odfin L A 278-0720 80
ts Janet M ..... N/A
no Diane C ..... N/A
uppo Daniel ..... N/A
lla Dorothy ..... N/A
sey Richard G 274-3408 94
wn Robert E 272-4874 90
t Olin A 272-4874 90
inson James A 276-2438 91

8TH ST SE

i George 276-7445 91
eill Roger J ..... N/A
Laughlin D 243-0751 95

9TH ST SE

Guire Jas B ..... 278-9684 --
vanagh Carlos ..... +279-9248 97
S 113-RES 31-NEW

E SW 33444

k W Atlantic Ave bey SW 10th Street

rker A L ..... □243-6430 97
tt Mae Pearl 274-8229 96
right Sylvester L 274-4587 93
eeves Lucretia 276-0007 77
nders Emma 272-1267 84
osebro Anna Mae ..... 276-6722 --
nkins Brenda ..... +279-8537 97
aniels James P ..... □278-9328 97
leckley Quince ..... 276-6603 --
emp Leila ..... 276-5976 --
oseboro James B ..... N/A
ole Sallie M ..... N/A
ross Carrie L ..... N/A
eoppies Ivory 279-9371 95
unter Eric B ..... N/A
aitian Church Of God
Of Prophecy 276-2185 89

1ST ST SW

tephens Michael 274-2223 98
Williams Lucinda ..... 278-4803 --
Williams Perry ..... 278-4803 --
Mendoza-Flores M 274-7207 96
Deveaux Frances 278-5748 96

7TH AVE SW 33444 Contd

134 ●Brinkley Ronald 276-1782 91

2ND ST SW

217 Clay Samuel 274-8744 95
301 ●James R 265-2973 96
305 ●Nelson P 278-5199 96
415 ●Wilson O L Sr ..... 276-7966 --
501 ●Carter Evelyn ..... +243-8162 97
502 ●Winton Lucy ..... +272-1069 97
508 ●Allen Margaret ..... 276-6544 --
511 ●Jean Luc ..... N/A
512 ●Richardson Norman D ..... N/A
515 Jones Adrian 265-4917 91

6TH ST SW

601 Stevens Herman 276-9996 95
606 ●Wilson Tanya 265-2125 88
610 ●Strickland Naomi ..... 278-0179 --
614 ●Crudup Gerund ..... +274-3630 97
618 Ramos Julian ..... +274-8924 97
619 Stevens Carolyn 276-4531 95
619 ●Stevens Herman 272-7477 95
622 ●Stephens Harvey Jr ..... 278-8552 --
626 ●Crowell Annie B ..... N/A
629 ●Green William P 272-5877 79
630 ●Haynes Andrew ..... +265-1851 97
634 ●Bostic Moses ..... N/A
637 Mendoza Julio 278-5168 95
638 ●Garcia Isaac 272-2927 95
642 ●Michaud Yonel ..... N/A
646 ●Young Terry 278-7288 93

7TH ST SW

706 Stephens Ruddine 265-1784 95
709 ●Dassie Olivia 272-3934 78
713 ●Ortiz Israel ..... N/A
714 ●Walcott Richard ..... +272-3713 97
801 Edwards Louis ..... +279-2681 97
801 Hoyte Wayne D 272-0972 90
805 ●Holt L 272-4180 83
810 ●Hoyte Hazel 272-4844 96

10TH ST SW

1020 Garcia Israel 274-4801 94
1024 Jacobs Grace 276-8909 85
1030 ●Moyer Thurman ..... N/A
1034 ●Sands Rosette ..... N/A
1038 Smith M 278-6153 95
1042 ●Kurtz Samuel 272-2580 90
1046 ●Soliz Olegario 279-8935 96
1050 ●Ducasse Delvin G ..... N/A
1100 ●Mccoy Laura ..... N/A
1101 ●Anderson Aisha D ..... N/A
1102 McNeil Joseph ..... +276-9924 97
1105 ●Urdialez Josephine 243-8083 95
1111 ●Ferguson Henry C ..... N/A
1115 ●Venegas Mary Lou 272-7831 86
1118 ●Suarez Onofre 285-0069 89
1122 Dorantes Concepcion ..... +272-1557 97
1122 Rocha Alfonso 278-8147 95
1-BUS 73-RES 10-NEW

7TH CT NE 33483

From 700 blk NE 5th Ave e to NE 8th Avenue

702 Dechamps Donald ..... +265-2393 97
706 Bessom Francis ..... +278-3418 97
709 ★Foreign Car Service
Of Delray Inc 278-4233 77
709 ★Foreign Car Svc Of
Delray Inc 278-4233 76
2-BUS 2-RES 2-NEW

7TH CT NW 33445

From NW 37th Ave w, 1 n of Lake Ida Road

915 ●Dunkirk C S ..... N/A
925 ●Sheffer Loren 499-8915 90
930 ●Hull Michael R 498-1711 96
950 Loch Lawrence E 495-4054 89
1202 ●Provencher Joseph P ..... N/A
2350 Bromberg Irving 276-4030 81
2372 ●Melton Joseph 243-0569 95

24TH AVE NW

2622-956 RAINBERRY BAY
CONDOMINIUMS
2622 Butterman Mae 278-0713 90
Quinn J V 276-6924 92
Schwartz I V 272-1114 93
2633 Brown Al 265-1261 89
●Hacker Charles 276-8453 83
Hacker J 278-7025 87
Seigel Bernard 276-0393 80
Sindoni Joseph J 272-1425 82
2654 ●Horwitz Milton 272-9091 85
Israel Sumner 272-4169 87
Pearl Harry 272-5937 89
2655 ●Werbin Jacob ..... N/A
2665 ●Feuereisen Charles 278-0057 80
●Manshil Herman 276-0235 88
●Tessler Moe 243-2466 95
Werbin J D 272-8232 80
2686 ●Addisio Michael 278-5737 88
●Hodges John L 272-5091 81
●Meyers Arnold 276-4931 89
2924 ●Friedman Alfred Rabbi 272-7147 82
Horowitz Jerome ..... +272-6029 97
●Selig Jack 276-8945 89
●Semel A 278-7514 96
2956 Franzel E 276-8204 87
Levine Harry 272-5969 84
●Lutsky Mollie 278-0716 96
3700 ●Ross John 496-4314 93
3700 ★Ross Tropicals 496-3939 95

7TH CT NW 33445 Contd

3701 ●Svrcek Joseph 498-8747 81
3726 French William F 498-7564 81
3727 Hazari Saeed H 495-0731 89
3727 ●Maher Pat T 498-7242 92
3757 Franz Norman H 498-9397 84
3776 ●Chapman Carol ..... +637-0556 97
3777 Gregorian Hamazasp 498-0726 81
3800 ●Hemphill Orra 495-1831 96
3801 ●Brady John ..... +495-5021 97
3817 Adea Dieuseul 496-3105 96
3837 ●Leistner Frank L Jr 498-7526 81
3856 ●Hutchison Harold L 498-4690 85
3916 ●Palahach Peter J 498-7370 81
3917 ●Cochran Dawn ..... □495-6892 97
3936 DeFendi Donna 495-5719 91
3937 ●Fox Frank X 499-3528 90
3956 ●Hamner Leslie E ..... □496-3188 97
3957 LaTorre Annette ..... +496-7708 97
3957 LaTorre Elise ..... +496-3044 97
3976 ●Prescott Karen S ..... +496-0896 97
3977 ●Morris William 498-0492 86
3996 ●Minchak E F 498-7232 84
3997 ●Pittman John D 637-9410 95
4035 ●West Clyde ..... N/A
4055 ●Silvia Donald 499-7504 92
4075 ●Kaub Fred G 499-2346 93
4080 ●Shannon Richard 499-8223 89
4100 ●Drozdowski M ..... +498-4399 97
4100 ●Drozdowski Mitchell 498-1458 94
4115 ●Sapashe Darren ..... N/A
4120 Hutchens Reed 496-2957 88
4140 ●Heir Brian B 496-0674 96
4160 ●Zentgraf Cheryl A ..... N/A
4175 ●McKie Randall 499-1291 82
4180 ●Berhinger D M 499-7273 84
4195 Pickering John R 637-8730 95
4195 Richard-Allerdyce D 637-8730 95
4200 ●Isaacs Griffin L 495-8129 90
1-BUS 72-RES 7-NEW

7TH CT SW 33444

1111-61 CARVER ESTATES APTS
1111 Dalton Dontrail ..... +279-4000 97
Davis O 278-5835 96
1131 Anderson Marchell 266-8814 93
Bradley R ..... +278-5185 97
Jackson Linda 276-5830 96
Wilson Y C 265-7256 96
1161 Braswell R ..... +272-1290 97
Isom Juanita 265-0647 92
0-BUS 8-RES 3-NEW

7TH LN NW 33445

4050 ●Gibson Michael 499-0864 96
4065 ●Travers John J 499-1297 90
4070 ●DuPont Norm 495-2143 95
4100 ●Meltzer M R ..... N/A
4115 ●Sapashe Darren 498-0240 96
4120 ●Chambers John J 495-8849 90
4135 ●Kerr D 499-3878 89
4140 Basil Fred L Rev 499-2045 94
4155 ●Mertsch Erich ..... N/A
4160 ●Johnson Brad ..... +637-1900 97
4160 ●Johnson Brad ..... +637-2570 97
0-BUS 11-RES 2-NEW

7TH ST NE 33444

From 700 blk N Swinton Ave e bey Palm Trail

4 Espinel Vinicio ..... +274-9256 97
5 A ●Marshall John D 243-6957 96
14 ●Boerner Quentin R ..... 278-2471 --
17 Smith David F 265-0718 89
18 ●Denery T 276-4634 85
102 Dilks Christopher ..... +278-0672 97
102 ●Dilks K 272-7643 93
102 Droney Nita 272-0819 93
105 ●Lamson Paul M ..... N/A
110 ●Forman Hugh 274-4437 96
113 ●Parkinson Daniel E 278-7648 89
117 ●Gorndt Grey G ..... +279-4400 97

ZIP CODE 33483

7TH AVE NE

706 Vardeman Joseph S 278-7508 80
0-BUS 13-RES 3-NEW

7TH ST NW 33444

From 700 blk N Swinton Ave w bey NW 8th Avenue

11 Brankova Olga 272-1140 96
11 Yacobucci Natalie ..... +272-6802 97

1ST AVE NW

102 Hunter Oswald 278-6092 81
114 Craige James 276-8104 95
114 ●Craige R H ..... 276-4409 --

2ND AVE NW

202 Trulove Merlon D 278-9837 82
210 ●Sinks Albert L ..... 276-6417 --
217 ●Drake Guy 278-9023 92
220 Langer Warren Dr 276-5965 96

3RD AVE NW

306 ●Engelhardt Jeff ..... +278-2510 97
306 ●Engelhardt Steve ..... +278-2510 97
314 ●Eliopoulos Gary ..... □243-9196 97
321 ●Weigand John F Jr 276-4000 88

4TH AVE NW

402 Unke Brian 243-0867 96

7TH ST NW 33444 C

403 ●Collins Kevin J .....
410 Baker D P .....
417 Dennis Randy .....
418 ●Burns John E .....
420 ●Coyle John C .....
420 ●Nelson Berri B .....
421 Barrow J .....

5TH AVE NW

501 DeJesus Maria B .....
501 Decher Franklin .....
502 ●Dunn Richard H .....
502 ★R & D Assocs mfrs rep .....
503 ●Hamburg Bruce .....
512 ●Martin Lawton M .....
519 ●Nevels M .....
519 ●Nevels Meghan .....

6TH AVE NW

600 ●Griffin D .....
602 ●Lapidus Harvey .....
603 Aspenwall Jane C .....
604 ●Bright Richard E .....
605 Bloodworth Wright .....
611 ●Arnieri Louis .....
615 ●DeRubis Joseph .....
617 ●Mcguire Robert J .....
626 ●Clark Bonnie .....
700 ●Attfield D J .....
700 ★Marbrett Corp .....
750 ●Gallogly M .....
757 ●Connolly John M .....
760 ⊗Ledbetter David C .....
795 ●Colnon Philip .....
2-BUS 42-RES

7TH ST SE 33483

From 700 blk S Swinton Ave e to Intrac... Waterway

105 Navarro Diana .....
145 ●Palacio Jose R .....
201 Sweatte Larry .....

4TH AVE SE

400 ●Clayton Ron .....

5TH AVE SE

611 CHURCHILL APARTMENTS
●Agnew Clifford MD .....
●Barrett Victor E .....
Brackett John F .....
Carr Bruce J .....
Churchill The .....
Clow E E .....
●Curtin Thomas H .....
⊗Dawson Raymond I Jr .....
DeBartolo Richard .....
Doornbosch Ronald J .....
Dorger C A .....
●Dragoset Andrew .....
●Gove John .....
Graves Florence .....
Herz Peter .....
Hirsch H J .....
Jacobs G M .....
Jenkins Wayland L Jr .....
●Knaup Henry .....
Kwinter Samuel .....
McGoldrick James .....
Ostrowski Edward A Jr .....
●Pearson Nils I .....
Pearson R I .....
●Petrucha Joseph .....
Sacco Victor A .....
Senour Roy R Jr .....
Stewart David H .....
●VonLunen Donald .....
Wheeler William M .....
●Wherry J T .....

7TH AVE SE

702 ●Racette Greg .....
708 ●Catanzaro John .....
0-BUS 37-RES

7TH ST SW 33444

From 700 blk S Swinton Ave w bey SW 8th ...

10 Romilus George .....
11 Gelin Volner .....
14 Dodin Ronald .....
15 ●Thomas Walter .....
102 Fleuranvil Paul .....
105 Haye Lecedeus .....
106 Luctamar Adiquene .....
109 ●Silencieux Geralda .....
112 ●Thomas Emmanuel .....
113 Gentlouis Venise .....
115 ●Calvin Johnnie M .....
118 Georges Juliana .....
120 Horeb Fritz .....
124 ●Cigarroa Lourdes .....
150 ●Santolemmo Debra A .....
182 ●Gaines Frank .....
206 ●Ashe B .....
208 Simmons L .....
214 ★Rincon G Tree Svc .....
220 McClour M .....
304 ●Bowles Mollie K .....
314 ★Mount Moriah A M E
Church .....
316 Espinoza Anna .....
316 Ornelas M .....
320 ●Atkinson Audrey .....

PALM SQUARE APTS
Aspland George J 272-6880 84
Childe Alan P ..... 276-3616 --
Diggans C A 272-8630 83
Murray ..... 276-9616 --
Nichols L J 276-4245 77
Steurer E 272-6090 83
Waters Willard 276-5715 82
42 Burton P 278-0187 82
45-49 BRENDERIN APTS (Odd Nos)
(Sinatra Apts)
Fox D 276-6467 85
Haley K 278-7945 85
Kelly Timothy J 278-6482 85
Mabry Faye M 272-2982 85
46 Boozer M E 272-1916 84
49 Hanson L 276-7924 85
54 Gery Lubomir .....+ 278-3865 86
54 Thorpe O .....☐ 278-9608 86
55 Dory Raymond 276-4693 80

1ST ST SE
101 Morris Ada L .....+ 272-0375 86
101 Morris K N Lt Cmdr ...+ 272-0375 86
101½ Eckel Timothy J Rev ...+ 272-4654 86
111 Ballard A .....+ 276-3784 86
111 Barbieri J John 278-0184 84
111 Farolino Robert V .....+ 276-3526 86
111 Gropp M H 278-0468 83
111 Wenzel Gordon 278-0184 83
111 Wenzel M N 278-0468 82
114 Heyniger Paul W 278-0956 83
114 Oakun Dewitt E 276-7679 81
114 Robinson Wm S ..... 278-5630 --
118½ Bates Michael .....+ 278-5343 86
122 Watson Floyd E ..... 278-1535 --
126 Hargreaves J Robert ....+ 276-2168 86
126 Kucera C 272-7324 82
127 Brasher J L 276-8147 85
127 McCoy John C 272-1272 84
127 Nisiotis Charles A Dr ...+ 278-0740 86
129 Main Margo H 272-8070 85
130 Lang G 278-7620 83
134 Colleary Terence .....+ 278-4951 86
134 Gardner Marty .....☐ 278-4951 86
138 Hitt A .....+ 272-9117 86
138 Hokenson Jan 272-6674 81
138 Robinson Robert 276-6814 85
139 Alber Kevin .....+ 278-9246 86
139 Burns B 276-4838 85
139 Michael H E Mike 272-4877 84
139 Morehead D .....+ 243-0647 86
146 ★Christian Science Ch ....☐ 276-4551 86
146 ★First Church Of Christ Scientist ..... 276-4551 --

2ND ST SE
203 Norton H C ..... 278-2794 --
214 Gannon J B ..... 278-0281 --
218 Burger B 278-0952 84
219 Ripkey Randy J .....+ 265-0295 86
222 Butt Peter .....+ 276-6352 86
229 Oldham Hammond 276-7527 84
232 Vanderwolk Philip .....+ 265-0317 86
244 Andre Lawrence L 272-7204 80

3RD ST SE
305 Marotta D J 276-5566 77
318 Caldwell John W .....+ 278-0044 86
318 Dunn Leo .....☐ 272-3780 86
318 Lester Jo Anne 276-5505 85
318 Parrish W .....+ 265-1424 86
318 Spellacy Sean C 272-8533 85
319 Hadden John 276-5922 85
325 Owsley R P ..... 278-0967 --
330 Gehly Albert ..... 276-9518 --
332 Field Wm C ..... 276-0676 --
340 Zurro Leo L 278-6134 76
345 McDonough T J 278-1668 78
345 McDonough W C 278-1668 78

4TH ST SE
409 Gaugler A Rand Dr .... 276-5618 --
414 Clark John .....+ 278-5262 86
414 Elisius Thomas ..... 272-1846 --
415 Bonsignore S A 272-8375 80
415 Ireland David B Jr 276-4058 83
425 Woodfin L A 278-0720 80
707 Duffy Viney Patch .....+ 272-8235 86
707 Duncan J 272-6289 80

8TH ST SE
803 McInnis John E 276-6302 84
809 Carraro Eugene J 278-0621 82
839 Collins Joseph A Jr 278-5879 85

9TH ST SE
901 McGuire Jas B ..... 278-9684 --
901 Robinson David H .....+ 243-4607 86
3-BUS 97-RES 23-NEW

7TH AVE SW 33444
From 700 blk W Atlantic Ave bey SW 10th Street

11 Antoine Muller 278-7235 82
12 Lott Arzell .....+ 276-0169 86
14 Reeves Lucretia 276-0007 77
16 Zanders Emma 272-1267 84
20 Rosebro Anna Mae ..... 276-6722 --
21 Cleckley J H ..... 276-4764 --
25 Hudson Geraldine 276-2067 85
29 Cleckley Quince ..... 276-6603 --
31 Kemp Leila ..... 276-5976 --
36 Williams Monroe 278-1675 84
37 Cole Sallie 276-3874 80
41 Williams Helen .....+ 243-1334 86

1ST ST SW
110 Simpson Lueetha 278-3666 80
114 Williams Lucinda ..... 278-4803 --
114 Williams Perry ..... 278-4803 --
117 Thompson Joyce 272-1721 82

2ND ST SW
310 Williams Louise 272-3760 83
415 Wilson O L Sr ..... 276-7966 --
501 Carter Evelyn 272-8186 76
508 Allen Margaret ..... 276-6544 --
515 Smith Maurice 276-3788 84

6TH ST SW
605 Harley Lloyd 278-4292 85
606 White James T Jr 276-2759 82
610 Strickland Naomi ..... 278-0179 --
614 Fashaw Alfred ..... 278-0928 --
617 James J J Rev ..... 276-7982 --
619 Stevens M C H 272-5387 83
622 Stephens Harvey Jr ..... 278-8552 --
625 Hatten Tina .....+ 265-1418 86
629 Green William P 272-5877 79
638 Cantu Juanita .....+ 278-0764 86
646 Young Herbert L 276-7931 76

7TH ST SW
709 Dassie Olivia 272-3934 78
709 Dozier Robert E .....+ 265-0394 86
805 Holt L 272-4180 83
810 Walcott Richard 272-3713 80

10TH ST SW
1024 Jacobs Grace 276-8909 85
1026 Nieves Juan R .....+ 278-9242 86
1034 Field Adams 272-8987 82
1101 Cox Larry B 272-2152 82
1115 Venegas Pilar .....+ 272-7831 86
1118 Williamson H 272-4781 84
0-BUS 42-RES 7-NEW

7TH CT NE 33444
From 700 blk NE 5th Ave e to NE 8th Avenue

702 Revie S ..... 278-6090 --
709 ★Foreign Car Svc 278-4233 76
1-BUS 1-RES 0-NEW

7TH CT NW 33445
From NW 37th Ave w, 1 n of Lake Ida Road

910 Mathey Richard .....+ 498-4547 86
2350 Bromberg Irving 276-4030 81
2372 Sutherland Robert L 276-3621 81
2394 Moses Louis J 272-4330 81

24TH AVE NW
2622 Detmers Richard 243-4719 84
2622 Mollo John 243-9677 85
2622 Quinn John A .....+ 276-6924 86
2633 Hacker Charles 276-8453 83
2633 Katz Norton 272-3796 81
2633 Seigel Bernard 276-0393 80
2633 Shaffer Milton 272-3796 81
2633 Sindoni Joseph J 272-1425 82
2654 Ezak P 278-3076 84
2654 Horwitz Milton 278-6882 85
2654 Israel Jumner .....+ 272-4169 86
2665 Feuereisen Charles 278-0057 80
2665 Schwartz Walter 272-7774 80
2665 Sigler W 276-6639 81
2665 Werbin J D 272-8232 80
2686 Gelpey Howard 278-2383 82
2686 Greenstein David 272-1349 81
2686 Hodges John L 272-5091 81
2686 Kessel Abraham 278-2383 83
2686 Rhodes Maurice R 278-2691 82
2924 Anderson Leonard E 278-1786 82
2924 Friedman Alfred Rabbi . 272-7147 82
2924 Resnick Abraham 272-7565 82
2956 Campbell Robert 278-6194 85
2956 Levine Harry 272-5969 84
2956 Lutsky Mollie 278-0183 82
3700 Ross John .....+ 496-3387 86
3701 Svrcek Joseph 498-8747 81
3726 French William F 498-7564 81
3727 McKie Randall 499-1291 82
3756 Hooper Carl L 498-4459 82
3757 Franz Norman H 498-9397 84
3776 Sinarta Joseph P 498-8688 81
3777 Gregorian Hamazasp ... 498-0726 81
3800 Bozzone Rocco 498-7098 81
3801 Trump Raymond E 498-8749 81
3817 Dodelin D R 498-8653 81
3836 Mayo Brad W 498-0950 81
3837 Leistner Frank L Jr 498-7526 81
3856 Hutchison Harold L 498-4690 85
3901 Zilber Harry W 499-2186 85
3916 Palahach Peter J 498-7370 81
3917 Barrs John W II 495-2679 85
3937 Smith R .....☐ 498-0180 86
3956 Massman Lloyd 498-8713 81
3957 Petrush Robert J 498-7251 81
3976 Bell Thomas .....+ 496-1727 86
3977 Owens Francis J 498-0492 81
3996 Minchak E F 498-7232 84
3997 Schilling Norman A 499-3605 85
4080 ★Greenwood Estates .....☐ 495-2279 86
4180 Berninger D M 499-7273 84
1-BUS 55-RES 5-NEW
1111 Rolle Sylvia 272-
1111 Scott Beatrice .....+ 243-
1131 Anderson C .....+ 278-
1161 Ramos Irma .....+ 276-
0-BUS 4-RES 3-

7TH ST NE 33444
From 700 blk N Swinton Ave e bey Palm Trail

4 Regimbal L A 272-
14 Boerner Quentin R 278-
18 Denery J B 276-
102 Dilks Richard A 272-
102 Dolks Richard A 272-
105 Kreitzberg Hugo Jr 276-
110 Fink Jake 278-

7TH AVE NE
706 Vardeman Joseph S 278-
709 Sloan Troy .....+ 265-
711 Wraga M .....+ 278-
0-BUS 10-RES 2-

7TH ST NW 33444
From 700 blk N Swinton Ave w bey NW 8th Avenue

11 Johnson A F .....+ 272-
11 Johnson C L .....+ 272-

1ST AVE NW
102 Hunter Oswald 278-
114 Craige R H 276-

2ND AVE NW
202 Trulove Merlon D 278-
210 Sinks Albert L 276-
217 Reding E 278-
220 Echols William S Rev ... 276-

3RD AVE NW
306 Rice Clyde W 278-
314 Staples Frank T 272-
321 Walczak Jean 272-

4TH AVE NW
402 Machek Mike Jr 276-
403 Mahady John J 272-
417 Spivey Gary .....+ 272-
420 Dennison T 243-
421 Wallace Jos 276-

5TH AVE NW
501 Decher Franklin 272-
502 Dunn Richard H 278-
503 Knight Michael Allen ... 278-
519 Brewster L Mark 276-

6TH AVE NW
600 Griffin Richard E 276-
602 Owings Jerry R 278-
602 Terczak Edw F Jr 278-
603 Nevels Jas H 278-
604 Ebert M D Gst Hse 278-
604 Ebert Millard D 278-
605 Ely Robert T 278-
611 Arnieri Louis 272-
615 Derubis Joseph 278-
700 Attfield D J 278-
750 Dillon Darwin W 272-
757 Baker Grover C Jr 276-
760 Ledbetter David C 278-
795 Hickey Earl 272-
795 Parrish Janice Ward 272-
0-BUS 35-RES

7TH ST SE 33444
From 700 blk S Swinton Ave e to Intracoastal Waterway

109 Bello Shelly .....+ 243-
201 Sweatte Larry 278-
207 Johnson Edward R .....+ 272-

4TH AVE SE
400 Joyner Oscar P 272-

6TH AVE SE
611 Abbott D J .....+ 272-
611 Atves Nick 272-
611 Balsamo Louis 272-
611 Biecker Madeline 276-
611 Brown K C 278-
611 Brunton Stanley R 278-
611 Bryant Gail E .....+ 265-
611 Churchill The 272-
611 Davidson H Wilfred ....+ 265-
611 Dragoset Andrew 278-
611 Graves David W 278-
611 Horn Martin L Jr 276-
611 Isaacs Griffin L 272-
611 Lockwood William A ... 278-
611 O'Neil Dan W 272-
611 Occhslin Ernest J 272-
611 Ostrowski Edward A Jr . 278-
611 Page Leslie W 276-
611 Ream Norman B 272-
611 Sanders Al 278-
611 Thornbury E D .....+ 272-
611 Trautwein George .....+ 272-
611 VonLunen Donald 272-
611 Wherry J T 272-

7TH AVE SE
702 Panico Emil 272-
718 Parrish Richard 272-
0-BUS 30-RES

SW 33444
...k S Swinton Ave w bey ...Avenue

Howard K 278-7259
Nichols Thaisa 276-9983
Spivey Johnny 243-0405
Thomas Walter 278-2480
Hoyte Wayne D 272-0972
Ward Earl 278-1077
Bell P 278-8464
Bowen Barbara .....+ 243-4048
Riddle Paul A 278-1732
Variance E .....+ 243-2965
Ashe B 272-0018
Peterson B T 278-5483
Glaser Danney R 276-2985
Shepherd Edgiel Jr 278-0779
Claudio Leonor 272-0058
Hughes Everett M 276-3582
Tucker C H 276-7113
Rathburn Daniel 278-1354
Miller Glendell 276-4862
Bell Paul 276-7141
Dean N G 272-9095
St Cyr Edner 278-4960
Gracia P J 278-5127
Vasquez Manuel 276-0810
Vasquez Alfredo 272-2846
Vasquez Nieves 276-5441
Olson G A 276-4394
Chapman Jas E contr ... 276-6397

7TH AVE SW
Brown L .....+ 276-5343
Owens A 278-0845
Stallworth Tara .....+ 272-3286
Butts Doretha T .....+ 272-5569
Evans H .....+ 265-0297
Grant Carrie L 278-3840
Jackson Charlotte .....+ 272-1236
Roush S N 276-7960
Smith L 272-3334
Wise A M 272-5603
Brown Georgia M .....+ 265-0136
Castillo Alida 243-0324
Holloman B 278-6121
Quince Willie Pearl .....+ 272-9096
Tarver Felicia .....+ 276-5242
Williams Betty Jean 272-2165
Bush M .....+ 272-2096
Morris Stephanie D .....+ 276-5035
Nelson K .....+ 272-2185
Thompson Sheila .....+ 276-3487
Blanch Tomella 276-7555
Brinson Willie 278-1562
Jackson A .....+ 276-8087
King Penelope .....+ 243-2931
Lester Sherri L 278-0421
Mitchell Veronica J .....+ 278-1602
Thurman Y 272-1528
Bates Emma 278-0680
Berrios E .....+ 243-0194
Brown P .....+ 265-0387
Farmer Cheryl 276-5054
Perry Estelle 276-7894
McNeil David Jr 278-9159
Rowe Virginia 272-5752

16TH AVE SW
K Quality Roofing 276-8040
BUS 61-RES 19-NEW

NE 33444
...NE 2nd St n bey Bond

...son Peter J 278-7173
...erly J E 278-7544
...an William F 276-7693
...ie Anthony 276-7253
...Robert T 276-7703
...Lean Alexander B ... 276-7703
...Edward R 276-4879
...Dean J 276-7157
...L M 276-6652
...Norman T 276-4679
...Bob 278-5715

3RD ST NE
...Vincent .....+ 272-8721
...Jos T 278-6179
...Emilien .....+ 272-6410
...Earl Y 278-9575
...Fontaine 276-6580
...right T E Jr 276-4715
...A S 276-0935
...ham Thomas D . 276-8346
...Kevin 272-3632
...Robt M 278-0106
...er Jack 272-5202
...or William M 272-1474
...Gale R Mrs 278-2095
...Thomas E 276-6562
...W G 278-6207
...Mimi 272-2086

4TH ST NE
...M B 278-4270
...Cecil 272-5192
...A 276-6922
...Wm O Jr 276-4211
...David S 272-5158
...Andrew J 272-7032
...C 276-7188

7TH AVE NE 33483 Contd

351-55 EILEEN APARTMENTS Contd

	Petagno C	+278-2825	91
	Simms L A	276-1979	89
	Stewart Robert	265-7226	90
	White Dale	+278-2906	91

4TH ST NE

407	Enos G M	□243-3943	91
407	Griffin Joseph	+243-3943	91
410	Kogan Michael	272-4235	90
411	Millner M R	278-5583	78
412	Woltz D	243-9930	90
414	Fornaby Vinnie	+278-4474	91
415	Hering Chas C	278-1291	--

417-21 CROTON APTS

417	Allen L A	+276-5634	91
	Jensen T	+243-2428	91
	Nye G	243-1397	90
	Pemberton Holly	□243-0036	91
421	Adams M L	+243-0951	91
	McElfresh Kirsten	+276-2581	91

425 DEL RIO APTS

	Bezdek Jiri	+265-0776	91
	Goots Andrea	278-3390	89
	Knight Dana	+243-6909	91
	Markle Jonathan	+272-6324	91
	Pringle K	272-5251	90
	Williams Robert F	+274-0420	91

426 BEEKMAN CO-OP APTS

	Braman Geoffrey	□276-6451	91
	Bunn Shirley T	□276-7595	91
	Curley Richard E	+276-2080	91
	Hobson S W	276-3527	83
	Hobson Ted	243-8318	90
	Kearns M T	276-0648	--
	Moore John L	278-1479	--
	Pellek Robert H	278-7473	81
	Schmitt L	276-4810	84
430	Brandfon Michael	+274-9373	91
430	Clarke Erin M	276-6317	90
430	Sheen Lisa	+274-6411	91

434 DONI APTS

	Gay Lanna	+272-6683	91
	Hallahan Patrick	276-1407	90
	Harrison Anne	265-2906	89
	Jolley Robert F	278-6658	79
	Smith Bill F	+272-2262	91

5TH ST NE

501	Akre M	+243-2875	91
508	Hollum Robert G	276-0450	84
509	Dworkin Carl R	243-2818	88
510	Derrie Eugene	+274-6130	91
512	Roberson B J	272-2857	82
515	Pavlik Robert A	272-8108	87

520 CHEVY CHASE APTS

	Archer Ernest	278-5403	85
	Buck B E	+274-0178	91
	Farrington R K	272-4492	89
	Greene Helen W	243-4605	86
	Harvey Robt A	278-1762	--
	Hieronymus Carl	□274-0259	91
	Rosa Linda	+272-4605	91
	Russell Sanford	+272-2537	91
	Russo K	276-5969	81
	Thompson Rick	□278-7062	91
	Walsh Tom	272-2087	83
523	Field E Stanley	278-3918	--
525	Abraham L G	278-3420	87
607	Helvie John Nase	+265-0595	91
607	Weber Jeffrey	+276-5684	91
607	Wilson F P	+278-8689	91
607	Wilson F P	278-9290	90
625	Fookes K	+278-2558	91

7TH ST NE

701 DELMAR APTS

	Gonzalez Juana	276-4830	85
	Kuntz David	+243-8108	91

8TH ST NE

811	Sinks N	272-3631	83
815	Evans Wesley	276-7263	--
881	Thompson H	276-3612	89
895	Thompson Charles	276-2736	88
901	Morgan John	+274-0275	91
905	Reese Martha M	243-8104	89
905	Richards Stephen	243-8104	89
910	Kuchar Frank Jr	265-1965	90
910	Rollins Tom	+274-3424	91
911	Lord Charles	243-8157	89

3-BUS 164-RES 57-NEW

7TH AVE NW 33444

From 700 blk W Atlantic Ave n to NW 4th St

24	Harris Raleigh	276-9636	87
28	Wallace Eddie	272-4078	90

1ST ST NW

114	Lamons Pleaze	272-1368	85
119	Holloman Florence	276-4984	--
132	Phillips Lillian B	276-4393	--
135	Parks Alex	278-5449	--
138	Mitchell D	276-3467	90

2ND ST NW

214	Brown Mabel	272-1801	--
222	King Louise	278-1043	--
229	Scott Chas	278-6186	--
230	Brown Ernest	276-9935	86
234	Fuller J P	276-7893	--
234	Fuller Shirley	265-0844	90
240	Townsend Norman	276-9717	--

7TH AVE NW 33444 Contd

241	Johnson V	+276-9574	91
242	Lockett Herman	278-3653	--

3RD ST NW

301	Brown Richard M	272-8610	76
310	Chaney Gloria	276-6850	--
310	Chaney Jas P Jr	276-6850	--
318	Jones Lessie	278-3473	--
323	Mitchell Dorothy	278-8398	89
326	★Little Folks Day Care & Kindergarten	276-2920	82
329	Mitchell Ophelia	278-1694	--
329	Williams Rufus	278-1694	--
333	Mitchell Lacy Jr	278-1734	--
333	Mitchell Violet Y	278-1734	--
334	Wilson Earnest W	272-1002	--
343	Gaines Alberta A	276-9982	--
343	Gaines Julius	276-9982	--
346	Wilson Thomas Lee	278-0247	83
351	Shorter Mary Lulicia	278-2436	86
353	Bridges Leila	278-1783	--

1-BUS 32-RES 1-NEW

7TH AVE SE 33483

From 700 blk E Atlantic Ave s to SE 10th St

7	Barnthouse Julie L	+265-4737	91
7	Blizzard J A	+278-4507	91
7	Feldman Cindy	276-9016	90
7	Feldman Robert	276-9016	90
7	Frey Stephen K	+274-0504	91
7	Thomas Dennis	+272-3898	91
9	★Hair Hair Hair	265-4636	90
9	★Hare Hare Hare	265-4636	90
11	Feldman C E	+272-2851	91

34 EAST HAVEN APTS

	Brown Harvey L Jr	276-7420	89
	Chamberlin D J	+276-0227	91
	Coffey B W	278-4380	82
	Eckhardt M F	278-6830	--
	Klein Leonard E	278-2405	80
	Morse Clinton	272-6987	90
	O'Shea James F	276-0094	83
	Overton Alan	276-0094	83
	Petosa B	278-8347	79
	Quinn M C	278-1398	90
	Scholan John V	276-7269	89
	Walsh Jos E	278-5966	--

35 PALM SQUARE APTS

	Aspland George J	272-6880	84
	Childe Alan P	276-3616	--
	Diggans C A	272-6630	83
	Kane James L	□274-0886	91
	Murray	276-9616	--
	Remus Dudley	276-4686	90
	Steurer E	272-6090	83
	Waters Willard	276-5715	82
42	Burton Myles	+272-1918	91
42	Burton P	278-8571	90

45-49 BRENDERIN APTS (Odd Nos)

(Sinatra Apts)

45	Gilmore Judith	265-1674	89
	Lawhon Robert	276-5895	90
	Simeone Deeb	+243-6832	91
48	Burton Robert	272-6024	90
49	Hanson L	276-7924	85
	Taggart Janet	265-1384	89
54	Meyer Stephan	+272-4247	91
54	Tavares Gene T	+274-0822	91
55	Dory Raymond	265-2261	80

1ST ST SE

111	Stenroos Ken	278-3260	89
111	Weeks David S	+274-9304	91
111	Wenzel C K	+278-0797	91
114	Bratzel Robert B Jr	243-7919	88
114	Vititoe M L	+243-9452	91
118	Welch Deane E	265-0457	89
118½	Ott Rich	+274-9466	91
122	Bomango M V	+243-6972	91
126	Hargreaves J Robert	278-2168	86
126	Moss Mary R	+243-9310	91
127	Creamer Mark	+278-9213	91
127	Glass J	+278-7419	91
127	Sorensen T	+243-6898	91
129	Main Margo H	272-8070	85
129	★Main Mortgage Corp	243-9901	90
130	Lang G	278-7620	83
135	Morrow B	□272-1499	91
138	Brewer George	272-7301	90
138	Hokenson Jan	272-6674	81
139	Brown Gerald L	+276-1460	91
139	Carman William	+274-9491	91
139	Cullen Eric	+243-9191	91
139	Gerry P A	276-8283	90
139	Moore C	+272-6546	91
146	★Christian Science Ch	276-4551	86
146	★First Church Of Christ Scientist	276-4551	--

2ND ST SE

203	Hancock James P Jr	+278-3842	91
209	Soja D	272-9114	90
213	Echols Steve	265-1660	87
214	Gannon I	278-0281	--
222	Butt Peter	276-6352	86
237	Levinson Toni	□272-8999	91
238	Dietrich Daniel G	265-2763	87
242	Curtis Van	+274-0166	91
244	Andre Lawrence L	272-7204	80

3RD ST SE

300	Blank Martha M Mrs	276-4474	87
300	Henderson Viola	276-4474	87

7TH AVE SE 33483 Contd

303	Zimmerman C Howard	□272-5325	91
305	Abrell Philip	243-1258	90
305	Abrell Phillip	243-4685	90
305	Shephard Helen I	243-1258	90
315	Blomgren Bruce H	272-1751	90
318	Bendavid Philipp	243-8294	89
318	Skouras Brian	+243-4608	91
318	Skouras William	243-0418	88
318	Spellacy Sean C	272-8533	85
330	Gehly Albert	276-9518	--
332	Allen Hank	276-5335	89
332	Yardley Raymond Jr	276-5335	89
340	Zurro Leo L	278-6134	76
345	McDonough T J	278-1668	78
345	McDonough W C	278-1668	78

4TH ST SE

407	McLain Howard	278-8237	87
409	Gaugler A Rand Dr	276-5618	--
414	Dellenger John	+274-3074	91
414	Ellsius Laura	+276-6980	91
414	Ellsius Thomas	272-1846	--
415	Wood R Ned	272-4704	89
425	Gianuzzi Joseph S	278-0675	90
425	Woodfin L A	278-0720	80
707	Brown Robert E	272-4874	90
707	Vest Olin A	272-4874	90
755	Johnson James A	+276-2438	91

8TH ST SE

803	Seli George	+276-7445	91
809	Carraro Eugene J	278-0621	82

9TH ST SE

901	McGuire Jas B	278-9684	--

5-BUS 102-RES 30-NEW

7TH AVE SW 33444

From 700 blk W Atlantic Ave bay SW 10th Street

11	Antoine Muller	278-7235	82
12	Jackson Naomi	+274-9152	91
14	Reeves Lucretia	276-0007	77
16	Zanders Emma	272-1267	84
20	Rosebro Anna Mae	276-6722	--
21	Cleckley J H	276-4764	--
25	Hudson Geraldine	243-6041	85
29	Cleckley Quince	276-6603	--
31	Kemp Leila	276-5976	--
37	Cole Sallie	278-3949	88
41	Gross James William	+274-0583	91
49	★Haitian Church Of God Of Prophecy	276-2185	89

1ST ST SW

110	Simpson Luestha	278-3666	80
113	Stephens Michael	+265-2738	91
114	Williams Lucinda	278-4803	--
114	Williams Perry	278-4803	--
117	Hornsby Davis	□272-0320	91
133	Lemercie Antoine	+272-1871	91
134	Brinkley Ronald	+276-1782	91
139	Jean Jeanclaude	+274-0703	91

2ND ST SW

310	Williams Louise	272-3760	83
311	Laster B J	+276-1947	91
415	Wilson O L Sr	278-7968	--
501	Carter Evelyn	272-8186	76
502	Winton Duke	272-1069	89
508	Allen Margaret	276-6544	--
515	Jones Adrian	+265-4917	91

6TH ST SW

606	Wilson Tanya	265-2125	88
610	Strickland Naomi	278-0179	--
614	Fashaw Alfred	278-0928	--
617	James J J Rev	276-7982	--
622	Stephens Harvey Jr	278-8552	--
625	Hatten Tina	265-1418	86
629	Green William P	272-5877	79
630	Haynes Andrew L	243-0983	87
634	Barrett Johnie	+243-4819	91
638	Cantu Juanita	276-8693	90
642	Bleus Occident	278-5042	90
646	Brownlee J	+278-4188	91

7TH ST SW

709	Dassie Olivia	272-3934	78
710	Washington Flonzetta	+272-0477	91
801	Hoyte Wayne D	272-0972	90
805	Holt L	272-4180	83
810	Walcott Hazel	+272-4844	91
810	Walcott Richard	272-3713	80

10TH ST SW

1024	Jacobs Grace	276-8909	85
1026	Ramirez Leonel	+265-3648	91
1042	Kurtz Samuel D	272-2580	90
1115	Venegas Pilar	272-7831	86
1118	Suarez Onofre	265-0069	89

1-BUS 49-RES 13-NEW

7TH CT NE 33483

From 700 blk NE 5th Ave s to NE 8th Avenue

702	Krieger Gordon Brent	+274-0752	91
704	Thomas W	272-9051	90
709	★Foreign Car Svc	278-4233	76

1-BUS 2-RES 1-NEW

7TH CT NW 33445

From NW 37th Ave w, 1 n of Lake Ida Road

915	Shaw Robert W	498-0292	89
925	★Lerschen Ray J & Assoc reprtr	495-8862	90
925	Sheffer Loren	495-8717	90

7TH AVE SE 33483 Contd

222 Butt Peter 276-6352 86
228 ●Patterson K N/A
232 Looft Guenther 276-3392 93
237 ●Hyman Anita 278-7050 95
237 ●Hyman Jay Dr 265-2606 94
238 ●Dietrich Daniel G 265-2763 87
242 Messingschlager P Michelle 274-3968 98
244 ●Andre Lawrence L 272-7204 80

3RD ST SE

300 ●Graham Sean 274-4322 99
300 Ruth L 274-4322 98
303 ●Stafford M K N/A
305 Bryant Magalen O □279-4223 00
305 Graham B +243-4635 00
305 Graham B +243-6874 00
305 Graham B +243-8506 00
310 ●Frysinger Jack 243-4676 94
310 ●Frysinger Jack 272-0142 98
315 ●Monson Thomas 279-2696 97
318 Cadieux Daren +265-1027 00
318 Cline Linda +279-8753 00
318 Edrington Matthew 276-3265 97
318 ●Garlinghouse P J 278-6563 97
319 ●Sorensen Ora B N/A
321 ●Key Chuck 243-4056 93
321 ●Key Ellen 243-4057 94
325 Fraser Tom 279-4760 99
325 Kolleda James 243-6099 93
325 ●Parker David K N/A
325 Taude Patricia 279-0797 99
332 ●Clements Suzanne N/A
335 Ashby M E +274-0704 00
340 ●Lee Christina 276-1191 96
340 Murray Lisa 276-3681 99
345 McDonough W C 278-1668 97

4TH ST SE

407 McLain Howard 278-8237 87
414 ●Elisius Thomas 272-1846 --
414 Sebold Robert □274-2064 00
425 Woodfin L A 278-0720 80
503 ●Dicks Janet M N/A
518 ●Orr Harold J N/A
522 ●Krug John J N/A
611 Vonlunen Donald 272-0571 82
707 ●Brown Robert E 272-4874 90
707 Vest Olin A 272-4874 90
755 ●Ciceralli Joseph 279-2474 99

8TH ST SE

803 ●Sell George 276-7445 91
809 ●Oneill Roger J N/A
825 ●Bueno Hugo N/A

9TH ST SE

901 ●McGuire Jas B 278-9684 --
907 ●Cavanagh Carlos 279-0062 97
7-BUS 130-RES 31-NEW

7TH AVE SW 33444

From 700 blk W Atlantic Ave bey SW 10th Street

12 ●Lott Mae Pearl 274-8229 96
13 Wright Sylvester L 274-4587 93
14 ●Reeves Lucretia 276-0007 77
16 Zanders Emma 272-1267 84
18 ●Hickman Robin N/A
20 Rosebro Anna Mae 276-6722 --
29 Cleckley Cela Mae 276-6803 98
31 Temple Leroy Jr □272-1615 00
31 Temple Leroy Jr +272-8204 00
31 Temple Tare □278-1049 00
36 ●Brayboy Wallace N/A
37 Evans Raven 266-5953 99
37 Temple Evelyn +278-3949 00
40 Benefield M 276-3586 98
41 Gross James William □276-0111 00
48 ●Daniels Mary H N/A
49 ★Haitian Church Of God Of Prophecy 276-2185 89

1ST ST SW

109 ●Joseph Estime +265-3969 00
114 ●Williams Lucinda 278-4803 --
114 ●Williams Perry 278-4803 --
117 Rodiguez Maria M +279-8490 00
126 ●Deveaux Frances 278-5748 96
126 ●Deveaux Frances +330-0712 00
133 Dhalti Jean Max 272-7324 99
133 Gustin Fritz +330-9954 00
133 Zennot Jean-Claude 274-3627 99
134 Brinkley R V 243-1617 96
134 Brinkley Ronald 279-9943 91
139 Green Judy 265-1208 99

2ND ST SW

217 Clay Samuel 274-8744 95
305 ●Nelson P 278-5199 96
310 Rowell Rosia 330-2833 99
311 Blocker Sandra +243-1678 00
311 Laster Betty 265-0429 99
415 ●Wilson O L Sr 276-7966 --
501 ●Carter Evelyn 243-8162 97
502 Duncan P +330-2844 00
506 ●Allen Margaret 276-6544 --
511 Lejean Augustin □243-4848 00
512 ●Richardson Charle +278-9345 00

7TH AVE SW 33444 Contd

515 ●Jones Adrian 265-4917 91

6TH ST SW

601 ●Stevens Herman 272-7477 95
606 ●Wilson Tanya 265-2125 88
610 ●Strickland Naomi 278-0179 --
614 Curdup Gerund 265-3512 99
614 Curdup Gerund +272-7244 00
617 Walker L +279-9781 00
619 ●Carsterphen Mary N/A
622 ●Stephens Harvey Jr 278-8552 --
626 ●Crowell Annie B N/A
629 ●Green William P 272-5877 79
630 ●Haynes Andrew 265-1851 97
634 ●Byirt Johnnie B N/A
637 Chapman Clyde A 278-2546 99
638 ●Pickett Kenneth N/A
642 Antoine Erzulia 279-9513 99
642 Joseph Pierre +272-5481 00
646 Young Terry 278-7288 93

7TH ST SW

706 ●Stephens Ruddine +265-1784 00
709 ●Dassie Olivia 272-3934 78
713 Rosario Rosalanda +266-5886 00
714 ●Walcott Richard 272-3713 97
801 Edwards Louis 279-2681 97
803 McGrady A □274-9749 00
805 ●Holt L 272-4180 83
810 Hoyte Hazel 272-4844 96

10TH ST SW

1010 ●Gonzales E 274-3631 99
1014 Ramos Nelson 276-8907 99
1020 Garcia Israel 274-4801 94
1024 Jacobs Grace 276-8909 85
1034 ●Sands Rosette N/A
1042 ●Kurtz Samuel 272-2580 90
1101 ●Cox Larry 274-0636 99
1105 Urdialez Josephine 243-8083 95
1111 ●Times Thais L N/A
1115 ●Venegas Mary Lou 272-7831 86
1118 ●Suarez Onofre 265-0069 89
1122 Dorantes Esmeralda 272-1557 97
1122 Negrete Jose +272-4320 00
1-BUS 78-RES 15-NEW

7TH CT NE 33483

From 700 blk NE 5th Ave e to NE 8th Avenue

704 Dechamps Donald 266-8812 99
708 Colleran Jennifer +272-2667 00
709 ★Foreign Car Svc Of Delray Inc 278-4233 76
1-BUS 2-RES 1-NEW

7TH CT NW 33445

From NW 37th Ave w, 1 n of Lake Ida Road

910 ⊗Carroll Tom J 496-7189 98
915 ●Dunkirk C S N/A
915 ●Jannuzzi Paolo 495-1451 98
925 ●Sheffer C +496-8915 00
930 ●Hull Michael R 498-1711 96
1100 ●Eggert William H N/A
1214 ●Kribs Kenneth L N/A
2350 ●Bromberg T +276-4030 00
2372 ●Melton Joseph 243-0569 95
2394 ●Soloway Bina +276-2443 00
2394 ●Soloway Jerry L 279-0494 99

24TH AVE NW

2622-956 RAINBERRY BAY CONDOMINIUMS

2622 ●Borisky J David 279-4071 98
●Butterman Mae 278-0713 90
Quinn J V 276-6924 92
●Schwartz I V 272-1114 93
2633 Brown Al 265-1261 89
●Hacker Charles 276-8453 83
Hacker J 278-7025 87
●Seigel Bernard 276-0393 80
Sindoni Joseph J 272-1425 82
2654 ●Horwitz Milton +272-4169 00
Israel R 272-5937 89
Pearl Harry 272-5937 89
2665 ●Coscio Neil V 279-4769 98
●Feuereisen Charles 278-0057 80
●Hymowitz Marilyn 279-8922 98
●Manshil Herman 276-0235 88
2686 ●Addislo Michael 278-5737 88
Fell Phillip 272-5091 99
Mamie William K Jr +265-3811 00
2924 Friedman Alfred Rabbi 272-7147 82
●Horowitz Jerome 272-6029 97
●Selig Jack 276-8945 89
●Semel A 278-7514 96
2956 ●Black B S 278-2131 99
●Franzel E 276-8204 87
Levine Harry 272-5669 84
●Lutsky Mollie 278-0716 96
3700 ●Ross John 496-4314 93
3700 ★Ross Tropicals 496-3939 95
3701 Svrcek Joseph 498-8747 81
3726 French William F 498-7564 81
3727 ●Hazari Saeed H 495-0731 89
3756 Charles-Pierre J □637-0763 00
3757 ●Franz Norman H 498-9397 84

7TH CT NW 33445 Contd

3776 Chapman Carol 637-0556 97
3777 Gregorian Hamazasp 498-0726 81
3800 ●Hemphill Orra 495-1831 96
3801 ●Goldenberg Garry +637-2909 00
3801 ●Goldenberg Garry 637-2966 99
3817 Adea Dieuseul 496-3105 96
3836 ●Smith Scott D N/A
3837 ●Leistner Frank L Jr 498-7526 81
3856 ●Hutchison Harold L 498-4690 85
3901 ●Iannuzzelli Gerard J N/A
3916 ●Palahach Peter J 498-7370 81
3917 ●Rossi Larry 638-9167 99
3936 Schmeda Francesco +638-3606 00
3937 ●Miles Stephen □499-0665 00
3956 ⊗Hamner Leslie E 496-3186 97
3957 ●LaTorre Annette 496-7708 97
3957 ●LaTorre Elise 496-3044 97
3976 ●Prescott Karen S 496-0896 97
3977 ●Morris William +498-5345 00
3977 ●Morris William 498-0492 88
3996 ●Minchak E F 498-7232 84
3997 ●Pittman John D 637-9410 95
4015 ●Moretti Juan 638-8024 99
4015 ●Moretti Juan 638-8025 99
4055 ●Silvia Donald 499-7504 92
4075 Kaub Fred G 499-2346 93
4080 Shannon Richard 499-8223 89
4095 ●McDaniel Kenneth 499-8480 99
4120 ●Marquis D 637-6833 98
4140 Heir Brian B +496-0133 00
4140 Heir Brian B 496-0674 96
4160 ●Fuller John 496-1834 98
4175 Snider Danna 638-1398 99
4175 Snyder Paul +638-1907 00
4178 Snider Michael +638-1594 00
4180 ●Berninger D M 499-7273 84
4195 Pickering John R 637-8730 95
4195 Richard-Allerdyce D 637-8730 95
4200 Isaacs Griffin L 495-8129 90
1-BUS 83-RES 11-NEW

7TH CT SW 33444

1111-61 CARVER ESTATES APTS

1111 Hunter Phyllis +243-9461 00
Reynolds Patricia 276-1599 99
Strachan Thomas 276-4375 99
1131 Ivory Estelle 276-7421 99
Luis E +274-6525 00
Richardston Theresa +266-0601 00
Smith R □330-9630 00
Tripp U +266-0169 00
1161 Broome Andrew C 272-0735 98
Edwards Levert +330-2660 00
Fulton Christine +243-8683 00
0-BUS 11-RES 6-NEW

7TH LN NW 33445

4050 ●Gibson Michael 499-0864 96
4070 ●DuPont Norm 495-2143 95
4115 ●Sapashe Darren 498-0240 96
4120 ●Chambers John J 495-8849 90
4135 ●Kerr D 499-3878 89
4140 Basil Fred L Rev 499-2045 94
4155 ●Mertsch Erich N/A
4160 ●Johnson Brad 637-1900 97
4160 ●Johnson Brad 637-2255 97
4160 ●Johnson Suzie +638-1828 00
4160 ●Johnson Suzie +637-2570 00
0-BUS 11-RES 2-NEW

7TH ST NE 33444

From 700 blk N Swinton Ave e bey Palm Trail

5 A ●Marshall John D 243-6957 96
10 Rosenblatt Dan +330-0444 00
14 Barkeloo Ronda +274-7204 00
18 ●Denery T 276-4834 85
102 Dilks Chris 272-7643 97
105 Ross B 276-5780 98
110 ●Forman Hugh 274-4437 96
113 ●Goldberg Jeff 278-4607 99
117 ●Gorndt Grey G 279-4400 97

ZIP CODE 33483

7TH AVE NE

709 Smith A +330-9563 00
711 Lyman Robert +272-4531 00
0-BUS 11-RES 4-NEW

7TH ST NW 33444

From 700 blk N Swinton Ave w bey NW 8th Avenue

11 Brankova Olga 272-1140 96
11 Collister Kimberly □272-1814 00

1ST AVE NW

102 ●Hunter Oswald 278-6092 81
102 ★Hunter William S Atty 278-3383 99
105 Evans Mark 274-6373 99
114 ●Craige James 276-8104 95
114 ⊗Craige R H 276-4409 --

2ND AVE NW

202 ●Trufove Merlon D 278-9837 82
210 ●Sinks Albert L 276-6417 --

7TH ST NW Contd

217 ●Byers M L Sr +279-0633 00
220 ★Casselberry Daniel rev 276-5965 98

3RD AVE NW

306 Hughes D 278-9707 98
306 Hughes Janet +278-2510 00
314 Eliopoulos Gary 243-9196 97
321 ●Weigand John F Jr 276-4000 88

4TH AVE NW

402 Unks Brian 243-0867 96
403 Collins Kevin J +330-0283 00
410 Baker D P 276-4651 96
417 Washburn Brad +272-6555 00
420 Coyle John C 278-8926 97

5TH AVE NW

501 Decher Franklin 272-0299 7
501 Loredo Nazario 279-9249 9
502 ●Dunn Richard H 278-5271 -
502 ★R & D Assocs mfrs rep 278-2607 8
503 ●Hamburg Bruce 272-6809 8
512 ●Martin Lawton M 276-0597 8
519 ●Nevels M 276-6473 8
519 ●Nevels Meghan 276-3413 9
520 Chawlick MJ +276-2021 0

6TH AVE NW

600 ●Katz lawrence +330-9094 0
602 ●Lapidus Harvey 243-1003 9
603 ●Freitag Jane C 278-0802 9
604 ●Bright Richard E 243-2665 9
607 ●Laudano Tammy L N/A
611 ●Arnieri Louis 272-4651 8
615 ●Meredith Donald G Dr 274-7114 9
700 ●Attfield D J 278-4262 8
700 ★Marbrett Corp 278-5677 9
750 Gallogly M 266-7322 9
757 ⊗Connolly John M 265-3839 9
760 ⊗Ledbetter David C 278-0182 -
777 Waters Wadely +278-4346 0
777 Waters Wadely +279-2251 0
777 Waters Wadely +279-4381 0
4-BUS 40-RES 9-NEW

7TH ST SE 33483

From 700 blk S Swinton Ave e to Intracoastal Waterway

101 Alcide Clevin +274-8565
107 Glenn Robert 279-8629
120 Acciien Pavilien +278-2936
129 ●Larock W N/A
201 Sweatte Larry 278-7543
301 Anthony E +274-8415
301 Anthony Elauna S 266-7355

4TH AVE SE

400 ●Clayton Ron 274-8760

6TH AVE SE

611 CHURCHILL APARTMENTS

●Ackley Craig +279-2062
●Ackley Craig 279-1870
Barrett Victor E 265-3422
Bruce E +278-2810
Carr Bruce J 278-3767
Carr Bruce J 278-9814
Casey S +330-0510
Churchill The 272-7296
Clow E E 243-0292
●Curtin Thomas H 278-6080
⊗Dawson Raymond I Jr 243-0776
DeBartolo Richard 279-9222
●Doornbosch Ronald J 243-0146
Faircloth Edward +243-8935
Fox Stanley S □278-2333
●Gardner Stuart M 272-1429
Gove John 278-9890
Graves Florence 278-8550
Jacobs G M 278-5806
Jenkins Wayland L Jr 265-3589
King Jean 274-2213
Kwinter Samuel 272-6927
Ostrowski Edward A Jr 276-6092
●Petrucha Joseph 274-6728
●Rioux Roy 276-2813
●Sacco Victor A 274-3418
Senour Roy R Jr 274-3686
Stewart David H 243-0782
●Sullivan E W 278-1081
Sweeny John F 278-1818
●Walker Terri M +276-6395
Weber Howard H Jr 278-1818
●Weiss Bernard H 279-0818
Wheeler William M 274-3666

7TH AVE SE

702 Racette E 243-140
702 Racette Greg 243-305
0-BUS 44-RES 8-NEW

7TH ST SW 33444

From 700 blk S Swinton Ave w bey SW 8th Ave

10 Louis Andremise 243-482
12 Thomas James 265-480
14 Michel Danet +279-023
15 ●Thomas Walter 278-248
16 Pierre Jocelyn +330-268

★ BUSINESS LISTING □ CHANGE OF ADDRESS + NEW LISTING ⊗ NO TELEPHONE SOLICITING ● HOMEOWNER

DELRAY UPHOLSTERY INC.
LAMPS — FABRICS — CARPETS
FINE FURNITURE • INTERIOR DECORATING
PHONE CR 6-6077
310 S. FEDERAL HWY. P.O. BOX 2306 DELRAY BEACH

Eighth Av NW—continued
— Jones Leonard Mrs CR 6-6279
— Brooks Fred CR 6-7770
— Gibson George E
— Washington Drew
— Wilson Robert
— Vacant
— Brown Maron
— Ivory Frank
— Williams Georgiana Mrs
— Stroud Leighton
— Vacant
— Bariant Charles
— Tanker Charlie
— Lewsome Roosevelt
—◎Smith Althnese Mrs CR 6-7754
— Thompson Samuel D
— Cahoun Clarence
— Wilson Jesse
— Pearce George
— Vacant
— Vacant

EIGHTH AV SW fr 750 W Atlantic av S bey SW 2d st to dead end then re-begins fr N of SW 7th st S bey SW 10th st to dead end (Incorrectly numbered)
— Stanley Elverna Mrs
9 Massey Dan CR 6-7868
11 Murray John H CR 6-6622
— Thomas Walter
—◎Cartwright Charles W CR 8-1196
— Reed Louis
— Brown Ernest
—◎Humphrey Albert
23◎Rhone Margaret CR 6-6300
44 Willingham Frank B
12 Lazier Wilson
13 Hickman Thomas
— SW 1st st crosses
— Brown James
— Chance Israel
—◎Chaney Aaron CR 6-6862
104◎Quince Arthur C
—◎Roberts Lonnie
315◎Scadlock Samuel CR 8-1330
—◎Adams Mattie Mrs
—◎Burgess Joshua CR 6-6150
—◎Mulkey Herbert
— SW 2d st crosses
— (1)Douglas Ellice
— (2)Hickson Clarence CR 8-1163
— (3)Vacant
— (4)Anderson Lillian Mrs
— (5)Jackson Eugene
— (6)Hodge Inez Mrs
— (7)Harris Richard CR 6-9736
— (8)Newman Dan
— (9)Newman Horace Jr
— (10)Newman Osco
599 Spofford st ends
601 Sunapee st (1st part) begins
637◎Skrabick Louis
647◎Farrington Oscar H
699 SW 7th st (2d part) ends
700 Delray Beach Cemetery
701◎Barker Melvin CR 6-6209

EIGHTH CT SW fr 850 S Swinton av W to dead end
4◎Mayhew Augustus C Jr CR 6-7908
7◎Mozak Charles CR 6-7591
11◎Hassler Donald J CR 6-7834
12◎Dedi Jackson P CR 6-5034
15◎DeFerrari John L CR 6-6241
16◎Matwiy Paul CR 6-6555
20◎Knight E Sinclair CR 6-4953
23◎Ball James W CR 6-7452
27◎Pierce Francis C CR 6-7354
28◎Alexander H Robert CR 6-4263
31◎Griffiths Wallace D CR 6-9653
32◎Andrews Edwin N CR 6-6925
35◎Nixon C Eugene CR 6-5280
Phillips Edward P
36◎Davis George C CR 6-7288
39 SW 2d av (2d part) ends
40 Harvey-Priest Septic Tank Co CR 6-7784
◎Priest R O CR 6-7784
203◎Cruden G B far CR 6-4542
208◎Karwoske Edward W CR 6-7001
211◎Scalise John A
212◎Burton Allen H
214◎Sanders Clarence B CR 6-5823
215◎Hultgreen Gene
—◎Flowers Thomas J CR 6-4415

NINTH NE fr 807 N Swinton av E to 900 NE 3d av (Incorrectly numbered)
7◎Laymon Margaret L Mrs CR 6-5019
8◎Eneboe Arthur CR 6-4210
17 Tourist
10◎West Edward H CR 6-7873
13◎Scott Mabel B Mrs CR 6-6907
14◎Raynor Ray CR 8-1325
104◎Ivory Lois E Mrs CR 6-6495
106◎Wegener George D CR 8-1531
108◎Farrar Cecil W
201 NE 2d av crosses
204◎Woehle Max CR 6-[illegible]

FLORIDA POWER &
CHAS. SENIOR,
34 N. E. 1st Ave. PH

Ninth NE—continued
211◎duBon John J CR 6-7335
208◎Peirsol Mabel J Mrs CR 6-4208
215◎Nagle Frank CR 6-9766
217◎Loganzo Peter A
211◎Delaney Christine H Mrs CR 6-4341
212◎Manning Lewis D CR 6-5371
212½◎Lecklikman Phillip J CR 8-1558
215◎Rex Robert L CR 6-4672
234◎Jordan Charles L CR 6-4048
236◎Farrar Cecil S CR 6-4962
240◎Collins Ruth A Mrs CR 6-6531
242 Tourist
224 Larson Carl E
223◎Erickson John A CR 6-5392
249 Lane Clarence E

NINTH NW fr 806 N Swinton av W bey County line to NW 8th av
10◎Suter Alois J CR 8-1649
21◎George William R CR 6-6497
50 NW 1st av (2d part) ends
107 Donald Marion D Mrs CR 6-6866
151 NW 2d av (2d part) crosses
204◎Sanderson Paul P CR 6-4257
218◎Stack Frank L CR 6-4054
300 NW 3d av (2d part) ends
400 NW 4th av (2d part) ends
401 County line crosses
450◎Krusell Kenneth K CR 6-7589
500 NW 5th av (2d part) ends
600 NW 6th av (2d part) ends
— Vacant
—◎Koyen Morgan F
— Vacant
— Sevy Kelsey A CR 6-5866
800 NW 8th av (2d part) ends
— Vacant
— Delray Beach Boating and Sportsman's Club

NINTH SE fr W of SE 2d av E to 850 do (2d part) begins fr W of SE 3d av E to 840 do (3d part) begins fr 899 SE 4th av E to dead end
215 Vacant

JOHN ALDEN T
[INCORPORATED]
PHONE CR 6-7

278-1189
276-7868

S
276-7936
278-0263

276-7966
E

276-4959

276-4360

276-4269
278-2939

ES

278-2591
276-6773

276-7655

276-6420

278-1461

278-1356

276-7147

278-0152
S

- - - -

TH AV E

S
276-9603

- - - -

AV E
HWY/
Y

RS
276-7476
278-4625

C
278-0265
276-6618

276-6940

276-4530
276-4619
S
276-4941

278-1809
N T

199 NE SECOND AV CROSSES

201 VACANT
209 VACANT
205 OCHS RAYMOND A ¤ 276-5134

209 PALM CT ENDS

217 GALE MAURICE W ¤ 276-6837
217 1/2 VACANT
224 BELDING AROL V 278-5136
229 LEE ROBERT E 278-4973

251 DIXIE BLVD ENDS

255 DENICK P E MD 278-2160
FOLEY A C DENTIST 278-2388
275 HOLFORD F D MD

301 NE THIRD AV CROSSES
475 FEC RR CROSSES
499 NE FIFTH AV CROSSES

522-524 CHARLEYS CHICKEN REST

599 NE SIXTH AV CROSSES

630 ROSELLAS PASTRY & DELICATESSEN 276-6847
648 PATIO OF BEAUTY 276-4103
655 BATEMA GARRY J ¤ 276-9220
BEACH WAY MOTEL 276-9220
657 SAIL INN LIQUOR 276-5147

699 NE SEVENTH AV CROSSES

700 ESCHENBURG C G MD 276-5151
714 JOHNSON R H MD 276-4011
715 KRAUSS WILFRED K 276-4007
717 VACANT
718 WASH-MART LAUNDRY
SEVEN-ELEVEN FOOD STORE
719 CUSHING L J REAL EST 276-6985
WEBB BROS REAL EST 276-5611

799 NE EIGHTH AV CROSSES
899 NE NINTH AV BEGINS

901 GARDNERS MARKET GROCER 276-6692
905 ALLMON D REAL EST 278-0433

951 N PALM TRAIL BEGINS
975 INTRACOASTAL WATERWAY CROSSES /UNDERNEATH/
1080 ANDREWS AV /2D PART/ ENDS

1177 DELRAY MEDICAL ARTS BDG
LOVES MEDICAL ARTS PHARMACY 278-2618
ROOM 1 BEBOUT D E MD 278-3323
1 RABORN R E MD 278-3323
1 JUDD A F MD 278-3323
201 KRATINA F K MD 278-1648
202 WESTINE J R DENTIST 278-3202
205 LOVE F W MD
205 JOHNSON C C MD 278-3366
205 ROBINSON C A MD 278-3366
206 HUCKLE G T MD 278-1344
301 CUNNINGHAM G A MD 278-3030
301 REYNOLDS C L PHYSICAL THERAPIST 278-3030
302 KIRBY W L MD 278-1870
302 LOMBARDY J S CONSULTANT 278-1820
302 DELRAY MEDICAL ARTS BDG
304 SCHWAB J E MD 278-3622

EIGHTH NE (Continued)

306 HUEBBENHORST A H DENTIST 278-2404
409 WINTERICH H R MD 278-2866
403 MEDICAL ARTS ORTICAL SERVICE 278-2618
403 CARR T W OPTICIAN 278-2866

1191 ANDREWS AV /3D PART/ BEGINS

1210 VACANT
STRINGER CARL LEE MRS
WALTON HARRY A
TOURIST
1212 BLUE SURF APTS THE MOTEL 276-7496
1228 GULFSTREAM APTS MOTEL
KNOWLES WALTER E ¤ 278-0144
1312 BLUE SURF APTS THE 276-7496
1315 PELICAN LANE APTS MOTEL
1322 CAMELIA HOUSE APTS MOTEL 276-7046
1330 PARLIAMENT APTS MOTEL 276-6245

- - - - - - - - - - - - - - - -

EIGHTH NW FR 798 N SWINTON AV W TO 809 NW FIRST AV

- - - - - - - - - - - - - - - -

EIGHTH SE FR W OF SE SECOND AV E TO 800 SE THIRD AV THEN REBEGINS FR 803 S FEDERAL HWY E TO INTRACOASTAL WATERWAY /RIGHT EVEN/

100 VACANT

199 SE SECOND AV CROSSES

201 BYRAMS HULET 278-1265
203 RAY HAROLD W 278-2435

299 SE THIRD AV CROSSES
399 SE FOURTH AV CROSSES
499 SE FIFTH AV CROSSES
701 SE SEVENTH AV CROSSES

710 RENUART FIRMIN ¤ 276-4502
715 EASTMAN CHARLES E ¤ 278-1765
716 SAMPSON WYLIE C ¤ 276-9922

- - - - - - - - - - - - - - - -

EIGHTH SW FR 790 S SWINTON AV W TO DEAD END REBEGINS FR 800 SW TENTH AV W TO 801 SW FIFTEENTH AV /RIGHT ODD/

14 RANDOLPH N G REV 276-0104
20 KUSSLER FRANKLIN R ¤ 276-7898
26 PATRIANI ARNOLD W
28 MONSEES CASEY F REV 276-5718
102 BUCHAN HOMER L ¤ 276-6138
108 ALBERT ROY ¤ 278-1898
114 LINDLEY DAVID A 278-4665
120 CARBALLO ROBERTO ¤ 278-4952
124 COLLINS THOMAS S ¤ 276-6648

126 SW SECOND AV /2D PART/ BEGINS

202 HOWELL ELLEN M MRS ¤ 276-4829
206 REMUS RODNEY Z ¤ 276-5120
210 FERGUSON GEORGE R ¤ 278-0018
214 PETERS OLAN W ¤ 278-1525
301 GRUMBACH RALPH F ¤ 278-4386
302 SNOW JOHNIE W MRS ¤ 276-4357
305 VOSS HARRY H ¤ 278-4170
308 EIPP HENRY A ¤ 278-2551
311 GORMAN JAMES A ¤ 278-1217
314 ALLEN HAROLD B ¤ 276-5947
320 BOGNARS JOSEPH L ¤ 276-7768
321 WILLIAMS ROBERT ¤
326 TOURIST

1001 HENNING ROBERT D ¤
1005 STATON BEN E 278-5274
1013 BRENNAN JOANNA P MRS ¤ 276-9511

1100 SW ELEVENTH AV /3D PART/ REBEGINS

1101 BORREGO IGNACIO ¤
1105 BRIZENDINE DOLLY E MRS ¤ 278-3173

1200 SW TWELFTH AV /2D PART/ REBEGINS
1300 SW THIRTEENTH AV /2D PART/ REBEGINS
1400 SW FOURTEENTH AV /2D PART/ REBEGINS

- - - - - - - - - - - - - - - -

EIGHTH AV NE FR 717 NE SECOND N BEY BOND WAY TO DEAD END /RIGHT EVEN/ /IRREGULARLY NUMBERED/

208 PLOWMAN HOWARD ¤ 276-7124
216 ROHMAN BEATRICE D MRS ¤ 278-1729
219 MEIER LOUIS C 276-4216
222 EVERETT LEONARD ¤ 276-7703
225 STEWART ALICE W MRS ¤ 278-3647
228 ONEILL N MASON MRS ¤ 278-5362
235 MICHAELIS LESTER M ¤ 276-6652
245 BALL NORMAN T ¤ 276-4679
248 VACANT

299 NE THIRD ST CROSSES

301 VACANT
302 WILLIAMS WALTER S ¤ 278-2131
303 PERRY WILLIE G D MRS ¤ 276-6580
306 VACANT
312 PURCELL HAROLD E 278-4878
315 WOOLBRIGHT THOMAS E JR ¤ 276-4715
318 HOBBY CORNELIA B MRS ¤ 276-5685
322 COOK WALTER W ¤ 276-4348
323 STANLEY CLAIRE MRS ¤ 276-6680
331 SCHLINK ALBERT G ¤ 276-4693
339 KEYES MARGARET C MRS ¤ 276-4203
345 GARDNER JAMES S JR ¤ 278-0630
346 HUTCHINSON JOE B ¤ 276-5577
350 DELAND WENDELL E ¤ 278-3723
357 ESCH INGO A ¤ 278-0357

401 NE FOURTH ST CROSSES

403 KANE JOHN B ¤ 278-4156
406 STANLEY CECIL O ¤ 276-4879
411 SEELBACH WILLIAM O ¤ 276-4211
418 BARROW JOHN A ¤ 276-6922
419 SMITH ELIZABETH R MRS ¤ 276-7045
424 HORNER LILLIAN I ¤ 278-5293
425 SIBLEY H ELLIS ¤ 278-1950
428 DANDIGNAC CLARENCE V ¤ 278-2177
434 LIPSKY CLARENCE W ¤ 276-7188
435 FREYBE CARLE F ¤ 278-3987

501 NE FIFTH ST CROSSES

505 APPEL FRED G ¤ 276-6920
510 ODOM JACK T
521 CASSELL CLAIR F ¤ 278-3442

599 NE SIXTH ST /2D PART/ BEGINS

601 BANCROFT OWEN R ¤ 276-7726
602 MILLER MARY T MRS ¤ 276-6919
607 LUEDTKE E R ¤ 278-4081
608 GWYNN JOSEPH W ¤ 276-6582
613 DE RUBIS JOSEPH ¤ 278-5126

700 NE SEVENTH ST ENDS

702 HAMPTON APTS THE MOTEL 276-5980
PFUNDSTON WILLIAM J ¤ 276-5980
712 PELTZER JEFFREY
EGLINTON JANE
CLANCEY JOHN JR
COOLEY FRED C JR 278-5289
715 ST VINCENT FERRERS SCHOOL

716 NE SEVENTH CT ENDS

808 VACANT
811 FREY WILLIAM H ¤ 276-5841
812 MC INTYRE APTS MOTEL 278-2427
813 STRAUS EDNA C MRS 276-7836
816 MC INTYRE ROBERT H ¤ 278-2427
817 CASH MADISON M ¤ 276-4438
1001 DELRAY COLONIAL CLUB APTS
1021 JEFFERSON APTS 278-1437
JEFFERSON CHARLES D ¤ 278-1437
1204 ANDERSON HUGH B ¤ 276-7540
947 WYSONG REESE ¤ 276-7767
1208 MAYS CHARLES E ¤ 276-7902
1212 EGGLETON LEO J ¤ 278-2035

- BOND-WAY CROSSES

1310 VACANT
ORDELL GUST W ¤
1215 VACANT
1227 COLLINS CHARLES A ¤
1247A POLEY BERTHA MRS ¤ 278-1362
1247B COLLISON MAUD MRS
1248 WADLAND LUCILLE F MRS ¤ 278-1693

- - - - - - - - - - - - - - - -

EIGHTH AV NW FR 751 W ATLANTIC AV N TO LAKE IDE RD /IRREGULARLY NUMBERED/

8 MC CRAY WILLIAM 276-7296
20 JONES JOHNNIE B ¤ 278-2351
21 BUTLER ARCHIE ¤ 278-2154
24 HARRIS RALEIGH ¤ 276-9636
WEST SIDE BARBER SHOP
VACANT
25 HODGE YVONNE
26
APT 2 MARSHALL MARVIN
28
APT 1 BROWN ANDREW
29 HODGE ELEASE MRS ¤ 276-7611
30
APT 3 JACKSON ROSA MRS
32
APT 4 DAVIS MARY MRS 278-0233
34
APT 5 ROY HOMER
36 DOWDELL JOSEPH 278-2775
38 JONES LEONARD MRS 276-4406
40 ALLEN CLAUDE JR
44 SUTTON BERTIE MRS ¤ 276-4525

51 NW FIRST ST CROSSES

115 MITCHELL LACY JR 278-1734
117 GARLAND ARTHUR 276-7949
118 WILLIAMS DOUGLAS T ¤ 276-7590
119 DAVIS LACY
121 MITCHELL OPHELIA MRS 278-1694
127 POWELL ROSA L MRS ¤ 276-7409
135 JONES FOREST ¤ 278-4426

191 NW SECOND ST CROSSES

205 HEARST FRANK T ¤ 276-7448
211 HAYWOOD HEZKIAH L ¤ 278-1507
212 TERRY LILLIE MAE MRS ¤ 276-6797
224 GOSIER IRA ¤ 278-3495
227 EVERETT WILLIE C

10 VACANT
12 JACKSON 278-7205
OPHELIA MRS
14 STUART JOHN
16 VACANT
18 DAVIS PETER
– 20 MC KENNON
CHARLOTTE
– 22 VACANT
3 VACANT
– 5 THURMAN WILLIE
– 7 BRIDGES WALTER
– 9 BATES ALBERT
– 11 WILLS EDDIE
– 13 BUSH ALBERT
15 OWENS BETTSY
– 17 VACANT
401 SIMPSON MAGGIE MRS
403 MILLER LOUISE 278-1973
405 COLEY RUBEN
HODGE INEZ MRS
SCOTT BONNIE
GOLDWIRE ETHEL MRS
WILSON TOMASINA
– BARNES PEGGY
515 STUART IRVING
601 WALKER ELLIS 278-9688

– ENFIELD RD ENDS
– SUNSHINE DR ENDS
– ELDORADO LA ENDS
– GARDENIA TER ENDS
– NW SEVENTH ST ENDS

620 PRIEST OSSIE D * 276-7238
PRIEST W P REAL EST
276-7238
860 VACANT

– 881 NW NINTH ST ENDS

EIGHTH AV SW FR 750 W ATLANTIC AV S BEY SW SECOND TO DEAD END THEN REBEGINS FR N OF SW SEVENTH S BEY SW TENTH TO DEAD END /RIGHT ODD/ /IRREGULARLY NUMBERED/

13 WILLIAMS MINNIE
15 CLARK EASTER MAE MRS
278-2931
17 DARRISEW AUDREY *
19 REED LOUIS * 278-4807
20 FLINT WILLIE *
21 MOSELEY RAFORD 276-5221
22 DARLING JOHNNIE * 276-5602
27 BRADLEY KATIE MRS
278-3088
28 BUTLER MOSE 278-6355
29 VACANT
34 CARTWRIGHT R 278-6355
LANDSCAPE GARDENER
35 RHONE MARGARET * 276-6300
38 HUMPHREY ALBERT * 278-1101
40 BLOUNT ROBERT L * 278-3172
46 FIELDS JAMES T * 278-2077
47 BRADLEY KATIE MRS
* 278-3088

– 100 SW FIRST ST CROSSES

102 CHANEY ANNIE MAE MRS
* 276-6862
103 CHANCE ISRAEL * 276-9586
105 VACANT
106 VACANT
107 ROBERTS REBECCA V
111 HICKMAN TOMMY * 278-2514
112 ADAMS MATTIE MRS * 276-5641
115 MURRAY ISAHA *
116 BURGESS JOSHUA * 278-1467
119 WILLIAMS OPHELIA * 278-2920
120 MULKEY HERBERT *
122 VACANT
124 1 VACANT
2 VACANT
3 OWENS FREDDIE 272-5615
4 HAYES DOROTHY
125 DORCH ROBERT * 278-4997
127 ODUMS ROBERT L * 278-0760
130 BRIDGES TOMMIE 276-4473
132 VACANT
133 VACANT
134 JACKSON CLIFFORD 272-3068
136 VACANT
137 MC CLENDON MARY 278-4436

---

141 A MOBLEY BETTY 272-8260
B HARMON LASH
C WILLIAMS PHYLLIS
142 NORRIS VIRGIL C * 278-7396
144 WRIGHT TOMAS
146 JOHNSON JOE H

– 199 SW 2D ST CROSSES
– 300 SW THIRD ST CROSSES

309 MABONE MARY E * 276-9672
313 WHIGHAM JOSEPH L * 278-1713
317 MALONE ALER * 276-7889
321 CLARK KENNETH * 276-7925

– 322 SW THIRD CT BEGINS

325 HAMMOND MARGARET *
L MRS H
329 PATTERSON WILLIAM A
* 278-3363
332 VACANT
333 WILLIAMS MACK * 276-9897
336 BROWN WILLIE MAE *
337 HANNA CHARLES L * 276-7011
340 VACANT
344 MORGAN ROBERT *
350 ROBINSON IVORY L * 278-8676

– 401 SW FOURTH ST CROSSES

409 WILLIAMS BETTY
413 VACANT
417 CROLEY S
421 WOOTEN GLORIA MRS
501 KIRKWOOD A C *
507 GARLAND JUANITA * 276-7949
511 WILLIAMS GEORGIA ANN
278-1513
515 WHITE VERNISE * 278-4767

– 600 SW ST CROSSES

601 WALKER ELLIS * 278-9688
603 VACANT
605 HOLLAND WILLIE E * 276-3785
609 MOODY FLEMMING * 278-5619
613 PARKER KATTIE *
625 HUNT ROBERTA MRS * 278-1258
637 MARSH NELLIE E MRS
* 276-9535
641 DUFAULT RUDOLPH

– 699 SW SEVENTH ST /2D
– PART/ ENDS

700 CEMETERY
701 HERRING THEODORE
HERRING MRS *
709 VACANT
711 VACANT
713 DANIELS CASTELLA MRS
725 CHURCH OF GOD

– 775 SW EIGHTH CT /2D PART/
– ENDS

801 WILLIAMS ELIJAH * 278-6319
WILLIAMS LAWN SERVICE
278-6319
809 CHURCH OF GOD 276-5178

– 899 SW NINTH ST ENDS
– 931 SW NINTH CT ENDS
– 1001 SW TENTH ST CROSSES

1106 VACANT

EIGHTH CT SE FR 851 SE SEVENTH AV E TO INTRACOASTAL WATERWAY /RIGHT EVEN/

707 ENGELHART AUGUSTIN
* 278-2334
710 SWEM GILBERT S * 276-4086
711 ABEL CURTIS * 278-0841
714 MATTHEWS PAUL C * 276-9907

EIGHTH CT SW FR 850 S SWINTON AV W TO DEAD END THEN REBEGINS FR 801 SW SIXTH AV W TO 775 SW EIGHTH AV /RIGHT ODD/

4 MAYHEW A C JR * 276-7908
LANDSCAPE GARDENER H

7 MOZAK CHARLES * 276-7591
8 CARBALLO ROBERTA * 278-4952
11 MATTESON BYRON J * 276-9916
12 DEDI JACKSON P * 276-5034
15 GRAY JOHN T * 278-2949
16 MARCELLINO CARL G
* 278-4961
24 ARMAS GEORGE * 276-6283
25 GARCIA MARIA
101 BALL JAMES W 276-7452
107 VACANT
108 MESCHLER THOS P 278-2709
112 CASELLA EMANUEL * 278-6095
115 PLEASANT DAVID 276-5718
124 MALDONADO MATILDE
125 NIXON SUE L MRS * 278-1560

– 135 SW SECOND AV /2D PART/
– ENDS

203 RIFENBURG KEITH 278-2845
207 SANCHEZ LUIS *
208 NOBLE OLLIE M * 278-8758
211 HANSEN RICHARD A * 276-5822
215 COLE DONALD P * 278-2075
216 KOESTER GARY
224 GREEN WILLIAM * 278-7282
302 FLOWERS THOMAS J * 276-4415
305 WILLIAMS JAMES L *
311 GRIFFIN AMOS * 276-2886
319 SANTIGO DEICEY *
601 MURRAY JOHN
602 ALBERT LONNIE 276-9583
607 FASHAW ROLLIE
608 VACANT
611 VENEGAS TONY * 272-0827
614 BROWN A *
619 MC FARLAND SAMUEL
278-4780
620 VACANT
700 HOLLIS B

– 701 SW SEVENTH AV ENDS

704 WHIGHAM WILLIAM J
708 ILDELOSO JOE 276-7724
PADGETT TRUMAN E * 276-7769
712 PICKETT LEON * 278-4358
713 JACKSON MERDIS *
716 CORNISH NORMAN R 278-3980

NINTH NE FR 807 N SWINTON AV E TO 900 NE THIRD AV /RIGHT EVEN/

7 LAYMON MARGARET L MRS
* 276-5019
14 MONACO JOSEPH JR * 272-4441
17 GRIFFITH GORDON G
* 278-6493
1/2 SCHMIDT MICHAEL W
* 272-8562
18 RUF LOUIS F * 272-6527
21 KRISTIAN STEVE A * 278-9863
28 ROSS HENRY L * 278-2055
106 IVORY LOIS E MRS * 276-6495
109 BABICZ FRANK A 276-4718
114 WEGENER GEORGE C * 278-1531
122 FARRAR CECIL W *

– 201 NE SECOND AV CROSSES

206 WOEHLE MAX * 276-5454
211 NAGLE FRANK H * 276-9766
213 AULD DONALD T JR 278-8763
214 JACKSON DAVID R * 272-4568
215 NACCARATO JAMES * 272-3877
218 TOURIST
220 LEVIN LOUIS F * 276-5072
221 VACANT
DAVLIN VIRGINIA MRS
* 278-1909
222 MANNING MARGARET MRS
* 278-0642
229 GOODRUM DONALD A 278-5521
230 WOODS THOMAS 272-2282
233 CLIFTON BETTY R 278-5313
236 LEE ROBERT E * 278-2380
239 HAMMOND OAKLEY V * 278-3618
240 VACANT
241 JACKSON CHARLES J
* 278-1076
242 JENKINS CHARLES E
* 278-3514
245 HUFF EARL L * 278-7617

246 THOMAS CLIFFORD N
* 278-1000
249 LANE CORNELIA C MRS
278-2210
924 VACANT

NINTH NW FR 812 N SWINTON AV W BEY COUNTY LINE TO NW EIGHTH AV /RIGHT ODD/ /IRREGULARLY NUMBERED/

10 ELLIOTT DEE 272-7981
21 GEORGE WILLIAM R * 276-6497

– 50 NW FIRST AV /2D PART/
– ENDS

107 ADAMS JOHN ROSS * 278-2054

– 151 NW SECOND AV /2D PART/
– CROSSES

204 SANDERSON PAUL P * 276-4257
218 JOHNSON NATHALINE MRS
* 276-4054

– 300 NW THIRD AV /2D PART/
– ENDS

320 SHELLENBERGER *
HILDA MRS H

– 400 NW FOURTH AV /2D PART/
– ENDS
– 401 COUNTY LINE CROSSES

402 GRAY B MRS
450 KRUSELL KENNETH K
* 276-7589
455 VACANT

– 500 NW FIFTH AV /2D PART/
– ENDS

501 VACANT
502 SHEAFER EDWARD D * 278-0531
512 EDMONDS FRANK 276-2836

– 598 NW SIXTH AV /2D PART/
– ENDS

600 JENKINS GARY 278-5720
698 O BRIEN ARTHUR B * 278-3027
727 MOORE R
728 KLOPSTEIN BARRY A
* 276-6987
729 SMALLWOOD DON C *
730 TOURIST
731 MEDEIROS HAROLD B
* 276-4087
702 RIEGEL THEODORE * 276-4562
733 SEVY HEBER P * 276-6305
734 KURTZ FRANCIS M * 276-6871
735 SEVY KELSEY A * 276-5366
740 HARVEL LOIS M MRS
* 276-4886

– 800 NW EIGHTH AV /2D PART/
– ENDS
– 815 LAKE SHORE DR BEGINS

NINTH SE FR W OF SE SECOND AV E TO 850 DO REBEGINS FR W OF SE THIRD AV E TO 840 DO /3D PART/ BEGINS FR 899 SE FOURTH AV E TO DEAD END /4TH PART/ BEGINS FR 875 SE SEVENTH AV E TO INTRACOASTAL WATERWAY /RIGHT EVEN/

– 199 SE SECOND AV CROSSES

213 HEMING TERRY M 272-5149
215 HANSHUMAKER WILLIAM C
272-0821

– 299 SE THIRD AV CROSSES
– 399 SE FOURTH AV CROSSES
– 499 SE FIFTH AV CROSSES

703 THAYER DOUGLAS H * 272-2819
708 MARTIN WARREN L * 278-0209
709 VACANT
711 FAHY EDWARD J * 278-1953

ST SW 33444

700 blk S Swinton Ave w bey 8th Avenue

	Howard K	278-7259	83
	Nichols Thaisa	276-9983	--
	Spivey Johnny	243-0405	85
	Thomas Walter	278-2480	80
	Hoyte Wayne D	272-0972	84
	Ward Earl	278-1077	--
	Bell P	278-8464	78
	Bowen Barbara	+243-4048	86
	Riddle Paul A	278-1732	77
	Variance E	+243-2965	86
	Ashe B	272-0018	80
	Peterson B T	278-5483	85
	Glaser Danney R	276-2985	85
	Shepherd Edgiel Jr	278-0779	83
	Claudio Leonor	272-0058	82
	Hughes Everett M	276-3582	--
	Tucker C H	276-7113	--
	Rathburn Daniel	278-1354	82
	Miller Glendell	276-4862	84
	Bell Paul	276-7141	--
	Dean N G	272-9095	77
	St Cyr Edner	278-4960	85
	Gracia P J	278-5127	82
	Vasquez Manuel	276-0810	79
9½	Vasquez Alfredo	272-2846	85
9½	Vasquez Nieves	276-5441	85
	Olson G A	276-4394	80
	★Chapman Jas E contr	276-6397	--

7TH AVE SW

	Brown L	+276-5343	86
	Owens A	278-0845	83
	Stallworth Tara	+272-3286	86
	Butts Doretha T	+272-5569	86
	Evans H	+265-0297	86
	Grant Carrie L	278-3840	83
	Jackson Charlotte	+272-1236	86
	Roush S N	276-7960	85
	Smith L	272-3334	83
	Wise A M	272-5603	83
	Brown Georgia M	+265-0136	86
	Castillo Alida	243-0324	85
	Holloman B	278-6121	85
	Quince Willie Pearl	+272-9096	86
	Tarver Felicia	+276-5242	86
	Williams Betty Jean	272-2165	85
	Bush M	+272-2096	86
	Morris Stephanie D	+276-5035	86
	Nelson K	+272-2185	86
	Thompson Sheila	+276-3487	86
	Blanch Tomella	276-7555	82
	Brinson Willie	278-1562	82
	Jackson A	+276-8087	86
	King Penelope	+243-2931	86
	Lester Sherri L	278-0421	83
	Mitchell Veronica J	+278-1602	86
	Thurman Y	272-1528	85
	Bates Emma	278-0680	85
	Berrios E	+243-0194	86
	Brown P	+265-0387	86
	Farmer Cheryl	276-5054	83
	Ivory Estelle	276-7894	83
	McNeil David Jr	278-9159	85
	Rowe Virginia	272-5752	82

16TH AVE SW

4	★S K Quality Roofing	276-8040	84
	2-BUS 61-RES	19-NEW	

I AVE NE 33444

800 blk NE 2nd St n bey Bond

12	Peterson Peter J	278-7173	82
18	Werly J E	278-7544	81
6	Dolan William F	276-7693	77
9	Etele Anthony	276-7253	79
12	Ferries Robert T	276-7703	83
12	McLean Alexander B	276-7703	83
18	Parker Edward R	276-4879	84
12	Kutchera Dean J	276-7157	83
15	Michaelis L M	276-6652	--
15	Ball Norman T	276-4679	82
18	Egan Bob	278-5715	--

3RD ST NE

11	Pecorella Vincent	+272-8721	86
12	Howard Jos T	278-6179	--
12	Poitras Emilien	+272-6410	86
16	Leslie Earl Y	278-9575	79
19	Hall J Fontaine	276-6580	--
15	Woolbright T E Jr	276-4715	76
18	Carson A S	276-0935	--
22	Cunningham Thomas D	276-8346	79
23	Egan Kevin	272-3632	84
30	Talbot Robt M	278-0106	--
31	Minker Jack	272-5202	79
39	Raynor William M	272-1474	77
45	Ober Gale R Mrs	278-2095	--
46	Lynch Thomas E	276-6562	77
50	Sheehy W G	278-6207	78
57	Wriedt Mimi	272-2086	85

4TH ST NE

06	Stanley M B	278-4270	80
06½	Stanley Cecil	272-5192	82
10	Barrow J A	276-6922	--
11	Seelbach Wm O Jr	276-4211	--
19	Halcomb David S	272-5158	80
24	Memmott Andrew J	272-7032	83
34	Lipsky Chuck C	276-7188	--

8TH AVE NE 33444 Contd

435	Hancock James P	+276-5523	86

5TH ST NE

505	Kippert S	276-3542	84
510	Kurrus H Terrance	272-6163	76
516	Herr I O	278-7136	82
521	Blomgren Bruce H	272-1751	85

6TH ST NE

601	Woodfield Richard T	276-5492	76
602	Miller Stephen	276-6919	--
607	Brandon Karl	276-3540	--
608	★Gwynn Jos W contr	276-6582	--
614	Clement John Jr	276-7265	83
620	Goeriz Roderick K	278-5215	--

7TH ST NE

702	★Hampton The	+276-5980	86
712	Kissinger E M	276-5027	--
712	Walsh Stephen R	+272-3992	86
715	★St Vincent Ferrer School	278-3868	--

8TH ST NE

803	★Caron's On Eighth	+243-0225	86
811	Frey W H	276-5841	--
811	Myers Bryant	+276-5841	86
812	McINTYRE APTS		
	McGurgan Charles F	272-6698	81
	Merrill J	+278-4415	86
	Myszka John	272-0035	77
	Pasquariello Alfred	243-0887	80
	Scull Daniel A	+276-9641	86
816	McIntyre Robt H	278-2427	--
817	Ralston Tina	+265-1315	86
890	Piltz R	272-8357	84
900	Hubbard J	278-4963	83
912	Carey Theodore G	276-8360	84
1001	DELRAY COLONIAL CLUB APTS		
	Arnold N L	278-8253	85
	Benham Miles M	278-5556	--
	Bertrand Claude	272-3309	82
	Blossom R E	278-9438	--
	Carroll Peter	+243-0351	86
	Clapp Milo	278-7705	81
	Corder Robert H	272-1001	81
	Dale E H	272-3832	84
	Dunkel Richard N	278-6189	--
	Knox Joanna M	272-1307	79
	Matthews Glenn W	272-4021	82
	McNeil Robert C	272-3193	81
	Michel E M	278-6019	--
	Murdoch Chas E	+276-6180	86
	Papenhausen Bettie	278-3496	83
	Parr Walter	276-9556	--
	Raddi Frank	272-4697	85
	Randazzo James	272-2811	81
	Rockefeller Eythl	+276-1435	86
	Schaeffer George V	276-9870	79
	Sibley L	+278-6704	86
	Simoneau Alec	278-7151	76
	Waade George A	272-5036	81
	Weinman Vincent F	272-5071	79
	Wikle Richard	272-2770	85
	Winson Charles F	276-3973	80
	Zagar Frank	278-6048	--
1010	MARTELL ARMS CONDOMINIUM		
	Bellinger Holly	272-9604	83
	Burkhard C H	+272-9013	86
	Burkhard J Frank	278-7854	84
	DErcole Joseph J	272-1963	84
	Davis C A	+272-6714	86
	Doherty W	278-2291	85
	Grossenkemper Richd L	□276-9523	86
	Harris Bill	+278-4952	86
	Harris-Wettig Jean	+278-4357	86
	Horner George E	272-1898	85
	Kennedy Thomas	276-2056	84
	Marvin J	278-7385	85
	McGee William	+276-3890	86
	Mercurio Joseph	+278-5074	86
	Merwin V H	276-3588	85
	Norman John	272-4944	85
	Nowak Stanley	278-3821	85
	O'Connor Suzanne	+276-4261	86
	Reilley James R	272-7641	82
	Scott Roy H	272-6973	85
	Thomas George R	□276-4526	86
	Thomas George R	278-4952	83
	Thomas Robert	278-5651	82
1020	Kelly Thomas J	278-9929	82
1021	JEFFERSON APTS		
	Fallon Jim	272-3461	79
	Faulkner Gladys V	276-2057	83
	Nokes Alfie	+272-0652	86
	Purvis J R	+243-0695	86
	Stuhl S	272-8064	84
1025	Wysong Reese	276-7767	--
1204	Silver Martin L	278-6423	80
1211	SAGAMORE APTS		
	Gelser Chip	272-5764	82
	Gianesello William	272-1284	84
	Marx Mildred N	272-6521	83
	Moushey Daniel R	276-6662	84
1212	Fravel Robert	+243-0593	86
1215	Tortomose John	276-2009	--
1227	Kaysen M	+243-1770	86
1248	Wadland L D	278-1693	83
1300	Kennedy Linda	276-6529	77
1310	Pawlik Jim	272-4597	78
	4-BUS 126-RES	25-NEW	

8TH AVE NW 33444

From 800 blk W Atlantic Ave n to Lake Ida Road

17	McCray Lydia	278-6854	--
20	Jones J B	278-2351	--
21	Butler Alean	278-2154	--
24	Harris Pauline	276-0249	--
24	Veasey M	+272-8104	86
36	Montford Lue Renna	278-1283	79
38	Harris Ike	276-4406	--

1ST ST NW

117	Burton Christine	276-4758	79
118	Williams Douglas T	276-7590	--
121	Bryant Linda	278-7507	81
127	Bush Rosa E Mrs	278-9444	76
130	Weatherspoon Jimmy	□278-8779	86
135	Jones Forest	278-4426	--

2ND ST NW

205	Hearst Willie L	276-8035	77
211	Haywood H L	278-1507	--
212	Terry Douglas Mrs	276-6794	--
231	Price Joe	278-7024	85
239	Robinson Gussie C	□278-2252	86

3RD ST NW

313	Whigham Joe L	278-1713	76
325	Antoine Dieujuste	+265-0369	86
325½	Haywood W H	276-8672	81
327	Hoggins Dave	272-5820	76
330	★S D Spady Elem Schl	278-4561	84
333	Walker H	272-8609	76
355	Masengill Chas	276-5706	--

4TH ST NW

400	Louis Jacques	+272-6338	86
400	Neloms Johnnie Mae	276-3589	77
400	★R & G Grocery	276-9189	79
401	Calixie Lavira	+278-8636	86
403	Cenat Ferries	+272-8779	86
405	Harvey Deloris	272-2835	82
415	★Jordan Missionary Baptist Church	272-0209	80
415	Odom E D Rev	272-0209	82
416	Montfort Riley	278-2899	79
501	Techter Fred	278-1917	76
602	Hayes Malcolm	276-2384	83
614	Jacobs M N DDS	276-7304	80
620	Priest O D Sr	276-7238	--
620	Priest Wm	276-7238	--
	3-BUS 36-RES	5-NEW	

8TH AVE SW 33444

From 800 blk W Atlantic Ave s bey Dixie Boulevard

15	Clark Easter May	278-2931	78
19	Reed Louis	243-0208	85
20	Flint Willie	278-8522	85
22	Dowling Johnny	276-5602	--
22	Odom Wilma	276-5602	--
34	Cartwright Rudolph	278-6355	--
35	Rhone Margaret	276-6300	77
39	Duvall Samuel	272-8786	85
40	Humphrey Albert	278-1101	83
46	Fields J T	278-2077	--
47	Mack Dorothy	+272-5467	86

1ST ST SW

103	Chance Israel	276-9586	--
105	Williams Johnny Lee	276-0574	80
106	★Friendship Bty Sln	276-7968	--
107	Roberts Rebecca	276-7632	80
112	Adams Mattie	276-5641	--
112	Burley Charlie	+276-4454	86
115	Spells Adrienne	+276-2881	86
116	Burgess Willie Mae	278-1467	--
120	Mooney Magalene	276-4587	84
122	Farrington Charles A	278-1620	85
124	Douglas M B	272-6718	83
124	Duvall Elese	276-7166	81
125	Andrews Judy	272-2069	85
133	Jones Louise H	278-3489	82
133	Metra Ancelet	278-6285	85
134	Gladden Gary F	+276-5321	86
134	Simmons Dwight M	+276-5321	86
142	Little Diana	+276-8567	86

2ND ST SW
3RD ST SW

309	Mahome Mary Eunice	276-9672	--
321	Clark Kenneth	276-7925	--
325	★Doc Maxwell Landscaping & Nsry	272-3150	85
325	★Maxwell Roy Landscpng	272-3150	85
329	Patterson Wm A	278-3791	--
332	Jules Magre	+243-0861	86
333	Williams Annie Velma	276-9897	--
340	Johnson Artis L	276-1888	78
344	Hadley C	272-1877	81

4TH ST SW

409	Haygood Betty Ann	278-6651	84
417	Jackson Vertis	272-7176	79
501	Kirkwood A C	276-0603	--
507	Garland Juanita	276-7949	--
511	Williams George Ann	278-1513	80
515	White Johnny V	276-5481	80

6TH ST SW

601	Walker Ellis	278-9688	--
609	Moody G	278-5619	80
613	Parker N	+276-0549	86
625	Hunt Roverta	278-1258	--
625	Shuler L	272-2396	85
641	Parsnick Chris	+243-0956	86

8TH AVE SW 33444 Contd

7TH ST SW

701	Pace Stella	272-4534	78
809	★Bethel Bapt Evangelical Church	+272-1034	86
1112	Vasquez Guadalupe	243-9652	84
15764	Kaltenbach Matt	243-4820	85
15863	★Brient Constrn Corp	+276-2622	84
15863	Essex Rick	276-7642	81
15871	Hogg Harvey	278-5299	85
15871	Hogg Lynn B	+278-5299	86
15881	Wunderlich Terry	+272-4819	86
15891	Lewis Betty L	276-2036	82
15915	Jones Daniel	+278-7143	86
15933	Branstetter Kendyl	+272-4863	86
15933	Gordon D M	272-4010	85
15933	Kirby K	+243-0385	86
15933	Lageson Steven J	+276-0795	86
15933	McLoughlin B	+278-4185	86
15933	Riley Bob	278-3481	84
15943	Book John	276-3398	85
15943	Cline Matthew	+272-4173	86
15943	Hanna Courtney D	+243-1371	86
15943	Ketcher Sanford	+278-2046	86
15943	Raper E W	+265-1454	86
15949	★Duchess Realty Inc	278-1157	83
15949	★Southridge Village	278-1157	83
15953	Andersen K M	278-7548	85
15953	Barbour C L	□276-0084	86
15953	Curtis Churchill	+272-1892	86
15953	Handlan W C	278-0515	84
15953	Hite Pete	+272-0578	86
15953	Michalak J M	+278-2545	86
15963	Aleo Thomas	+272-3205	86
15963	Clark Vernow	276-5740	84
15963	Dower John M	276-0701	85
15963	Girasole Anthony	+272-3205	86
15963	Hundhammer W	272-3138	83
15963	Siegrist Joseph	+272-6481	86
15963	Yost K E	276-3439	85
15973	Babcock Timothy M	+278-7152	86
15973	Eberle B T	+265-1321	86
15973	Finn John R Jr	□272-3644	86
15973	Keller Allen	+278-9192	86
15973	Moore M R	+278-3101	86
15973	Tallino Paul R	+265-1328	86
15983	Bird Kevin	276-2644	85
15983	Flaminio Frank	243-0465	85
15983	Grubbs Amy	+278-0234	86
15983	Hickey M	278-6564	83
15983	Levine Michael J	+265-1285	86
15983	Ruskaup M L	+272-0392	86
15993	Abbott Brian	□278-1798	86
15993	Bergman E	276-7148	84
15993	Corvey John S	278-3835	84
15993	Ether Thomas	278-0024	84
15993	Fife James W	+243-0829	86
15993	Ingrum Wilma J	+265-0464	86
15993	Wenrich Shannon L	278-9065	85
15999	Caldwell M	□243-4730	86
15999	Edelson David	272-7217	85
15999	Gregorek Timothy	272-2044	84
15999	Logsdon Charles F	□272-8286	86
15999	Plum Kerry	□276-1564	86
15999	Rausa Scott	+278-7309	86
15999	Roffers Frank	+276-1024	86
15999	Warstler W E	+276-2873	86
	7-BUS 107-RES	40-NEW	

8TH CT NW 33445

4030	Wattick John Jr	496-1125	85
	0-BUS 1-RES	0-NEW	

8TH CT SE 33444

From 800 blk SE 7th Ave e to Intracoastal Waterway

701	Cowdrey H F	278-9326	--
707	Englehart Augustin	+278-2334	86
708	Zorn Elmer J Lt Col Retired	278-0276	84
710	Swem Gilbert S Maj	276-4086	--
711	Abel Curtis A	278-0841	--
714	Tower Eugene C	272-0662	77
	0-BUS 6-RES	1-NEW	

8TH CT SW 33444

From 800 blk S Swinton Ave w bey SW 2nd Ave

4	Mayhew A C Jr	276-7908	--
7	Mozak Chas	276-7591	--
8	★Johnson Cement Finishing & Placing	□278-1544	86
11	Matteson Byron J	276-9916	--
15	Gray John T	278-2949	--
16	Wright C Z	276-7240	80
24	Armas George P	276-6283	78
25	Garcia Maria	278-3552	--
107	Clemons Harvie	276-8716	79
108	Miller P	272-1410	81
124	Maldonado Mary O	278-0164	78
124	Maldonano Matilde	278-2952	80
125	Nixon Kathlyn Sue	278-1560	--

2ND AVE SW

207	Charles Germene	+272-3506	86
208	Noble Almous Rev	278-8758	--
215	Sancho M	276-7568	80
224	Delorme Dieura	272-8709	84
301	★Davis Maintenance	276-0338	85
319	Saintcois Rock	+276-7560	86
602	Kemp John	272-8323	83

H AVE NW 33444 Contd

30 Weatherspoon Jimmy 278-8779 86
35 Jones Forest ..... 278-4426 --

2ND ST NW

105 Hearst Willie L 276-8035 77
111 Haywood H L ..... 278-1507 --
112 Terry Douglas Mrs ..... 276-6794 --
227 Mortel Antonio ..... +272-1452 91
229½ Rodriguez Anita ..... +265-2196 91
231 Price Joe 278-7024 85
239 Youngblood Alphonso 278-2252 88
240 Newman Richard C 278-8175 88

3RD ST NW

301 Ralph Virginia 272-8119 88
313 Whigham Joe L 278-1713 76
325½ Haywood W H 276-8672 81
330 ★S O Spady Elem Schl 243-1558 84
333 Wilson Thomas ..... □278-6302 91
333½ Crudup Percy 265-3979 90
355 Masengill Chas ..... 276-5706 --

4TH ST NW

400 Farland Roy A 243-3930 90
400 Hill Tammy ..... +276-1781 91
400 Lara Leodegario ..... +243-9472 91
400 Macedo Lidio ..... +272-1805 91
400 Nelsons Johnnie Mae 276-3589 77
400 ★R & G Grocery 276-9189 79
415 Johnson C E Rev 272-0209 89
415 ★Jordan Missionary Baptist Church 272-0209 80
501 Libbey E H 276-5046 87
602 Hayes Malcolm 276-2384 83
614 Jacobs M N DDS 276-7304 80
620 Priest William P ..... 276-7238 --
702 Mannino Michael 272-8105 89
860 Rizzo David 276-1517 88

3-BUS 43-RES 8-NEW

TH AVE SW 33444

om 800 blk W Atlantic Ave s bey Dixie Boulevard

19 Reed Louis 243-0208 85
20 Flint Willie 278-8522 85
22 Dowling Johnny ..... 276-5602 --
22 Odom Wilma ..... 276-5602 --
34 Cartwright Rudolph ..... 278-6355 --
35 Rhone Margaret 276-6300 77
39 Clergiste Robert 272-0128 89
39 Washington Willie ..... +274-9189 91
40 Blount Inez 278-1101 87
46 Fields J T ..... 278-2077 --

1ST ST SW

105 Chance Israel ..... □276-9586 91
107 Roberts Rebecca 276-7632 80
112 Adams Mattie ..... 276-5641 --
112 Burley Charlie 276-4454 86
115 Spells Adrienne 276-2881 86
120 Mooney Magalene 276-4587 84
122 Farrington Charles A 278-1620 85
124 Collins Essie Ross 278-4760 89
124 Duvall Elese 276-7166 81
124 Smith Louise 265-2739 87
125 Andrews Judy 272-2069 85
130 Bell Deborah 276-8949 89
133 Jones Y 278-3489 90
133 Metra Ancelet 276-6285 85
136 Johnson R A ..... +265-3616 91
141 Gooden Willey Jr 243-8197 90
142 Gracien Daniella ..... +276-1774 91
144 Gellile Clemente ..... □278-0383 91
146 Bowers Joy ..... □265-4724 91

2ND ST SW

3RD ST SW

309 Mahome Mary Eunice ..... 276-9672 --
317 Malone Willie R 278-2273 87
321 Clark Kenneth ..... 276-7925 --
325 ★Doc Maxwell Landscaping & Nsry 272-3150 85
325 ★Maxwell Roy Landscpng 272-3150 85
329 Patterson Wm A ..... 278-3791 --
332 Jacquelyn Sylvain ..... +265-3619 91
332 Louis Denise ..... +265-3485 91
333 Williams Annie Velma ..... 276-9897 --
344 Hadley C 272-1877 81
350 Robinson Leonard ..... +272-0662 91

4TH ST SW

417 Green Edward 272-7176 87
421 Turner Gloria A 272-8158 87
501 Kirkwood A C ..... 276-0603 --
507 Garland Juanita ..... 276-7949 --
510 ★Haitian Catholic Ctr 276-4880 89
511 Jackson Collette ..... +274-6105 91
511 McClellion Jerome ..... +278-9801 91
515 Hudson Johnny White 276-3910 89

6TH ST SW

601 Walker Ellis ..... 278-9688 --
609 Moody G 278-5619 80
613 Williams Katie ..... +278-9782 91
621 Laine James 278-7968 90
621 Tyson John ..... □278-8445 91
625 Hunt Roverta ..... 278-1258 --

7TH ST SW

701 Pace Charlie J ..... +274-2044 91
713 Etienne Joseph 243-2859 90
713 Laurant Lemercier ..... +243-6914 91
800 ★Bethel Baptist Evangelical Church 272-9136 90
[illegible] Kaltenbach Matt 243-4820 85
[illegible] Essex Rick L 272-3066 89
[illegible] Hogg Harvey 278-5299 85
[illegible] Hogg Lynn B 278-5299 86

8TH AVE SW 33444 Contd

15915 Briggs Norman C ..... +243-2510 91
15925 Hodges M M 265-1884 89

15933-99 SOUTHRIDGE VILLAGE APTS

15933 Ahberj Roseline ..... +276-5184 91
Antoine Ceraphin 272-5820 90
Demesier Micheline ..... +276-9040 91
Joachin Mujenie ..... +243-8217 91
Pierre Mary ..... +276-4078 91
Thomas Yves 265-0220 90
15943 Kegley Lori 243-0153 90
Landy Glen ..... +274-0633 91
Lucien Serge 276-5860 89
Placite Jean Robert ..... +265-0225 91
Schick Howard 278-8790 90
15953 Lang Sherrie 276-2419 90
Mathieu Ossecite ..... +276-4922 91
Python Roger ..... +272-6149 91
Reynolds Claudette 272-4618 88
15963 Abbott Brian 278-1798 86
Maxis Marie ..... +276-4135 91
15973 Abernethy S Chrisman ..... +243-1319 91
Fleurant Yveline ..... +276-3289 91
Gelome Luciann 276-3934 90
Jean Eltha 276-2067 89
Normil Roger ..... +278-6553 91
15983 Carr Andy J 272-4997 88
Etienne Feret ..... +265-4686 91
Wright Ester H ..... +265-7237 91
Zanders Denise 276-8103 89
15993 DeMayo Henry 272-3138 90
Dezime Alcegueur ..... +276-8915 91
Ether Thomas 278-0024 84
Flores Jose M ..... +278-1659 91
15999 Augustin Yva 265-4941 90
Dona Georges ..... +243-3369 91
Gulien Cherlita ..... +265-1186 91
Manzo Angelica ..... +272-1766 91
Pancu Mircea 278-6158 90
Sanon Presendieu ..... +276-8068 91
Versluis Theresa 265-2935 90
Zamol Annecia ..... +265-2749 91
16680 Garcia Christina G 243-0666 88

4-BUS 99-RES 33-NEW

8TH CT NW 33445

4030 Mayer Richard C 496-4141 88
4075 Botheras Jack 496-4084 89

0-BUS 2-RES 0-NEW

8TH CT SE 33483

From 800 blk SE 7th Ave e to Intracoastal Waterway

701 Cowdrey H F ..... 278-9326 --
707 Englehart John 272-2064 89
708 Rothbard Sidney 276-7119 90
714 Schutz Joseph A Jr ..... +278-7361 91

0-BUS 4-RES 1-NEW

8TH CT SW 33444

From 800 blk S Swinton Ave w bey SW 2nd Ave

4 Mayhew A C Jr ..... 276-7908 --
7 Brown Errol 265-4695 90
8 Johnson Joe H Jr ..... □278-7209 91
11 Donaldson Alva 276-8476 87
15 Gray John T ..... 278-2949 --
16 Wright C Z 265-1128 80
16 ★Wright's Way Roofing 276-7240 87
24 Armas George P 276-6283 78
25 Garcia Maria ..... 278-3552 --
101 Bruny Salnvilca 272-6509 88
107 Clemons Harvie 276-8716 79
108 Miller P 272-1410 81
124 Espinoza Mary O 278-0164 90
125 Nixon Kathlyn Sue ..... 278-1560 --

2ND AVE SW

202 Renlsson Alfred ..... +274-0590 91
203 Little A W ..... +243-6984 91
215 Sancho M 276-7568 80
305 Hankerson Henry D ..... +243-3523 91
310 Davis Elroy 243-0868 89
311 Paul Charlotte ..... +265-1349 91
319 Escarmin Fauster ..... +272-4983 91
319 Jacques Lionel ..... +276-7493 91
325 Hernandez Albert ..... +265-1853 91
602 Kemp John 272-8323 83
614 Lewis Joyce Ann 243-0212 85
619 McFarlane Dani S ..... 278-4780 --
620 Pullum Marian 272-1165 78
620 ★Pullum's Playskool 272-1165 84

7TH AVE SW

700 Hollis Peggy 272-1372 88
704 Straugh Kimberly ..... +243-9110 91
712 Pickett Leon ..... 278-4358 --

2-BUS 29-RES 8-NEW

8TH ST NE 33444

From 800 blk N Swinton Ave e to N Ocean Boulevard

5 Marquis D ..... +278-3169 91
5 Martin Tom 272-6835 87
14 Valiente Ofelia ..... +243-6326 91
17 Bowers J ..... +276-1783 91
17 Samson S ..... □278-7639 91
25 Davis Frederick C II 272-4628 89
25 Steiner Kenton 265-4915 90
102 Wells Gary 265-0809 90
105 Dunn R S ..... +243-9275 91
110 Martin William F 272-0526 81
113 Leakey Reginald J 272-6164 86
114 Godwin Paul Mrs ..... 276-4941 --
121 Van Ballegooien C ..... 276-9800 --

8TH ST NE 33444 Contd

2ND AVE NE

201 Scherzinger John 276-0045 77
203 Foster Francis C 272-7164 78
205 ★Khan Zakir H MD 272-3571 85
217 ★Gulf Stream Optical Service 278-2866 83
217 ★Medical Arts Optical Svc 272-2866 80
217 ★Wintrich H P MD FACS 278-2866 76
217 ★Wintrich H P MD PA 272-2866 80
228 ★Delray Non Invasive Laboratory 272-1234 90
229 ★Kucera Frank E MD FACS 272-1234 76
230 ★Contemporary Dental Ceramics 278-5101 84
230 ★Renaissance Dental Studio 278-5101 87
230 ★Rosenbaum H J DDS MSD 278-2404 86
230 ★Wuebbenhorst A Merlin DDS PA 278-2404 83
230 ★Wuebbenhorst & Assocs 278-2404 87
237 ★Bebout Donald MD 265-2103 90
255 ★Foley Allan C DMD ..... 278-2388 --
255 ★Valentini & Moyes DDS PA ..... +276-4372 91
255 ★Valentini Gerard DDS 276-4372 90
275 ★Earnhart William R MD Appointments & Ofc 278-4573 77
275 ★Earnhart William R MD Bookkeeping Ins 276-3600 77
275 ★Kennemer Alfred H MD Appointments & Ofc 278-4573 77
275 ★Kennemer Alfred H MD Bookkeeping Ins 276-3600 77
275 ★Lynch Harold J Jr MD Appointments & Ofc 278-4573 82
275 ★Lynch Harold J Jr MD Bookkeeping Ins 276-3600 83
300 ★McCastlain M S MD FACS 278-3366 78

ZIP CODE 33483

6TH AVE NE

630 ★Catering By Rosella's ..... 276-6847 --
630 ★Rosella's Pastry & Deli bakrs 276-6847 83
648 ★Johnny Grant's Studio Of Dance 272-8111 83
657 ★Bobby De Mario's Sail Inn 276-5147 89
657 ★Sail Inn 276-5147 89

7TH AVE NE

700 ★Eschenburg C G MD PA ..... 276-5151 --
714 ★Robert Ray & Assocs advertising ..... 278-0439 --
715 Rohrer Joy LaDelfa DMD 265-1998 87
715 Rohrer Thomas DMD 265-1998 87
717 Gallaugher Edward J 276-9885 89
717 OMara Francis J 272-3474 83
718 ★Seven Eleven Stores 276-8415 82
719 ★Vincent's Hair Stylist Of Delray 243-2887 84

8TH AVE NE

801 ★Mimi's Cocoa Gourmand candy 272-3445 90
809 ★Love's Med Art Pharm ..... 278-2618 --
811 ★Kirkpatrick George S investments ..... +243-0010 91
811 ★Prudential Bache Securities ..... +243-0010 91
815 ★Stroud Barbara Interiors 276-8044 84

9TH AVE NE

901 ★Eighth Street Mkt gro ..... 276-6692 --
905 ★Raynor William Resort Wear 272-0550 84
1000 ★Eight Street Bridge 276-5948 84

1111 INLET COVE APARTMENTS

Amico Roy T 276-2052 89
Bingo William L ..... +274-0554 91
Chambers John G 278-8156 89
Corcoran Thomas J 243-8169 89
Diamond Joseph ..... +274-2047 91
Forziati Allan 278-2713 90
Frick Marian ..... +278-0948 91
Goldstein Larry 272-0066 90
Hayes Michelle 243-3837 89
Kenney Robert J 272-5908 89
LaPorte Roland A 265-0597 89
Singer S 278-2548 89
Trowbridge K Krey 278-5010 90
Whitman Gerald 272-3136 90

1177 GULFSTREAM BLDG
(Delray Medical Arts Bldg)

★Associates In Psychiatry & Behavioral Medicine 278-9200 89
★Connark Co Ltd 272-0151 81
★Daly Appraisal Firm ..... +276-7074 91
★Ewing Aubrey K PhD psychotherapist 278-9200 89
★Golden Randee J atty 265-2666 89
★Tomelleri Carlos J MD 278-9200 89
★Tompkins Randi S atty 265-2666 90
★Weiner Golder & Associates PA attys ..... +265-2666 91
★Weiner Michael S attorney 265-2666 87

8TH ST NE 33483 Contd

1177 GULFSTREAM BLDG Contd

ANDREWS AVE

1201 ★Armstrong David G atty 272-1225 89
1201 ★Chapin & Armstrong PA 272-1225 88
1201 ★Chapin Robert D atty 272-1225 80
1201 ★Dave Bodker Landscape Architecture Planning 276-6311 90
1201 ★Mirow Matthew C atty 272-1225 87

1210 APARTMENTS

Bryant Rennie 278-4374 90
Hoffman M F 272-5704 77
Lewis Lisa 278-4374 90
Ryan Michael ..... □276-0196 91
Tetreault David W 243-0530 90
1224 Kurkowski S ..... +274-9163 91

1228 GULFSTREAM APT MOTEL

Bensch Robert B 272-6856 88
Brous Dale 272-0291 90
Gracey S J 272-1493 86
Husak Thomas ..... +274-0820 91

1236 PARLIAMENT THE APARTMENTS

Casteleyn J 272-7855 90
Crandall Charles E 243-1731 88
Hale Jesse C ..... +272-2201 91
Hurdman Frederick H ..... +278-4879 91
Hurdman Jack 272-0022 90
★Parliament Apartments ..... +276-6245 91
Porter P ..... +272-1173 91

1237-41 APARTMENTS

1237 Jenkins Otis ..... +274-0101 91
Kelly Stephen ..... +278-6708 91
Petti Richard V ..... +274-9045 91
1241 Ames Shane 278-7056 89
Jones Gregory P 278-2651 89
More G ..... +243-2538 91

1315 VALHALLA VILLAS CONDOMINIUM

Miles T L 272-0891 89
Singletary Frank 272-0014 90

55-BUS 57-RES 22-NEW

8TH ST NW 33444

From 800 blk N Swinton Ave w to NW 1st Ave

25 Burke William P 272-6057 81

0-BUS 1-RES 0-NEW

8TH ST NW 33445

From NW 37th Ave w, 2 n of Lake Ida Road

2341 Katz Philip 276-4386 81
2372 Gilbert Alvan 272-3152 80
2373 Waldman Sidney 272-1817 81
2431 Baum Robert S 272-1716 81
2444 Friedman I Paul PhD 272-1760 82
2463 Shapiro M 276-0609 88
2470 Keldan Jeanette 276-2362 85
2477 Bergman Bernard D 272-3505 87
3701 Carla G 498-7546 89
3727 Wessel Gerhard ..... +498-9703 91
3756 McDaniel Jerry M 495-1094 86
3757 Perez Peter 496-1168 85
3776 Gerold George 498-0178 81
3777 Kozak John Jr 498-8916 81
3800 Neal S 498-8595 85
3816 La Porte Raymond E 498-8677 81
3817 Gardner J F 498-7791 81
3836 Wilkinson Etta 495-9849 90
3837 Neeb Wallace W 498-7994 81
3856 Lalande Leo 498-7104 82
3857 Marello Lisa ..... +495-9377 91
3877 English David J 495-1041 86

0-BUS 22-RES 2-NEW

8TH ST SE 33483

From 800 blk S Swinton Ave e beyond S Federal Hwy

114 Figueredo Alcibiades 276-7035 86
118 Labagy Antonier ..... +243-6948 91

2ND AVE SE

201 Challen Jeanne Rose ..... +278-8854 91
201 Seme Onance ..... □278-2707 91
202 Manassee Frantz ..... +272-8029 91
203 Laguerre Pierre L 272-2159 89
204 Gonzalez Eduardo 272-4387 85
208 Mailloux Stephen L 272-2225 90
310 Raphael Marie ..... +272-2065 91

5TH AVE SE

551 BARNETT BANK BLDG
(First Bank & Trust Bldg)

★B B Boynton Inc ..... +278-0356 91
★Barnett Bank Of Palm Beach Co Delray-S Delray Bch Office 278-0200 86
★Barnett Bank Of Palm Beach Co Delray-S Delray Bch Office Consumer Loans 243-1938 89
★Barnett Bank Of Palm Beach County Banking Offices Delray-S Delray Bch 278-0200 89
★Barnett Bank Of Palm Beach County Banking Offices Delray-S Delray Bch Consumer Loans 243-1938 90

Contd

N/A
N/A
276-6397 --

SW

276-8238 95

STATES APTS
+266-9609 97
□276-6294 97
+276-0132 97
278-8056 92
265-0867 95
276-5538 94
265-1937 96
279-9215 94
+272-9510 97
272-2562 89
274-6692 95
272-3334 83
+278-9123 97
+278-8404 97
+274-4293 97
274-4621 96
276-5123 96
276-2596 93
+276-6691 97
+276-9746 97
265-2831 96
272-6832 90
276-8842 90
274-8445 92
243-6476 94
+243-2901 97
+278-4973 97
□243-3793 97
276-9275 94
+279-2826 97
+278-6856 97
Eunice 243-8982 92
274-9332 92
278-9822 96
272-2422 90
243-6787 96
243-2994 96
274-0182 96
278-8160 96

7TH AVE SW

+279-8429 97

Body

+243-3655 97

86-RES 21-NEW

33483

St n bey Bond Way

P 265-3484 96
+243-1074 97
272-0951 92
T 276-7703 83
R 276-4879 84
H 278-1462 91
276-6652 --
274-8033 95
278-8842 96
278-5715 --

3RD ST NE

272-4080 95
272-9152 96
P 272-4060 89
272-3775 94
+278-6193 97
Alexander 243-9867 91
243-9867 91
276-6580 --
276-0935 --
T E Jr 276-4715 76
Thomas D 276-8346 79
P □266-9801 97
272-3632 84
278-7544 81
W 278-4952 90
N/A
272-0927 92
278-6562 94
G 278-6207 78

4TH ST NE

D E 243-8155 89
A 278-4270 95
278-4270 80
James 274-8307 96
Andrew J 265-0792 94
J 272-7032 83
276-9670 95
R 276-2461 90
274-4294 93
243-4749 93

5TH ST NE

Terrance 276-9936 95
272-6163 76
278-7136 82
276-9921 90
+276-9981 97

6TH ST NE

278-3488 90
M 278-8254 96
W contr +276-6919 97
Bone 276-6582 --
276-6582 87
Thomas M 272-1652 87
243-9362 96

8TH AVE NE 33483 Contd

820 ●Mccrudden Thomas 278-6564 96

702 HAMPTON APARTMENTS THE
●Bills Scott ..... N/A
Cinquino Jason ..... □274-9857 97
★Hampton Apts The 276-5980 87
712 Ferral Wm ..... +272-0599 97
712 Ferrall Jason ..... +272-6640 97

7TH ST NE

8TH ST NE

811 ●Gwynn J D 276-1973 88

812 Mc INTYRE APTS
Grier G A ..... +274-8702 97
Penningroth L 272-9695 96
Perry Jason ..... +265-0870 97
Toussaint M ..... +266-9367 97
816 ●Worth Janetta E ..... N/A
819 Fanus William L 276-6012 90
821 Conklin Everett G 265-2294 90
900 Sasser William D ..... +278-9507 97
911 Martinez R ..... +274-8071 97
912 Jablonsky Michael 276-4907 96
920 Ravenhall Marilyn ..... +276-8931 97
955 ●Hogan C ..... +274-9601 97
955 Keifer David M ..... +243-6062 97

1001 DELRAY COLONIAL CLUB APTS
Carroll Peter 243-0351 86
Clapp William MD 243-9617 94
Corder Robert H 272-1001 81
Costa Daniel ..... +274-8868 97
Federico Ross 243-3186 91
Greene J 243-0379 89
Heinz Harold 265-1868 95
Hines Vonna L ..... +278-7427 97
Hoffmann John M 278-7768 95
Kuhn M A 272-3799 96
Matthews Glenn W 272-4021 82
McNeil Robert C 272-3193 81
Menzie John 276-3973 95
Miller Delmer ..... +279-2605 97
Murdoch Chas E 276-6180 86
Murphy M E 265-4728 91
Osborn C D 276-0086 96
Saglimbeni Carmen 279-9963 94
Sheehy Jeremiah 272-4358 87
Sheirburn Edmund L 274-6486 93
Simoneau Alex 278-7151 76
Stanford K J 278-8907 87
Thomas Lillian 272-8842 93
Walsh Thos J 274-2014 91
Wilson James M 278-2483 87
Zager Frank 278-6048 87

1010 MARTELL ARMS CONDOMINIUMS
Barnes S 276-1723 91
●Beck G J ..... +272-3693 97
Beirne L 276-1777 90
Cappeller Mary ..... □243-8445 97
Clay Carol B 276-0260 93
●Conrad F Kimball 278-6934 89
Countryman Robert J 265-3814 91
Donahue Ethel M 265-3561 93
●Faherty Patrick H 272-9230 93
Freedman Gracie ..... +272-7960 97
Grafton M 272-1925 96
Hancock James P Jr 278-3842 96
●Huebner F 272-0332 88
Jardin Hermine 243-9538 96
Kennedy Thomas 276-2056 84
Kirkham Tom ..... □278-6182 97
Koenen William V ..... +279-8022 97
Lechler Richard 265-2509 91
●Maloney K ..... +274-9832 97
Miller Chris 276-4885 96
Moynagh John 265-0635 95
●O'Connor Suzanne 276-4261 86
●Sheets E 274-8078 96
●Spina E 278-6751 96
Tompkins M 272-3555 96
Voellinger S A 243-1231 89
●Weed T F 278-3535 90
Wotton Christopher 272-2389 96

1021 JEFFERSON APTS
Aguilar Ivan 243-6077 92
Brand J 276-3678 94
Fragola K ..... □276-1765 97
Sansom S ..... +243-1845 97
Simeon Luckner ..... +278-1257 97
1025 ⊙**Wysong Reese** ..... 276-7767 --

1211 SUNRAY APARTMENTS
(Sagamore Apartments)
Chisholm R 278-9405 96
Kemp Alice 278-5337 93
Krapf Richard D 279-1355 96
Marmorale Anthony 243-7989 92
1215 ●Tortomose John ..... 276-2009 --
1216 Berry Julie 274-6193 94
1216 Hutchinson C ..... +278-4235 97
1216 Weldon Christopher P ..... +243-8876 97
1227 ●Kaysen M 243-1770 86
1228 ●Bensch Robert B ..... N/A
1228 ●Brous Dale E ..... N/A
1228 ●Morris Lenore M ..... N/A
1248 ●Zawistowski David 274-7281 96
1300 Carr Ronnie 272-5097 96
3-BUS 142-RES 25-NEW

8TH AVE NW 33444

From 800 blk W Atlantic Ave n to Lake Ida Road

17 McCray Lydia ..... 278-6854 --
20 ●Jones J B ..... 278-2351 --

8TH AVE NW 33444 Contd

24 Wilson Anthony 276-5941 96
30 Hall Rosa 278-0743 95
40 Dhaiti Mercina ..... +274-7267 97
44 ●Wilson Christine 278-3141 91

1ST ST NW

112 Thompson Frances 272-8054 87
117 Burton Christine 276-4758 79
118 ●Williams Douglas T ..... 276-7590 --
122 ●Jackson K ..... N/A
127 ●Bush Rosa E Mrs 278-9444 76
130 ●Weatherspoon Jimmy 278-8779 86

2ND ST NW

205 ●Johnson John ..... N/A
205 Niblack Michael 276-6772 94
211 Haywood H L ..... 278-1507 --
212 ●Terry Douglas Mrs ..... 276-6794 --
227 Senat Jeanne 243-8593 95
228 ●Todd Hervie ..... N/A
231 ●Price Joe 278-7024 85
240 ●Newman Richard C 278-8175 88
245 ●Williams R Z 274-9095 96
250 Martin Joy 279-0621 94

3RD ST NW

301 ●Townsend M 278-9503 94
313 Whigham Joe L 278-1713 76
355 Masengill Chas ..... 276-5706 --

4TH ST NW

415 ★Jordan Missionary Baptist Church 272-0209 80
418 ●Razz H L ..... N/A
501 ●Heide Kurt W 278-7079 94
512 ●Schnebly Peter ..... +279-7595 97
514 ●Honeycutt Les 272-6774 95
520 ●Lein Harold F ..... N/A
526 ●Hoinig Dennis 265-2033 96
531 ●Barnes Denise A ..... N/A
602 Hayes Malcolm 276-2384 83
608 ●Chisholm Caroline 265-4881 96
608 ●Chisholm Douglas 274-3499 94
614 ●Jacobs M N DDS 276-7304 80
620 Priest William P ..... 276-7238 --
702 ●Kay David M 274-2288 93
801 ●James Debra L ..... N/A
801 ●Williams E ..... N/A
807 ●Sorensen Robert ..... N/A
838 ●Ntem Cathy P ..... N/A
860 ●Rizzo David 276-1517 88
1-BUS 43-RES 2-NEW

8TH AVE SW 33444

From 800 blk W Atlantic Ave s bey Dixie Boulevard

19 ●Reed Louis 243-0208 85
20 ●Flint Willie 278-8522 85
21 ●Mosley Raford ..... N/A
22 Dowling Johnny ..... 276-5602 --
22 Odom Wilma ..... 276-5602 --
28 ●Cartwright R ..... N/A
34 ●Cartwright Rudolph ..... 278-6355 --
35 ●Rhone Margaret 276-6300 77
39 Benoit Charles ..... +279-2731 97
39 Jean Christa ..... □279-9631 97
39 Vil Marc Andre 278-6240 96
40 ●Blount Inez 278-1101 87
43 Charles Latasha ..... +279-7579 97
43 Harp R 279-0944 95
46 Fields Mossie L 278-2077 94

1ST ST SW

103 Chance Israel 276-9586 91
105 Jacobs Mary 278-3893 93
107 ●Roberts Rebecca 276-7632 80
112 Gaines Edward 278-1638 96
112 McIntosh Lizzie M ..... +272-5997 97
118 ●Burgess W M 278-1467 94
116 ●Burgess Willie Mae ..... +278-4106 97
120 ●Kirkland John 276-6512 95
122 ●Farrington Charles A 278-1620 85
124 Dowling Johnny 272-6966 94
124 Duvall Elese 276-7166 81
124 Williams A 276-7426 92
125 ●Andrews Judy 272-2069 85
130 Kemp Stephanie ..... +272-2537 97
133 Jones Y 278-3489 90
133 Metra Ancelet 278-6285 85
134 Brown Michael A 278-0524 96
136 Scott E ..... +276-2189 97
137 Jones Jonathan 278-5015 96
141 Gooden Willey Jr 243-8197 90
141 Morris Rosalee 278-2959 93
142 Dolcine Guerold ..... +279-9915 97
142 Noreus Ornelia ..... +243-2684 97

2ND ST SW

220 ●Franklin Suzette ..... +274-4076 97
220 ●Franklin Suzette 276-0137 93
220 Sparks Larry Jr 278-2846 93
230 Braddy Hardie 274-0337 93
250 ●Bean Barbara 274-3036 93
260 ●Flowers Linda 276-2828 93
260 ●Flowers Pamela 272-6133 93

3RD ST SW

313 ●Whigham Joe L ..... N/A
317 ●Wellmaker Mary 274-9323 96
321 ●Clark Kenneth ..... 276-7925 --
325 ★Doc Maxwell Landscaping & Nsry 272-3150 85
325 ●Maxwell Moses ..... +266-9931 97
325 ★Maxwell Roy Landscpng 272-3150 85
328 ●Baptichon Marie F ..... N/A
329 Patterson Genine 243-2966 95

8TH AVE SW 33444 Contd

332 Losius Telemaque ..... +279-4848 97
333 ●Williams Annie Velma ..... 276-9897 --
336 ●Knight Jerry ..... N/A
340 ●Johnson Artis L ..... N/A
344 ●Hadley C 272-1877 81

4TH ST SW

417 ●Green Edward 272-7176 87
420 ●Matuszak Danny A ..... N/A
443 ●Finnerty V ..... N/A
501 ●Kirkwood A C ..... 276-0603 --
507 ●Garland Juanita ..... 276-7949 --
510 ★Our Lady Of Perpetual Help Church 276-4880 93
515 ●Hudson Johnny White 276-3910 89

6TH ST SW

601 Straughn L L ..... +278-8162 97
601 Walker Ellis ..... 278-9688 --
605 ●Holland Willie E ..... N/A
609 ●Moody G 278-5819 80
613 Williams Katie 278-9782 91
621 ●Laine James 278-7968 90
621 Tyson John 278-8445 91
629 ●Beachem Charlie C ..... N/A
637 ●Valez Jose 274-9328 96
637 ●Valez Jose ..... +279-9817 97

7TH ST SW

701 ●Herring Eugene K ..... +279-1875 97
701 Pace Charlie 274-2044 96
713 ●Etienne Joseph 278-5382 90
809 ★Bethel Baptist Evangelical Church 272-9136 90
1030 ●Pottinger Giles ..... N/A
1041 ●Storr Angela L ..... N/A
1060 ●Vergara Angel A ..... N/A
1100 ●Meus D ..... N/A
1110 ●Santiago Angel L ..... N/A
1111 ●Dieudonne Sylvain ..... N/A
1120 ●Walker Annie P ..... N/A
1121 ●Jean Jean S ..... N/A
1261 ●Etienne Sedmy ..... N/A
1271 ●Martin Kline G ..... N/A
1281 ●Valbrun Louis ..... N/A
1301 ●Rahmings Maurice ..... N/A
1310 ●Brown A ..... N/A
2374 ●Accomando Nancy L ..... N/A
2396 ●Michaud Elise H ..... N/A
2398 ●Harris Jane ..... N/A
15764 Stiles M 243-0981 96
15863 ★Essex Bobcat & Landscape 499-8505 94
15863 ★Essex Pressure Cleaning Sealing 499-8505 95
15863 Essex Rick L 272-3066 89
15871 ●Garland Margie Y ..... N/A
15891 ●Susskind Barry ..... N/A
15915 ●Briggs Norman C 243-2510 91
15925 Tucci Joyce 278-1021 96
15931 ●Behar Eli ..... +243-1157 97
15931 ★Linton Gardens ..... □274-6711 97

15933-99 SOUTHRIDGE VILLAGE APTS
15933 Fazal M D Abul 272-1841 96
●Fradilada Jaime 272-2842 92
Jeanty Marie ..... +276-5791 97
Jenkins Rhonda ..... +278-8985 97
Robinson Tietha L ..... +278-0321 97
Veillard Katia ..... +278-9739 97
15943 Boisrond Nadege 276-3150 95
Brown Horace ..... +243-1186 97
Burke Cindy 274-6984 93
Caguste Marceline ..... +276-3290 97
Estime Avenia ..... +279-8707 97
Jean Rony ..... +268-9026 97
Jeanniton Rodrigue ..... +243-1832 97
15953 Julien Odny ..... +276-2918 97
Nelson Angela ..... +278-6589 97
15963 Duclos Sonja ..... □274-8638 97
Thomas Dwight D 274-8506 96
15973 ●Abernethy S Chrisman 243-8985 95
Eloi Renel ..... □274-0173 97
Mcale Meree 274-0582 96
Ylusse Lucita ..... +243-2675 97
15983 Brooks Erica ..... +265-1978 97
Fleury Evette 279-0545 95
Veillard Jack 276-4179 95
Villrard Edene ..... +243-8683 97
15993 Etienne Fritzner ..... +265-2639 97
Fraser Robert M ..... □279-0712 97
Parfait Lucait ..... +243-1240 97
Toussaint Prosper 278-6221 96
15999 Jeantye Lina ..... +243-9990 97
Joseph Sonya 272-4859 95
Louis Nickson ..... +276-3004 97
Ugweje O ..... +243-9557 97
16648 ●Cisneros Samuel ..... N/A
16680 ●Garcia Oscar E ..... +243-0666 97
7-BUS 133-RES 35-NEW

8TH CT NW 33445

4030 ●Mayer Richard C 496-4141 88
4035 ●Szymanski Brunon ..... N/A
4055 ●Toulson W Robert 496-3751 92
4075 ●Botheras Jack 496-4084 89
0-BUS 4-RES 0-NEW

8TH CT SE 33483

From 800 blk SE 7th Ave e to Intracoastal Waterway

701 ●Cowdrey H F ..... 278-9326 --
707 ●Englehart John 272-2064 89
708 ●Rothbard Sidney 276-7119 90
710 Hoplamazian Edward 243-8689 93

Contd

.... 243-4749 93

.... □272-4422 00
.... N/A
.... 272-6163 76
.... 278-7136 82
.... 276-9921 90

... 243-9363 98
... 276-8919 99
... 276-6582 --
... 272-1652 87
... N/A
... **278-6564 96**
... **243-9362 96**

S THE
... +272-2698 00
... 276-5980 87
... +266-9392 00
... +265-2505 00
... +272-1363 00
... +330-9138 00
... +330-0273 00

... 278-4388 98
... 276-1973 88

... 274-8702 97
... □265-4632 00
... 278-5183 99
... +276-4749 00
... 276-7317 98
... 276-6012 90
... 276-0380 99
... 278-9507 97
... 272-7412 96
... 272-1761 97
... +272-9394 00
... 276-4907 96
... 265-2896 98
... □279-6510 00

IB APTS
... 279-9420 99
... 243-0351 86
... 272-1001 81
... 274-8868 97
... □274-9708 00
... +274-8554 00
... 243-3186 91
... 243-0379 89
... 265-1868 95
... 278-7768 95
... 272-3799 96
... 272-4021 82
... 272-3193 81
... 272-3351 98
... 276-3973 95
... 279-2605 97
... 276-6180 86
... 265-4728 91
... 272-4358 87
... 274-6486 93
... 278-7151 76
... +330-8620 00
... +266-9313 00
... 274-2014 91
... 278-2483 87
... 276-6048 87

MINIUMS
... 276-1723 91
... 278-0033 98
... 276-1777 90
... +276-4554 00
... 278-2428 99
... 279-4653 98
... 279-4517 99
... 243-0382 99
... 278-6934 89
... 265-3814 91
... 278-5837 99
... 276-8346 99
... 265-2575 98
... +274-6008 00
... 265-3561 93
... 266-9470 98
... 272-9230 93
... 272-7261 98
... □274-0142 00
... 272-1925 96
... 278-3842 96
... 243-9538 96
... +265-0030 00
... 278-6182 97
... 272-9472 99
... 278-2653 98
... +279-8126 00
... +278-8293 00
... 276-4261 86
... +276-7862 00
... □278-0395 00
... +266-9619 00
... +279-0333 00

8TH AVE NE 33483 Contd

1010 MARTELL ARMS CONDOMINIUMS Contd

	●Spina E	278-8751	96
	●Tompkins M	272-3555	96
	●Voellinger S A	243-1231	89
	Wotton Christopher	272-2389	96
	Zimmerman Tracy	+272-5034	00

1021 JEFFERSON APTS

	Bradford Diane	□279-8198	00
	Ferrali Jason	□272-6640	00
	Monroe Frank	279-8944	98
	Monroe Frank	279-8945	98
	Tirpak Joe	+278-8017	00
1025	●Magilton William J	N/A	

1211 SUNRAY APARTMENTS
(Sagamore Apartments)

	Bowerman Annette M	+272-5059	00
	Fragiacomo B V	+330-8436	00
	Gonzalez Rafeal	+272-3284	00
	Marmorale Anthony	243-7989	92
	Nardella Donna	+278-7937	00
	Rouse Priscilla	+330-9886	00
1212	Bell Glynis	272-7253	98
1212	●Firestone K L	276-4119	99
1215	●Tortomose John	276-2009	--
1216	Berry Julie	274-6193	94
1216	Pacetti Robert Bruce	276-2184	99
1216	Rushing Mendy	265-1236	99
1227	●Kaysen Monica	N/A	
1247	Dalton Eric	276-1797	98
1248	●Zawistowski David	274-7281	96
1300	Kennedy Jennifer	265-7275	99

1-BUS 160-RES 33-NEW

8TH AVE NW 33444

From 800 blk W Atlantic Ave n to Lake Ida Road

17	McCray Lydia	278-6854	--
20	●Jones J B	278-2351	--
24	Wilson Anthony	276-5941	96
44	●Wilson Christine	276-3141	91

1ST ST NW

117	Burton Christine	276-4758	79
118	●Williams Douglas T	276-7590	--
124	●Pittman Lolira	+330-9387	00
127	Bush Rosa E Mrs	278-9444	76
130	●Weatherspoon Jimmy	278-8779	86
196	★American Legion Post 188	243-9371	99
196	★Caring Kitchen	278-0918	99

2ND ST NW

211	●Haywood H L	278-1507	--
212	●Terry Douglas Mrs	276-6794	--
227	Senat Jeanne	243-8593	95
233	●Wilkins Samantha	276-0663	99
240	●Newman Richard C	278-8175	88
245	●Williams R Z	274-9095	96
250	Turner Noel	+243-8782	00

3RD ST NW

313	Whigham Joe L	278-1713	76
325½	Celestin Regine	+330-9430	00
333	Thomas Bonnie	+265-3217	00
355	Masengill Chas	276-5706	--

4TH ST NW

415	★Jordan Missionary Baptist Church	272-0209	80
418	●Razz H L	N/A	
501	●London Jack	+276-2197	00
508	●Reyna Renato	272-5924	98
512	●Eaton D	276-7021	98
514	●Honeycutt Les	272-6774	95
526	●Hoinig Dennis	265-2033	96
602	●Hayes Malcolm	276-2384	83
608	●Chisholm Anne	274-3499	94
606	●Chisholm Caroline	265-4881	96
614	●Jacobs M N DDS	276-7304	80
620	●Priest William P	276-7238	--
702	●Kay David M	274-2288	93
807	●Moise A G	N/A	
859	●Medina Marco A	N/A	
860	●Rizzo David	276-1517	88

3-BUS 35-RES 5-NEW

8TH AVE SW 33444

From 800 blk W Atlantic Ave s bey Dixie Boulevard

19	●Reed Louis	243-0208	85
20	●Flint Willie	278-8522	85
21	Mosley Raford	+330-9701	00
22	Dowling Johnny	276-5602	--
22	Odom Wilma	276-5602	--
34	Cartwright Rudolph	278-8355	--
35	●Rhone Margaret	276-6300	77
39	Clergiste Robert	274-0143	98
40	Blount Inez	278-1101	87
43	●Harp Kimberly	+243-0365	00
46	Fields Mossie L	278-2077	94
47	●Dobson C	266-8764	99
47	Newland A	+279-4975	00

1ST ST SW

103	Chance israel	276-9586	91
107	●Roberts Rebecca	276-7632	80
111	●Hickman Tommy	243-3901	99
112	Bostick Shirley	279-4101	98
112	Gaines Edward	278-1638	96

8TH AVE SW 33444 Contd

120	Kirkland John	278-[illegible]	
120	●Mooney Felicia	278-[illegible]	
122	●Farrington Charles A	278-[illegible]	
124	Duvall Elese	278-[illegible]	
124	⊗Hernandez Ramon	278-[illegible]	
125	●Andrews Judy	278-[illegible]	
130	Duclos Letroit	272-[illegible]	
133	Jones Y	+243-[illegible]	
136	McDowell Rebecca	278-[illegible]	
137	Jones Jonathan	+265-[illegible]	
141	Guy Latisha S	278-[illegible]	
141	Morris Rosalee	+266-[illegible]	
142	Saintseuveof Action	278-[illegible]	

2ND ST SW

220	●Franklin Suzette	274-[illegible]	
220	●Franklin Suzette	276-[illegible]	
220	Sparks Larry Jr	278-[illegible]	
240	●Desty Y	274-[illegible]	
250	●Bean Barbara	274-[illegible]	
260	●Flowers Linda	276-[illegible]	

3RD ST SW

309	Simmons W	272-[illegible]	
325	★Doc Maxwell Landscaping & Nary	272-[illegible]	
325	●Maxwell Moses	272-[illegible]	
325	★Maxwell Roy Landscpng	266-[illegible]	
332	Maitre Jacques Andre	272-[illegible]	
333	●Williams Annie Velma	276-[illegible]	

4TH ST SW

409	Antoine Betty Ann	+278-[illegible]	
417	●Green Edward	272-[illegible]	
501	●Kirkwood A C	278-[illegible]	
507	●Garland Juanita	276-[illegible]	
510	★Our Lady Of Perpetual Help Church	276-[illegible]	
515	●Hudson Johnny White	276-[illegible]	

6TH ST SW

601	Straughn L L	278-[illegible]	
601	Walker Lucretia	278-[illegible]	
609	●Moody G	278-[illegible]	
613	Williams Katie	+278-[illegible]	
613	Williams Katie	278-[illegible]	
621	●Laine James	278-[illegible]	
621	Tyson John	278-[illegible]	

7TH ST SW

701	Deps Rodney	+330-[illegible]	
709	Cooper Ericka	+265-[illegible]	
713	Jules Evens	+330-[illegible]	
801	Francois Franck	+266-[illegible]	
809	★Bethel Baptist Evangelical Church	272-[illegible]	
2374	●Accomando Nancy L	N/A	
2390	●Jahrmarkt Richard C	N/A	
15863	★Essex Bobcat & Landscape	499-[illegible]	
15863	★Essex Pressure Cleaning Sealing	499-[illegible]	
15863	●Essex Rick L	272-[illegible]	
15871	Chrzanowski L	266-[illegible]	
15891	●Susskind B	+243-[illegible]	
15915	●Briggs Norman C	243-[illegible]	
15925	●Tucci Joyce	278-[illegible]	
15931	●Behar Eli	243-[illegible]	
15931	★Linton Gardens	274-[illegible]	

15933-99 SOUTHRIDGE VILLAGE APTS

15933	Badal Mossaddaque	+266-[illegible]	
	★Ballentyne Yvonne	+272-[illegible]	
	Compere Laumane	□279-[illegible]	
	Fazal M D Abul	272-[illegible]	
	James Sherenda	+276-[illegible]	
	Robinson Tietha L	276-[illegible]	
15943	Baptiste James	+276-[illegible]	
	Baptiste James	+330-[illegible]	
	Estime Avenia	279-[illegible]	
	Jeanniton Rodrigue	276-[illegible]	
	McCleod Chandra	+276-[illegible]	
	Rivers Shonta	330-[illegible]	
	Sainvil Divilien	276-[illegible]	
	Strong Vincent	+265-[illegible]	
15953	Brinkley R V	274-[illegible]	
	Chery Prosper	279-[illegible]	
	Etienne Lebien	□266-[illegible]	
	Hanrahan Michelle	□330-[illegible]	
	Metra Anceiet	278-[illegible]	
	Nelson Angela	278-[illegible]	
15963	Council Edward	+272-[illegible]	
	Patterson William	+272-[illegible]	
	Sims Willie	276-[illegible]	
	Stewart Cynthia	274-[illegible]	
	Vice Lochner	+330-[illegible]	
15973	Fenelon Monique	+278-[illegible]	
	Vasquez Ambrosia	+265-[illegible]	
15983	Foyelle Celanie	□265-[illegible]	
	Garcon Andre	+330-[illegible]	
	Michel Dorlemard	□279-[illegible]	
	Saint Alliana	+272-[illegible]	
	Talbert Michelle	266-[illegible]	
15993	Dorsaintvil Joseph	+243-[illegible]	
	Frasier Robin	274-[illegible]	
	Orman Magloire	+278-[illegible]	
	Ramene Toussaint	278-[illegible]	
	Roundtree Sharon	278-[illegible]	
	Toussaint Gerard	390-[illegible]	
	Toussaint Prosper	276-[illegible]	
15999	Black Patricia L	+272-[illegible]	
	Bradley Christina	266-[illegible]	

E SW 33444 Contd

99 SOUTHRIDGE VILLAGE APTS Contd

	Jeantye Lina	243-9990	97
	Joseph Sonya	272-4859	95
	LaMarre Jean Claude	243-3894	98
	Medina Daniel	+272-0491	00
	●Garcia Gloria C	+243-0666	00

-BUS 110-RES 33-NEW

CT NW 33445

	⊗Kruger Jeff	496-4141	00
	⊗Szymanski Brunon	N/A	
	●Toulson W Robert	496-3751	92
	●Botheras J	638-0880	99
	●Botheras Jack	496-4084	89

0-BUS 5-RES 0-NEW

CT SE 33483

800 blk SE 7th Ave e to Intracoastal Waterway

	●Cowdrey H F	278-9326	--
	Engelhart John	+272-2064	00
	Engelhart John	278-6441	89
	●Rothbard Sidney	276-7119	90
	●Cooper Ollie M	N/A	
	Hoplamazian Edward	243-8689	93
	Gasgarth Don	279-0882	98
	Gasgarth Don	+279-9644	00

0-BUS 8-RES 2-NEW

CT SW 33444

800 blk S Swinton Ave w bey SW 2nd Ave

	Lapiante Odvil	+279-0283	00
	●Brown Errol	265-4895	90
	Johnson Joe H Jr	278-7209	91
	Johnson Lakilya	266-8563	99
	●Donaldson Alva	276-8476	87
	Vicama Wadel	+330-9841	00
	●Maze James	278-2949	96
	●Wright C Z	265-1128	80
	★Wright's Way Roofing	276-7240	98
	●Armas George P	276-6283	78
	Emmanuel Elizanda	276-4804	95
	●Simpson Eddie T	N/A	
	●Bruny Saimvilca	272-6509	88
	Clemons Harvie	276-0811	79
	Rose Lenora	□265-1316	00
	Groves Ann	+276-5510	00
	Miller P	272-1410	81
	●Calabrese Gino	N/A	
	●Bandixen Jessie C	N/A	
	Espinoza Mary O	278-0164	90

2ND AVE SW

	Dudley Susan	243-8526	98
	●Fashaw Lonie B	266-9106	97
	Delicat Walker	+274-0523	00
	Frantz Mezias	+276-7764	00
	●Sancho M	276-7568	80
	Brown Ethel	276-1190	97
	●Delorme Joseph	N/A	
	Davis Elroy	243-0868	89
	●Griffin Amos	276-2722	93
	●Jacques Lionel	+279-4579	00
	Pierre Jean Gerard	278-9137	98
	★In Baptiste Lamothe	+279-9084	00
	Revoir Michiet	□266-2812	00
	Seide Claudia	+272-0989	00
	●Patterson W A	N/A	
	●Knight G B	N/A	
	●Johnson Artis L	N/A	
	●Morgan R H	N/A	
	●Newton Gregory B	N/A	
	●Kemp John	272-8323	83
	●Fashaw R W	N/A	
	Nixon Julie	+330-2441	00
	●Venegas Tony G	N/A	
	●Lewis Joyce Ann	272-1574	99
	●Lewis Joyce Ann	276-3631	85
	★Hopewell's Happy Tots Care & Learning Center	272-1165	98

7TH AVE SW

	Hollis Peggy	272-1372	88
	McClendon James	276-2809	95
	Burns Arthur	278-1328	98
	Lowe Nathan	276-6481	98
	●Pickett Claretta	266-0593	99

-BUS 48-RES 9-NEW

TH ST NE 33444

800 blk N Swinton Ave e to N Ocean
Boulevard

	●Bowers J	276-1783	91
	●Hawke E C	N/A	
	●Stray Chris	274-8743	93

2ND AVE NE

	Scherzinger John	276-0045	77
	★Detail Landscape	+243-3880	00

ZIP CODE 33483

6TH AVE NE

	[illegible]lan	276-5147	89

7TH AVE NE

	[illegible]r Edward J	276-9885	92

8TH ST NE 33483 Co

718	★Seven Eleven Stores		
719	★Vincent's Hair Stylist Of Delray		

8TH AVE NE

815	★Stroud Barbara Interiors		

9TH AVE NE

908	Briggs J		

1111 INLET COVE APARTM

	Corcoran Thomas J		
	Frick Marian		
	Kenney Robert J		
	Singer S		
	Whitman Gerald		

1177 GULFSTREAM BLDG
(Delray Medical An

	★The Reading Room		

ANDREWS A

1210	Bryant Rennie		
1227	Kaysen M		

1228 GULFSTREAM APT M

	Bensch Robert B		
	Brous Dale		

6-BUS 15-RES

8TH ST NW 33444

From 800 blk N Swinton Ave w

25	●Burke William P		

0-BUS 1-RES

8TH ST NW 33445

From NW 37th Ave w, 2 n of La

2341	Marks Shirley		
2341	Waldorf Seymour		
2372	●Gilbert Alvan		
2373	●Waldman Sidney		
2431	●Baum Robert S		
2444	●Springer Lois J		
2444	Weinberg L Springer		
2463	●Boosler Charles J		
2470	●Arbus Samuel		
2477	⊗Bergman Bernard D		
3700	Carrilho Virgo		
3700	Carrilho Virgo		
3701	●Carta G		
3726	●Whitehead Alonzo		
3726	●Whitehead Nora		
3756	Gionfriddo Gary		
3756	Gionfriddo Gary V		
3757	●Perez Peter		
3757	Pesavento Jessica		
3776	Gerold George		
3777	●Wood William J		
3777	●Wood William J		
3800	Miller D D		
3801	●Kirby Wallace D		
3816	⊗Hartung Walter G		
3817	Gardner J F		
3836	Rivera Nathalie		
3836	Wilkinson Etta		
3836	●Wilkinson Roosevelt		
3837	Neeb Wallace W		
3856	●Lalande Leo		
3857	●Miller Robert M		
3876	●Bell Dennis A		
3877	●English David J		
3896	●Cohen Wayne A		

0-BUS 35-RES

8TH ST SE 33483

From 800 blk S Swinton Ave
Hwy

102	●Adams Eddie		
106	Kinder Pam		
110	●Johnson Fred P		
114	●Figueredo H Alcibiades C		
118	Guillaume Mertile		

2ND AV

201	Aleine Esteverne		
202	Estama Estima		
202	●Joseph M		
203	●Laguerre Pierre L		
204	●Gonzalez Eduardo		
204	●Gonzalez Reina		
208	Desilmar Garconet		
208	Doreias Jean Mone		

5TH AV

551 BANK OF AMERIC
(Nationsba

	★Bank Of America Delray Beach South Delray Banking Center		
	★Child Care Resour Referral		
	★Clark Herman E Ci		
	★Holding & Manage		
	★Hughes Helen L Ci		
	★P B C Literacy Coalition Inc		

+ NEW LISTING ⊗ NO TELEPHONE SOLICITING ● HOMEOWNER ★ BUSINESS LISTING □ CHANGE OF ADI

VAN SWEDEN INTERIORS
Decorators and Home Furnishers
309-311 E. ATLANTIC AVE. PHONE CR 6-5372


DELRAY BEACH
18 HOLE GOLF COURSE
SOUTH FEDERAL HIGHW
P. O. BO

NINTH AV SW fr W Atlantic av S to 85 SW 2d st then rebegins fr SW 10th st S to dead end
30 ◎ Ziegler Carrie Mrs
— SW 1st st crosses
115 ◎ Owens Odell Mrs
— Vacant
121 ◎ Owens Benjamin
— ◎ Hunt Matt CR 6-6221
— ◎ Wilson Prentis
144 ◎ Simpson Ernest CR 6-9718
148 ◎ Owens Nathaniel
— Fail Earl A
— ◎ Strickland Charles M
— Fuller Maurice
— McClelland George
— Howell Loys E
— ◎ Hall Fred R CR 6-5043
— Duncan Linzy
— Barnett Gene
— ◎ Rose Herbert CR 6-7792
— Vacant
— Searfoss Bessie M Mrs CR 8-1262
— ◎ Rose Donald J
— ◎ Rose Herbert E
— Vacant

TENTH NE fr 999 N Swinton av E to 1000 NE 3d av
9 ◎ Garges W Lawrence CR 6-7096
10 ◎ Davidson Ernest J CR 6-4752
25 ◎ Andis Mathew
26 Oxford Apts The CR 6-6908
◎ (1) Stollenwerck Guy CR 6-4773
(2) Vacant
(3) Redmond Charles J CR 6-6908
(4) Vacant
31 ◎ Bostian James L
104 ◎ Lyman Thomas G CR 6-5762
105 ◎ Clelland Elizabeth Mrs CR 6-7806
Corey Edward A
106 ◎ Chivers Thomas B CR 6-5407
107 ◎ Cooper John D CR 6-5155
201 NE 2d av crosses
203 ◎ Harper James A CR 6-4063
204 ◎ Gibbs Milton C
208 Vacant
210 ◎ Bahr Arthur L
211 ◎ Baker Thomas C CR 6-7317
212 ◎ Todd Reed P CR 6-4832
218 ◎ Page Molly V Mrs CR 6-4732
225 ◎ Whitley Mabel
228 ◎ Noigt Florence B Mrs
230 ◎ Kingsley John E CR 6-6934
234 ◎ Crichton Neil M CR 6-4012
235 ◎ Chapman Lelius H CR 6-4628
245 ◎ Knapp Michael G CR 6-9635
247 ◎ Davis Edmund R CR 6-6787
248 ◎ Anderson Walter W CR 6-7626
249 Brawner J Lemuel CR 6-7574
251 ◎ Green Robert A CR 6-7170
256 ◎ Brady Roy O CR 6-5026

TENTH SE fr 1501 S Swinton av E to 950 S Federal Hwy
11 F E C RR crosses
15 Florida Power & Light Co Distribution building CR 6-7453
105 Sunny South Apiaries CR 6-5637
111 Park av begins
200 E & M Garage CR 6-6128
211 DaCamara Elizabeth Mrs CR 6-5489
215 Miami blvd begins
217 SE 2d av (3d part) ends
220 SE 2d av (4th part) begins
301 SE 3d av ends
310 Nicoll George J CR 6-7691
◎ Rahmel Leo P
Purscher Elsie D Mrs CR 6-7150
Tourist
401 SE 4th av ends
501 SE 5th av ends

TENTH SW fr 1500 S Swinton av W to Germantown rd (Incorrectly numbered)
6 ◎ Nowlin James W CR 6-4878
6½ Vacant
8 ◎ Wyatt T P CR 6-7281
24 ◎ Robinson Luverne O Mrs CR 6-4743
26 ◎ Deputy Don J CR 6-6104
14 ◎ Russo Alphonso L CR 6-6468
Poplin Melvin
— ◎ Rawls Harris R CR 6-5287
— ◎ Smith Mary E Mrs CR 6-4894
114 ◎ Hill Charles L CR 6-5838
114½ Vacant
116 Mango av begins
— ◎ Neal Leo CR 6-7271
214 ◎ Fager August CR 6-9723
216 Sunset av begins
312 Vacant
312½ Vacant
314 Hutchings Russell C CR 6-4420
— SW 9th av rebegins
— Tourist
— Kussler Elston H CR 6-4946
— Kussler William CR 8-1367
320 SW 4th av crosses
405 ◎ Somers Thomas K CR 6-[illegible]
406 ◎ Valerio Carl C CR 6-[illegible]
425 SW 6th av (3d part) [illegible]

Tenth SW—continued
609 ◎ Barbar Andrew
619 ◎ Gwynn J W builder CR 6-6582
650 SW 7th av (4th part) begins
702 Milton James R
704 Breland Pat H Jr
— Winkler Daniel M
— ◎ Fisher Samuel G CR 6-7602
— ◎ Ryncarz Frank CR 6-6196
— Vacant
— SW 8th av (2d part) crosses
— Germantown rd begins

TENTH AV NW fr W Atlantic av N to 950 NW 3d st
13 ◎ Hayes Leroy L CR 6-6926
14 ◎ Taylor Richard CR 6-9667
16 ◎ Patterson Cleveland CR 6-4654
19 ◎ Thomas Eddie CR 6-9790
29 ◎ Hardwick William CR 6-5608
Bill's Auto Trim auto painting CR 6-5608
33 Mitchell Lacey
39 ◎ O'Neal Mark CR 6-9722
53 ◎ Lawrence Linton Rev CR 6-7229
54 ◎ Williams Blanche Mrs CR 6-5940
55 NW 1st st crosses
100 ◎ Smith J Allan
101 Wicks Mariette Mrs
102 Dassie Wally
103 ◎ Cartwright Chris CR 6-7195
108 ◎ Rolle Maggie Mrs CR 6-4661
110 ◎ Holliday Arthur CR 6-7809
112 ◎ Jones Fred CR 6-5171
113 ◎ West J upholsterer
114 Mew Ollie CR 6-6517
119 ◎ Matthews Ulan CR 6-7412
129 Willingham Charles J
151 NW 2d st crosses
215 ◎ James Don
228 ◎ Jones Lee CR 6-7028
229 ◎ Anderson John B
230 Colored Recreation Center
233 ◎ Wallace Ora Mrs
240 Teen Town Park and Playground
240 Teen Town Park Swimming Pool

C. W.
WHOLESA
PURE OIL
Atlantic Ave. cor. H

LEE CO'S

278-3088

H A
276-9853
276-6300
278-3172
278-2077

ROSSES
276-9586
MRS
276-6862
276-5364

278-2514
IR
278-1611
276-5641
278-1467
278-2920
MRS
ES A
278-1620
278-2596
278-4773
E V

278-0760
LE
278-3489

CROSSES

AS
E
A MAE

OLPH
JR
AM H
278-1516

CROSSES
S
276-7889
276-7925

BEGINS
L MRS
278-9136
M A
278-3368
276-9897
276-7011

CROSSES
APE
276-9535
R J

T /2D

276-6209

/2D PART/
ENDS
ENDS
CROSSES

IANA

1106 BARRERA OCTAVIO
1110 ROSE ROBERT T 276-7398
1112 ROSE ROBERT L 278-2705
1114 DOUGLAS A H

EIGHTH CT SE FR 851 SE SEVENTH AV E TO INTRACOASTAL WATERWAY /RIGHT EVEN/

707 ENGELHART G P 278-2334
714 MATTHEWS PAUL C 276-9907

EIGHTH CT SW FR 850 S SWINTON AV W TO DEAD END THEN REBEGINS FR 801 SW SIXTH AV W TO 775 SW EIGHTH AV /RIGHT ODD/

4 MAYHEW A C JR TRUCKING 276-7908
7 MOZAK CHARLES 276-7591
11 MATTESON BYRON J 276-9916
12 DEDI JACKSON P 276-5034
15 GRAY JOHN T 278-2949
16 ENGLAND ELIZABETH MRS
101 BALL JAMES W 276-7452
107 PIERCE FRANCIS C 276-7354
108 WHITTEN BEN H 276-6049
112 WEAVER NORMAN L 276-4323
115 HUTCHESON CHARLES G 276-9802
124 PRIEST R O BDG CONTR 278-1850
125 NIXON C EUGENE 278-1560

135 SW SECOND AV /2D PART/ ENDS

203 RULLMAN HENRY C 278-2395
207 POTTER WILLIAM G 276-7670
208 VACANT
211 HANSEN RICHARD A 276-5822
215 COLE DONALD P 278-2075
216 SCHILLER ROBERT G 278-4009
224 MADARA ROBERT
302 FLOWERS THOMAS J 276-4415
305 REED A MABEL MRS 276-5478

701 SW SEVENTH AV ENDS

704 MACKLIN KENNETH V 278-3989
708 PADGETT TRUMAN E 278-3631
712 FAIRBANKS ROBERT W JR 278-0279
716 VACANT

NINTH NE FR 807 N SWINTON AV E TO 900 NE THIRD AV /RIGHT EVEN/

7 LAYMON MARGARET L MRS 276-5019
14 VACANT
17 CHAPLIN WALTER R 278-4085
17
1/2 TOURIST
18 WEATHERLY PATTI W MRS 276-7873
21 VACANT
26 ROSS H L REAL EST 278-2055
106 IVORY LOIS E MRS 276-6495
ORR MATHILDE MRS 276-4308
109 BABICZ FRANK A 276-4718
114 WEGENER GEORGE D 278-1531
122 FARRAR CECIL W 278-1492

201 NE SECOND AV CROSSES

206 WOEHLE MAX 276-5454
211 DU BON JOHN J 276-7335
213 TOURIST
214 NELSON FRED O 278-0028
215 NAGLE FRANK H 276-9766
218 TOURIST
220 LEVIN LOUIS F
221 DILLENBECK HAROLD S
DAVLIN VIRGINIA MRS 278-1909
222 MANNING MARGARET MRS
222
1/2 DAVIS ROSELYN MRS

NINTH NE (Continued)

229 JACOBS CLEMONS H 278-1088
230 JORDAN WINNIFRED MRS 276-4048
233 CHATELAIN DONALD G 278-4461
236 LEE ROBERT E 278-2380
239 HAMMOND OAKLEY V 278-3618
240 COLLINS RUTH A MRS 276-6531
241 HALL MAE MRS
242 VACANT
245 WILLIAMS LES 276-5970
246 LARSON ADELAIDE C MRS 276-6748
249 LANE CLARENCE E 278-2210

NINTH NW FR 812 N SWINTON AV W BEY COUNTY LINE TO NW EIGHTH AV /RIGHT ODD/ /IRREGULARLY NUMBERED/

10 SUTER ELSIE L MRS 278-1649
21 GEORGE WILLIAM R 276-6497

50 NW FIRST AV /2D PART/ ENDS

107 ADAMS JOHN ROSS 278-2054

151 NW SECOND AV /2D PART/ CROSSES

204 SANDERSON PAUL P 276-4257
218 STACK FRANK L 276-4054

300 NW THIRD AV /2D PART/ ENDS

320 SHELLENBERGER J HERBERT 278-3691

400 NW FOURTH AV /2D PART/ ENDS
401 COUNTY LINE CROSSES

402 FARRELL SUSAN MRS 276-5581
450 KRUSELL KENNETH K 276-7589
455 HOLLEY STANLEY 278-3412

500 NW FIFTH AV /2D PART/ ENDS

501 MC KAY DAVID W 278-1051
502 SHEAFER EDWARD D 278-0531
512 FARNO FRANK G JR 276-5483

598 NW SIXTH AV /2D PART/ ENDS

600 WESTINE DIANE L MRS
727 SHIPLEY JOHN A 278-2463
728 ZASLY LOUISE MRS 276-7157
729 BRYDEN KENNETH 278-2418
730 TOURIST
731 GASTMEYER ROBERT W 276-6601
702 RIEGEL THEODORE 276-4562
739 SEVY HEBER P 276-6305
734 KURTZ FRANCIS M 276-6871
735 SEVY KELSEY A 276-5366
740 HARVEL LOIS M MRS 276-4886

800 NW EIGHTH AV /2D PART/ ENDS
815 LAKE SHORE DR BEGINS

NINTH SE FR W OF SE SECOND AV E TO 850 DO REBEGINS FR W OF SE THIRD AV E TO 840 DO /3D PART/ BEGINS FR 899 SE FOURTH AV E TO DEAD END /4TH PART/ BEGINS FR 875 SE SEVENTH AV E TO INTRACOASTAL WATERWAY /RIGHT EVEN/

199 SE SECOND AV CROSSES

213 METRICK DANIEL L 278-3005
215 BOIN MARY MRS 278-1757

299 SE THIRD AV CROSSES
399 SE FOURTH AV CROSSES
499 SE FIFTH AV CROSSES

705 KEIL J RIPLEY
708 MARTIN WARREN L 278-0209
709 BINNS LOUISE M MRS 278-2294
716 CAMARGO BRAZ S 278-4069

NINTH SW FR E OF SW SIXTH AV W TO 801 SW EIGHTH AV /RIGHT ODD/

7 BUTTS JESSIE J MRS 276-4835
16 ALLEN SAMUEL H JR 276-5104
19 SMOCK RURIE A JR
23 BOXLEY ROY W 278-0717
25 TOURIST
102 FRELIGH BERTHA D MRS 276-4916
102
1/2 BEERS EARLE M
106 ROGERS MARSHALL H 278-1733
106
1/2 ROGERS RHOBENA H MRS 276-9828
109 MORRIS RUBY M MRS 276-6693
110 MICHAK EDWARD R 276-7977
111 WOLFE FRANK P 278-1948
114 TIERNEY JACK J 276-4303
117 VACANT
122 LOPEZ JOSE
125 HAGERMAN PAULINE A MRS 276-7507

200 SW SECOND AV /3D PART/ REBEGINS

301 TOURIST

399 SW FOURTH AV CROSSES

401 SEARER VICTOR L JR 276-7859
402 TOURIST
406 GRIEK NICHOLAS W 278-2945
407 TOURIST
412 TOURIST
416 BANFI DEZ 278-1223
428 SWINTON CLAUDE O 276-6289
502 ELLINGSWORTH JAMES G 276-7502
510 SANDERS GREER C 278-3948
512 GIFFORD ALLEN 278-1496
517 MOODY TED R
520 VACANT
521 VACANT

595 SW SIXTH AV CROSSES

600 CREGO ROBERT H 276-7787
604 SUAREZ ANTONIO 276-7612
607 FOSTER CHARLES B
609 CARTER R ERIC 278-1985
612 VACANT
709 JOINER LOUIS E 278-1094
715 VACANT
719 KUSSLER FRANCES MRS 278-0563
722 MC TIQUE ALICE M MRS 276-5650
725 BRELAND PAT H 278-1639

NINTH AV NE FR 899 NE EIGHTH N TO DENERY LA /RIGHT EVEN/ /IRREGULARLY NUMBERED/

806 MAC KINNON MARJORIE B 278-2907
808 MYERS BRYANT O 276-5853
810 DALTON CHARLES E 278-1595
824 FREY GEORGE D 276-5880
824
1/2 SHEPPARD GEORGE 278-4252

890 CORAL CT BEGINS

900 LINDER STEPHANIE MRS
906 RANDOLPH RICHARD W 278-2997
908 TOURIST

911 MC KEE LA BEGINS

927 QUINN CHARLES F 276-6538

935 WITHERSPOON LA BEGINS

1002 REICH JOHNNIE MRS 278-3108
1003 KENT THE MOTEL
ANDERSON GEORGE F 276-5698
1003A SEARLES GRACE T MRS 276-6574

1120 CORAL CT ENDS

1132A NELSON JOSEPH A 278-2582
1132B CRUMMETT ELLA M MRS
1132C HUFFMAN WAYNE K
1137 BRUNN ALICE S MRS 276-7390
1139 GREEN SIDNEY S 276-7683

1201 BOND-WAY CROSSES

1202 MURTHA WILLIAM H 276-7862
1203 WILSON NORMAN L

1300 DENERY LA BEGINS

NINTH AV NW FR W ATLANTIC AV N TO 850 NW THIRD /IRREGULARLY NUMBERED/

22 WEBBS JAMES 278-1567
13
1/2 CARTER CARL 278-1533
24 HEAVEN CLINTON 276-6262
29 FLINT HAROLD
30 MEYERS CALVIN 278-0079
33 ROWSEY ANDREW 276-7642
36 LANE CHARLES 278-4132
37 WALKER WILBUR
40 HOLLIDAY WILLIAM 276-5621
46 DEVAUX ESTRES 278-3815
51 WILSON HERBERT 276-7300

61 NW FIRST ST CROSSES

104 JENKINS SAMUEL D 276-5862
106 GRAHAM JONATHAN
128 BUTLER MELBOURNE E 278-3534
132 BUTLER MELVINA MRS
140 ROSS JOE
144 LYCURGUS GRACE G 276-7561

199 NW SECOND ST CROSSES

201
APT 1 BYRD JESSIE
2 WILLIS FANNIE MAE MRS
210 BRUNNER LENS B 276-6953
215 SHEFFIELD TOM D 276-6845
218 FOSTER JOHN JR
225 WILLIAMS REMELA MRS
228 DOBARD SAMUEL 276-6595
229
APT A DURNHAM JESSE
B JONES SUSAN MRS
240 MURRAY MARY MRS
241 STRAINGE LORENZO 276-7422
245 WILLIAMS FRANK 278-1705
248 SUTTON HENRY 278-1962
252 WILLIAMS GEORGIA ANN MRS
254 GREEN WILAMENA MRS
256 COLEMAN WILBUR L 278-2496

NINTH AV SW FR W ATLANTIC AV S TO 85 SW SECOND REBEGINS FR 900 SW TENTH S TO DEAD END /RIGHT EVEN/

18-
20 BELAIR APTS
20 ROBINSON GARY A 278-4813

EGINS
276-6002
278-2821
272-3611
SSN
272-2558
T
278-0377
276-7416
S
276-7338
278-4941
ELRY
278-1735
276-5714
276-9191
278-4529
278-2801
278-1213
278-9710
278-2667
278-5700
ENT
276-0366
E
276-6547
YR278-2833
TIST
278-0388
IST
276-4433
276-3851
Y
278-3573
CE
272-3717
276-5558
278-4293
276-6042
C
278-3388
L EST
276-6378
EL
BEGINS
EGINS
276-4148
NS
276-7441
ST
276-6475
278-0569

B TOURIST
C TOURIST
1122 D PODYMA CLAUDETTE
E TOURIST
F TOURIST
1122 G JOHNSON LISA
H TOURIST
1122 2 ROBINSON R & R 278-1288
ANTIQUES
3 TABER GALLERY ART
278-4855
4 VACANT
6 MARTHAS 276-1432
HAIRDRESSERS
1122 7 CAPE COD WORK
BASKET GIFT SHOP
276-7185
1126 PUCKETT R BRUCE 276-6018
INC REAL EST
1128 TROPICAL TREATS 276-6978
FRUIT DLRS
1130 SUZANNE BIRD 276-9919
INTERIORS
1134 TERI S OF 272-7670
FLORIDA RESORT WEAR
1136 CHAGNON RUTH DIV OF
DUDDERY INC 276-4981
WOMENS CLOTHING
1145 NINA S FASHIONS 278-4458
NUTBROWN RITA R 276-5245
REALTOR
BUDS BARBER SHOP 278-1149
VACANT
1161 HERTZ RENT-A-CAR 276-0224
ELLEN RUTH 276-4991
CHILDRENS CLOTHING
1165 DEL HURD & CO 276-6930
MENS FURNISHINGS
HURD JENNY MRS * 278-2744
- 1185 ANDREWS AV /1ST PART/
- BEGINS
- 1200 1/2 BRONSON ST BEGINS
1206 CASSILLY 276-5961
GERTRUDE H REAL EST
HANDPAINTED ORIGINALS
WOMEN S CLOTHING
278-2070
BURTON PATIO APTS
1 VACANT
2 MADDOX MARY J MRS
3-4 VACANT
5 SPRAGGON LUCY 276-7605
6 VACANT
7 VACANT
9 TREAT CHARLOTTE B
276-4165
1206 9 EMERY PETER
11 VACANT
1209 YOUR SHOP SIR 276-6971
BARBER SHOP
VACANT
INGE DRSMKR 278-2581
ALTERATIONS
TRANSIENT
1209 COTTAGE THE DRSMKR
271-8641
1210 PALM TRAIL LINGERIE
276-3343
1211 VACANT
1214 CURRIER STANLEY 272-3358
REALTY
1218 MAISON SUISSE 276-4721
BEAUTY SHOP
1220 COUSINS J H CLOTHING
278-0701
- 1224 SALINA AV BEGINS
1229 SEACREST HOTEL THE
276-6011
- 1241 N OCEAN BLVD BEGINS
- 1242 S OCEAN BLVD BEGINS

ATLANTIC AV WEST FR 2 N SWINTON AV W TO DELRAY WEST RD /IRREGULARLY NUMBERED/

MC GREGOR AL UNION
PRODUCTS DISTRIBUTOR
499-0321
- 1 N SWINTON AV BEGINS

10 CLAY S 76 276-5187
SERVICE GASOLINE
11 VACANT
12 RIB TIP FOODS
37 BAKER GEORGIA P MRS
* 276-4792
HOUSE OF FLOWERS 276-4792
- 50 SW FIRST AV BEGINS
- 51 NW FIRST AV /1ST PART/
- BEGINS
100 DIRECTOR OF UTILITIES
101 FIRE DEPT 276-6021
CENTRAL FIRE STATION
276-6021
CHIEFS CAR NO 1
ASST CHIEF CAR NO 2
BOOSTER PUMPER NO 5
COMBINATION
PUMPER NO 6
PUMPER NO 3
PUMPER NO 8
RESCUE & FIRST
AID AMBULANCE NO 7
122 SEVEN-ELEVEN
FOOD STORE GROCER
132 SPEE DEE WASH 278-1912
- 150 SW SECOND AV /1ST
- PART/ BEGINS
205 MUNICIPAL TENNIS
COURTS
210 STANDARD OIL SERIVCE
STATION GASOLINE
278-2431
- 251 NW THIRD AV /1ST PART/
- BEGINS
301 WEST SIDE LIQUORS 276-6492
309 VACANT
340 LITTLE LEAGUE
BALL PARK
VETERANS OF
FOREIGN WARS MEMORIAL
FIELD D NEAL
PREIST POST 4141
- 350 SW FOURTH AV /1ST
- PART/ BEGINS
- 351 NW FOURTH AV BEGINS
400 CLAY & HY S 276-5066
BOUTIQUE GEN MDSE
402 HIS & HERS 270-4915
CREATIONS BARBER SHOP
404 MC MURRAINS 276-6828
SUPERETTE GROCERS
409 COMMUNITY ACTION
COUNCIL
413 ROY S THRIFT SHOP TV
272-5722
417 RUSSELLS GRILL REST
276-9398
422 CHURCH OF THE
LIVING GOD
423 POTTS RESTAURANT
424 FREDDIES TAXI 276-9177
NUWAY BARBER SHOP
429 SERVICE TAXI CO 276-7472
433 GEORGIA TOWN TAVERN
278-2181
442 GULF SERVICE STATION
278-1587
445 CIXIE QUALITY 278-3963
MARKET GROCERS
- 450 SW FIFTH AV /1ST PART/
- BEGINS
- 451 NW FIFTH AV /1ST PART/
- BEGINS
500 VACANT
501 MC NEAL UNION 76 276-9456
SERVICE STATION
505 BLAKELYS SAFETY CAB
276-9172
511 MONTFORD LUE R MRS
522 ATLANTIC BARBER SHOP
524 TEDS TEDDY BEAR
TAVERN
- 550 SW SIXTH AV BEGINS
- 551 NW SIXTH AV /1ST PART/
- BEGINS

601 VACANT
603 VACANT
633 IDEAL RECREATION
CENTER BILLIARD
& POOL
636 VACANT
COLEMAN FUNERAL HOME
278-4077
STRAGHN ALFRED 278-4077
641 VACANT
643 ROBERTS SHOE
REPAIRING
- 649 NW SEVENTH AV BEGINS
- 650 SW SEVENTH AV /1ST
- PART/ BEGINS
700 TWO SPOT TAVERN
702 ALLENS RECORD SHOP
704 LANES SHOE SHINE
PARLOR
706 SOCIETY BARBER SHOP
708 JAYS TROPICAL FISH
710 WHITES SWAN CLEANERS
276-9178
712 BEVERLYS BEAUTY SPOT
276-9493
714 WILLIAM ENTERPRISES
733 VACANT
- 750 SW EIGHTH AV BEGINS
- 751 NW EIGHTH AV /1ST
- PART/ BEGINS
801 SUPERTEST 276-9127
SERVICE STATION
821 VACANT
- 900 SW NINTH AV /1ST PART/
- BEGINS
- 905 NW 9TH AV BEGINS
917 PARADISE FOOD BAR
276-7484
925 BLOUNTS RADIO AND TV
276-0013
945 HAGWOOD MARKET 278-2044
GROCERS
- NW TENTH AV BEGINS
- SW TENTH AV BEGINS
1003 JOHNSON GENEVA MRS
1028 THE SPIN DANCE HALL
1040 BONABY JAMES * 276-7008
- 1050 SW 11TH AV BEGINS
- 1051 NW 11TH AV BEGINS
1101 JONES ESSIE MAE MRS
1138 MARIO S MARKET
1141 BYRDS BODY SHOP 276-7271
1142 KNOWLES *
CHARLOTTE V MRS
- 1149 NW TWELFTH AV BEGINS
- 1150 SW TWELFTH AV BEGINS
- 1351 NW 14TH AV BEGINS
1435 GASOLINE 278-5543
- 1440 SW 15TH AV BEGINS
- 1441 NW 15TH AV BEGINS
- BEGINS
- NW SIXTEENTH AV /1ST PART/
- BEGINS
OFF SEABOARD
AIRLINES RAILROAD FREIGHT
& PASSENGER STATION
276-4231
- -SAL RR CROSSES
- -EXIT FR I-95 /NORTHBOUND/
- -ENTRANCE TO I-95
- /SOUTHBOUND/
- -I-95 CROSSES /OVER/
1700 RINKER MATERIALS CORP
276-6037
1701 DELRAY BEACH 276-5282
FARM SUPPLY INC
- -NW 18TH AV BEGINS
1909 VANS EXXON 278-9867
SERVICE GASOLINE

1926 DELRAY SHELL 278-0971
SERVICE CENTER
- ARMELLINI 276-5663
EXPRESS LINES INC TRUCKING
- -NW CONGRESS AV BEGINS
- -S CONGRESS AV BEGINS
2100 POO MARKET GROCERY
2151R DELRAY CONCRETE 276-4489
PRODUCTS CO
- EL RIO CANAL CROSSES
- -NW 24TH AV BEGINS
2601 HALL DERRY * 276-7118
- VACANT
WDBF RADIO 278-2894
- 2135 HOMEWOOD BLVD BEGINS
- -HIGH POINT BLVD BEGINS
- -DELRAY WEST RD BEGINS
3850 CITGO ELIAS OIL CO
276-9334
4650 BARNETT BANK OF 276-2401
WEST DELRAY BEACH

AUDOBOR BLVD FR 676 LINDFELL BLVD S TO DEAD END

680 LAKE W PEYTON 278-9218
684 JOHNSTON DONALD R
276-4063
688 VACANT
692 MARK GEORGE F * 276-3194
694 WILLS PAUL S *
700 POLING WILLIAM D 272-8460

AVENUE AU SOLEIL /GULF STREAM/ FR 2749 N FEDERAL HWY E THEN S IN A CIRCLE TO DO /IRREGULARLY NUMBERED/

- CARDINAL CIRCLE BEGINS
- ORCHID LA BEGINS
2516 REYNOLDS THOMAS P
* 278-4186
2575 COTTERILL NORTON R
* 278-0775
2730 ELDON DAVID * 276-7655
2745 VACANT
2765 WIEBELT ROBERT H
- -CARDINAL CIR ENDS
- -INDIGO POINT BEGINS
2665 CARLETON GEORGE JR
* 278-3636
- -TANGERINE WAY BEGINS
- -EMERALD ROW BEGINS
- CANARY WALK BEGINS
- AVENUE AU SOLEIL ENDS

AV CHAUMONT /CHATELAINE/ FR BARWICK RD E & N TO AVENUE MONTRESSOR

700 BELL D G * 276-3614
704 SCIANOMICO JOSEPH
* 276-8592
- -AV MONTRESSOR BEGINS
711 DRAPER CLARENCE J
* 272-1712
712 HESSLING PHILIP A
* 276-7036
731 SCHULZE DONALD * 276-8659

AV DEGIEN /CHATELAINE/ ENDS BARWICK RD

3612 RODGERS R C 272-3257
3624 SEELY LEE * 272-7782
3627 SINGLER D A 272-1995
3632 WILHELM H J 272-1995
3635 VACANT
3636 BORKOWSKI STANLEY
272-3263

MC KEE LN

920 Richard Leo 272-
924 Ranaghan John F 272-
926 Faust R Q ..... + 265-
1000 MONACO APTS
Bennett Madeline 278-
Landy H F 276-
Moody Jane Ross 278-
Niermann D J 278-
Vanderstine Bruce 272-
Watkins A M Sr 278-
Watts Joseph F 276-
1002 Reich J Chris 278-
1003 Nataline S J 276-
1003 Ward Mark D 272-
1010 Van Hoven E 278-
1011 Gailen J C ..... + 276-7514
1011 Weems Robert 276-7514
1014-18 DEE APTS
Hall David 272-
Jones Colette 276-
Jones E D 278-
Williams Cindy 276-
1018 England W F ..... ☐ 276-
Hoffman Robert H 272-
Hogan Chris ..... + 272-
Parkin Robert F 276-
Santoro Raymond E 278-

WITHERSPOON LN

1132 Holling Donald ..... + 276-
1132 Smallwood Vicky 272-

BOND WAY

1202 Murtha Wm H 276-
1202 Nieman M 276-
1203 Sangster Michael ..... + 265-
2-BUS 34-RES 6-NEW

9TH AVE NW 33444

From 900 blk W Atlantic Ave n bey NW 3rd Street

13½ Carter Carl 278-
22 Webb Jessie 272-
24 Heaven Mike 276-
24 Henry Harold 276-
30 Myers Calvin 278-
36 Lane Charlie 278-
37 Walker Beatrice 276-
40 Holliday Donna 272-
42 Graham Major 278-
46 Burton A ..... ☐ 278-
51 Wilson Essie Mae 278-

1ST ST NW

101 Brown Mattie L Mrs 276-
101 Sutton Dorothy ..... + 276-
101 Sutton Lennel ..... + 276-
104 Jenkins M S 278-
120 Jones Arthur L 278-
131 Wilcox G 272-
140 Ross Elena M 276-
141 Garcon Wilson ..... + 243-
144 Coleman Clayton L Mrs 276-
144 Lycurgus Grace Miss 276-
144 Lycurgus Julia Miss 276-
145 Keys C W ..... + 276-

2ND ST NW

201 Jackson A 278-
210 Brunner Lens 276-
218 Todd Robert ..... + 265-
225 Judkins Remelda D 278-
228 Dobard Richard ..... + 276-
233 Dobson Virginia Mrs 276-
240 Murray Mary Lee Mrs 278-
241 Strainge Lorenzo 278-
245 Williams Frank 278-
5425 ★Bips Roofing 272-
1-BUS 32-RES 6-NEW

9TH AVE SW 33444

From 900 blk W Atlantic Ave s bey SW 10th St

22 Reed Lillian ..... + 276-
23 ★Sunny South Elks Lodge & Temple #671 Fraternal Orgnztn ..... + 272-
30 Zeigler C 278-
31-35 PALM MANOR APTS
Smith Joyce 278-
39-45 CORAL MANOR APTS
(Odd Nos)
Cooper Allen R 278-
Godfrey John ..... + 276-
Stoutt C T 272-
41 Quince Willie 278-
45 Braxton Nathaniel 276-
Crum Robert ..... + 278-

1ST ST SW

105 Henry Catherine 276-
109 Henry Lenne ..... + 278-
110 Simmons Donald 278-
115 Owens Odell 278-
118 Talbert Lillie 278-
121 Owens Ethel Mae 278-
122 Owens Sidney 278-
126 Hunt Mathis 276-
126 ★Hunt's Courier del svc ..... + 276-
134 Marable Angela ..... + 276-
134 Znders Tommy ..... + 276-

E SW 33444 Cont'd

Nelson P ..... ☐ 278-5199 86
Kemp Alma 278-9721 84
Owens Nathaniel ..... 278-2490 --
Wims William E 272-6276 80
Garza Frances 276-8179 82
Valderrama Rafale 272-7395 83
Zill Nursery 276-4716 79
3-BUS 25-RES 8-NEW

ST SW 33444

blk SW 4th Ave w to SW also known as Sunapree

Fenn Wanita P 278-3676 83
Sanders Lillian ..... ☐ 278-8971 86
Esquivel Carlos ..... 276-2958 --
Manning L D Mrs ..... 278-0642 --
Lane C ..... 278-2210 --
Garcia Faustino ..... 276-9602 --
Tynes Sceola ..... 276-2214 --
Rolle Carolyn 272-5681 79
Davis Barbara ..... + 278-9652 86

4TH AVE SW

Edwards Johnnie L 272-8225 77
Paul Mary Rofe ..... + 278-2995 86
Louis Jean Pierre ..... + 278-9882 86
★Dorsonne Canes ..... + 265-1024 86
Stevene Helene ..... + 272-7727 86
Vilma P ..... + 265-1013 86
Robinson Corrine ..... + 278-6076 86
Jackson E L 272-0795 80
Jean Jean Robert ..... + 243-4652 86
Erskine Vincent D ..... + 276-6374 86

6TH AVE SW

Miley R 276-8194 82
Garcia Linda ..... + 272-7920 86
Carter Catherine L ..... + 265-1034 86
1-BUS 21-RES 11-NEW

ST NE 33444

900 blk N Swinton Ave e bey rd Ave

Laymon M L ..... 276-5019 --
McKenna John P 243-0396 84
Garzon Carmen ..... + 276-1402 86
Ruf Louis F 272-6527 76
Ruf James 276-2826 83
Newmon B L 243-0715 85
Babicz Frank ..... 276-4718 --
Wegener Geo D ..... 278-1531 --
Nowlin James W Sr 276-4878 81
Fleming Walter G 272-8511 82
Wing Ross G 276-1492 85

2ND AVE NE

Nagle Frank ..... 276-9766 --
Nowlin Melanie ..... + 243-4036 86
Boynton S A 278-6259 85
Woods D 272-5048 79
Goodrum Donald A ..... 278-5521 --
Martin Lawton M ..... ☐ 276-0597 86
Johncox Tracie ..... + 276-2548 86
Hammond Oakley ..... 278-3618 --
Weise J G 278-7569 83
Herig Jim P 272-8886 82
Jenkins Nancy B 278-3514 80
Dauta Daniel ..... + 265-1484 86
Pratte Chester 272-0818 85
0-BUS 24-RES 4-NEW

ST NW 33444

900 blk N Swinton Ave w to Shore Dr

Geigel N 272-0756 84
George Wm R ..... 276-6497 --

1ST AVE NW

Adams John Ross 278-2054 78

2ND AVE NW

Sanderson Paul ..... 276-4257 --

3RD AVE NW

Mullin Richard P 278-6443 79

4TH AVE NW

Plum Michael K 272-6492 84
Krusell Kenneth K ..... 276-7589 --

5TH AVE NW

Albaugh William 278-8876 79
★Club & Resort Mgt Of Palm Bch rl est mgt 278-6286 84

6TH AVE NW

O'Brien Arthur P 278-3027 83
Dmitrovsky Seth 276-2235 84
★Delray Beach Playhse box office 272-1281 76
★Delray Beach Playhse backstage 278-3523 76
3-BUS 10-RES 0-NEW

TH ST NW 33445

37th Ave w, 3 n of Lake Ida

Groom Bill 272-9263 82
McCulloch R L 272-3678 82
Klarow Stanley S 272-9869 81
Gasparello Michael 272-6406 81
Moynihan Shawn F ..... + 276-7318 86
Bobrick Daniel 276-3691 81
Wise Franklin ..... + 278-3078 86
Ryle K A 272-7458 85
Berenbaun Wayne 278-6639 84
Goodman Stewart 272-9809 83

1940 Bullard R D 272-8339 84
1945 Melia Robert ..... + 243-2935 86
1955 Paparello Joseph 272-8996 81
2005 Silver Barry ..... + 272-3109 86
2025 Fischer J 276-5685 83
2035 McCrea F 243-9908 84
2055 Veeder Harold M 278-8641 85
2400 Rieders Martin 276-3369 83
2401 Durante Ralph F 272-8733 80
2419 Reingold Lila 272-2553 85
2436 Alpert William I 276-8585 80
2437 Egelman Harry 278-2999 85
2454 Chotiner Morris 272-7043 80
2455 Rutheiser Saul 278-6094 80
2472 Cornfeld Leon M 272-3982 81
2473 Lipsich Harry 278-4819 85
2490 Etish Bernard 278-3715 80
2491 Zane Sidney ..... ☐ 276-5620 86
2500 Krupp Emanuel 272-2670 81
2503 Suppa Louis 276-0316 82
2524 Herbst Raymond 272-0319 81
2525 Cannistra Ted 278-1859 81
2547 Gersmann I R 272-0056 81
2550 Rosenthal Max ..... + 278-8929 86
2569 Milstein David 276-6193 81
2576 Peterman Arthur 278-2023 81
2591 Epstein Alexander 278-1324 81
3105 Goldberg David 278-9150 82
3110 Kessler Hyman 276-5812 83
3120 Queen Kenneth N Dr 272-1316 84
3125 Rowan John J 278-6832 85
3140 Minsker Seymour 276-6239 84
3155 Kazdin Harold 272-5845 82
3215 Shapiro Sydney S 278-7263 85
3225 Dunlop W Russell 272-2515 84
3700 Azzolina Nicholas J 498-0058 81
3701 Schacht L M 498-0453 81
3726 Dubovick Mel 498-7717 81
3756 Sarra Oswald 498-0092 81
3776 Pavia Al 498-0806 81
3816 Alker L ..... ☐ 496-2343 86
3836 Knight Guy ..... + 496-4125 86
3856 Domsky Alex 498-7705 83
3876 Yusem Brian 498-0022 81
0-BUS 54-RES 6-NEW

9TH ST SE 33444

From 900 Blk SE 1st Ave e to Intracoastal Waterway

101 Hackenmiller L L 272-1879 85
213 DeLangis Frank ..... + 272-7923 86
215 Kozan L ..... + 265-0035 86

5TH AVE SE

555 ★Bojangles Restrnt 276-8105 84
708 Smith Paul F ..... ☐ 272-0492 86
708 Sylvester Anne P ..... ☐ 272-0492 86
709 Jones Henry E Dr 272-2407 77
711 ★Fahy Edw J R Adm 278-1953 85
714 Kiel J Ripley ..... 278-1646 --
716 O'Connor David F 272-1971 85
735 Sevy Kelsey A Mrs 276-5366 81
2-BUS 9-RES 2-NEW

9TH ST SW 33444

From 900 blk S Swinton Ave w to SW 8th Ave; Part formerly Bellview Ct & Spafford

19 Ellis Terry 272-3738 78
20 Robinson Gary A ..... 278-4813 --
102 Sanders M 276-2508 77
109 Grant Charles Eddie 276-2547 77
110 Herring Jessie B ..... 272-2820 --
113 Hommes Ella Mae ..... + 278-1265 86
114 Acheson Thomas E 278-9442 85
125 Hudson George 276-8483 81

2ND AVE SW

202 Rolle Henry Van Rev 272-2878 80
208 Robles M 272-0781 81
211 Bean Leonard 278-4251 82
215 Smith Geo E ..... 276-0929 --
219 Davis Loretta 272-3797 79
301 Aikens E L 272-3742 84
305 Gillion Willie B 276-5741 84
308 Mars Edward L 272-5037 78
311 Marcus Odette ..... + 265-1026 86
314 Tolbert Robt ..... 278-5446 --
315 Bing Willie 272-3483 79
318 Duncan Johnny B 272-8818 79
320 Laster Beaurine 278-9445 85

4TH AVE SW

401 Garcia Eliseo 272-6928 79
402 Hill Dorothy 276-3701 80
417 Torres George 278-7982 84
417 Torres Horacio 278-7982 83
428 Gregory Dewanda ..... + 278-8096 86
501 Franklin Victoria ..... + 243-1342 86
502 Moore George Lee 272-1657 79
512 Graham George A 243-0728 85

6TH AVE SW

600 Moss Shirley 272-3371 85
612 Joseph Theresa ..... + 243-1291 86
621 Noble M ..... + 243-9601 86
624 Seymour Freddie 276-6955 85
700 Harden Linnon 272-0641 78
704 Campbell Wiley 278-6799 79
710 Wilson Herbert 272-6968 77
715 Reserve Hilaire ..... + 272-5473 86
719 Zabski Edward 278-7857 79
722 Gibson George E ..... ☐ 278-2486 86
0-BUS 39-RES 7-NEW

From 1000 blk W Atlantic Ave n beyond NW 2nd St

13 Hayes LeRoy 276-69
19 Bradley Charles 276-75
34 Robinson Ray 272-78
38 Patterson Cleveland 278-22
38 Patterson Corrie Nell 278-22
54 Thomas L ..... ☐ 276-95

1ST ST NW

101 Waller D E ..... + 243-1
107 Cartwright Frances 276-71
109 Jones Lillie Mae 278-2
114 Holliday Arthur 276-7
115 Johnson Helen 278-5
115 West Theodore Mrs 278-3
118 Jones Sadie 276-5
127 Mathews Ulan 276-7
128 Holloman Richard D 276-6
132 Mobley Dannie 272-2
140 Knowles Kathryn 276-5
140 Knowles Ruben 276-5

2ND ST NW

235 Farrington Roland 272-7
237 Brennan M 278-9
239 Wallace Ora ..... ☐ 278-1
247 Watkins David ..... + 272-2

3RD ST NW

308 Wilson Mary J 278-
308 Wilson Willie Frank 278-
312 Strainge Lawrence E 278-
316 Jones R L ..... + 278-
320 Martin Glasco 278-
324 Davis Dorthy 278-
332 Stroud Mary Ellen 272-
0-BUS 29-RES 3-

10TH AVE SW 33444

From 1000 blk W Atlantic Ave s beyond SW 10th St

19 Washington Cheryl 278-
20 Gass Loretha 278-
24 Williams Tomeka ..... + 265-
30 Gilles Christine ..... + 278-
31 Mitchell Amos 276-
34 Smith Charlie 272-
35 Livingston Alonzo 278-
38 Godard Tommie Jas 278
39 Bean Annie Doris 278
39 Davis Carolyn ..... + 276
42 ★St Paul's Bapt Ch 278
42 Thomas J W Jr Rev 278

1ST ST SW

102 Hollis Homer 276
106 Taylor Glenda 276
114 Bellamy L R 278
115 ★Kiddy Kampus Nursery School & Kindergrtn 278
125 Strayhorn Emma 278
125 Strayhorn Sandra 27
131 Marshall Jesse 27
133 Odom C 27
134 Macon Lucille B 27
135 Grant Mabel 27
138 Williams Minnie Lee 27
141 Bean Effie 27

2ND ST SW

214 Robinson Willie 27
218 Williams Rebecca 27
230 Williams Helen 27
238 Wright Ruth 27
244 DuHart Corine 27
246 Crisler Charerton 27

3RD ST SW

302 Brinson Maynard 27
308 Evans Carrie M 27
320 Reed Pearl 27
356 Melvin Ralph A 27
735 Humphrey M 27
760 Denson Gwynne F ..... ☐ 2
760 Fulcher Louise ..... + 2
760 Senior Richard ..... + 2
760 Walker Gloria 2
770 Laster Dorothy 2
770 Martinez Nemesia ..... + 2
770 Mc Kinley K 2
770 Medina Pedro 2
770 Powell T F ..... + 2
770 Taylor G ..... + 2
770 Williams Marcus ..... + 2
770 Wilson Annie J 2
780 Austin Ophelia 2
780 Herley Asbery ..... + 2
780 Jones B J 2
780 Murray Ethel ..... ☐ 2
780 Sutton Zerlee 2
780 Williams S A 2
790 Grisby Maggie R ..... +
790 Mosley Cj ..... +
790 Mosley Joanne 2
790 Mosley Vinnie M 2
790 Raymond Adell 2

8TH ST SW

801 Augustin Vierge ..... +
802 Evans Tammy ..... +
805 Sisley Ann 2
809 Jackson April 2
825 Yracheta Simon ..... +
906 Maldonado Raul ..... +

- NEW LISTING ★ BUSINESS LISTING ☐ CHANGE OF ADDRESS

8TH ST SE 33483 Contd

551 BARNETT BANK BLDG Contd

★Barnett Banks Trust Company Personal Trust ..... □243-2750 91
★Benson Betty atty 272-7200 90
★Child Care Resource & Referral 265-2423 90
★Clark Herman E CPA ..... □278-3214 91
★Cole William G real estate apprsr 278-2611 84
★Commercial Assocs Realty Inc 278-2611 87
★Glasser David W atty 272-7200 90
★Golembe Carter ofc ..... □243-1205 91
★Hughes Helen L CPA 278-3214 83
★Merrill Lynch Pierce Fenner & Smith Inc 276-1600 78
★Ward Dan W CPA 278-3214 77
★Ward Hughes & Clark PA CPA 278-3214 85
★White Leonard E rlst 278-2611 76

7TH AVE SE

705 Cross Jas H ..... □276-5858 91
710 Renuart Firmin P ..... 276-4502 --
715 Martin Eugene F 272-3681 78
716 Neff Charles Y 276-6950 82

18-BUS 13-RES 5-NEW

8TH ST SW 33444

From 800 blk S Swinton Ave w bey SW 11th Ave

14 Wring Melvin 278-6892 89
14 Wring Wanesta 278-6892 90
20 Nairn L M 272-5893 85
26 Lovett Shirlien ..... +272-1953 91
102 Carnegie DeLorice 272-5155 76
114 Gibbs Jas W ..... 276-3724 --
120 ★Tyrone All Around Svc painting contr 276-0217 87
124 McGraw Mattie 278-4036 77

2ND AVE SW

206 Brown Sheena ..... +274-3555 91
206 Newman Tiyanika 278-4532 90
214 Odom C M 276-7489 80
251 ★Evangelist Reachout Church For Christ 272-6932 90
302 Baine Alton 272-3688 81
305 Turner Nollie ..... 276-4085 --
311 Mitchell Ronald 278-6170 83
314 Maginley Del 278-1661 90
314 Maginley Edwin 272-1833 89
314 Maginley L P 272-0611 79
320 Bognar Jos L ..... 276-7768 --
1013 Ramsey Johnnie 243-0312 85

11TH AVE SW

1111 Methieu Jerard 265-0538 89
1117 Butler Dorothy Mrs ..... 278-3534 --
1129 Morris Hazeltine 276-2014 90

2-BUS 21-RES 2-NEW

9TH AVE NE 33483

From 900 blk NE 8th St n to Denery Ln

806 ★Jennings Jardiniere florist 272-1661 83
808 Cathcart Bill 272-5766 90
808 Palombo Dave 272-5766 90
808½ Salvatore Giovanni ..... +278-9412 91
808½ Sorrentino N 265-3689 90
810 Johnson Deeann 276-1721 88
824 Frey Geo Darrell 276-5880 78

MC KEE LN

920 Anguiano Frank 278-5992 79
926 Decker V ..... +243-3894 91

1000 MONACO APTS

Bennett Madeline 278-1432 83
Evans Eric T ..... +276-5790 91
Kline Richard ..... □272-3727 91
Landy H F 276-3226 78
Starz Victor 265-1137 87
Torick Michael 278-5014 89
Wertz J 265-1883 90
1002 Reich J Chris ..... 278-5253 --
1003 Pryde Debbie ..... +276-6940 91
1010 Bonheur Lamercie ..... +265-4663 91
1010 Van Hoven E 278-9695 78

1014-18 DEE APTS

1014 Clark A ..... +278-9199 91
Harvel M J 276-8301 87
Verdesca A F Jr ..... +243-2583 91
1018 Fontana Sam 278-2757 89
Parkin Robert F 276-8345 81

WITHERSPOON LN

BOND WAY

1202 Murtha William ..... 276-7862 --
1202 Nieman M 276-6076 83
1203 Sangster Michael 265-0329 86

1-BUS 27-RES 7-NEW

9TH AVE NW 33444

From 900 blk W Atlantic Ave n bey NW 3rd St

13½ Carter Carl ..... 278-1533 --
22 Webb Jessie 272-2263 82
26 Anderson J ..... +274-0536 91
30 Myers Calvin ..... 278-0079 --
33 Rowsey Vera 278-8219 88
36 Lane Charlie ..... 278-4132 --
37 Walker Beatrice ..... 276-6649 --
[illegible] [illegible] 272-4428 77

9TH AVE NW 33444 Contd

46 Burton A 278-9757 86
51 Wilson Essie Mae ..... 278-2298 --
51 Wilson Herbert ..... +265-0895 91

1ST ST NW

101 Brown Mattie L Mrs ..... 276-4525 --
101 Sutton Dorothy 276-4525 86
101 Sutton Lennel 278-4525 86
104 Jenkins M S 278-1411 82
120 Jones Arthur L ..... 278-7139 --
144 Coleman Clayton L Mrs ..... 276-7561 --
144 Lycurgus Grace Miss ..... 276-7561 --
145 Keys C W 276-7884 86

2ND ST NW

201 Jackson A 278-7988 81
210 Brunner Lens ..... 276-6953 --
225 Judkins Remelda D ..... 278-5814 --
228 Dobard Richard 276-5984 86
233 Dobson Virginia Mrs ..... 276-0895 --
240 Williams Mary Lee Mrs 278-5958 87
241 Carter Frances 278-8422 90
241 Strainge Gloria 278-8422 90
245 Williams Frank ..... 278-1705 --
250 Stephens D ..... □274-6062 91
254 Grover Jackie 276-4042 90

0-BUS 31-RES 2-NEW

9TH AVE SW 33444

From 900 blk W Atlantic Ave s bey SW 10th St

20 Hill Charlotte 276-8742 87
23 ★Elks Lodge 671 ..... 272-4009 89
26 Slaco Alonzo F ..... +274-0390 91
28½ Charles Marc Elie ..... +276-4694 91
28½ Jean Mary Rostyn ..... +272-9832 91
30 Zeigler C 272-7842 90

31-35 PALM MANOR APTS

31 Harris Hattie 272-6720 90
Jones Lottie ..... +243-4660 91
Lamons Gloria ..... +272-2826 89
35 Daniels Dwayne ..... +274-2088 91
Desrosiers Shelton ..... +265-3963 91
Moody A N ..... □265-3875 91

39-45 CORAL MANOR APTS

(Odd Nos)

39 Dobard Kimberly C ..... +243-3677 91
Jones Tommy A 272-3278 90
Neloms Williamena 265-1520 90
41 Jackson Shaunette ..... +274-9059 91

1ST ST SW

102 Holder Carolyn ..... □243-0894 91
102 Quince Willie ..... □243-3129 91
105 Williams Joyce A ..... +274-9368 91
109 Mitchell Gloria 243-0689 90
109 Mitchell Pearl 243-0689 90
110 Simmons Donald ..... 278-8331 --
115 Owens Odell ..... 278-0550 --
121 Owens Ethel Mae ..... 278-8814 --
122 Owens Sidney ..... 278-0058 --
126 Hunt Mathis ..... 276-6221 --
126 ★Hunt's Courier del svc 276-6221 86
135 Nelson P 278-5199 86
138 Guy Lerotha ..... +276-6632 91
141 Kemp Alma 278-9721 84
148 Owens Nathaniel ..... 278-2490 --

2-BUS 29-RES 10-NEW

9TH CT SW 33444

From 900 blk SW 4th Ave w to SW 8th Ave; also known as Sunapree

202 Rolle Raymond E 278-4219 90
207 Fenn Wanita P 276-3676 83
208 Esquivel Carlos ..... 276-2958 --
302 Garcia Faustino ..... 276-9802 --
312 Woods Frankie Mae ..... +276-2214 91
313 Rolle Carolyn 272-5681 79
318 Edwards Sarah 274-0840 90
318 Hall Bobby ..... +274-0835 91
318 Hall Sarah L ..... +274-0834 91
318 West Angie ..... +274-0836 91

4TH AVE SW

413 Frazier Evelyn 276-4191 89
417 Dorvil Demeza ..... +274-0617 91
417 Presendieu Ronald ..... +274-0617 91
420 Paul Marie Rose 278-2995 87
421 Sanchez Sixto ..... +243-6901 91
502 Stevene Helene 272-7727 86
504 Vilma P 265-0592 86
507 Robinson Corrine 278-6076 86
510 Jackson E L 272-0795 80
510 Sutton Arthur ..... +272-9661 91
515 Louis Ciceron 278-0469 90
515 Noel Louise 272-5923 88

6TH AVE SW

613 Cleckley Anthony 272-9644 89
618 Barron Urulanique ..... +274-0548 91
622 Dorce Steve ..... +243-3012 91
702 Acelouis Talus ..... □265-2963 91
702 Johnson Alfred ..... +274-0481 91
713 Joseph Philoruis ..... +265-2760 91
717 Montes Desiderio ..... +272-7920 91
722 Flowers James L ..... +272-4866 91
729 Benitez Mary E ..... +243-3689 91

0-BUS 31-RES 15-NEW

9TH ST NE 33444

From 900 blk N Swinton Ave e bey NE 3rd Ave

18 Goff K ..... +243-3037 91

9TH ST NW 33444 Contd

21 ★Art & Lettering 243-2400 90
21 Ruf James 276-2826 83
21 Wilson Curt ..... +272-9226 91
28 Allerton G M 278-6006 87
106 Ivory James L 272-6986 90
109 Babicz Frank ..... 276-4718 --
114 Wegener Geo D ..... 278-1531 --
117 Nowlin James W Sr 276-4878 81
121 Fleming Walter G 272-8511 82
122 Horrell Jimmy ..... +243-0157 91

2ND AVE NE

211 Derflinger C 272-7581 88
215 Boynton S A 278-6259 85
215 Weese Patricia ..... □276-7430 91
220 McMahon Ananda ..... +278-9954 91
221 Carvajal Minerva ..... +243-6435 91
222 Booth Arnold ..... +274-0573 91
222 Manning L D Mrs ..... 278-0642 --
229 Goodrum Donald A ..... 278-5521 --
230 Castor Marie ..... +278-3156 91
230 Durvil Ilenie ..... +278-3771 91
233 Clifton B R 243-6072 87
236 Jeanlor Marie ..... □272-8075 91
239 Meza Lydia ..... +265-2287 91
240 Litozand L 243-4607 88
241 McBeam Leslie 243-0085 89
242 DeLaBruere Scott 272-5712 90
245 Canty C J 243-0062 87
249 Lane C ..... 278-2210 --
275 Wagner Ronald R ..... +274-2061 91
277 Lovejoy L ..... +272-7541 91

1-BUS 31-RES 12-NEW

9TH ST NW 33444

From 900 blk N Swinton Ave w to Lake Shore Dr

10 Aiello Roger 265-1652 89
21 George Wm R ..... 276-6497 --

1ST AVE NW

107 ★Beach Service By Universal 272-1400 89
107 Peart John F 276-8968 89
107 ★Peart John F ofc 272-1400 89
107 ★Universal Beach Svc 272-1400 89

2ND AVE NW

204 Sanderson Paul ..... 276-4257 --
218 Strollo M M ..... □272-5161 91

3RD AVE NW

320 Jaffe Tina 276-2579 90

4TH AVE NW

402 Plum Michael K 272-6492 84
450 Krusell Kenneth K ..... 276-7589 --
455 Lanier Dorothy 265-2693 89

5TH AVE NW

501 Albaugh William 278-8876 79
512 Indekeu Jack 278-1813 89

6TH AVE NW

698 Ruf Louis F 272-6527 76
729 Smallwood J R ..... +276-5118 91

3-BUS 13-RES 1-NEW

9TH ST NW 33445

From NW 37th Ave w, 3 n of Lake Ida Road

1900 Sklarow Stanley S 272-9869 81
1905 Gasparello Michael 272-6406 81
1910 Moynihan Shawn F 276-7318 86
1915 Bobrick Daniel 276-3691 81
1920 Buckley William H 276-8341 90
1920 Robertson James T Jr 278-2189 90
1930 Anderson Robin 276-3569 87
1935 Goodman Stewart 272-9809 83
1940 Friedenberg Sylvan 243-3351 89
1945 Mella Robert 243-2935 86
1950 Cusack Tricia S 272-7246 89
1955 Paparello Joseph 272-6996 81
2005 Mitsinikos John ..... +265-0737 91
2025 Fischer J 276-5685 83
2045 Benjamin Peter ..... +265-3330 91
2055 Fuerst John W ..... +274-0759 91
2400 Rieders Martin 276-3369 83
2401 Durante Ralph F 272-8733 80
2418 Isaacson Joseph 265-2784 89
2419 Daddario Armand 265-0152 89
2436 Alpert William 276-8585 80
2437 Egelman Harry 278-2999 85
2454 Chotiner Morris 272-7043 80
2455 Rutheiser Saul 278-6094 80
2472 Cornfeld Leon M 272-3982 81
2473 Lipsich Harry 278-4819 85
2490 Elish Bernard 278-3715 80
2491 Zane Sidney 276-5620 86
2500 Krupp Emanuel 272-2670 81
2503 Suppa Louis 276-0316 82
2524 Herbst Raymond 272-0319 81
2525 Cannistra Ted 278-1859 81
2547 Silverman Harry ..... +272-0056 91
2550 Rosenthal Max 278-8929 86
2569 Milstein David 276-6193 81
2576 Lench Hyman 276-2974 90
2591 Epstein P ..... +278-1324 91
3105 Goldberg David 278-9150 82
3110 Kessler Hyman 276-5812 83
3115 Strauss Benjamin 278-8649 87
3120 Queen Kenneth N Dr 272-1316 84
3125 Rowan John J 278-6832 85
3140 Minsker Seymour 276-6239 84
3155 Kazdin Harold 272-5845 82
3215 Shapiro Sydney S 276-7263 85
3225 Golden Leonard 276-5294 89

9TH ST NW 33445 Cont

3701 Schacht L M .....
3726 Dubovick Mel .....
3727 Swingle Kristene .....
3756 Franz Edward J .....
3776 Pavia Al .....
3836 Knight Guy .....
3856 Domsky Alex .....
4210 Hinterberger Fritz .....
4230 Lancaster C .....
4245 McDonald Glenn R .....
4250 Keil Richard .....
4270 Love S .....
4270 Love Terry .....
4285 Carten Lanny E .....
4290 Deckard Bruce A .....

0-BUS 62-RES

9TH ST SE 33483

From 900 Blk SE 1st Ave e to Intracoa

5TH AVE SE

555 ★Miami Subs .....
555 ★Mr Submarine .....
703 Bates O Frederick .....
709 Jones Henry E Dr .....
716 O'Connor David F .....
735 Smith D M E Mrs .....

2-BUS 4-RES

9TH ST SW 33444

From 900 blk S Swinton Ave w to SW formerly Bellview Ct & Spafford

20 Guy Willie .....
102 Sanders M .....
106 Samms Ona M .....
109 Grant Charles Eddie .....
110 Herring Jessie B .....
113 Hommes Ella Mae .....

2ND AVE SW

201 Alberick Jean .....
202 Rolle Henry Van Rev .....
208 Velasquez Martin .....
211 Bean Leonard .....
215 Smith Geo E .....
215 Smith George .....
219 Gray Kenneth .....
301 Aikens E L .....
305 Gillion Willie B .....
308 Mars Edward L .....
320 Laster Garfield .....

4TH AVE SW

401 Garcia Eliseo .....
402 Hill Dorothy .....
407 Gaytan Jesus .....
416 Edgecombe Freddie .....
421 Hatfield Robert .....
428 Gregory Dewanda .....
502 Moore George Lee .....
510 Mitchell M .....
512 Gean M .....
515 Moore Joyce .....
521 Shannon Kawame M .....

6TH AVE SW

612 Luzincourt Marie .....
621 Moore S .....
621 Moore S D .....
624 Seymour Freddie .....
704 Campbell Wiley .....
710 Wilson Herbert .....
715 Braddock Gladys .....
719 Zabski Edward .....
722 Gibson George E .....
722 McCall Augusta .....
725 Roque Carmen .....

0-BUS 39-RES

10TH AVE NW 33444

From 1000 blk W Atlantic Ave n beyor

13 Hayes Danny .....
13 Hayes LeRoy .....
13 Hayes Qeenster .....
19 Bradley Charles .....
33 Thaddles Derrick L .....
33 Thaddles Mary .....
34 Robinson Ray .....
38 Patterson Cleveland .....
38 Patterson Corrie Nell .....
47 Lawrence L Rev .....
49 ★O'Neal's Friendly Cab .....
54 Thomas L .....

1ST ST NW

107 Cartwright Frances .....
114 Montford Lue Renna .....
115 West Theodore Mrs .....
118 Jones Sadie .....
127 Mathews Ulan .....
140 Knowles Katheryn .....
140 Knowles Ruben .....

2ND ST NW

235 Alexander A .....
239 Wallace Ora .....
247 Watkins Chester .....

3RD ST NW

302 Jones Daryl R .....
308 Wilson Mary J .....
308 Wilson Willie Frank .....
312 Strainge Lawrence E .....

CT SE 33483 Contd

●Chamberlin Earl J ..... N/A
●Gasgarth Don ..... N/A
0-BUS 6-RES 0-NEW

CT SW 33444

800 blk S Swinton Ave w bey SW 2nd Ave

●Brown Errol 265-4695 90
●Johnson Joe H Jr 278-7209 91
Donaldson Alva 276-8476 87
●Shuller Anthony D ..... N/A
Maze James 278-2949 96
●Wright C Z 265-1128 80
Armas George P 276-6283 78
Dore Mixon 274-8356 96
Emmanuel Elizenda 276-4604 95
●Bruny Sainvilca 272-6509 88
●Clemons Harvie 276-0811 79
Miller P 272-1410 81
●Espinoza Mary O 278-0164 90
●Nixon Kathlyn Sue ..... 278-1560 --

2ND AVE SW

Fashaw Farreda ..... +266-9944 97
Fashaw Lonie B ..... +266-9106 97
●Wring Lorine M ..... N/A
Sancho M 276-7568 80
●Brown Ethel ..... +276-1190 97
●Mckever Ruby L ..... N/A
●Petit Eve M ..... N/A
●Davis Elroy 243-0868 89
Thompson Ora L 272-6419 96
●Williams James Lee 272-6419 96
●Griffin Amos 276-2722 93
Alteson Efenor 276-9381 96
Jean-Laurent M ..... +266-0228 97
●Irizarry Rosa D ..... N/A
●Newton Gregory B ..... N/A
●Kemp John 272-8323 83
●Nixon Michael A ..... N/A
●Granados G B ..... N/A
●Lewis Joyce Ann 276-3631 85
●McFarlane Dani S ..... 278-4760 --
Pullum Marian 272-1165 78
★Pullum's Playskool 272-1165 84

7TH AVE SW

●Hollis Peggy 272-1372 88
●McClendon James 276-2809 95
●Burns Arthur 278-1328 96
Barroso-Davalos Andre 272-5842 95
●Pickett C ..... +243-0294 97
1-BUS 40-RES 5-NEW

H ST NE 33444

n 800 blk N Swinton Ave e to N Ocean levard

●Bowers J 276-1783 91
Sylvester S ..... +276-7772 97
Stray Chris 274-8743 93
●Kayser Karla Ann 278-9817 93
●Love C ..... N/A
●Weiss Michael R 243-0236 92

2ND AVE NE

Scherzinger John 276-0045 77
●Ferries M E ..... N/A
★Wuebbenhorst A Merlin DDS PA 278-2404 83
★Wuebbenhorst & Assocs ... 278-2404 87
★Valentini & Moyes DDS PA 276-4372 91
★Valentini Gerard DDS 276-4372 90

ZIP CODE 33483

8TH AVE NE

★Sail Inn 276-5147 89

7TH AVE NE

Gallagher Edward J 276-9885 92
★Seven Eleven Stores 276-8415 82
★Vincent's Hair Stylist Of Delray 243-2887 84

8TH AVE NE

★Stroud Barbara Interiors 276-8044 84

9TH AVE NE

1111 INLET COVE APARTMENTS
Aders Robert O 274-4688 92
Amico Roy T 276-2052 89
Corcoran Thomas J 243-8169 89
Forziati Allan 278-2713 90
Frick Marian 276-0948 91
Kenney Robert J 272-5908 89
Singer S 278-2548 89
Whitman Gerald 272-3136 90

1177 GULFSTREAM BLDG
(Delray Medical Arts Bldg)
★Daly Appraisal Firm 276-7074 91
★The Reading Room 243-2828 93

ANDREWS AVE

1201 ★Davison Company The auto parts 278-6897 92

1210 APARTMENTS
Bryant Rennie 278-4374 90

1228 GULFSTREAM APT MOTEL
Brous Dale 272-0291 90

1315 VALHALLA VILLAS CONDOMINIUMS
Singletary Teri Miles 272-0891 92
11-BUS 21-RES 1-NEW

8TH ST NE 33483 Contd

1228 GULFSTREAM APT MOTEL Contd
Brous Dale 272-0291 90

1315 VALHALLA VILLAS CONDOMINIUMS
Singletary Teri Miles 272-0891 92
11-BUS 21-RES 1-NEW

8TH ST NW 33444

From 800 blk N Swinton Ave w to NW 1st Ave

25 Burke William P 272-6057 81
0-BUS 1-RES 0-NEW

8TH ST NW 33445

From NW 37th Ave w, 2 n of Lake Ida Road

2341 ●Marks Shirley 274-4880 95
2341 Waldorf Seymour 274-4880 95
2372 Gilbert Alvan 272-3152 80
2373 Waldman Sidney 272-1817 81
2431 ●Baum Robert S 272-1716 81
2444 Peterson Laurie ..... +274-0356 97
2444 ●Springer Lois J ..... +274-6860 97
2444 Weinberg L Springer ..... +274-6860 97
2463 Booster Charles J 274-7197 95
2470 ●Arbus Samuel ..... +243-9333 97
2477 ⊗Bergman Bernard D 272-3505 87
3700 Carrilho Virgo 498-1822 96
3700 Carrilho Virgo 498-7340 94
3701 ●Carta G 498-7546 89
3726 Whitehead Alonzo 495-6605 93
3756 McDaniel Jerry M 495-1094 86
3757 ●Perez Peter 496-1168 85
3776 ●Gerold George 498-0178 81
3777 ●Wood William J ..... +498-8572 97
3800 McKinzie M L ..... +498-5211 97
3800 ●Neal S 498-8595 85
3801 ●Kirby Wallace D ..... N/A
3816 LaPorte Raymond E 498-8677 81
3817 ●Gardner J F 498-7791 81
3836 Rivera Nathalie 495-9849 93
3836 ●Wilkinson Etta 495-9849 90
3837 ●Neeb Wallace W 498-7994 81
3856 Lalande Leo 498-7104 82
3857 ●Flynn Michael ..... +496-5497 97
3876 Bell Dennis A 498-2107 95
3876 Bell Troy 496-2401 95
3876 Ledbetter Caroline 496-2401 95
3877 ●English David J 495-1041 86
3896 ●Cohen Wayne A 499-0251 92
0-BUS 34-RES 7-NEW

8TH ST SE 33483

From 800 blk S Swinton Ave e beyond S Federal Hwy

102 ●Adams Eddie ..... +276-7814 97
114 ●Figueredo H Alciblades C 276-7035 86

2ND AVE SE

202 Anocles Eloizin Jean 265-1003 96
204 ●Gonzalez Eduardo 272-4387 85

5TH AVE SE

551 BARNETT BANK BLDG
(First Bank & Trust Bldg)
★B B Boynton Inc 278-0356 91
★Barnett Bank Of Palm Beach County Barnett Banks Trust Co NA 243-2750 96
★Barnett Bank Of Palm Beach Co Delray-S Delray Bch 278-0200 86
★Barnett Banks Trust Co NA Personal Trust 243-2750 91
★Child Care Resource & Referral 265-2423 90
★Clark Herman E CPA 278-3214 91
★Hughes Helen L CPA 278-3214 83
★Integracare Inc 274-0203 95
★Pacer International comnctn consltnt 272-2702 96
★Professional Rehab Group 243-8254 93
★Ward Dan W CPA 278-3214 77
★Ward Hughes & Clark PA CPA 278-3214 85

7TH AVE SE

705 Cross Jas H 276-5858 91
710 ●Renuart Firmin P ..... 276-4502 --
715 Martin Eugene F 272-3681 78
716 Neff Charles Y 276-6950 82
12-BUS 8-RES 1-NEW

8TH ST SW 33444

From 800 blk S Swinton Ave w bey SW 11th Ave

14 ●Wring Melvin 276-6692 89
20 ●Nairn L M 272-5693 85
26 ●Lovett Shirlien 272-1953 91
102 Carnegie DeLorice 272-5155 76
108 Francois Camilo ..... +265-1650 97
108 ●Ramos Justino 278-4752 95
114 ●Gibbs Jas W ..... 276-3724 --
120 ★Tyrone All Around Svc painting contr 276-0217 87
124 ●Owens Mattie 278-4036 92

2ND AVE SW

202 ●Thomas Vernice 243-2542 94
206 Jones Tiyanika ..... +272-4847 97
210 ●Jones Ernest ..... N/A

8TH ST SW 33444 Contd

215 ●Flinchum Lisa A ..... N/A
251 ★Evangelist Reachout Church For Christ Ministries ..... +279-8802 97
301 ●Grant R 278-8001 96
302 Baine Alton 272-3688 81
302 Moody A N ..... □279-9458 97
305 ●Turner Mose ..... +276-4085 97
308 ●Mccellion Pansy 272-7493 94
311 ●Mitchell Ronald 278-6170 83
314 ●Wilson Kerry C 276-0053 93
320 ●Nobles Laura Lee 276-6793 94
321 Holt Alex C ..... +272-9201 97
326 Oscar G 278-7329 95
901 ●Kujan Frank D ..... N/A
1005 ●Haggins Annie Jean 276-2841 92
1013 ●Ramsey Johnnie 243-0312 85

11TH AVE SW

1101 ●Borrego Lilia ..... +265-1382 97
1111 Johnson Leona V 274-6936 93
1117 ●Butler Dorothy Mrs ..... 278-3534 --
2-BUS 28-RES 6-NEW

9TH AVE NE 33483

From 900 blk NE 8th St n to Denery Ln

806 ★Jennings Florist 272-1661 83
808 Salvatore Giovanni 278-1442 95
808½ Slattery James E ..... +274-9605 97
810 Johnson Deeann 276-1721 88
812 Nangle M ..... +266-9879 97
824 Frey Geo Darrell 276-5880 78
824½ Frey L G 274-4447 92

MC KEE LN

909 BUILDING
★Anesta Michael J MD 278-3323 92
★Becker Debra A MD 278-3323 96
★Byrnes James J MD 272-5373 96
★Donaghue Louis F MD 276-5342 92
★Hacker Steven MD ofc 276-3111 95
★Harris Alexandra M PHD PA 272-4698 96
★Intracoastal Cardiology Center 278-3323 92
★Intracoastal Cardiology Center Bkpg & Ins Dept 274-0872 94
★Mason H Frank DDS 272-3353 94
★Medical Billing Concepts ..... +279-9379 97
★Medical Management Of Florida ..... +278-6400 97
★Pace Angelo V MD 278-3323 79
★Parker GK & Co 274-0960 94
★Schneider Peggy L MD 243-4772 96
★Shortz & Donaghue PA 276-5342 92
★Shortz Gerald K MD Delray Medical Ctr 276-5342 92
★Wachtel Herbert L Medical Doctor FACC ... 278-3323 79
920 ●Anguiano Frank 276-5992 79

1000 MONACO APTS
Bucknarish J 272-7391 93
Forman M L 274-9727 93
Louis C 265-0948 94
Mc Laren-Swain A ..... □243-8093 97
Potts P D ..... +276-7638 97
Sahr J B ..... +279-0814 97
Torick Michael 278-5014 88
Wallgora Arthur ..... +272-3654 97
1002 Reich J Chris ..... 278-5253 --
1003 ●Clements Clifford ..... +274-4578 97
1003 Dipaull Pablo ..... +265-1007 97
1010 VanHoven E 278-9695 78
1011 Gensman Michael 278-3083 94
1011 Monnett Richard ..... □278-0797 97

1014-18 DEE APTS
1014 Archer William H ..... □278-2941 97
Gray Blanch E ..... +272-8970 97
Harvel M J 276-8301 87
Roth Jim 278-4915 96
1018 Demaris Aaron S ..... +265-3931 97
Ronan K ..... +279-9018 97

WITHERSPOON LN

1132 Cousins Monica ..... □272-3142 97
1137 Barisco Kurtis ..... +279-9945 97

BOND WAY

1202 Murtha William ..... 276-7862 --
1203 ●Burns Michael J 243-0441 93
18-BUS 31-RES 13-NEW

9TH AVE NW 33444

From 900 blk W Atlantic Ave n bey NW 3rd St

13½ Carter Carl ..... 276-1533 --
22 ●Webb Jessie 272-2263 82
24 ●Simpson Anthony ..... N/A
26 Anderson J 274-0536 91
29 ●Flint Harold ..... N/A
30 ●Myers Calvin ..... 278-0079 --
33 ●Rowsey Vera 278-8219 88
36 Lane Charlie ..... 278-4132 --
37 ●Walker Beatrice ..... 276-6649 --
40 ●Holliday D S 272-4426 77
42 Graham Major ..... 278-8575 --
46 Burton A 278-9757 86
51 ●Wilson Essie Mae ..... 278-2298 --

9TH AVE NW 33444 Contd

51 ●Wilson Herbert 265-0895 91

1ST ST NW

101 Brown Mattie L Mrs ..... 276-4525 --
101 ●Sutton Dorothy 276-4525 88
101 Sutton Lennel 276-4525 88
104 ●Jenkins M S 278-1411 82
119 ●Bonds Lorretta 243-0080 96
120 ●Jones Arthur L ..... 278-7139 --
128 Henry G ..... □276-5101 97
129 ●Mahone Mabel ..... N/A
132 ●Butler Melvina 243-9938 95
133 ●McGraw Jewel ..... +243-0529 97
139 ●Joseph Masina 274-9381 93
141 ●Garcon Wilson ..... N/A
144 Coleman Clayton L Mrs .... 276-7581 --
144 Lycurgus Grace Miss ..... 276-7581 --
145 Keys C W 276-7884 86

2ND ST NW

201 Jackson A 278-7988 81
210 Brunner Lens ..... 276-6953 --
217 ●Potter Gregory R ..... N/A
218 ●Henry Gloria 276-7525 93
225 ●Judkins Moses ..... +278-5814 97
225 Sanfort Emannuel ..... +279-2221 97
227 McCray Leo ..... +274-8167 97
228 ●Dobard Richard 278-5984 86
233 ●Dobson Virginia Mrs ..... 276-0895 --
241 Carter Frances 278-8422 90
241 ●Strainge Gloria 278-8986 90
245 ●Williams Frank ..... 278-1705 --
250 Desine Soviane 243-8655 98
252 Christopher Alexander 265-0710 98
0-BUS 43-RES 4-NEW

9TH AVE SW 33444

From 900 blk W Atlantic Ave s bey SW 10th St

23 ★Sunny South Elks Lodge 671 ..... 272-4009 95
26 Grover Sheila ..... +265-4688 97
26 King Lorenzo Jr ..... +276-5940 97
26 Sisco Deborah 274-8615 94
28 Morris Frankie 278-4128 94
28½ Pinnock Boyoc ..... +279-8633 97
30 ●Zeigler C 272-7842 90

31-35 PALM MANOR APTS
31 Mapp G 274-3638 96

39-45 CORAL MANOR APTS
(Odd Nos)
39 Neloms Franklin 276-8850 95
Odums Johnnie Mae 274-6207 96
Street Ariell Lasheta ..... +243-6885 97
41 Brown James 276-3823 95
Sanford Pierre 272-2168 96
45 Brevil Silvo 243-0501 95
Estimon Lunie Pierre ..... +265-0296 97
Sanon D 243-8266 96

1ST ST SW

109 ●Mondesir Rosena ..... +279-8485 97
110 ●Simmons Donald ..... 278-8331 --
114 Benefild M ..... □272-3217 97
114 Wise R ..... □272-2259 97
115 Pankey-Fashaw Beatrice E 265-2421 96
121 ●Owens Ethel Mae ..... 278-8814 --
122 Owens Sidney ..... 278-0058 --
126 ●Hunt Mathis G Sr ..... 243-0980 --
133 Edouard Jaques 243-8932 94
134 Harmon Christine ..... □278-4370 97
138 Guy Lerotha 276-8632 91
141 ●Kemp Alma 278-9721 84
148 ●Owens Nathaniel ..... 278-2490 --
1-BUS 28-RES 6-NEW

9TH CIR SW 33444

209 ●Barton Gideon ..... +279-0448 97
216 ●Hope J 274-8237 93
224 ●Willingham Albert W ..... N/A
229 ●Cole O J 276-2573 93
232 ●Bryars A 272-7064 95
239 ●Robinson D 274-9062 94
240 Flowers Wm E 276-6269 93
248 Singleton Bruce 272-5108 93
0-BUS 6-RES 1-NEW

9TH CT SW 33444

From 900 blk SW 4th Ave w to SW 8th Ave, also known as Sunapree

202 ●Rolle Tina ..... □276-2713 97
207 ●Fenn L D 278-4685 95
207 Fenn Wanita P 278-3676 83
208 Esquivel Carlos ..... 276-2958 --
245 ●Singleton Tim M ..... N/A
259 ●Johnson L C ..... N/A
301 ●Williams Lebra P ..... 276-9602 --
302 ●Garcia Faustino ..... N/A
307 ●Young Tommy ..... +266-9465 97
312 Tynes Elizabeth 276-2214 91
312 ●Woods Frankie Mae 272-5881 79
313 ●Rolle Carolyn 274-0834 91
318 Hall Sarah L ..... N/A

4TH AVE SW

402 Jacobs Johnnie ..... +276-8529 97
409 ●Haywood Daphne M ..... N/A
416 Edmond Simpson 274-8681 95
417 Presendieu Emanis 274-3970 95
420 ●Paul Marie Rose 278-2995 95
501 ●Dorsainvil Frantz ..... +243-6354 95

8TH ST NE 33483 Contd

718 ★Seven Eleven Stores 276-8415 82
719 ★Vincent's Hair Stylist Of Delray 243-2887 84

8TH AVE NE

815 ★Stroud Barbara Interiors 276-8044 84

9TH AVE NE

908 Briggs J 279-4610 99

1111 INLET COVE APARTMENTS
Corcoran Thomas J 243-8169 89
Frick Marian 276-0948 91
Kenney Robert J 272-5908 89
Singer S 278-2548 89
Whitman Gerald 272-3136 90

1177 GULFSTREAM BLDG
(Delray Medical Arts Bldg)
★The Reading Room 243-2828 93

ANDREWS AVE

1210 Bryant Rennie 278-4374 90
1227 Kaysen M 243-1770 86

1228 GULFSTREAM APT MOTEL
Bensch Robert B 272-6856 88
Brous Dale 272-0291 90
6-BUS 15-RES 1-NEW

8TH ST NW 33444

From 800 blk N Swinton Ave w to NW 1st Ave

25 ●Burke William P 272-6057 81
0-BUS 1-RES 0-NEW

8TH ST NW 33445

From NW 37th Ave w, 2 n of Lake Ida Road

2341 Marks Shirley 274-4880 95
2341 Waldorf Seymour 274-4880 95
2372 ●Gilbert Alvan 272-3152 80
2373 ●Waldman Sidney 272-1817 81
2431 ●Baum Robert S 272-1716 81
2444 ●Springer Lois J 274-6860 97
2444 Weinberg L Springer 274-6860 97
2463 ●Boosler Charles J 274-7197 95
2470 ●Arbus Samuel 243-9333 97
2477 ⊗Bergman Bernard D 272-3505 87
3700 Carrilho Virgo 498-1822 96
3700 Carrilho Virgo 498-7340 94
3701 ●Carta G 498-7546 89
3726 ●Whitehead Alonzo 495-6605 93
3726 ●Whitehead Nora 637-5937 98
3756 Gionfriddo Gary 637-2857 98
3756 Gionfriddo Gary V 637-1970 98
3757 ●Perez Peter ..... +498-5771 00
3757 Pesavento Jessica 498-5268 98
3776 Gerold George 498-0178 81
3777 ●Wood William J 498-4123 99
3777 ●Wood William J 498-8572 97
3800 Miller D D ..... +638-8241 00
3801 ●Kirby Wallace D ..... N/A
3816 ⊗Hartung Walter G 498-0731 00
3817 Gardner J F 498-7791 81
3836 Rivera Nathalie 495-9849 93
3836 Wilkinson Etta 495-9849 90
3836 ●Wilkinson Roosevelt 495-8348 99
3837 Neeb Wallace W 498-7994 81
3856 ●Lalande Leo 498-7104 82
3857 ●Miller Robert M ..... N/A
3876 ●Bell Dennis A 498-2107 95
3877 ●English David J 495-1041 86
3896 ●Cohen Wayne A 499-0251 92
0-BUS 35-RES 2-NEW

8TH ST SE 33483

From 800 blk S Swinton Ave e beyond S Federal Hwy

102 ●Adams Eddie 276-7814 97
106 Kinder Pam ..... +243-4973 00
110 ●Johnson Fred P ..... N/A
114 ●Figueredo H Alciblades C 276-7035 86
118 Guillaume Mertile ..... +243-6291 00

2ND AVE SE

201 Aleine Esteverne ..... +278-4980 00
202 Estama Estima 279-8045 99
202 ●Joseph M 272-4465 99
203 ●Laguerre Pierre L ..... N/A
204 ●Gonzalez Eduardo 272-4387 85
204 ●Gonzalez Reina ..... +272-8277 00
206 Desilmar Garconet 276-3232 99
208 Dorelas Jean Monac ..... +330-0659 00

5TH AVE SE

551 BANK OF AMERICA BUILDING
(Nationsbank Bldg)
★Bank Of America Delray Beach South Delray Banking Center ..... □243-1908 00
★Child Care Resource & Referral 265-2423 90
★Clark Herman E CPA 278-3214 91
★Holding & Management 278-0356 99
★Hughes Helen L CPA 278-3214 83
★P B C Literacy Coalition Inc 279-9103 99

8TH ST SE 33483 Contd

551 BANK OF AMERICA BUILDING Contd
★Pacer International ..... +266-8400 00
★Pacer International comnctn constrnt 272-2702 96
★Ward Dan W CPA 278-3214 77
★Ward Hughes & Clark PA CPA 278-3214 85

7TH AVE SE

705 ●Cross Jas H 276-5858 91
710 Nuccilli Mark ..... +330-0822 00
710 Nuccilli Sheila ..... +330-0836 00
10-BUS 16-RES 8-NEW

8TH ST SW 33444

From 800 blk S Swinton Ave w bey SW 11th Ave

14 Bush Wanesta 278-3545 99
26 Lovett Shirlien 272-1953 91
108 ●Ramos Justino 278-0409 95
109 ●Streeter Marc A ..... N/A
114 Gibbs Jas W ..... 276-3724 --
117 ●Mcmurray C B ..... N/A
120 ★Tyrone All Around Svc painting contr 276-0217 87
124 ●Owens Mattie 278-4036 92
125 ★Christ Missionary Bapt Ch 272-1033 99

2ND AVE SW

202 ●Thomas Vernice 243-2542 94
206 Francois Mozelle ..... +278-6575 00
210 ●Jones Jessie ..... N/A
214 ●Williams R ..... N/A
301 ●Grant R 278-8001 96
302 Baine Alton 272-3688 81
304 ●Radke Edward ..... N/A
308 McCellion Dearil ..... +330-9160 00
311 ●Mitchell Ronald 278-6170 83
314 ●Wilson Kerry C 276-0053 93
315 Thomas D J 276-0140 99
320 Nobles Laura Lee 276-6793 94
321 Holt Carla ..... +243-6924 00
326 Rampleur Marie T ..... +243-8921 00
401 ●Greene Sylvia F ..... N/A
1005 ●Haggins Annie Jean 276-2841 92
1013 ●Ramsey Johnnie 243-0312 85

11TH AVE SW

1111 Johnson Leona V 274-6936 93
1117 Butler Dorothy Mrs ..... 278-3534 --
2-BUS 26-RES 4-NEW

9TH AVE NE 33483

From 900 blk NE 8th St n to Denery Ln

808 ●Salvatore Giovanni 278-1442 95
810 Johnson Deeann 276-1721 88
824 Frey Geo Darrell 276-5880 78
824½ Frey L G 274-4447 92

MC KEE LN

909 ★Anesta M J MD FACC 278-3323 92
909 ★Costanza Scott PhD 278-9141 99
909 ★Intracoastal Cardiology Center 278-3323 92
909 ★Intracoastal Cardiology Center Bkpg & Ins Dept 274-0872 94
909 ★Mason H Frank DDS 272-3353 94
909 ★Owings Jerry R DDS 278-2667 99
909 ★Pace Angelo V MD 278-3323 79
909 ★Psychological Associates Of The Palm Beaches 278-9141 99
909 ★Schneider Peggy L MD 243-4772 96
920 ●Anguiano B 274-2494 99
920 ●Anguiano Frank 278-5992 79
924 Varner Michael ..... +265-1923 00

1000 MONACO APTS
Forman M L 274-9727 93
Kilian Walter ..... □279-8620 00
Lancaster Robert 276-6073 99
Louis C 265-0948 94
Mazzeo John ..... +330-9258 00
Merman Leslie 272-9220 98
Singletary Jeff 278-2965 99
1002 ●Reich J Chris ..... 278-5253 --
1003 Comas-Burnett Yleana ..... +330-9289 00
1003 DeLaRosa David ..... □278-3058 00
1003 Rouquette Julien ..... +495-8990 00
1011 Gensman Michael 278-3083 94

1014-18 DEE APTS
1014 Archer William H 278-2941 97
Bartram Betty 278-5204 99
Gray Blanch E 272-8970 97
Harvel M J 276-8301 87
Roth Jim 278-4915 96
1018 Czaszwicz Ray 278-5269 99
Dawson Katrina ..... +279-2325 00
Dearstone Larry ..... +272-1435 00
Ronan K 279-8966 97

WITHERSPOON LN

1132 ●Clements Donna 274-0423 99
1132 Duvall Allan 272-3515 99

BOND WAY

1202 Long D T ..... +274-8510 00
1203 Coengiovanelli Sarah ..... +330-0054 00
1203 ●Giovanelli Sarah 278-7187 99

9TH AVE NE 33483 Contd

1203 ●Giovanelli Sarah 278-8013 99
9-BUS 34-RES 8-NEW

9TH AVE NW 33444

From 900 blk W Atlantic Ave n bey NW 3rd St

22 Webb Jessie 272-2263 82
26 Anderson Robbie ..... +243-9693 00
29 ●Flint H ..... N/A
30 ●Myers Calvin ..... 278-0079 --
33 ●Rowsey Phyllis 274-6021 99
33 ●Rowsey Vera 278-8219 88
36 ●Lane Charlie ..... 278-4132 --
37 ●Walker Beatrice ..... 276-6649 --
40 ●Holliday D S 272-4426 77
42 Graham Major ..... 278-8575 --
43 ●Newsome Pamela 274-3097 99
46 Mobley Nathanel 279-1298 99
51 ●Wilson Essie Mae ..... 278-2298 --
51 ●Wilson Herbert 265-0895 91

1ST ST NW

101 Brown Mattie L Mrs ..... 276-4525 --
101 ●Sutton Dorothy 276-4525 86
101 Sutton Lennel 276-4525 86
104 ●Jenkins M S 278-1411 82
120 ●Jones Arthur L ..... 278-7139 --
128 Beckford J ..... +330-1944 00
128 Jackson Dartel ..... +278-3540 00
132 Butler Melvina ..... +274-6046 00
139 Lambert Jean 276-8841 99
144 Coleman Clayton L Mrs ..... 276-7561 --
145 ●Kays C W 276-7884 86

2ND ST NW

201 Jackson A 278-7988 81
210 Brunner Lena ..... 276-6953 --
217 ●Sheffield Tommie D ..... N/A
218 ●Henry Gloria 276-7525 93
225 ●Judkins Moses 278-5814 97
228 ●Dobard Richard 276-5984 86
241 Carter Frances 278-8422 90
245 ●Williams Frank ..... 278-1705 --
250 Desire Soviane 243-8655 96
252 Fleurissaint Chrismene ..... +279-4263 00
254 Cadet Aubin 243-1277 98
256 Wilson William 278-0537 99
0-BUS 37-RES 5-NEW

9TH AVE SW 33444

From 900 blk W Atlantic Ave s bey SW 10th St

20 Harris Shameka 272-8549 98
30 ●Zeigler C 272-7842 90

31 PALM MANOR APTS
Nelson Timothy ..... +243-3602 00
35 Spells Yvette ..... +265-7269 00

39-45 CORAL MANOR APTS
(Odd Nos)
39 Hinds Julia ..... +278-4075 00
Nimmons Maxine ..... +265-0713 00
41 Brevil Silvo 243-1680 95
Sanford Pierre 272-2168 96
45 Bostwick Brandi ..... +266-9002 00
Desrosiers Gilbert 279-4978 98
Phillips Martha 279-8287 98
Valbrun Clemence 276-2279 98

1ST ST SW

105 Volcin Gary Roberts ..... □243-8482 00
109 Adelhome Jean ..... +279-0713 00
109 Zavot Tashama ..... +279-9038 00
109 B Calixte M 279-2719 98
110 ●Simmons Donald ..... 278-8331 --
114 Wise R 265-4686 97
115 Pankey B ..... +265-2421 00
118 Talbert Melrose ..... +276-1784 00
121 Owens Ethel Mae ..... 278-8814 --
122 ●Owens Sidney ..... 278-0058 --
126 Hunt Mathis G Sr ..... 243-0980 --
133 Edouard Jaques 243-8932 94
134 Guy Anthony 265-2557 99
134 Harmon Christine 278-4370 97
137 Lopez Michelle ..... +266-0355 00
138 Guy Lerotha 276-6632 91
141 ●Kemp Alma 278-9721 84
148 ●Owens Nathaniel ..... 278-2490 --
0-BUS 30-RES 10-NEW

9TH CIR SW 33444

216 Hope J 274-8237 93
219 Rolle Vernicka 266-9624 99
232 Bryars A 272-7064 85
239 Gass Shane ..... +265-0103 00
240 ●Flowers Wm E 276-6269 93
0-BUS 5-RES 1-NEW

9TH CT SW 33444

From 900 blk SW 4th Ave w to SW 8th Ave, also known as Sunapree

201 ●Holloman Ira ..... +274-4265 00
207 Fenn V A ..... +330-9890 00
208 ●Esquivel Carlos ..... 276-2958 --
301 ●Williams Labra ..... N/A
302 ●Garcia Faustino ..... 276-9602 --
307 ●Young Belinda A ..... N/A

NG □ CHANGE OF ADDRESS + NEW LISTING ⊗ NO TELEPHONE SOLICITING ● HOMEOWNER 471

VAN SWEDEN INTERIORS
Decorators and Home Furnishers
309-311 E. ATLANTIC AVE. PHONE CR 6-5372

East Atlantic Av—continued
618 Gloria's clothing CR 6-5089
620 Croft Sanderson Bdg
(101)Byron C lwyr CR 6-6545
American Structures Inc contrs
(101)Koch W F Jr real est CR 6-6676
(102)Wilson J L Jr dentist CR 6-4507
(103)Coast Line Construction Co
(104)Harris Robert Bruce CR 6-9821
(105)Bebout Insurance Agency Inc CR 8-1242
(106)Vacant store
(107)Davis E R ins CR 6-6787
(109)Palm Beach County Farm Bureau Inc CR 6-7219
(111)Bimini Marlin Tuna Club
630 Madame Frances Shop clothing CR 6-7200
Dazy Dorcas Mrs
645 First Federal Savings and Loan Assn of Delray Beach CR 6-6811
647 Evans James
655 NE 7th av (1st part) begins
700 Gringle & Lankton real est CR 6-5107
702-710 Presidential Bdg
— Presidential Apts The CR 6-4451
704 Craigmyle Pinney & Co brokers CR 8-1331
706 O'Hara T B Mrs clothing CR 6-4481
708 Tierney's Mildred Beauty Salon CR 6-5702
710 Arnott's Lingerie CR 6-6992
711 Kentucky House The hotel CR 6-4861
714 Patio Delray rest CR 6-7126
744 Palm sq begins
751 Intracoastal Waterway crosses
802 Mark-Fore & Strike sporting goods CR 6-4337
806 Robertson J S real est CR 6-6100
812 Marion's gifts
814 Carr Harold Shoes
816 Boyd Bdg
Totterdale Realty CR 6-5010
816 Totterdale Development Inc real est CR 6-5010
Totterdale R L lwyr
818 Ettinger's Gift Shop
820 Hasselbar Art Studio
821 Delray Beach Recreation Club
821r Delray Beach City Park
824 (1)Jacobson K archt CR 6-4951
(2)Real Estate Listing Bureau Inc
(3)Amerisles Shop clothing
(4)Gulfstream Beauty Salon CR 6-6[illegible]
(7)Stockton J dentist CR 6-4372
(8)Vacant
(9)Vacant
(11)Vacant
826 Joseph & Mario beauty shops CR 6-4137
Vacant
828 Vacant
830 Suominen A L naturopath
832 Erny's Cocktail Lounge CR 6-9148
850 Marine Way begins (via stairway)
934 Delrest Inn CR 6-7401
946 Delrest Inn Coffee Shop
1001 Delray Beach National Bank CR 6-4161
1001½ Seabreeze av begins
1014 Baker C E real est CR 6-4327
1017 Vacant
1019 Salon of Beauty CR 6-7662
1020 Ledridge P W real est CR 6-56[illegible]
1023 Stauffer System reducing salon CR 6-628[illegible]
1031 Stanley & Dankert Beach Market Inc grocers CR 6-411[illegible]
1034 Thayer John Alden Inc real est CR 6-72[illegible]
1049 Snider Connie Interiors interior decorators CR 6-79[illegible]
1050 Venetian dr begins
1051 Horton Kay Resort Fashions clothing CR 6-7[illegible]
1055 Cotton Shop Inc clothing CR 6-6[illegible]
1100 Brewster Frances clothing CR 6-6656
Norman's Inc clothing CR 6-7[illegible]
Overdorf M B Mrs interior decorators CR 6-9[illegible]
◎Brewster Frances CR 6-[illegible]
1101◎Sheldon Frank B
1102 Gorham Gifts & Antiques
Gorham L C Mrs
1104 Susan's Originals clothing



East Atlantic Av—continued
1105 Sunhaven Apts CR 6-5526
◎Krauss Helen deR Mrs CR 6-5526
Huntington F S MD CR 6-5151
1106 Kiddy Kampus clothing CR 6-6942
1108 Delray Beach Art Gallerie Inc
1110 Palm av begins
1110½ Gleason st begins.
1112 Delray Beach Art Gallerie Inc
1115 Cottingham Corp real est
Nutbrown R R real est CR 6-5245
1116 Hammond C H archt CR 6-4526
Carpentier W L lwyr CR 6-6566
1155 Hertz Rent-A-Car CR 6-6249
1159 Billings Seafood & Fruit Market CR 6-4426
1161 Ellen Ruth clothing CR 6-4991
Fun in the Sun Sport Shop sporting goods CR 6-6931
1163 Vacant
1200 Chez Denyes Apts CR 6-9216
Gaglione Thomas A CR 6-9789
Silhouette Inc clothing CR 6-4505
Cape Cod Work Basket gifts CR 6-7133
Martha's Hairdressers CR 6-5622
Neal H H Mrs interior decorators CR 6-5403
Sterry L real est CR 6-6475
◎(D)Vaughn John A
1209 Tourist
Dally H V Realty Inc CR 6-4281
1210 Hunt P J Mrs hand bags CR 6-6422
Puckett R Bruce Inc real est CR 6-6018
1211 Scott F B real est CR 6-5356
1212 Davis D B Mrs gifts CR 6-4274
1214 Palm Beach Bootery CR 6-7600
1216 Chagnon Ruth Inc clothing CR 6-4921
1218 Bronson st begins
1221 Andrews av (1st part) begins
1402 Treat Travel Bureau CR 6-4165
1406 Burton Patio Apts CR 6-5961
Burton W C real est CR 6-5961
1410 Thompson J clothing CR 6-6982
Maison Suisse beauty shop CR 6-4721

9 TREAT CHARLOTTE B 276-4165

11 TOURIST
YOUR SHOP SIR BARBER SHOP 276-6971
DALLY H V REALTY INC 276-6303
INGE AND VERN DRSMKRS ALTERATIONS 278-2581
BEERY & BROWN AGENCY INC INS 278-2838
TRANSIENT
ALANSONS INC WOMENS CLOTHING 276-6177
VACANT
FRILLS & FANGIES GIFT SHOP 278-2908
PITTILLAS CASUALS WOMENS CLOTHING
MAISON SUISSE BEAUTY SHOP 276-4721
TOTH C E ARCHT 278-3138

1224 SALINA AV BEGINS
1241 N OCEAN BLVD BEGINS
1242 S OCEAN BLVD BEGINS

BRESLERS 33 FLAVORS ICE CREAM SHOP OF DELRAY 276-9100

~~ATLANTIC AV WEST FR 2 N SWINTON W TO DELRAY WEST RD IRREGULARLY NUMBERED/~~

ONEMAN ENGINEERING CO 276-4806

1 N SWINTON AV BEGINS

VACANT
BAKER GROVER C ¤ 276-4792
HOUSE OF FLOWERS 276-4792

50 SW FIRST AV BEGINS
51 NW FIRST AV /1ST PART/ BEGINS

FIRE DEPT 276-6021
CENTRAL FIRE STATION 276-6021
CHIEFS CAR NO 1
ASST CHIEF CAR NO 2
BOOSTER PUMPER NO 5
COMBINATION PUMPER NO 6
PUMPER NO 3
PUMPER NO 8
RESCUE & FIRST AID AMBULANCE NO 7
TRANSIENT
SEVEN-ELEVEN FOOD STORE GROCER 276-9460
SPEE DEE WASH 278-1912

150 SW SECOND AV /1ST PART/ BEGINS

MUNICIPAL TENNIS COURTS 276-5146
STANDARD OIL SERVICE STATION GASOLINE 278-2431

251 NW THIRD AV /1ST PART/ BEGINS

WEST SIDE LIQUORS 276-6492
LITTLE BAR THE 276-9280
LITTLE LEAGUE BALL PARK
VETERANS OF FOREIGN WARS MEMORIAL FIELD O NEAL PREEST POST 4141

350 SW FOURTH AV /1ST PART/ BEGINS
351 NW FOURTH AV BEGINS

SANDERS TRADING POST USED FURNITURE
WEST ATLANTIC MERCANTILE CO GENERAL MERCHANDISE 276-6434

404 MC MURRAINS SUPERETTE GROCERS 276-6828
409 PIXIE CLOTHING WOMENS
413 MA-LYNS TONSORIAL PARLOR BARBER
417 RUSSELLS GRILL REST 276-9398
422 CHURCH OF THE LIVING GOD
424 FREDDIES TAXI 276-9177
425 RAYS RESTAURANT
439 SERVICE TAXI CO 276-7472
429 GOODWIN ALICE STORE VARIETY STORE
426 VACANT
428 VACANT
433 GEORGIA TOWN TAVERN
442 WRIGHTS GULF STATION GASOLINE
445 DIXIE QUALITY MARKET GROCERS 278-3963

450 SW FIFTH AV /1ST PART/ BEGINS
451 NW FIFTH AV /1ST PART/ BEGINS

501 GILLION WILLIE PURE OIL GASOLINE 276-9318
505 TOWNSEND N REST
511 VACANT
522 ATLANTIC BARBER SHOP
524 TEDS TEDDY BEAR TAVERN
535 DOMESTIC WORKERS RECREATION CLUB
546 NANTIONAL OIL SERVICE STATION 276-9461

550 SW SIXTH AV BEGINS
551 NW SIXTH AV /1ST PART/ BEGINS

601 JOES GULF STATION AUTO REPR 278-0807
609 VACANT
617 VACANT
625 IVALS PLACE REST 276-9228
629 BEVERLYS BEAUTY SPOT BEAUTY SHOP 276-9493
633 IDEAL RECREATION CENTER BILLIARD & POOL
636 COLEMAN GEORGE P ¤ 278-4077
COLEMAN FUNERAL HOME 278-4077
STRAGHN ALFRED 278-4077
641 DELRAY PALM THEATRE
643 ROBERTS SHOE REPAIRING

649 NW SEVENTH AV BEGINS
650 SW SEVENTH AV /1ST PART/ BEGINS

700 ATLANTIC CAB TAXI CABS 276-9133
702 BLUES KING RECORD SHOP
704 VACANT
706 ESQUIRE BARBER SHOP 276-9238
708 TROPICAL FISH PET SHOP
710 ATLANTIC LAUNDRY CLEANERS
712 BLACK CAT CAFE THE REST 276-9176
714 RHODELS FAMILY STORE CLOTHING
733 HALL IDA M MRS ¤

750 SW EIGHTH AV BEGINS
751 NW EIGHTH AV /1ST PART/ BEGINS

801 SUPERTEST SERVICE STATION 276-9127
821 BULLARD ADDIE LEE MRS
823 DAVIS ANNIE MRS

900 SW NINTH AV /1ST PART/ BEGINS
- NW NINTH AV BEGINS

917 PARADISE FOOD BAR 276-7484
925 RUSSS TV SALES & SERVICE 276-4461
945 HAGWOOD MARKET GROCERS 278-2044

ATLANTIC AV WEST (Continued)

- NW TENTH AV BEGINS
- SW TENTH AV BEGINS

1003 JOHNSON GENEVA MRS
1010 VACANT
1028 ALS THRIFTY MARKET 278-3846
1040 BONABY JAMES ¤ 276-7008

- SW ELEVENTH AV BEGINS
- NW ELEVENTH AV BEGINS

1101 JONES ESSIE MAE MRS ¤
1142 KNOWLES CHARLOTTE V MRS ¤
1130 DONS DIXIE MARKET GROCERS 278-1203
1141 BYRDS BODY SHOP 276-7271

1149 NW TWELFTH AV BEGINS
1150 SW TWELFTH AV BEGINS

1207 GREEN EDWARD 278-4344
1217 TOLBERT ROBERT
1219 HOLLAND MOLLIE MRS 278-1806

1249 NW THIRTEENTH AV /1ST PART/ BEGINS
1250 SW THIRTEENTH AV BEGINS

1311 SOUTHERN BELL TEL & TEL WAREHOUSE
1338 HAGWOOD & GROSS GROCERS
1339 VACANT

- NW FOURTEENTH AV BEGINS
- SW FOURTEENTH AV BEGINS

VACANT
1410 ACE HIGH CLUB LIQUOR DLR 276-6594
CONYER ANNA LEE MRS ¤ 276-6594

- SW FIFTEENTH AV BEGINS
- NW FIFTEENTH AV /1ST PART/ BEGINS
- NW SIXTEENTH AV /1ST PART/ BEGINS

1510 TERMINAL TRANSPORT CO INC 278-1622
1515 VACANT
1525 GATOR PACKAGE SALES BASKETS WHOL 276-6945
OFF GULFSTREAM STEEL CORP 278-2871
OFF GULFSTREAM PIPE & STEEL SUPPLY WAREHOUSE
OFF SEABOARD AIR LINES RR FREIGHT AND PASSENGER STATION 276-4231

- SAL RR CROSSES
- NW EIGHTEENTH AV BEGINS

1710 DELRAY BEACH FARM SUPPLY INC 276-5282
1700 RINKER MATERIALS CORP 276-6037
1620 FULTON JAMES ¤ 276-7259
2001 HAYDEN BONDED STORAGE WAREHOUSE INC 276-4010
ALLIED VAN LINES INC
ARMELLINI EXPRESS LINES INC TRUCKING 276-5663

- N CONGRESS AV BEGINS

2100 VACANT
2151R DELRAY CONCRETE PRODUCTS CO 276-4489

- S CONGRESS AV BEGINS
- EL RIO CANAL CROSSES
- NW TWENTY-FOURTH AV ENDS

2601 HALL ROBERT ¤ 276-7118
LONGSHORTON WALTER G 276-7499

- HOMEWOOD BLVD BEGINS
- DELRAY WEST RD BEGINS

AVENUE AU SOLEIL /GULF STREAM/ FR 2749 N FEDERAL HWY E THEN S IN A CIRCLE TO DO /IRREGULARLY NUMBERED/

- CARDINAL CIRCLE BEGINS
- ORCHID LA BEGINS

2516 REYNOLDS THOMAS P ¤ 278-4186
2588 COTTERILL NORTON ¤ 278-0775
2730 ELDON DAVID ¤ 276-7655
2745 PIERCE WILLIAM ¤ 276-7907

- CARDINAL CIR ENDS
- INDIGO PAINT BEGINS
- TANGERINE WAY BEGINS
- EMERALD ROW BEGINS
- CANARY WALK BEGINS
- AVENUE AU SOLEIL ENDS

2665 CARLETON GEORGE JR ¤

AVOCADO RD FR 2450 SEACREST BLVD W TO DEAD END /IRREGULARLY NUMBERED/

149 RIVETTI MICHEL H ¤ 278-2808
118 WIDMER ROY C MRS ¤ 276-7858
110 REX ROBERT L ¤ 276-4672
WEBSTER DUANE E ¤ 278-1643
102 CARVER JACK E ¤ 276-5696
109 ADAMS ALLEN ¤
110 RIMMER ROY L ¤ 276-6465
101 KENNEDY MARGARET C MRS ¤ 278-9121

AVOCET RD FR 550 LINDELL BLVD W TO DEAD END

- BLUEBIRD DR BEGINS
- BRANT DR CROSSES

1003 TAYLOR GEORGE B ¤ 278-4720

AYLESBURY RD FR 207 BEVERLY DR N TO 210 LAKE TER /RIGHT ODD/ /IRREGULARLY NUMBERED/

420 BEVERLY DR BEGINS
410 SEASPRAY AV CROSSES

425 TYSON DAVID L ¤ 276-6809
433 SWIGER MARY M ¤ 278-1786
439 KNOWLES PAUL S JR ¤ 276-4808
445 LEHNBEUTER FRANCES H MRS ¤ 276-5281
501 SHAUGHNESSY ALFRED J 278-0277
508 OBER MARJORIE Y MRS ¤ 278-2095
509 CIHAK BENJAMIN J ¤ 278-3695
517 DE ROSE ANGIE ¤ 278-2352
518 GORHAM LUCILLE C MRS ¤ 278-1932
525 WATKINS MARJORIE MRS ¤ 276-9330

526 KINGS LYNN BEGINS

531 SAUNDERS WILLIAM A ¤ 278-1192
559 HARRIS ELENORE R MRS ¤ 276-4632

AZALEA RD FR 914 SEA GATE DR W TO 901 SEA GATE DR /IRREGULARLY NUMBERED/

1024 COOKE VINYARD V ¤ 276-4173
1017 GRAHAM RAY A JR 278-0321
1020 HORNER VAUGHAN ¤ 278-3911
1015 BERKHEIMER PARK ¤ 276-9851
1009 SHERMAN CLAIR G ¤ 276-6526

BANYAN DR FR SPANI
DEAD END /IRREGL
910 KRATINA FRE
920 STOUT MARV
926 HUTZLER CH
944 VACANT

BANYAN RD /GULF S
OCEAN BLVD W TO
THEN REBEGINS F
DEAD END /RIGHT
12 WELSH GEOR
- OLEANDER
- GULFSTREAM
333 BITTING KE
520 TRUMBULL
530 DAWSON NO
535 BLAIR MAU
541 DICKENSON
544 SEVERN WI
570 BARNS E J.
588 HUNGERFOR

BARRETT FR BARWI
GALLAGHER RD
VACANT
BURD ASHE
BARTHELME
BARRETT M
FAIRCHILL
KEOUGH E
POLHEMUS
ULRICH A

BARWICK RD FR D
DEAD END /IRR
- GREEN BR
HIGHLAND
TRLR 9 HERM
10 CODE
11 SMI
HIGHLAN
CLUB
TRLR 14 TOU
CAV
17 NIC
18 BRA
19 VAC
20 DUN
21 RAY
22 HAN
23 BAR
24 SCO
25 CHA
27 BRE
- PINE G
- FRANWO
- MAURIC
- FRANCE
- BARRET
- BRADY

795 LOVE M

NINTH SE (CONT)

714 KIEL J RIPLEY *
716 TREGLOWN G C * 278-8326

NINTH SW FR E OF SW SIXTH AV W TO 801 SW EIGHTH AV /RIGHT ODD/

7 BUTTS JESSIE J MRS
JESSIE S BEAUTY
NOOK DOG GROOMING
16 ALLEN SAMUEL H JR
* 276-5104
19 SMOCK HAZEL M MRS
20 ROBINSON GARY A * 278-4813
23 DEVENEY CHARLES * 276-2682
102 MATHENEY K 276-0290
1/2 VACANT
106 KENDRICKS MILDRED
1/2 KENDRICKS ELNORA
109 MORRIS RUBY M MRS
* 276-6693
110 VACANT
113 MC CRAY MARGARET MRS
114 TIERNEY JACK J * 276-4303
117 NORTH LEMUEL W 278-2325
119 FRANKLIN CONNELL
122 LOPEZ JOSE
125 HAGERMAN PAULINE * 276-7507
A MRS H

- 200 SW SECOND AV /3D PART/
- REBEGINS

201 PRENTICE DAVID 278-7626
202 GONZALES FAUSTINO
* 278-7430
207 VACANT
208 VELASCO GUADALUPE
* 278-1375
211 MEDINA PEDRO 276-6833
215 SMITH GEORGE * 276-0929
219 CLARK ROBERT * 278-1003
301 FERNANDEZ RAMON * 278-1210
302 VACANT
303 GOMEZ FRANCISCO * 276-2856
305 TORRES JUAN MRS * 276-0998
308 NANCE JAMES * 276-0984
311 VACANT
314 TOLBERT ROBERT * 278-5446
315 MICHAELSON G
318 DUNCAN JOHNNIE B * 276-9690
320 LASTER GARFIELD
321 VACANT
301 TOURIST

- 399 SW FOURTH AV CROSSES

401 GARCIA NICHOLAS G
* 278-8429
402 MALLIS J
406 CARRASQUILLI MARINA
407 GONZALEZ ELLRO * 276-7108
411 SANTIAGO BENNY 278-3136
412 WALLACE GERALD * 278-1660
416 GIBVENS DORIS *
421 GUARDIANA FRANK * 272-2756
417 TORES HORACIO L * 278-7526
428 DASSEY WILEY *
501 BATIGNANI FREDERICK L
* 276-6855
502 VACANT
509 BARRON FLORENTIO * 278-9826
510 SANDERS GREER C * 278-3948
512 VACANT
515 VACANT
517 MOODY TED R JR * 278-0692
520 KENDRICKS MILDRED
* 272-3368
521 VACANT

- 595 SW SIXTH AV CROSSES

600 MOSS JAMES O * 272-8728
604 WILFORK AARON *
607 FOSTER CHARLES B * 278-4610
609 CARTER R ERIC * 278-1985
CLAY DAVID 278-0938
612 SALENAS RAUL *
616 INGUANGZO THOMAS * 276-0797
617 BARRON IRENE * 278-6751
621 INGRAM RUFUS * 278-5487
624 VACANT
700 SUAREZ GERARDO F 278-7198
701 MASON CHARLES
704 MARVELLI LANNIE M
* 276-0869
710 WILSON HERBERT *
715 COLEMAN LACY * 272-6820
719 ZABSKI EDWARD A * 278-7857
722 MC TIQUE ALICE M MRS
276-5650
725 BRELAND PAT H 278-1639

NINTH AV NE FR 899 NE EIGHTH N TO DENERY LA /RIGHT EVEN/ /IRREGULARLY NUMBERED/

806 MAC KINNON MARJORIE B
* 278-2907
808 MYERS BRYANT O * 276-5853
810 DALTON CHARLES E * 278-1595
824 SHAW JACK * 276-5880
1/2 SHAW WALTER G
276-0409

- 911 MC KEE LA BEGINS

920 RANDOLPH RICHARD W
* 278-2997
924 LONG MILDRED
926 VACANT
1000 MONACO THE APTS
1 BROSSEAU JEAN
JACQUES
2 KITZMILLER 276-7191
DIXON G MRS
3 DALLIAH A B
4 VACANT
5 VAN HAVEN ELLA MRS
278-9695
6 LOGSDON J S
7 HARDIMAN N
1002 REICH JOHNNIE MRS
* 278-5253
1003 KENT THE MOTEL
VACANT
2 POUNTNEY M S 278-8211
1011 QUINN CHARLES F * 276-6538
1010 4 VACANT
5 VACANT
8 KNOLL L
9 VACANT
10 VACANT
1014 1018 DEE PATS

- 1101 WITHERSPOON LA BEGINS

3 JONES ELIZABETH D
278-0895
4 VACANT
5 DEUBEL HARRY R 278-6119
6 VACANT
7 VACANT
8 BAGBY N A
1018 1 EAKIN WILLARD D
278-6977
2 ARNOFF JOHN * 278-1992
3 VACANT
9 VACANT
10 HARRINGTON 272-6208
WILLIE J
1100 MONACO THE
4-5 VACANT
8 KNOLL MICHAEL L
9 VACANT
1132 NELSON JOSEPH A * 278-2582
CARMAN BRADFORD
1137 VACANT
1139 VACANT

- 1201 BOND-WAY CROSSES

1202 MURTHA WILLIAM H * 276-7862
1203 WILSON NORMAN L * 278-1315

NINTH AV NW FR W ATLANTIC AV N TO 850 NW THIRD /IRREGULARLY NUMBERED/

22 WEBBS JAMES 278-1567
13 1/2 CARTER CARL * 278-1533
24 HEAVEN LAURAINE MRS
276-6262
29 FLINT HAROLD *
30 VACANT
33 ROWSEY ANDREW 276-7642
36 LANE CHARLES * 278-4132
37 WALKER WILBUR * 276-6649
40 HILIDAY WILLIAM *
42 GRAHAM MAJOR 278-8598
46 DEVAUX JUSTINA MRS
278-3815
51 WILSON HERBERT * 276-7300

- 61 NW FIRST ST CROSSES

101 SUTTON LENNEL * 276-4525
104 JENKINS SAMUEL D * 276-5842
120 JONES ARTHUR LEE 278-7139
128 VACANT
132 BUTLER MELVINA MRS
* 278-4715
140 ROSS LENA
144 LYCURGUS GRACE G * 276-7561

- 199 NW SECOND ST CROSSES

201
1 JACKSON ALICE M
2 WILLIS FANNIE 276-0189
MAE MRS
210 BRUNNER LENS B * 276-6883
215 SHEFFIELD TOM O * 276-6885
218 FOSTER JOHN JR
225 JUDKIN MOSES * 278-5814
228 DOBARD SAMUEL * 276-6595
229
A JONES SUSIE
B BYRD LINDA
233 EKERT W E
240 MURRAY MARY MRS 278-4427
241 STRAINGE LORENZO * 276-7422
245 WILLIAMS FRANK * 278-1705
248 A VACANT
B VACANT
252 HOLLAND LOUISE
254 CRAPE CORA
256 COLEMAN WILBUR L * 278-2496

NINTH AV SW FR W ATLANTIC AV S TO 85 SW SECOND REBEGINS FR 900 SW TENTH S TO DEAD END /RIGHT EVEN/

18 /20 BELAIR APTS
20 1 JONES JOHN W 278-1588
2 HILL EUGENE
22
1 THOMAS THELMA L MRS
276-9805
2 SISCO DEBORAH
3 GARLAND EMILY
4 THOMAS WALTER
5 LANG LELA MRS
6 ADAMS CONNIE
7 CROSS SAMMIE 278-6033
8 VACANT
9 WILSON JEWEL
29 BENEVOLENT &
PROTECTIVE ORDER
OF ELKS CLUB
30 ZEIGLER CARRIE MRS
* 278-1440
31 PALM MANOR APTS
1 MC FALL VERT MRS
276-0587
2 THADDIES CLARA 272-5410
3 LAZIM INEZ 278-0639
4 SMITH JOYCE 278-4301
5 WILLIS JOHN L
35 PALM MANOR APTS
6 JOHNSON DOROTHY MRS
7 MARTIN CHARLES W
276-6461
8 WALLS ELLEN 278-2571
9 BRADLEY EARL
10 BROADNAX SARAH
276-0747
39 CORAL MANOR APTS
1 STRAPP JOSEPH
1 WHIGHAM JOSIE B
2 BURGESS JOSHUA
3 MOORE MILDERD
4 THADDIES CATHERINE
5 COOPER ALLEN 278-6
40 HARDY BERTHA MAE MRS
* 27
41 CORAL MANOR APTS
6 ODOM FLORENA
7 MORGAN CLYDE
8 DAVIS ELROY
9 VACANT
10 FLOYD GLADYS J MRS
27

45 I MC CALL VERNORA
276-9743
2 THURSTON JUANITA
276-2119
3 DANIELS MARY MRS
276-0867
4 JOHNSON ARTIS
5 MATHIS LUCILE

- 99 SW FIRST ST CROSSES

105 EVANS JOSEPH * 276-5700
110 SIMMONS DONALD * 278-8331
114
APT 9 HORTON DAVID 278-5298
114 10 MCKENNY RUTH L
115 OWENS ODELL MRS * 278-0550
118 CARTER WILLIAM 278-1854
119 NEWMAN WILLIE JEAN
121 OWENS BENJAMIN * 278-8814
122 OWENS SIDNEY * 278-0058
126 HUNT MATHIS * 276-6221
129 WILSON PRENTIS * 278-1975
134
1 SMITH NATHANIEL
276-2503
2 BROOKES GENEVA D
137 VACANT
140 VACANT
141 KEMP JOHN
142 SIMPSON ERNEST * 276-9718
143 HAGGINS ANNIE 278-6636
144 GUY BENNIE 276-0956
148 OWENS NATHANIEL * 278-2490
1016 VACANT
1022 VACANT
1036 WALTERS *
ELIZABETH G MRS
1103 RAMIREZ FREDRICO
1105 HUERTA ISRAEL
1107 GONZALES 278-0649
TRINADAD H MRS
1109 GLAZA FOANSISEI
1113 CALLAWAY DENNIS 278-3503

NINTH CT SE FR 951 S FEDERAL HWY E TO 950 SE SEVENTH AV

NINTH CT SW FR 920 SW SECOND AV W TO 881 SW EIGHTH AV /RIGHT ODD/

201 CARPENTER ROLAND 276-7672
202 ROLLE HENRY V * 276-3360
207 SLEMMER DAVID R * 278-0036
208 ESQUIVEL CARLOS *
301 FERNANDEZ RAMON * 278-1210
302 GARCIA FAUSTINO 276-9602
307 MCCLOUD LUKE *
308 QUIN ROBERT
312 WOODS FRANKIE M *
313 ROLLE BENJAMIN * 276-5676
318 VACANT
319 SEPULVEDA ANTONIO
278-0982
324 HOD STEPHEN
325 VACANT

- 401 SW FOURTH AV CROSSES

413 VACANT
415 VACANT
417 NIEVES EUFEMIO
421 SANCHEZ CITO 276-9572
501 EVANS JOHN R * 272-7194
507 ROBINSON CORENE MRS
510 VACANT
517 BOYD GEORGE C * 278-8638
518 VACANT

- 531 SW SIXTH AV CROSSES

602 HILLMAN SYLVESTER
* 278-4639
606 STEPHENS LEVENSON
612 CHARLES JOHN W * 278-1052
613 KISSLING CHARLES * 278-1032
VACANT
VACANT
MARTIN WILLIAM *
ALESSI BARBARA MRS
DESIDERIO MONTES *
MADISON FLOYD *

TENTH NE FR 999 N 1000 NE THIRD AV /IRREGULARLY NU

10 BEERS WILL
19 GARGES W L
20 ROSE FREDEI
25 HONKER THO
26 DALLY RUTH
HUDSON RAY
28 POOLE ARTH
REDMOND CL
107 CAMERON JO
110 LYMAN THOM
114 BUTLER LAW
115 COREY MARY
119 VACANT
125 VILLARS WI

- 201 NE SEC

203 REJUNE FRA
204 VACANT
208 TOURIST
209 VACANT
210 TRIVETTE A
214 VACANT
218 MARRERO JU
220 TODD REED
221 MC ELVEEN
225 WHITLEY MA
226 LYNCH EDWA
230 FAVARGER
234 ALLEN THOM
235 CHAPMAN LE
237 DEZEARN LA
239 WESTON MAR
241 DAVIS DANN
243 BUTLER CHA
245 LAWSON JOH
246 GERRETSON
247 VACANT
249 VACANT
250 LYNN WILL
251 HEINDEL H
255 CARRIER D
256 BRADY ROY
257 MAC LEAN
259 SLAUGHTER
261 ALSAKER R
263 VACANT
265 JONES ALY

TENTH SE FR 1501 TO INTRACOASTA EVEN/

- 11 FEC RR

15 FLORIDA P
CO DISTR
BUILDING

- 51 S DIXI

102 DISPLAY S
CREATION

- 111 PARK

211 EVERETT B

- 215 MIAMI

200 E & M GAR

- 219 SE SE
- ENDS
- 224 SE SE
- /4TH PART
- PART/ B
- 301 SE TH

310 RAHNEL D
1/2 SHEPH

ATLANTIC AVE W 33446 Contd

6588 ★Jay's Hair Design 498-7766 83
6592 ★Ho Ho Chinese Restrnt . 498-9266 83
6596 ★Flip's wmns apparel 495-2619 84
6600 ★Delray Meat Factory ....+ 496-0660 86
6600 ★House Of Turkey & Meat .....+ 496-0660 86
6618 ★Optivision Ctr opton 498-5061 84
6622 ★Palm Beach Inst Of Sports Medicine .....+ 498-4129 86
6622 ★Van Pelt Physical Therapy Svcs & PA physical therapist .....☐ 498-4129 86
6625 ★Brian Optical 498-7423 85
6625 ★Hearing Aid World Inc .. 498-7266 84
6626 ★Boca-Delray Bus Tours & Charters 498-1108 84
6626 ★Kings Point Travel & Tours Inc 498-1106 85
6628 ★Jamie Shoe .....+ 496-1818 86
6628 ★Jaymie Shoe .....+ 496-1818 86
6630 ★Cypress Savings Assn ... 495-2205 84
6640 ★Wall & Window World . 498-8055 84
6642 ★Kings Point Medcl Ctr .. 498-8400 85
6642 ★Kings Point Medical Center .....+ 495-0330 86
6646 ★American Savings & Loan Of Florida Kings Point Br Ofc ... 499-0120 81
6646 ★American Southern Mortgage Corporation +498-4050 86
7000 ★ARA Environmental Services Inc 498-0014 83
7000 ★I C A Of Kings Point ...+ 496-4562 86
7000 ★Kings Point Administration 499-3335 85
7000 ★Kings Point Clubhouse .. 499-7751 78
7000 ★Kings Point Hair Stylists 499-3876 81
7000 ★Kings Point Realty 499-1111 85
7000 ★Kings Point Security Front Gate 499-0464 83
7000 ★Times Square Restrnt ...+ 496-0225 86
7099 ★Oriole Jewish Center Anshdi Shalom 495-1300 85
7205 ★King R E Sr applicates 499-5778 76
7205 ★King's Ag Service .....+ 499-5778 86
7205 Ruot Joseph H .....☐ 496-0171 86
7225 ★Country Grocer 498-4204 85
7239 ★Financial Security Savings & Loan Assn West Delray Bch Ofc .+ 496-1800 86
7239 ★Kings Point Medical Centers .....+ 498-8504 86
7251 ★Bagel Maven restrnt 498-4444 82
7255 ★Country Clean Coin Laundry 498-4099 82
7259 ★Medical Health Supply South Inc 498-5022 82
7261 ★Oriole Fish Market .....+ 496-3610 86
7263 ★Seacrest Optical .....☐ 496-2020 86
7267 ★Mamselle' Beauty Sln ... 498-3443 83
7269 ★Oriole Shoe Repair .....+ 499-9346 86
7273 ★Oriole G & T Mgt Corp . 498-0513 85
7287 ★Florida Coast Residential & Inv Properties 498-9300 83
7293 ★Huntington Lakes Section One Assn .....+ 495-0032 86
7295 ★Loradon Yarns 495-0731 83
7299 ★Wear It Well Inc 499-8252 82
7303 ★If The Shoe Fits Inc 498-4449 82
7307 ★Brown & Core DMD PA +498-2800 86
7307 ★Brown John P DDS 498-2800 85
7307 ★Core Enrico V DDS 498-2800 85
7311 ★All Florida Comnctns ...+ 496-2337 86
7311 ★Beepers By Dial-Page ...☐ 496-2337 86
7313 ★Murray's TV tv svc 495-0310 84
7319 ★Oriole Homes Corp Delray Customer Svc . 499-6663 85
7331 ★Johnvince Bulk Foods ...+ 498-1000 86
7335 ★Famous Brands TV & Appliances 495-0300 83
7351 ★Oriole Kosher Inc 495-1144 84
7421 ★Movies 4 Of Delray .....+ 496-1004 86
7453 ★Glendale Federal Delray West Office ... 499-1551 84
7468 ★David Jones Bldrs Inc ...+ 495-0690 86
7468 ★Glen Eagle Sales .....+ 498-2101 86
7468 ★Glen Eagles Golf Pro Shops .....+ 496-1333 86
7468 ★Glen Eagles Constrn 495-2003 85
7468 ★Gleneagle Admn .....+ 496-0507 86
7468 ★Gleneagles Guard Trailor .....+ 495-0311 86
7468 ★Gleneagles Mtce Bldg ...+ 496-1001 86
7499 ★Cataract Inc engr .....+ 496-1441 86
7533 ★Atlantic Chevron 495-0635 83
7722 ★Asgrow Seed Co Research Station 499-2691 83
7722 ★Upjohn Co 499-2691 84
7777 ★Abbey Village Clbhse ... 498-9132 82
7777 ★Barbers Unlimited 499-4731 84
7777 ★Oriole Golf Club Of Delray Golf Shop 499-2424 77
7777 ★Palm Beach Co Public Library System

ATLANTIC AVE W 33446 Contd

7777 ★Villages Of Oriole Maintenance 499-7496 78

(R R 1) ZIP CODE 33446

8000 ★Rangeline Texaco 499-1879 84
8500 ★Delray Stake & Shavings Inc 737-6458 82
8596 Hall Stanley 495-0519 85
8596 ★Wayside Gardens Nursery North 499-3892 85
8969 ★Dell's Suburban Mkt 499-4096 76
9037 ★Trevino Foods 499-2915 83
9063 ★Trevino's Restaurant 495-0929 85
9176 ★Beach Growers 498-3030 83
9176 Ginel Adan .....+ 496-0615 86
9481 ★Palm Beach Growers Equip Inc farm eqpt .. 499-2906 84
9500 ★Delray Child Devlpmnt Center 499-6239 76
9500 ★Half-Mile-Lumber Co ... 499-1090 79
9500 ★Jelac Corp .....☐ 496-1144 86
9500 ★Our Lady Queen Of Peace Church 499-9323 85
9500 ★Our Lady Queen of Peace Ch Delray Child Dev Center 499-6239 78
9500 Tabraue Theresa 498-9239 83
9531 ★A-1 Security Mini Storage .....+ 495-0678 86
9740 ★Sunshine Golf Car Co ... 499-0300 81
9779 ★Windmill Sprinkler 495-2311 84
9821 ★Boca Raton Fence Co ... 498-3738 81
9821 ★Royal Landscaping 495-2077 85
9863 ★Peanuts Country Store grocery .....+ 499-5743 86
9939 Willis Harry Lee 499-3409 85
10317 Poma Frank .....+ 496-0044 86
-- Adams J Y 499-1755 82
-- ★Del-Trail Gulf Service Station ... 498-3066 80
-- ★Floral Acres Inc Gar 499-0777 81
-- ★Frye Everett G service station 498-3066 80
-- Genton A Cates 498-5861 80
-- ★Helena Chemical Co-Southeast 499-0486 76
-- Jones J E Mrs 499-0948 76
-- Salazar Richard 498-9833 84
-- Voorhees Minnie 499-5275 76
380-BUS 69-RES 121-NEW

AUDUBON BLVD 33444

From Lindell Blvd w bey Dunlin Rd, 1 s of Dotterel Rd

676 Hookham Sam 272-1030 85
680 Smith David H 272-5978 77
688 Duvigneaud Richard L .. 272-9025 80
694 Ciccone Brian R .....+ 272-5305 86
696 Connaughty Ronald 276-4690 85
698 Kincaide Johnny 272-3598 82
700 Potter Arthur W 272-1825 78
1264 Deese John D 278-1466 81
1286 Clark David .....+ 276-2697 86
1286 Cofrancesco Thomas 276-2697 81
1302 Lawlor Thomas .....+ 243-1281 86
1324 Lee Gary W 272-4191 79
1378 Appenzeller Harry H ... 278-7534 81
1392 Braun Terry W 272-1393 79
1412 Nett Paul 276-9594 85
1476 Wullen Thomas A .....☐ 272-8719 86
1498 Strohsahl James F 272-1985 79
1522 Hostetler Glen M 272-4969 79
1546 Horn Robert 276-8184 79
1586 Verini Sal 276-7673 80
0-BUS 20-RES 3-NEW

AUGUSTA CIR 33445

1420 Morrison Craig W 495-0576 84
1420 Ross W A Jr .....+ 496-4534 86
1420 Tobin Stephen F 498-7725 85
1440 Iragavarapu Prasada ....☐ 495-1273 86
1460 Garber J 495-0828 84
1460 Garfield John 498-8276 83
1460 Harris Donald K 498-5612 83
1460 Langlois M B 498-8276 83
1485 Groeniger Pat 498-2062 83
1485 Hansen John R 495-1565 85
1485 Hire Dale 495-0820 83
1485 Hoek David Jr 495-1565 85
1485 McGinley John .....☐ 495-2449 86
1505 Dunn Jonathan L .....+ 496-3170 86
1505 Pritchard John G .....+ 496-1678 86
1510 Autry J P 499-8393 84
1510 Mariera D 496-2194 85
1510 McAllister Patricia .....☐ 498-3907 86
1515 Doty Patrick .....+ 495-0628 86
1515 Northington James 498-8723 83
1515 Sparks C .....+ 496-2371 86
1525 Farmer Roger .....+ 498-4109 86
1525 Gilbert Judy 498-9767 84
1525 Walker Grant R .....☐ 496-2654 86
1530 Allen Hank 495-2475 84
1530 Dotson Larry K .....☐ 496-4362 86
1530 Kitchen Frank L 495-1160 84
1530 Targer Scott 495-1160 84
1535 Greer Ronald .....+ 496-4417 86
1535 Rubner Vaclav 499-7699 84
1545 Shields Steven .....+ 496-1470 86
1545 Toby Altide .....+ 496-1749 86

AUGUSTA CIR 33445 Contd

1565 Dazley Frederick 495-2385 84
1565 Ditzhazy Bill .....+ 496-2629 86
1565 Ratcliff Donald .....+ 496-1090 86
0-BUS 36-RES 11-NEW

AVENIDA DEL RIO (R R 1) 33446

From State Rd 7 w, 1 s of El Paraiso Pl

10025 Rio Poco Homeowners Assoc 499-8875 85
10105 Bereznik Bernard 499-2708 85
0-BUS 2-RES 0-NEW

AVENUE AU SOLEIL 33444

GULFSTREAM

From 2700 blk N Federal e & s in a circle

2516 Bianco Carmine 272-6273 83
2520 Glass K C 278-2314 85
2522 Yonkers Edw R ..... 278-0368 --
2526 Kipp Robert 272-6365 78
2530 Littlefield C G 278-6850 83
2534 Malmstrom Richard A .. 272-0129 83
2538 Place Robert B 278-9026 79
2540 Flaccus E J 272-8249 80
2546 Gunther Coulby .....+ 272-4441 86
2554 Galvani Walter 276-8163 80
2575 Snowdon Evelyn 278-5504 84
2575 Snowdon Harold 278-5504 84
2584 Prescott John .....+ 265-1282 86
2586 Thompson M P 272-3786 83
2665 Carleton Geo Jr ..... 278-3636 --
2700 Pannone Anthony ..... 276-7927 --
2730 Eldon David Jr 276-7655 76
2735 Enfield Ed Jr 278-5425 84
2740 Porzio William C Jr ....+ 278-0447 86
2745 Bettison L S ..... 278-7295 --
2900 VonEssen George A ....+ 278-9469 86
0-BUS 21-RES 4-NEW

AVENUE CHAUMONT 33445

From Barwick Rd e & n, 1 s of Lake Ida Rd

700 Bell D G 498-8974 84
707 Klauk Glen F 498-0406 81
708 Gregersen Sandra 498-5884 83
708 Gregersen Thomas 498-5884 83
712 Hessling A Philip 498-8344 81
712 Huffman Koneta 498-8344 83
716 Walker Terry A 495-1052 84
720 Perry Robert A .....+ 499-9897 86
724 Irani Gustad 498-9071 83
727 Ryan Barry A .....+ 495-1311 86
728 Farland R A 495-2650 84
0-BUS 11-RES 2-NEW

AVENUE DE GIEN 33445

From Chatelaine Blvd sw, 2 s of Lake Ida Rd

3620 Walker Leo A 498-8092 83
3624 Stewart James A 498-0254 81
3624 Stewart Odell 272-0185 81
3625 Jackson Joseph L 498-2604 84
3627 Chiapperine Frank .....+ 496-2064 86
3628 Cote Roland G 498-8085 81
3636 Bennett Arden P 499-5068 83
0-BUS 7-RES 1-NEW

AVENUE F 33444

From 2600 blk Frederick Blvd w to S Dixie Highway

506 Hawn Charles .....+ 243-1383 86
510 Abbott James .....+ 243-4836 86
510 Abbott V .....☐ 243-9929 86
526 ★Smudger's Inc .....☐ 272-0826 86
1-BUS 3-RES 2-NEW

AVENUE G 33444

From 2600 blk Frederick Blvd w to S Dixie Hwy

612 Paton George ..... 278-0153 --
0-BUS 1-RES 0-NEW

AVENUE H 33444

From Frederick Blvd w to S Dixie Highway

536 Thompson B 272-2159 85
0-BUS 1-RES 0-NEW

AVENUE L 33444

From 3300 blk Spanish Trail w to S Dixie Hwy

701 ★Tropic View Condos ....+ 272-5966 86
1958 Hua Lillian .....+ 272-6930 86
1-BUS 1-RES 2-NEW

AVENUE MONTRESIOR 33445

From Avenue Chaumont east

3511 Wade Justin G 499-3811 84
3512 Wagner William R 498-8638 81
3517 Baldet Jean-Louis 498-8911 81
3517 Entis Jamie 498-8911 81
3524 BeDilion James 498-0480 81
3529 Lilly Chas H 498-7936 81
3535 Lottino Lawrence 498-7667 81
3536 Good M 498-7038 81
3537 Wasko John P 498-0350 81
3543 Goldberg Robert 498-7621 81

AVENUE MONTR... Contd

3601 Gibson Harr...
3607 Sandal Richard...
3613 Raymond M L...
3625 Wildes Charles...
3631 Sutton Edward...
3637 McAllister Jo...
0-BUS

AVOCADO RD

From 2400 blk NE 2nd Ave... 22nd St

101 Kennedy M C...
102 Carver Jack...
102 Smith M K...
102 Spence C A...
103 Proctor Robert...
104 Johnson Jack D...
109 Breland Shirley...
110 Rimmer Roy L...
149 Alexander Robe...
0-BUS

AVOCADO WAY

From Country Lake Cir s, 5... Military Trail

16261 Christedes Kath...
16263 Reilly William T...
16265 Roth Joel L...
16267 Milano Louis F...
16271 Flynn William P...
0-BUS

AVOCET RD 334...

From 500 blk Lindell Blvd w, ... Blue Jay Turn

638 Tabano Frank C...
638 Tabano Rosalyn...
665 Ivan W J...
696 Gold Richard G...
738 Wexler Rosemary...
764 ★Spada Concrete Specialists Inc...
764 Spada Robert...
764 Spada Robert G...
796 ★Atlantic Fire Syste...
838 Slater Tod W...
1001 Smoot C R...
1035 Hellier Michael E...
1075 Sibigtroth Joseph...
1087 Hoffman L...
1101 Grover Harry G...
1101 Nicolaisen Peter...
1119 Bailey Kenneth...
1169 Deering C Randall...
1169 Johnston Newman...
2-BUS

AYLESBURY RD 33...

From 200 blk Beverly Dr n to ... Terrace

425 Tyson David L...
433 Friedman Bruce...
439 Knowles Paul Jr...
445 Lehnbeuter F H...
501 Gugel Karl...
508 Tucciarone Mario...
509 Cihak B J...
517 Behling A A...
518 Gorham Lucille...
531 Thomas Brian L...
559 Harris Herbert D...
0-BUS

AZALEA CT 3344...

2710 Locke Herbert B...
2715 Silver Henry F...
2720 Janousky Joseph...
2725 Cacace Michael...
2730 Andersen Arnold...
2735 D'Chiutiis Claudio...
2745 Hanrahan David D...
2750 Bolgia L M...
2755 Gold Lewis...
2760 Nader Thomas G...
2765 Cooper Edward B...
2770 Montalbano Peter...
2790 Steiner Bernhard...
0-BUS

AZALEA RD 3344...

From 900 blk Sea Gate Dr w t... Sage Dr

1009 Bomann George A...
1015 Atwood Paul E...
1017 Graham R A Jr...
1024 Pfeiffer M P...
0-BUS

BAMBOO DR (Boyn... 33435

BRINY BREEZES

From Banyan Blvd e, n of Bri... Breezes Blvd

3 Grondin Francis...
13 Olsen Earl P...
15 Sharo James...

ANTIC AVE E 33483 Contd

5 ★Seagull Shop The 272-0114 83
1 ★Ellen Ruth childs wear ..... 276-4991 --
1 ★Hertz Rent A Car ..... 276-0324 --
5 ★Barr Bruce A mens furnishings ..... 276-6930 --
5 ★Del Hurd And Co Inc mens & wmns apprl 276-6930 78
5 ★Hurd Del & Co Inc mens furnshngs ..... 276-6930 --
5 Hurd Delmar H ..... 278-2744 --

BRONSON

)2-20 COURTYARD SHOPPES
2 ★Handpainted Originals wmns apparel 278-2070 86
5 ★Ciao Sidewalk Cafe 278-4520 83
★Courtyard Boutique wmns apparel 278-2070 82
★Rinaldi Catherine 278-5328 86
★Sharon Lucas Interior Design ..... +243-1738 91
★Sharon Lucas Interiors Inc 243-1701 90
★Slight Indulgence 265-3983 90
) ★Dock Square Clothiers 278-1255 82
★Jeanne's Of Delray lingerie 278-4443 78
4 ★Mary's Hors D'Oeuvre Etc 272-2212 90
★Sandwiches By The Sea ... 272-2212 87
5 ★Village Coiffeurs II 278-3498 80
) ★Cousins J H wmns apparel ..... 278-0701 --
9 ★Ambrosia Dining Room 278-0882 86
9 ★Devine's Gifts Inc ..... +276-8133 91
9 ★Holiday Inn Camino Real 278-0882 85
9 ★Ice Cream Club 265-1036 86
9 ★Seacrest Restaurant 265-1711 87

356-BUS 6-RES 67-NEW

ANTIC AVE W 33444

Swinton Ave w; dividing line for north & south ts, part also known as Delray West Rd

: 67 (1-749 O) $1
: 68.02 (2-748 E) Nr
: 68.01 (750-1246 E) Nr
: 67 (751-1247 O) $1

8 ★Little Tigers Cash A Check ..... +243-0300 91
8 ★Western Union Consumers Svcs Delray Beach ..... +243-0300 91
) ★C & S Insurance ..... +278-4627 91
) ★Citizen's Insurance Underwriters ..... +278-4627 91
2 Burger Chin 265-3757 90

1ST AVE

1 ★Delray Beach Fire Dept Business 243-7400 87
4 ★Boca Raton Auto Parts 278-0348 89
2 ★Seven-Eleven Stores 276-1713 82
) PALM BEACH SOUTH COUNTY COURTHOUSE
★Atty Juvenile Ct Div 274-1490 91
★Civil Division 274-1586 91
★Co Court Probation 274-1510 91
★Criminal Division 274-1570 91
★Jdg Michael Ger 274-1430 91
★Judge David C Clark 274-1420 91
★Judge Gary Vonhof 274-1435 91
★Judge H H Harrison 274-1425 91
★Passport Information 274-1586 91
★Public Defender 274-1522 91
★South Co Courthouse 274-1400 91
★St Atty Invstgtn Div 274-1490 91
★Victim Witness Aid Program 274-1490 91
★Facility 393 ..... +274-9391 91
★Oliver-Glidden & Partners 265-1688 90
★Pepper Southern Inc 265-0201 90
(Of Circuit Courts
★Child Support 274-1586 91
★Co Civil Division 274-1586 91
★Co Criminal Div 274-1570 91
★Declrtn Of Domicile 274-1586 91
★Divorce Action 274-1586 91
★Domestic Assault Repeat Violence 274-1506 91
★Marriage License 274-1586 91
★Passports 274-1586 91
★Probate Division 274-1586 91
★Recording Division 274-1586 91
★Small Claims 274-1586 91
★Traffic Violations 274-1570 91

3RD AVE

) DELRAY BEACH POLICE DEPT
★Administration 243-7850 83
★Chief Of Police 243-7850 83
★Community Relations 243-7840 88
★Drugs Anonymous Caller Line 243-7839 89
★General Information 243-7888 88
★Internal Affairs 243-7850 88
★Investigative Div 243-7810 88
★Organized Crime Unit 243-7880 88
★Patrol Division 243-7842 88
★Police Svc Non Emer 243-7800 83

ATLANTIC AVE W 33444

300 DELRAY BEACH POLICE DEPT
★Pub Inf Ofcr Media ...
★Records ...
301 ★West Side Liquor Str ...

4TH AVE

400 ★Clay & Hy's Boutique ...
401 ★Fifth Ave Pharmacy ...
401 ★Ultra Pep Products ...
401 ★Ultra-Pep ...
402 ★Bobby Express Co ...
404 ★His & Hers Hair Creations ...
409 ★Durante Realty ...
409 ★E-Plus Secretarial Services ...
409 ★Kenland Carpet Cing ...
409 ★Kenland Janitorial & Lawn Services ...
409 ★Kenland Maid Services ...
419 ★DeFern's Caribbean Kitchen restrnt ...
421 ★B & B Meat Shop ...
422 ★People's Market ...
445 ★7 Days Supermarket ...

5TH AVE

501 ★Neal's Union 76 ...
505 Mitchell Claudette ...
540 ★Breda Restaurant ...

6TH AVE

601 ★Jr First Produce ...
606 ★Shuler's Memorial Chapel funeral home ...
606 ★Shuler's Memorial Chapel Inc Funeral Home ...
633 ★Atlantic Avenue Mkt ...
643 ★Atlantic Gardens ...

7TH AVE

700 ★Parker's Kitchen ...
702 ★Cadet J Pierre-Paul Medical Doctor ...
702 ★Polyclinique De Delray ...
706 ★L'Atlantic Unisex beauty salon ...
710 ★Florida's Dry Clng ...
712 ★Atlantic Driving School ...
714 ★People's Bakery ...
725 ★Jenkins Amoco ...

8TH AVE

805 ★One Stop Oil Company service station ...
805 ★One Stop Svc Station ...

9TH AVE

909 ★Paradise Club cocktl lounge ...
926 ★Bi-Lo Groc & Deli ...
943 ★Romell's Hair Design II ...
945 ★Hagwood's Market ...

10TH AVE

1028 ★S & R Records & Videos ...
1034 ★S & R Beauty Supplies ...
1040 Bonaby James ...

11TH AVE

1107 Balam Mertice ...
1130 ★Mario's Market ...
1135 ★Byrd Earnest ofc ...
1135 ★Byrd's Paint & Body Shop ...
1525 ★Amtrak Passenger Station ...
1525 ★Amtrak Package Express Service ...
1525 ★Medical Safety Sys ...
1525 ★Seaboard Coast Line Railroad ...
1700 ★Rinker Mtrls Corp sls & serv Delray Bch Pl ...
1701 ★Delray Bch Frm Supl ...
1710 ★Callaway Septic Tank Service ...
1710 ★Hall & Sons Excavating excavtng contractor ...

18TH AVE

1801 ★Buff & Shine Auto Detailing ...
1801 ★NTW Natl Tire Whsl ...
1900 ★Climate Control Plumbing ...
1900 ★Climate Control Svc ...
1909 ★Exxon Of West Atlantic & Congress ...
1950 ★Atlantic West Animal Hospital ...
1950 ★Malernee Art DVM ...
1960 ★Delray Shell Service ...

ZIP CODE 33446

2001 ★Congress Chevron Food Mart ...
2090 ★Scoreboard Restaurant & Sports Saloon ...
2095 ★Langel's Auto Body ...

CONGRESS AVE

2100-202 CONGRESS SQUARE PLAZA
2152 ★L J Gonzer Associates drafting service ...

C AVE W 33445 Contd

CONGRESS SQUARE PLAZA Contd
rnett Bank Of
Palm Beach Co
Delray-Congress Sq
Banking Ofc 276-0200 86
rnett Bank Of
Palm Beach County
Banking Offices
Delray-Congress Sq 276-0200 89
rnett Bank Of
Palm Beach County
Banking Offices
Delray-Congress Sq
Consumer Loans 243-1938 90
OR G Productions Inc 278-2777 85
ante Charlotte G
surance 265-0200 86
stany M W CPA 278-2863 90
com Services Inc 278-2777 88
xington Homes ..... +278-8110 91
er Wok restrnt 278-1437 86
ddos Arthur MD 278-3134 89
rfield Robert MD 278-3134 88
ay Physician
Care Center 278-3134 88
ramount Real Estate
Services Inc ..... +274-0441 91
te Farm Ins Co
Agent 265-0200 86
uality Data Entries ..... +276-0970 91
er Neil DDS 243-1222 86
mple Sinai 276-6161 85
k Steven W 243-0281 90
F AM 1420
g Bands Bus Ofc 278-2894 84
F AM 1420
g Bands Listener
ine 278-1420 83

ST ENCOUNTER APARTMENTS
n C Ron 276-9164 90
Bugs Pest
Control 278-4167 88
man S L ..... +243-2498 91
k D 272-4201 88
J ..... +243-2460 91
Robin ..... +243-9542 91
rummer Paul 272-6494 87
Dan 276-7901 90
Virginia 276-7901 90
Joann 276-2070 86
Francine 276-1049 88
W 272-7285 89
all Maynerd 272-2770 89
M 243-3773 90
J 274-9202 90
n Robert A 278-8214 90
Laughlin Joseph Sr 272-0296 83
a D'A ..... +276-8122 91
ant Randy ..... +278-8428 91
o Tile Inc 278-5030 90
Lawrence D ..... +243-0511 91
e 278-5030 90
Diane L ..... +276-5148 91
Michael 265-1018 88
Sam 278-5439 85
V 272-6716 90
K 265-4950 90
S ..... +274-3565 91
F 278-9891 90
F ..... +272-8618 91
R 272-1858 89
..... 272-2415 87
Glenna ..... +265-3574 91
berly ..... +278-4721 91
..... 278-7520 85
ding
Inc 243-3343 90
Electric
Bch 276-0362 80
Electric
Boynton Bch 734-1595 84
Pappillanoes 278-2299 81
ing Inc 278-6295 86
..... 272-9208 79
..... 243-3758 90
..... 278-9373 87
Delray
..... 243-2300 90
Cir
..... +243-2300 91
..... 272-4608 87
Garden
..... 499-0077 81
..... 498-4991 81
..... 499-4435 81
ing Shop 499-4435 90
Shades 499-1100 81
pair 498-8044 83
Delray
..... +496-7777 91
..... +496-7777 91
..... 499-6660 89
gent 499-6660 89
..... 498-2698 83
..... 496-2150 89
sal
..... 496-2150 89
..... 495-2886 89
..... 498-8610 84
..... +495-5871 91

ATLANTIC AVE W 33445 Contd

4591 ★Calogero's Italian Amer Delicatessen & Eatery Inc 495-0991 83
4591 ★Delray Farmers Market Main Number 498-0450 81
4591 ★Delray Farmers Market Meat Dept 498-0450 88
4591 ★Flowers By Claudia 496-2270 90
4591 ★Louis Sod And Landscaping ..... +498-3260 91
4591 ★Moshe's Deli 499-5899 81
4650 ★Barnett Bank Of Palm Beach Co Delray-W Delray Bch Office Consumer Loans 243-1959 89
4650 ★Barnett Bank Of Palm Beach Co Delray-Congress Sq Banking Ofc Consumer Loans 243-1959 89
4650 ★Barnett Bank Of Palm Beach County Banking Offices Delray-W Delray Bch 276-0200 89
4650 ★Barnett Bank Of Palm Beach County Banking Offices Delray-W Delray Bch Consumer Loans 243-1959 90
4650 ★Barnett Bank Of Palm Beach County Delray Bch Ofc West 276-0200 82
4665 DELRAY BEACH MEDICAL CNTR
★Delray Physcl Thrpy 495-2829 84
★Humana Inc Humana Medical Cntrs Emergency ..... +495-2303 91
★Humana Medical Ctrs 495-2300 88
★Spodak Myles S DDS PA ... 498-0050 81
4673 ★Precast Concrete Corp ..... +498-3321 91
4678 Green Giant Gardens ..... +498-8633 91
4723 DELRAY OFFICE PLAZA
★Ameri-Life & Health Of Delray Beach ..... +498-3330 91
★Feiner Construction 496-2000 90
★Fiorentino John ins 496-1553 87
★Florida Home Service ..... +498-7525 91
★Gilmond Michael F ins 496-1553 87
★Gilmond-Lawrence Insurance Agency 496-1553 88
★Lawrence Gary P ins 496-1553 87
★Lawrence-Gilmond Insurance Agency 496-1553 87
★National Cable 498-7152 90
★Nationwide Ins Agent 496-1553 89
★Pioneer Contracting Inc contractor ..... +495-8446 91
4727-999 DELRAY SQUARE SHOPPING CENTER
4731 ★Mindbody Inc vitamns 495-4700 88
★Sohn Robert C CA PhD DIPL AC NCCA acupuncture 495-4600 88
★U S Bur Of The Census South Palm Beach District Office ..... +495-3800 91
4735 ★Goodyear Lloyd's Automotive Svc 499-4334 84
4751 ★Delray Square Clnrs 498-8900 84
4755 ★Rothchilds Restaurant 499-6383 90
4760 ★Danilo Beauty Salon 499-7707 88
★Danny's Beauty Salon 499-7707 87
4767 ★Flagler Federal Savings & Loan 498-7900 81
4771 ★Publix Danish Bakery #2195 ..... 498-0510 81
★Publix Super Market Store #195 ..... 498-0500 81
4773 ★From Me To You greeting cards 498-3248 89
4775 ★Weisman H H PA atty 498-0017 83
4783 ★Delray Sq Jewelers 499-4111 90
4787 ★Federico's Italian Cuisine 496-1297 86
★Frederico's Italian Cuisine 496-1297 86
4800 ★Dunkin Donuts 499-5116 88
4801 ★Garod Richard ..... □499-1973 91
★Harriet Handbags ..... □499-1973 91
4809 ★Delray Sq Theatres 496-0884 88
4811 ★East Meets West Of South Florida Inc 498-8307 89
★Tasty Bakery 498-3282 88
★Tony Wu Seafood & Steak Cafe 498-8307 89
4817 ★Facial Reflections 498-8992 88
★Interbeauty Hair Stu 498-8992 84
4823 ★A Dependable Locksmith Co 499-5500 89
4840 ★Scotty's hdw 495-2306 85
4850 ★Taco Bell 499-8757 90
4899 ★First Union National Bank Of Florida West Delray Bch Ofc 24 Hour Banking Mch ... 498-0700 89
4920 ★All Size World Tours 499-3686 90
★Flagler National Bank Delray Beach Ofc 498-4600 82
4947 ★Greene Lee H MD PA 498-0601 82

4727
CEN
4953
4955
4957
4959
4961
4967
4969
4970
4973
4975
4977
4979
4983
4985
4989
4993
4995
4997
4999
5003
5003
5005
5005
5005
5010
5017
5018
5024
5028
5030
5040
5046V
5054
5056
5060
5061
5064
5066
5068
5070
5136
5136
5155
5155
5175
5185
5190
5195

★ BUSINESS LISTING □ CHANGE OF

F ADDRESS + NEW LISTING

C AVE E 33483 Contd

:ORTY FIVE BLDG Contd

mmunity Guidance
esource ..... +279-2233 97
e Peter S DDS ..... 278-0388 --
o Partners 274-4422 96
ley Joseph DDS 276-4433 91
Productions music
rmgr composr ..... +279-8844 97
on Associates ..... +266-9016 97
stone Press ..... +276-3555 97
chies Inc ..... +265-4988 97
The Wall 279-0020 96
Day Seminar L T D 272-1499 93
oreder Craig B DDS 278-0388 95
tech
sbestos Removal 243-6966 91
k Depot Inc 276-6004 96
ant Trunk Inc The 274-4438 95
tzy & Co Jewelers 272-4545 84

GLEASON

vster Frances
/omen's Apparel ..... 276-4148 --
ices Brewster
len's Store ..... +276-4148 97
rd Dan 276-8288 96
dotels Of The Palm
eaches 243-7946 94
n Beach
ccomodations Inc 243-7946 94
ort Associates
f Palm Beach 243-1260 88
O S 276-9634 94
nish River Resorts 243-7946 81

FAIR COURT

leton CathyPhD 265-4800 95
a La Boheme
estaurant 278-4899 94
ments Evans M Jr 274-6074 91
e Heaven Skate
hops 279-0222 93
rrangements Of
lelray Inc cemtry 276-6601 90
dall Travel Delray 243-1791 90
y's & Pat's
leauty Salon 276-5622 81
ger Sales Co Inc
narketing consultant 272-2784 90

Z DENYES ARCADE BLDG

ironmental
lealthcare Inc 265-0641 94
nd Water Sports 274-4241 96
n Plaza Pizza ..... +274-8200 97
urn Logistics ..... +279-0094 97
urn Logistics
Online ..... +272-0660 97
t Coast Tees Inc 265-0745 87
nk & Jo's
Excellent Adventure 243-9916 95
ch Mini Market 272-8700 94
n Chagnon
Dress Shop 276-4921 87
nue Barber Shop ..... +278-1149 97
gull Shop 272-0114 83
gull Shop By Mail 272-5100 91
n Ruth childs wear ..... 276-4991 --
Antiques &
Gallerie ..... +272-4768 97
ch Patrick W 276-3629 93
k Michael 274-6929 96
r Diane rl est 272-4249 96
nson Carol rl est 272-4249 96
ferred Fl Mtges ..... □279-0041 97
dential Florida
Realty Residential
Sales Office
Delray Beach Office ..... □278-0300 97

BRONSON

rfecto 243-1881 96
eche Michael Assoc
nterior designer 274-9088 93

COURTYARD SHOPPES

st Generation
Children's Clothing ..... +279-8833 97
ibrosia Garden 272-9860 96
nne's Of Delray
lingerie 278-4443 78
o Sidewalk
Cafe 278-4520 95
ck Square Clothiers 278-1255 95
ry's Hors D'Oeuvre
Etc 272-2212 90
ndwiches By The Sea ... 272-2212 87
sins J H wmns
Apparel ..... 278-0701 --
ibrosia Dining Room 278-0882 86
wine's Gifts Inc 276-8133 91
dday Inn
Camino Real 278-0882 85
Cream & Yogurt
Club Of Delray Beach ... 285-1036 86
ncrest Restaurant 265-1711 87

12-RES 52-NEW

ATLANTIC AVE W 33444

From Swinton Ave w; dividing line for north & south streets, part also known as Delray West Rd

Tract 67 (1-749 O) $1
Tract 68.02 (2-748 E) $1
Tract 68.01 (750-1246 E) $1
Tract 67 (751-1247 O) $1
Tract 59.15 (5380-5398 E) $3
Tract 59.15 (5382-5384 E) $3
Tract 59.15 (5386-5392 E) $3
Tract 59.14 (5500-5532 E) $3
Tract 59.14 (5512-5514 E) $3
Tract 59.14 (5516-5520 E) $3

37 ★Dunkin Donuts ..... +243-1196 97
46 ★Check Cashing Store 243-0300 93
46 ★Western Union To Pick Up Or Send Money Transfers Delray Beach 243-0300 91
50 ★Braun & Associates Insurance Brokers ..... +279-8080 97
50 ★C & S Insurance Agency 278-4627 91

1ST AVE

101 ★Delray Beach Fire Dept Business 243-7400 87
104 ★Discount Auto Parts 272-4267 93
122 ★Kwik Stop 276-1713 93

200 PALM BEACH SOUTH COUNTY COURT HOUSE

★Florida Judicial State Attorney 274-1490 94
★Florida Judicial Public Defender 274-1522 94
★Palm Beach Co Domestic Assault Program 274-1500 89
★Palm Beach Co Public Defender Richard L Jorandby 274-1522 91
★Palm Beach Co State Atty Juvenile Ct Div 274-1490 91

Clerk Of Circuit Court

★Abstract Rl Est 930-2985 93
★Accounting 930-9727 93
★Circuit Civil Div 930-2986 93
★Clerk's Personnel Human Resources 930-9727 95
★Co Civil Small Clms Evictions 930-9744 91
★Co Crmnl Misdemeanor .. 930-2994 91
★Court 930-2976 93
★Crct Crmnl Div Felny 930-2519 93
★Declaration Of Domicile 930-2962 91
★Dom Repeal Violence ... 930-9748 91
★Dorothy H Wilken Clk 930-9727 97
★Dorothy H Wilkin Clk 930-9727 93
★Family Domestic 930-2988 91
★Index Official Recrd 930-2932 93
★Juvenile Div 930-9745 93
★Marriage License 930-2230 91
★Mental Health 930-2903 93
★Microfilm 930-2973 93
★Passports 930-1586 91
★Probate & Guardiansp ... 930-9749 91
★Recording 930-2991 91
★Sexual Assult Prog 274-1500 92
★South Co Courthouse ... 274-1400 91
★St Atty Invstgtn Div 274-1490 91
★Support Dept 930-2937 93
★Tax Deeds 930-2962 93
★Traffic Violations 930-2523 91
★Victim Services 274-1500 93

Court Judges

★Co Jdg Cohen Barry M .. 274-1420 91
★Co Jdg Cohen Stephen .. 274-1425 97
★Crct Jdg Brown Lucy 274-1430 97
★Crct Jdg Fine Edw H 274-1415 97
★Crct Jdg Wessel John ... 274-1435 97
★Genl Master Comsnr Kirlgin Diane M 274-1433 97

201 ★City Of Delray Beach Tennis Center 279-9322 95

3RD AVE

300 DELRAY BEACH POLICE DEPT

★Administration 243-7850 83
★Chief Of Police 243-7850 83
★Community Relations 243-7840 88
★Drugs Anonymous Caller Line 243-7839 89
★General Information 243-7888 88
★Internal Affairs 243-7850 88
★Investigative Div 243-7810 88
★Non Emergency 243-7800 83
★Non-Emer TDD Line 243-7801 94
★Organized Crime Unit ... 243-7880 88
★Patrol Division 243-7842 88
★Pub Inf Ofcr Media 243-7846 89
★Records 243-7830 88

301 ★West Side Liquor 276-6492 80
303 ★Gecko Garden The ..... +276-1012 97

4TH AVE

400 ★Delray Beach Center For Technology Enterprise & Development 265-3790 95

ATLANTIC AVE W 33444 Contd

400 ★Delray Consultants & Publishers Inc 278-2114 95
400 ★Golder Randee J PA attorney 276-6167 95
400 ★Keating & Keating Mortgage Company 278-2114 96
401 ★Fifth Ave Pharmacy 278-3274 91
401 ★Ultra Pep Products 272-6106 91
402 ★Bobby Express Co 265-2100 87
404 ★His & Hers Hair Creations ..... 276-4915 --
409 ★Better Comprehensive Family Health Center 278-2977 96
421 ★Natures Fresh Market 276-6770 96
450 ★Checkers 278-9939 95

5TH AVE

540 Chez Zette 243-0409 92

6TH AVE

601 ★Jr First Produce 276-4458 89
606 Shuler LaMa4 ..... +243-0046 97
606 ★Shuler's Memorial Chapel funeral home 265-0822 86
615 ★Charles Dix Miles Hommes Botanica 274-8382 96
619 ★W A Meat Market ..... +279-0804 97
625 ★Delray Reflexion Restaurant ..... +272-6557 97
633 ★Atlantic Avenue Mkt 265-1080 86
633 ★Roper & Son Used Appliance & Furniture 265-1080 86
643 ★Too Members Only 278-9245 96

7TH AVE

700 ★Parker's Kitchen 243-1794 91
702 ★Cadet J Pierre-Paul Medical Doctor 276-3000 90
702 ★Polyclinique De Delray 276-3000 87
704 ★Carl's Barber Shop 272-7651 92
706 L'Atlantic Unisex ..... +278-1252 97
706 ★L'Atlantic Unisex beauty salon 272-1206 83
710 ★Florida's Dry Clng 274-0160 91
714 ★People's Market 272-6155 91
725 ★Delray Amoco 276-5183 94

8TH AVE

805 ★One Stop Food Mart convenience str 278-9625 82

9TH AVE

909 ★Paradise Club cocktl lounge ..... 278-1288 --
910 ★Bilo Coin Laundry 274-2108 95
926 ★Bi-Lo Groc & Deli 243-9623 86
943 ★La'Dome Hairarts By Goldie 265-3495 92
945 Amjad Hammad ..... +279-2216 97
945 Hammad Amjad ..... +279-2216 97

10TH AVE

1028 ★King Wah Restaurants 265-4620 95
1030 ★R & G Discount Bevrg 276-9189 95
1034 ★Atlantic Meats 276-3007 95
1040 ●Bonaby James 276-7008 86

11TH AVE

1130 ★Mario's Market 243-1312 78
1135 ★Byrd Earnest ofc 276-7271 91
1135 ★Byrd's Paint & Body Shop 276-7271 91
1135 ★Jones Essie Mae ofc 276-7271 93
1700 ★Rinker Mtrls Corp sls & serv Delray Bch Pl .... 276-6037 --
1701 ★Delray Bch Frm Supl ..... 276-5282 --
1710 ★Art's Welding Co 278-9357 94
1710 Moore Sam 243-3710 93

18TH AVE

1801 ★AAMCO Transmsn 243-8533 93
1801 ★Car Care USA 265-1067 92
1801 ★NTW Natl Tire Whsl 272-9200 86
1801 ★Oil Care Center ..... □274-4384 97
1801 ★Perfection Auto Cntr ..... □279-9417 97
1900 ★Owens Sam J Auto Transporters bus broker 243-4721 92
1909 ★ASPI 272-5761 96
1950 ★Atlantic Animal Hosp ..... +272-1552 97
1950 ★Malernee Art DVM 272-1552 86
1960 ★Delray Shell Service 243-1330 78

ZIP CODE 33445

2095 ★Langel's Auto Body 276-7476 91

CONGRESS AVE

2100-234 CONGRESS SQUARE PLAZA

2100 ★CJL Shoe Warehouse 274-7463 94
2120 ★Back Street Clothing 274-8831 94
2121 ★B P Food Mart Inc 278-7661 93
2134 ★Anything Goes ..... +243-8248 97
2146 ★Joy's Ladies Accrs 243-6061 95
2152 ★Cosmetic & Fragrance Outlet 276-6020 96
2158 ★Atlantic Pacific Distributers Inc 278-0002 95
2160 ★Durante Charlotte G insurance 265-0200 86
★Durante Lori J LJD 279-0042 96
★Durante Realty 272-7059 95
★Kenland Carpet Clng 278-3717 87
★Kenland Janitorial & Lawn Services 278-3717 87

ATLANTIC AVE W 33445 Contd

2100-234 CONGRESS SQUARE PLAZA Contd

★Kenland Maid Services 278-3717 87
★LJD-Lori J Durante 279-0042 96
★Nawalany M W CPA 278-2863 90
★State Farm Ins Cos Agent 265-0200 86
★Telcom Services Inc 278-2777 88
2162 ★Phyllis Fashions 274-8855 96
2165 ★House Of Appliances 278-2299 81
2174 ★Glitters women's aprl ..... □274-0043 97
2175 ★Consolidated Electric Supl Delray Bch 276-0362 80
2176 ★Silver Wok restrnt 278-1437 86
2178 ★Discount Greeting Cards & Gifts 272-0222 96
2189 ★Shaw Trucking Inc 278-6295 92
2201 ★Causeway Lumber Co 272-7271 95
2206 ★Canyon Bridge Club 274-3433 94
2210 ★Doctors Foot & Ankle Clinic ..... +272-8880 97
★Reeves Austin DPM ..... +272-8880 97
★Wasserman Robt K DPM ... 272-8880 94
2222 ★Comprehensive AIDS Program 274-6400 95
2234 E ★Fit America Of Delray Beach 265-4666 96
2234W ★Feuer Neil DDS 243-1222 86
2238 E ★Tramontana Michael DC Professional Assn 272-6047 94
2260 ★Chodos Arthur MD 278-3134 89
2260 ★Delray Physician Care Center 278-3134 88
2260 ★Gaines Tay MD ..... +278-3134 97
2260 ★Kaplan Burton MD 278-3134 93
2475 ★Catering By David 272-1080 95
2475 ★Temple Sinai Preschl ..... +276-4142 97
2475 ★Temple Sinai-Reform 276-6161 85
2710 ★WDBF AM 1420 Big Bands Bus Ofc 278-2894 84
2710 ★WDBF AM 1420 Big Bands Listener Line 278-1420 83

2755 FIRST ENCOUNTER APARTMENTS

Agramonte P 243-3171 96
Allen C Ron 276-9164 90
●Barretto Louis ..... +278-5561 97
Buric Barbara 243-8922 96
Clawson Donald R 272-5327 96
Denahan Todd 272-0095 94
Dommu Harold ..... +272-7567 97
Eidsvig Elisabeth ..... +272-6921 97
Farah Zezof ..... +278-5880 97
Jacobs Susan A ..... +272-8284 97
Kimball Maynerd 272-2770 89
Koltnow Bill 279-9295 95
Martin Robert A 278-8214 90
Melichar Michael 274-4897 96
Parsley Steve 272-0496 95
Patel Ashok ..... +276-3386 97
Perrin Greg ..... □265-1722 97
Pringle K 272-5251 93
Ragalie Diane L 276-5148 91
Richardson J E 276-3896 96
●Shea P L 274-6239 93
●Silversteln Sam 278-5439 85
Smith Terry 243-9228 96
Squyres V 272-6716 90
Tortorici L A 276-3426 96
Tramontano Jennifer ..... +265-7275 97
Viola K D 243-0918 96
Wenzel Mark R 272-1858 89
●Wexler J 272-2415 87
Wiencek Mark 272-6818 94
Willems James 278-2915 96
Willer Eric D ..... +266-9404 97
2912 ★Home Health Eductnl Training Center Inc ..... +274-8220 97
3333 ★Osprey Building Materials Inc 243-3343 90
3827 ★Delray Garden Center 274-9491 96
3827 ★Delray Garden Ctr 243-6869 93
3827 ★Tropical Design 265-3277 95
3827 Vincent Robert 278-1878 94
3945 ★State Farm Ins Claims Office Auto Claims 243-2300 91
3945 ★State Farm Ins Claims Office Fire Claims 243-2360 90
4013 ★Hitching Post 499-0077 91
4013 Skiera Mike ..... +637-8462 97
4047 ★Farm Store Foods 498-4991 81
4051 ★Hamlet Cleaners 499-4435 81
4051 ★Hamlet Tailoring Shop 499-0759 90
4055 ★Supreme Window Shades .. 499-1100 81
4057 ★Ed's Shoe Repair 498-8044 83
4059 ★Delray TV 496-7777 91
4063 ★Pietras Paul S ins 499-6660 89
4063 ★State Farm Ins Agent 499-6660 89
4285 Jones J E 498-2698 83
4285 ★Rod & Gun Restrnt & Lounge 498-2150 89
4285 ★Trapper Nelson's Rod & Gun Restrnt & Lng 496-2150 89
4525 ★U-Save Auto Care Inc 495-2686 94
4561 ★Handy Market 498-8610 84
4591 ★Good Stuff Furniture ..... +637-8513 97
4650 ★Barnett Bank Of Palm Beach County Delray-West Delray Beach 276-0200 82

ATLANTIC AVE E 33483 Contd

840 ★Busch's Seafood Restaurant 278-7600 94

INTRACOASTAL WATERWAY

900 WATERWAY EAST SHOPPING CNTR
- ★Avenue Pediatrics 279-0030 99
- ★Baron's African Enterprises /home/furnishing ..... +265-2600 00
- ★Christie's Great Ests 276-6002 98
- ★Coldwell Banker Resdntl Real Est Inc Sls Ofcs Delray 278-3388 98
- ★Cutting Gardens The beauty salon 274-0307 93
- ★Delray Drugs 276-7416 80
- ★DeJesus Nancy MD 279-2722 99
- ★First Security Trust 274-2499 97
- ★Grand Entrance The ..... +330-0061 00
- ★Hutchison Mimi Interiors 272-0105 86
- ★Hy Pa-Hy Ma Store 276-1444 80
- ★Koch William F Jr Inc real estate 276-6002 80
- ★L'Orlevre ..... +278-8875 00
- ★Mario Coiffures 278-4793 80
- ★Mario Hairdressers 278-4793 80
- ★Mark Fore & Strike 278-2801 80
- ★Med First Urgent Care Centers 279-2722 98
- ★Miera Melba Design 276-8409 83
- ★Native Accents home furnishings ..... +265-2600 00
- ★Native Accents ..... +265-2600 00
- ★Old Calypso 279-2300 99
- ★Perelman Jeffrey R MD 279-0030 99
- ★Smith J B And Son jeweler 278-3346 81
- ★Wistaria South 278-0906 95
- ★Wistaria South Gift Shop 278-0906 83
- ★WPBT Public Television Channel 2 Community Affairs Office 274-8752 92
- ★WPBT Public Television Channel 2/Community Affairs Office ..... +274-8309 00

VENETIAN DR

1001 ★Bank Of America Delray Beach East Delray Beach Banking Center 243-1996 99

1004 ★Kakarl Gallery Home Accessories ..... +330-0116 00

1004 ★Ruth Chagnon Dress Shop 276-4921 87

1006 ★Oceanside Cleaners 243-6091 94

1008 ★Alexander Ann L real estate 278-2628 86

1008 ★Franklin D Wheat 278-2628 90

1008 ★Gringle Doherty & Wheat Inc realtors 278-2628 97

1008 ★Gringle Doherty & Wheat Inc Commercial Real Estate 278-2628 81

1008 ★Wheat Franklin D 278-2628 90

1010 ★Emy's 278-9191 87

1010 ★Emy's Office 272-3717 98

1020 ★Petite Connection 243-4618 89

1022 ★Salomon Smith Barney Delray Beach Ofc 276-4106 98

1031 ★Nina Raynor Designer Boutique Wmns Apparel .. 276-5714 92

1031 ★Nina Raynor Wmns Apparel 276-5714 99

1031 ★Raynor Nina Designer Boutique women's apparel ..... 276-5714 --

1038 ★Snappy Turtle Of Kennebunkport womens apparel 276-8088 90

1045 TEN FORTY FIVE BLDG
(Mark Fore & Strike Bldg)
- ★A S C D I ..... +266-9016 00
- ★Adams Paul CPA 265-7285 95
- ★Bermudes Ralph D Jr Associate 276-5403 98
- ★Clalone John P Allied Member ASID 276-5403 98
- ★Coca & Coca PA 276-4486 98
- ★Compu-Tutor 272-4171 99
- ★Courtenay Virgina Wesley F A S I D 276-5403 81
- ★Courtenay Virginia Interiors Inc 276-5403 99
- ★CTE ..... +272-4171 00
- ★Dolce Peter S DDS ..... 278-0388 --
- ★F I S P A ..... +266-9438 00
- ★Hatco Partners 274-4422 96
- ★Luthin Promotion & Marketing Inc ..... □279-7838 00
- ★Marine Safety & Quality Mgt ..... +272-8854 00
- ★Marion Associates 266-8780 97
- ★N A T D ..... +266-9440 00
- ★Nteraction Systems ..... +272-8690 00
- ★Ocean Center Psychological Svcs 272-2724 98
- ★Palm Beach Mortgage 279-9299 98
- ★Plaza Construction ..... +279-1381 00
- ★R & R Holdings Corp 279-9299 98

ATLANTIC AVE E 33483 Contd

1045 TEN FORTY FIVE BLDG Contd
- ★Randall Travel Delray 243-1791 90
- ★RIG/SUPEROFFICE 272-8690 99
- ★Schroeder Craig B DDS 278-0388 95
- ★Tequilla's Restaurant & Bar 276-3570 99

1047 Stock Depot Inc 276-6004 96

1051 ★Elegant Trunk Inc The 274-4438 95

1053 ★Kientzy & Co Jewelers East Of Intracoastal 272-4545 84

GLEASON

1100 ★Frances Brewster Corporate Office 266-0840 98

1111 ★Condotels Of The Palm Beaches 243-7946 94

1111 ★Palm Beach Accomodations Inc 243-7946 94

1111 ★S R O S 276-9634 94

1111 ★Spanish River Resorts 243-7946 81

1118 MAYFAIR COURT
- ★Appleton Cathy PhD ARNP CS 265-4800 95
- ★Boheme Bistro 278-4899 98
- ★Clements Evans M Jr 274-6074 91
- ★Midrange Support & Service ..... □272-5883 00
- ★Paul Babbie & Assoc ..... +330-0030 00
- ★Trudy's & Pat's Beauty Salon 276-5822 81

1122 CHEZ DENYES ARCADE BLDG
- ★Draft House & Raw Bar 274-8200 98
- ★Elite Financial Svcs ..... +330-9777 00
- ★Flagler Financial ..... +243-4949 00
- ★Palm Plaza Pizza 274-8200 97
- ★Scubahamas Inc ..... +279-2625 00

1126 Page Kathryn ..... +266-2822 00

1128 ★Frank & Jo's Excellent Adventure 243-9916 95

1130 ★Beach Mini Market 272-8700 94

1134 ★Ladyfeathers II 276-4311 99

1136 ★Java Bean Junction 243-3022 99

1145 ★Avenue Barber Shop 278-1149 97

1145 ★By The Sea 278-7500 99

1145 ★Shell Game 278-7500 98

1145 ★Shellgame 278-7500 99

1161 ★Ellen Ruth childs wear ..... 276-4991 --

1165 ★Antiques & Art Design ..... +330-0506 00

1185 ★Arvida Realty Svcs Residential Sls Ofcs Delray Beach Office ..... +278-0300 00

1185 ★Preferred Fl Mtges 279-0041 97

BRONSON

1200 ★Purrfecto 243-1881 96

1200 A ★Brosche Michael Assoc interior designer 274-9088 93

1202-20 COURTYARD SHOPPES

1202 ★Next Generation Children's Clothing 279-8833 97

1204 ★Ambrosia Garden 272-9860 96

1206 ★Jeanne's Of Delray lingerie 278-4443 78
- ★Rinaldi Catherine 278-1786 98

1208 ★Ciao Sidewalk Cafe 278-4520 95
- Powell Brian 276-0790 99

1210 ★Dock Square Clothiers 278-1255 95

1214 ★Mary's Hors D'Oeuvre Etc 272-2212 90
- ★Sandwiches By The Sea 272-2212 87

1216 ★East Coast Tees & Sunglasses 265-0745 87
- Lynch P ..... □276-3629 00

1220 ★Cousins J H wmns apparel ..... 278-0701 --
- ★Just Hearts Inc ..... □265-7277 00

1229 ★Ice Cream & Yogurt Club Of Delray Beach 265-1036 86

1229 ★Seacrest Restaurant 265-1711 87

309-BUS 21-RES 73-NEW

ATLANTIC AVE W 33444

From Swinton Ave w; dividing line for north & south streets, part also known as Delray West Rd

Tract 67 (1-749 O) $1

Tract 68.02 (2-748 E) $1

Tract 68.01 (750-1246 E) $1

Tract 67 (751-1247 O) $1

Tract 59.15 (5380-5398 E) $3

Tract 59.15 (5382-5384 E) $3

Tract 59.15 (5386-5392 E) $3

Tract 59.14 (5500-5532 E) $3

Tract 59.14 (5512-5514 E) $3

Tract 59.14 (5516-5520 E) $3

37 ★Dunkin Donuts 243-1196 97

52 ★All County Insurance 243-2600 99

52 ★Check Cashing Store 243-8462 99

52 ★The Check Cashing Str ..... +243-0300 00

1ST AVE

104 ★Discount Auto Parts 272-4247 93

122 ★Kwik Stop 276-1713 93

200 ★Florida State Of South County Courthouse 274-1400 99

200 ★Palm Beach Co Clerk Of Circuit Cts Dorothy H Wilkin-Clk 930-9727 93

ATLANTIC AVE W 33444 Contd

201 ★City Of Delray Beach Tennis Center 279-9322 95

201 ★Delray Beach Parks & Recreation Dept Tennis Center 243-7360 99

3RD AVE

300 ★Delray Beach Police Department Non-Emergency 243-7800 83

300 ★Delray Beach Police Department TDD .. 243-7801 94

300 ★Delray Beach Police Dept Genl Inf 243-7888 88

301 ★West Side Liquor 276-6492 80

303 ★Techni-Pro Institute ..... +243-4007 00

4TH AVE

400 ★Delray Beach Comnty Dvlpmt Corp 266-9840 98

400 ★L'Aura Studio ..... +330-0065 00

400 ★Roots Cultural Festival 274-0365 98

400 ★Uptowne With Hagin King-Bridal Divsn ..... +272-0058 00

402 ★Bobby Express Co 265-2100 87

404 ★His & Hers Hair Creations ..... 276-4915 --

450 ★Checkers 278-9939 95

5TH AVE

501 ★Delray Beach Fire Dept Business 243-7400 88

540 Chez Zette 243-0409 92

6TH AVE

601 ★Jr First Produce 276-4458 89

606 ★Shuler's Memorial Chapel funeral home 265-0622 86

619 Loegine Market ..... +279-0804 00

625 ★Reflexion Restaurant 272-6557 98

633 ★Atlantic Avenue Mkt 265-1080 86

7TH AVE

700 ★Parker's Kitchen 243-1794 91

704 ★Carl's Barber Shop 272-7651 92

706 ★L'Atlantic Unisex Bty Salon 272-1206 83

710 A ★Florida's Dry Clng 274-0160 91

714 ★People's Market 272-6155 91

725 ★Delray Amoco 276-5183 94

8TH AVE

805 ★Unique Oil 278-9628 99

9TH AVE

909 ★Back Room Blues Lounge ..... □243-9110 00

909 ★Back Room Liquor Str ..... +243-9110 00

910 ★Delray Coin Laundry 274-3993 96

926 ★Bi-Lo Groc & Deli 243-9623 86

943 ★Studio 943 ..... 276-4247 99

945 ★Community One Food Store ..... +279-2216 00

945 Hammad Amjad 279-2216 97

10TH AVE

1028 ★King Wah Restaurants 265-4620 95

1034 ★Atlantic Meats 276-3007 95

1040 ●Bonaby Alphonso Sr 276-7008 98

11TH AVE

1130 ★Mario's Market 243-1312 78

1135 ★Byrd Earnest ofc 276-7271 91

1135 ★Byrd's Paint & Body Shop 276-7271 91

1700 ★CSR Rinker Materials Sales & Service Delray Plant ..... 276-6037 --

1701 ★Delray Bch Frm Supl ..... 276-5282 --

1710 Moore Sam 243-3710 93

18TH AVE

1801 ★AAMCO Transmsn 243-8533 93

1801 ★Cadillac's Spclties 265-3858 99

1801 ★NTB Natl Tire & Battery 272-9200 86

1801 ★Oil Care Center 274-4384 97

1801 Oil Care Center ..... +274-4385 00

1801 ★Perfection Auto Cntr 279-9417 97

1909 ★ASPI 272-5781 96

1950 ★Atlantic Animal Hosp 272-1552 97

1950 ★Malemee Art DVM 272-1552 86

1960 ★Delray Shell Service 243-1330 99

ZIP CODE 33445

2001 ★Color Tile Outlet 279-4000 99

2001 ★GCO Carpet Outlet 279-4000 98

2001 ★Sandwich Man The 274-7135 99

2090 ★Moe's Seafood Grill 278-7772 99

2090 ★Scoreboard The ..... +278-7772 00

2095 ★Langel's Auto Body 276-7476 91

CONGRESS AVE

2100-238 CONGRESS SQUARE PLAZA

2100 ★CJL Shoe Warehouse 274-7463 94

2120 ★Anne's Alterations ..... +279-0678 00
- ★Back Street Clothing 274-8331 94

2121 ★Stop N Go Inc 278-7661 99

2134 ★Anything Goes 243-8248 87

2146 ★Joy's Ladies Accrs 243-6061 95

2152 ★Brenda's Cosmetic & Fragrance Outlet ..... +276-6020 00

BUILDING RECORDS

Buzen, Kris

From: Jason Giachetti [jason@envdesign.com]
Sent: Tuesday, June 26, 2007 4:52 PM
To: Buzen, Kris
Subject: Building Records

12 43 4617 35

Kris,

We are looking through the building records for septic tanks, storage tanks, or any other enviromental concerns. Here are the addresses:

1. Belair Heights Lots 1,2 ✓
2. 926 W Atlantic Tract C ✓
3. 910 W Atlantic Tract B ✓
4. 20 SW 9th Ave Belair Heights L-17. B-1 ✓
5. 23 SW 9th Ave
6. 22 SW 9th Ave
7. 28 SW 9th Ave } L-20. B-1 ✓
8. 28.5 SW 9th Ave }
9. 31-35 SW 9th Ave L-5+6. B-2 ✓
10. 39-45 SW 9th Ave 39- L-7+8. B-2 ✓ 45 L-9. B-2 ✓
11. 46 SW 9th Ave
12. Belair Heights Lot 7, Block 1
13. Belair Heights Lot 10, Block 1 ✓
14. 31 SW 10th Lot 11 - B-1 ✓
15. 35 SW 10th lot 12 - B-1 ✓
16. 39 SW 10th lot 13 B-1 ✓
17. ~~926 West Atlantic Ave~~
18. 1028 West Atlantic Ave } Atlantic Gardens L 3-5 Inc/Less N 20'/B-8
19. 1034 West Atlantic Ave }

Cecil 317-4763

We need these as soon as possible. Thank you for all your help.
Please do not hesitate to call if you have any questions or require additional information.

Sincerely,

Jason Giachetti
EnviroDesign Associates, Inc.
Ph: (561) 274-6500 Fx: (561) 274-8558

Per#8186 6-11-65 NEW $55000. Check 12-8-65

CITY OF DELRAY BEACH, FLORIDA

~~E. Isemann & Erma B. Mitchell~~
~~725 Palco Chateu~~
~~Delray Beach, FL 33444~~

DISTRICT RM-2 R-3

SUBDIVISION	BLOCK	LOT	
BELAIR HEIGHTS	2	5 & 6	Improved / Vacant / Exempt

DESCRIPTION:
PALM MANOR APARTMENTS Lot 5=31 S.W. 9th Ave.
~~LINCOLN-MANOR-APARTMENTS~~ Lot 6=35 S.W. 9th Ave.

OWNER ~~Edwin A. Traver & Edwin B. Traver~~, d/b/a/ Lincoln
ADDRESS ~~Manor Apartments, c/o Wood, Cobb, Robinson,~~
OWNER ~~P.O. Box 2549, West Palm Beach, Florida 33402~~
ADDRESS ~~d/b/a "The Manor Apartments," Partnership~~
OWNER ~~243 Dixi. Blvd., Delray Beach, Fla. 33444~~
ADDRESS ~~Edwin Alvin Traver, Revocable Tr. & Edwin B. Traver~~ ~~Partnership~~

YEAR	1962	1963	1964	1965	1966	1967	1968	1969	1970	1971	1972	1973
EXEMPTION	PER#8423,5/26/83,rehab/remodel,$26,245.Checked											
LAND				1015	1018	1018	1272	1272				
BLDGS.					26226	26226	32782	32782				
TOTALS				1022	27,200	27,200	34,100	34100	47400			
PER. PROP.	PER#2173-83M,6/15/83,rehab-10 unit bldg.(remodel & repair),$13,150.Checked 9.13.83 C.											

DESCRIPTION OF BUILDING

TYPE BLDG.
- Single Dwlg.
- Double Dwlg.
- Duplex Dwlg.
- ✓ Apartment
- Store
- Store & Office
- Store & Apt.
- Office
- Hotel
- Theatre
- Garage (Apt.)
- Garage (Serv.)
- Garage (Pvt.)
- Gas Station
- Church
- School
- Lumber Sheds

ROOFING
- Shingle
- ✓ Pitch & Gravel
- Metal
- Composition
- Slate
- Tile—Flat or Ornamental

BASEMENT
- ✓ None
- Part
- Full
- Dirt Floor
- Cement Floor
- Finish

HEATING
- None
- Stoves
- Oil Burner
- Fireplace

CONSTRUCTION
- Wood Frame
- Steel Frame
- Reinf. Concrete
- Mill
- ✓ Brick & Concrete Tile

FOUNDATIONS
- Stone
- ✓ Concrete
- Brick
- Tile
- Piers

ROOF
- ✓ Gable
- Hip
- Flat
- Mansard

PORCHES
- X Front
- X Side
- X ✓
- X Sleep.

EXT. WALLS
- Wood Siding
- Brick
- Brick Cased
- Stucco
- ✓ Metal
- Block
- Shingle

EXT. TRIM
- Plain
- Ornamental
- Wood
- Stucco
- Terra Cotta
- Metal

INT. FINISH
- ✓ Plaster
- Decorated
- Pine
- Hardwood
- Metal
- Marble & Tile
- Panels

FLOORS
- Wood Joists
- Mill
- Steel Beams
- Reinf. Concrete
- Reinf. Tile
- Dirt

FLOORING
- Pine
- Hardwood
- Concrete
- Tile
- Marble
- Terrazzo
- Linoleum

PLUMBING
- None
- Fixtures
- Toilets
- 10 Bathroom: Tile Floor
- Baths, Built-in
- Showers

MISCELLANEOUS
- Sprink. (Fire)
- Fire Escapes
- Refrigerators
- Vac. C. Sys.
- Skylights
- Fireplaces
- Incinerators
- Solar W. Sys.
- Air Con. Sys.

FACTORS
- 40 No. of Rooms
- 10 Apartments
- Rooms & Apt.
- Fin. Attic R.
- Fin. Bsmt. R.
- 65 Date Complt.
- Age
- Remodeled

LIGHTING
- ✓ Electric
- Gas
- Lamps

BUILDING PLAN

SEE ATTACHED CARD FOR DRAWING

34392
109
34507

BUILDING DIMENSIONS

SIZE	HEIGHT	NO. STORIES
99 X 24	6.30	546
99 X 24	2.10	52
X		
X		

CONDITION

GOOD	FAIR	BAD

75

SQ. FT.	V. P.	TOTAL

VALUATION RECAPITULATION
$ 32,782

ADDITIONAL BUILDINGS

TOTAL BUILDINGS $
TOTAL LAND
TOTAL LAND AND BLDGS. $

LAND APPRAISAL

Front and Depth	Unit Price	Depth Factor	Corner Factor	Front Foot Value	Valuation
106 X 154	12	106		10.92	1272
X					
Enhancing Factor / Detracting Factor	%	ACRES @			
				TOTAL LAND VALUATION	1272

LOTS	ACREAGE	ST. IMPROVEMENTS
Level	Level	Paved
High	Hilly	Dirt
Low	Rocky	Sidewalk
Rocky	Swampy	Curb
Swampy	Farm	Water
	Wooded	Sewer
		Electric Light
		Gas

PER #727 12-4-67 NEW $59,000 APT. CHECK 7-26-68 Per# ~~1160 11/12/68 NEW $60,000. 5 apt. units~~ SEE LOT 9 for Per# ~~1161 11/12/68~~ ~~NEW $1000. 5 A/C Units~~ Checked DISTRICT R-3-2

CITY OF DELRAY BEACH, FLORIDA Per# 1161 11/12/68

SUBDIVISION	BLOCK	LOT		
BELAIR HEIGHTS	2	7 & 8		Improved
				Vacant
				Exempt

DESCRIPTION:

37-41 S. W. 9th Avenue

OWNER ~~Edwin A. Traver & Edwin L. Traver~~
ADDRESS ~~245 Dixie Boulevard, Delray Beach, Fla. 33444~~
OWNER ~~d/b/a "The Manor Apartments," a Partnership~~
ADDRESS Edwin Alvin Traver, Revocable Tr. & Edwin T.
OWNER Traver, Partnership
ADDRESS

YEAR—	1962	1963	1964	1965	1966	1967	1968	1969	1970	1971	1972	1973
EXEMPTION	PER#9358,2/25/85,remodel & repair,$64,500.Checked						7-30-85 O.C					
LAND							1272	1272				
BLDGS.								5619				
TOTALS							1270	57500	55900			
PER. PROP.												

DESCRIPTION OF BUILDING

TYPE BLDG.
- Single Dwlg.
- Double Dwlg.
- Duplex Dwlg.
- ✓ Apartment
- Store
- Store & Office
- Store & Apt.
- Office
- Hotel
- Theatre
- Garage (Apt.)
- Garage
- Garage
- Gas Sta.
- Church
- School
- Lumber Sheds

ROOFING
- Shing's
- ✓ Pitch & Gravel
- Metal
- Composition
- Slate
- Tile—Flat or Ornamental

BASEMENT
- ✓ None
- Part
- Full
- Dirt Floor
- Cement Floor
- Finish

HEATING
- None
- Stoves
- Oil Burner
- Fireplace

CONSTRUCTION
- Wood Frame
- Steel Frame
- ✓ Reinf. Concrete
- Mill
- Brick Concrete Tile

FOUNDATIONS
- Stone
- ✓ Concrete
- Brick
- Tile
- Piers

ROOF
- ✓ Gable
- Hip
- Flat
- Mansard

PORCHES
X Front None X Side X Rear X Scrp.

EXT. WALLS
- Wood Siding
- Stucco 5
- Brick Cavd
- Stucco
- Metal
- Block
- Shingle

EXT. TRIM
- Plain
- Ornamental
- Wood
- ✓ Stucco
- Terra Cotta
- Metal

INT. FINISH
- Plaster
- Decorated Pine
- Hardwood
- Metal
- Marble & Tile Panels

FLOORS
- Wood Joists
- Mill
- Steel Beams
- ✓ Reinf. Concrete
- Reinf. Tile
- Dirt

FLOORING
- Pine
- Hardwood
- Concrete
- Tile
- Marble
- ✓ Terrazzo
- Linoleum


PLUMBING
- None
- Fixtures
- Toilets ADD APT
- ✓ Bathrooms: APT
- Tile Floor
- Extra, Built-in Showers

MISCELLANEOUS
- Sprink. (Fire)
- Fire Escapes
- Refrigerators
- Vac. C. Sys.
- Skylights
- Fireplaces
- Incinerators
- Solar W. Sys.
- Air Con. Sys.

FACTORS
3 No. of Bldgs. CAL
10 Apartments
- Rooms & Apt.
- Fin. Attic R.
- Fin. Encs. R.
- Date Compl.
- Age
- Remodeled

LIGHTING
- ✓ Electric
- Gas
- Lamps

BUILDING PLAN

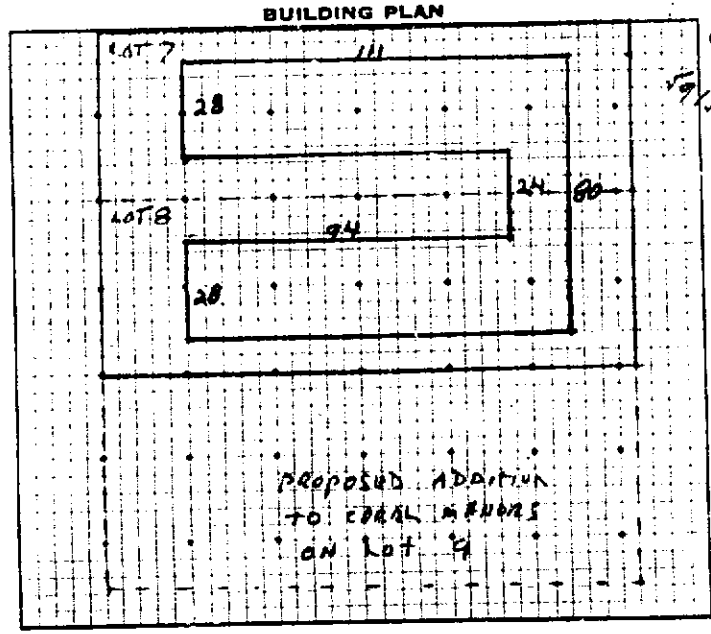

BUILDING DIMENSIONS

893

SIZE	HEIGHT	NO. STORIES
28 x 111		6624
28 111		
24 x 17		
x		
x		

CONDITION

GOOD	FAIR	BAD

SQ. FT.	V. P.	TOTAL
957o		

VALUATION RECAPITULATION

$ 5619

ADDITIONAL BUILDINGS

LAND APPRAISAL

Front and Depth	Unit Price	Depth Factor	Corner Factor	Front Foot Value	Valuation
100 x 154±	12	106		12.72	1272
X					
Embossing Factor / Detracting Factor	%	ACRES @			
		TOTAL LAND VALUATION			

LOTS
- ✓ Level
- High
- Low
- Rocky
- Swampy

ACREAGE
- Level
- Hilly
- Rocky
- Swampy
- Farm
- Wooded

ST. IMPROVEMENTS
- ✓ Paved
- Dirt
- Sidewalk
- Curb
- Water
- ✓ Sewer
- ✓ Electric Light
- Gas

TOTAL BUILDINGS $

TOTAL LAND

TOTAL LAND AND BLDGS. $

Per# 1160 11/12/68 NEW $28,000. 5 CBS Apt. Units Checked OC 1-19-69
Per# 1161 11/12/68 NEW $1000. 5 A/C Units Checked 1-19-69

CITY OF DELRAY BEACH, FLORIDA

SEPTIC

DISTRICT R-3

SUBDIVISION	BLOCK	LOT	
Belair Heights	2	5 thru 9	Improved / Vacant / Exempt

DESCRIPTION: 5 thru 9, Blk. 2

31-45 SW 9th Ave.


OWNER Priest Land Co., Inc. William P. Priest
ADDRESS 220 SW 1st Ave., City 33444 Revocable Trust
OWNER Edwin A. Traver & Edwin L. Traver, Partnership
ADDRESS 245 Dixie Boulevard,, Delray Beach, Fla. 33444
OWNER d/b/a "The Manor Apartments," a Partnership
ADDRESS

YEAR—	1962	1963	1964	1965	1966	1967	1968	1969	1970	1971	1972	1973
EXEMPTION	PER#2174-83M,6/15/83,rehat-remodel & repair 5-unit bldg.,$7,150.Checked 9-13-83 OC											
LAND	1620	1600	1738	1720			878					
BLDGS.												
TOTALS	1000	1600	2740	1720	1720	1720	880	880	29500			
PER. PROP.	PER#2060-83M, 5/26/83,Alter & repair Re-Hab Bid #82-067,$5780.Checked 3-7-85 O.C											

DESCRIPTION OF BUILDING

TYPE BLDG.	BASEMENT	ROOF	INT. FINISH	MISCELLANEOUS
Single Dwlg.	None	Gable	Plaster	Sprint. (Fire)
Double Dwlg.	Part	Hip	Decorated	Fire Escapes
✓ Duplex Dwlg.	Full	Flat	Pine	Refrigerators
Apartment	Dirt Floor	Mansard	Hardwood	Vac C Sys.
Store	Concrete Floor		Metal	Skylights
Store & Office	Finish	PORCHES	Marble & Tile	Fireplaces
Store & Apt.		X Front	Panels	Incinerators
Office	HEATING	X Side	FLOORS	Solar W. Sys.
Hotel	None	X Rear	Wood Joists	Air Con. Sys.
Theatre	Stoves	X Scrn.	Mill	
Garage (Apt.)	Oil Burner		Steel Beams	FACTORS
Garage (Serv.)	Fireplace	EXT. WALLS	Reinf. Concrete	✓ No. of Rooms
Garage (Prvt.)		Wood Siding	Relief. Tile	Apartments
Gas Station	CONSTRUCTION	Stuc	Other	Rooms & Apt.
Church	Wood Frame	Brick Conc.		Fin. Attic R.
School	Steel Frame	Stucco	FLOORING	69 Fin. Base. R.
Lumber Sheds	Reinf. Concrete	Metal	Pine	Date Compit.
	Mill	Block	Hardwood	Age
ROOFING	Brick	Shingle	Concrete	Remodeled
Shingle	Concrete Tile		Tile	
Pitch & Gravel		EXT. TRIM	Marble	LIGHTING
Metal	FOUNDATIONS	Plain	Terrazzo	Electric
Composition	Stone	Ornamental	Linoleum	Gas
Slate	Concrete	Wood		Lamps
Tile—Flat or Ornamental	Brick	Stucco	PLUMBING	
	Tile	Terra Cotta	None	
	Piers	Metal	Fixtures	
			Toilets	
			Bathroom: Tile Floor	
			Baths, Built-in Showers	

BUILDING PLAN

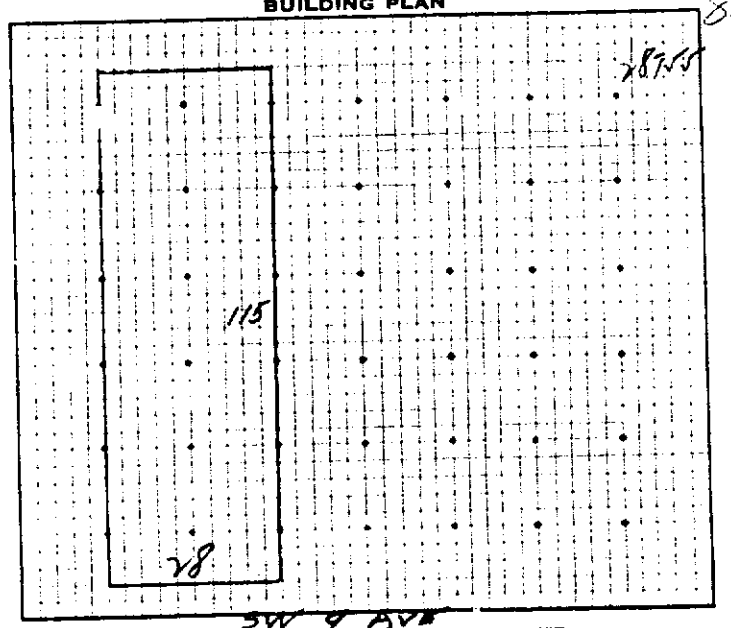

BUILDING DIMENSIONS

SIZE	HEIGHT	STORIES
115 X 78		3 X 0
X		
X		
X		

-5% CONDITION

GOOD	FAIR	BAD

SQ. FT.	V. P.	TOTAL

LAND APPRAISAL 1272

Front and Depth	Unit Price	Depth Factor	Corner Factor	Front Feet Value	Valuation
264 X 132	7.12	106		744	1959
11 X 50	2.42 12.12		10	1.27	64 39
Enhancing Factor / Detracting Factor: AJ %		ACRES ●		3422	2358 878
		TOTAL LAND VALUATION			1496

LOTS	ACREAGE	ST. IMPROVEMENTS
✓ Level	Level	83 Paved
✓ High	Hilly	✓ Dirt
Low	Rocky	Sidewalk
Rocky	Swampy	Curb
Swampy	Farm	✓ Water
	Wooded	Sewer
		✓ Electric Light
		Gas

VALUATION RECAPITULATION

$ 7917

ADDITIONAL BUILDINGS

TOTAL BUILDINGS $

TOTAL LAND 7496 878

TOTAL LAND AND BLDGS. $

FDEP STORAGE TANK/CONTAMINATED FACILITY LATTITUDE/LONGITUDE SEARCH

Florida Department of Environmental Protection
Bureau of Petroleum Storage Systems
Storage Tank/Contaminated Facility
Latitude/Longitude Search
07/02/2007

You selected the following criteria:
Radius = .5 Mile(s)
Latitude = 26: 27: 38 Longitude = 80: 4: 56

Latitude	Longitude	Facility ID, Name, Address		
26:27:28	80:04:27	8623260	Facility Type:	I-County Governme
		Palm Beach Cnty Property-Old Police Dept	Facility Status:	CLOSED
		200 Sw 1st St	Cleanup Status:	No Contamination
		Delray Beach, FL	County:	50-PALM BEACH
26:27:38	80:04:36	8944867	Facility Type:	H-Local Governmer
		Delray Beach City-Police Dept	Facility Status:	OPEN
		300 W Atlantic Ave	Cleanup Status:	No Contamination
		Delray Beach, FL	County:	50-PALM BEACH
26:27:41	80:04:41	9100127	Facility Type:	A-Retail Station
		Bp #370627	Facility Status:	CLOSED
		442 W Atlantic Ave	Cleanup Status:	Completed
		Delray Beach, FL	County:	50-PALM BEACH
26:27:41	80:05:03	9202492	Facility Type:	C-Fuel user/Non-re
		S & R Beauty Supply	Facility Status:	CLOSED
		1034 W Atlantic Ave	Cleanup Status:	No Contamination
		Delray Beach, FL	County:	50-PALM BEACH
26:27:43	80:04:42	9063860	Facility Type:	A-Retail Station
		Neals Station	Facility Status:	CLOSED
		507 W Atlantic Ave	Cleanup Status:	Not Required
		Delray Beach, FL	County:	50-PALM BEACH
26:27:43	80:04:46	9803851	Facility Type:	C-Fuel user/Non-re
		Jerome Figaro Stores	Facility Status:	CLOSED
		601 W Atlantic Ave	Cleanup Status:	No Contamination
		Delray Beach, FL	County:	50-PALM BEACH
26:27:43	80:04:50	8514219	Facility Type:	A-Retail Station
		Bp #6305	Facility Status:	OPEN
		725 W Atlantic Ave	Cleanup Status:	Completed
		Delray Beach, FL	County:	50-PALM BEACH
26:27:43	80:04:53	8514474	Facility Type:	A-Retail Station
		Unique Oil #8	Facility Status:	CLOSED
		805 W Atlantic Ave	Cleanup Status:	Ongoing

		Delray Beach, FL	County:	50-PALM BEACH
26:27:43	80:04:58	9047030	Facility Type:	A-Retail Station
		Phillips Market Inc	Facility Status:	CLOSED
		945 W Atlantic Ave	Cleanup Status:	Ongoing
		Delray Beach, FL	County:	50-PALM BEACH
26:27:43	80:05:06	9502985	Facility Type:	3-Dry drop-off
		Florida Dry Cleaning	Facility Status:	CLOSED
		1533 W Atlantic Ave #1	Cleanup Status:	No Contamination
		Delray Beach, FL	County:	50-PALM BEACH
26:27:51	80:04:37	9804031	Facility Type:	X-Contamination Si
		Former Stamdard Oil Facility	Facility Status:	CLOSED
		142-150 Nw 4th Ave	Cleanup Status:	Ongoing
		Delray Beach, FL	County:	50-PALM BEACH
26:27:59	80:04:29	9200374	Facility Type:	H-Local Governmer
		Delray Beach City-North Pump Station	Facility Status:	OPEN
		200 Nw 1st Ave	Cleanup Status:	No Contamination
		Delray Beach, FL	County:	50-PALM BEACH
26:28:01	80:04:41	9806031	Facility Type:	C-Fuel user/Non-re
		San Sebastian	Facility Status:	CLOSED
		Se Corner Of Ne 3rd St & Ne 4th Ave	Cleanup Status:	No Contamination
		Delray Beach, FL	County:	50-PALM BEACH

REGULATORY FILE REVIEW DOCUMENTATION

FILE COPY ✓

Department of Environmental Resources Management
3323 Belvedere Road, Building 502
West Palm Beach, FL 33406-1548
(561) 233-2400
FAX: (561) 233-2414
www.pbcgov.com

Palm Beach County Board of County Commissioners

Karen T. Marcus, Chair

Tony Masilotti, Vice Chairman

Jeff Koons

Warren H. Newell

Mary McCarty

Burt Aaronson

Addie L. Greene

County Administrator

Robert Weisman

June 9, 2004

Mr. Victor Rossinsky, Ph.D., P.G.
CRB Geological & Environmental Services, Inc.
4573 Ponce De Leon Boulevard
Coral Gables, Florida 33146

Dear Mr. Rossinsky:

SUBJECT: **DELIVERABLE REVIEW**
PRE-APPROVAL WORK ORDER #2004-50-W00952,
PHILLIPS MARKET, 945 WEST ATLANTIC AVENUE,
DELRAY BEACH, DEP FACILITY #509047030

The Palm Beach County Department of Environmental Resources Management (ERM) has reviewed the Seventh Semi-Annual Natural Attenuation Monitoring Report, dated May 2004 (received May 19, 2004), prepared and submitted by CRB Geological & Environmental Services, Inc. (CRB) for the subject site. ERM staff found the report adequate to meet the requirements of Chapter 62-770, Florida Administrative Code and the task description provided in the subject Work Order.

ERM staff is in general agreement with the presented conclusions and recommendations for continuing site rehabilitation. Because persistent dissolved PAH contaminants in samples collected from monitoring wells MW-1, MW-4, MW-5, and MW-6 indicate a continuing source may be present in the subsurface soils at the site, CRB has submitted a proposal to conduct an assessment of soils in the vicinity of these monitoring wells. The preparation and submittal of a proposal to continue Natural Attenuation Monitoring at the subject site will be deferred until the soil assessment is completed.

"An Equal Opportunity Affirmative Action Employer"

printed on recycled paper

Should you have any questions concerning this review, please contact Stan M. Smolinski, Hydrogeologist, at (561) 233-2450.

Sincerely,

David C. Gibson, P.G.
Senior Hydrogeologist
Resources Protection

dcg:sms
cc: Grace Rivera, Environmental Manager
Bureau of Petroleum Storage Systems, DEP
Teresa Rahrig, Environmental Manager
Southeast District Office, DEP

NATURAL ATTENUATION MONITORING
SEVENTH SEMI-ANNUAL REPORT


FORMER HAGWOOD MARKET
FACILITY #509047030
945 WEST ATLANTIC AVENUE
DELRAY BEACH, FLORIDA

PREPARED FOR:

PALM BEACH COUNTY
DEPARTMENT OF ENVIRONMENTAL RESOURCES MANAGEMENT
3323 BELVEDERE ROAD, BUILDING 502
WEST PALM BEACH, FLORIDA

PREPARED BY:

CRB GEOLOGICAL & ENVIRONMENTAL
SERVICES, INC.
4573 PONCE DE LEON BOULEVARD
CORAL GABLES, FLORIDA 33146
(305) 447-9777

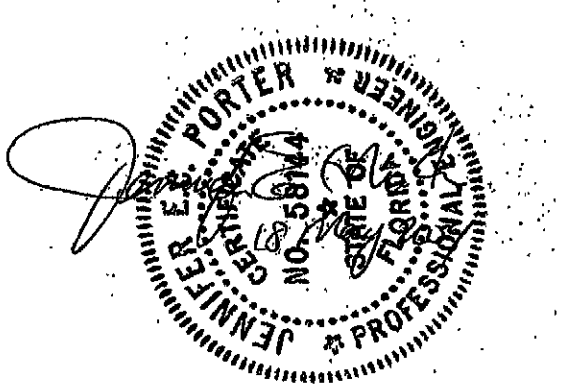

MAY 2004

TABLE OF CONTENTS

Page

1.0 INTRODUCTION **1**

2.0 GROUNDWATER MONITORING **4**
2.1 GROUNDWATER SAMPLING AND ANALYSIS 4
2.2 GROUNDWATER ELEVATION DATA 4
2.3 GROUNDWATER RESULTS 4

3.0 CONCLUSIONS AND RECOMMENDATIONS **11**

Figures

Figure 1 - Site Location Map 2
Figure 2 - Site Map With Monitoring Well Locations 3
Figure 3 - Relative Groundwater Elevation Contour Map 6
Figure 4 - Total VOA Plume Map 9
Figure 5 - Total PAH Plume Map 10

Tables

Table 1 – Groundwater Elevation Data, April 16, 2004 5
Table 2 – Summary of Laboratory Groundwater Analytical Results 7

Appendices

Appendix I - FDEP Petroleum Pre-Approval Work Order
Appendix II - Groundwater Sampling Worksheets
Appendix III - Laboratory Reports & Chain of Custody Records

1.0 INTRODUCTION

In accordance with the Florida Department of Environmental Protection (FDEP) Petroleum Pre-Approval Program under work order number 2004-50-W00952, CRB Geological & Environmental Services, Inc. (CRB) is pleased to submit this Seventh Semi-Annual Natural Attenuation Monitoring Report (NAM #7) for the Phillips Market (Former Hagwood Market), facility ID #509047030, located at 945 West Atlantic Avenue, Delray Beach, Florida ("the site"). A copy of the FDEP work order is included as Appendix I.

The scope of this project included the measurement of the water table for relative groundwater flow determination, collection of samples from four (4) on-site monitoring wells, and laboratory analysis. A site location map is provided as Figure 1. A site map illustrating the locations of the monitoring wells is included as Figure 2.

Results of the seventh natural attenuation groundwater monitoring event indicated the concentrations of volatile organic aromatic (VOA) constituents and polynuclear aromatic hydrocarbon (PAH) constituents measured in monitoring wells MW-1, MW-5, and MW-6 were above Florida Administrative Code (FAC) Chapter 62-777 Table I Groundwater Cleanup Target Levels (GCTL) concentrations. The concentration of 1-methylnaphthalene in MW-4 also exceeded the GCTL. Total xylenes were measured in MW-5 at a concentration that exceeded the Natural Attenuation Default Concentration (NADC).


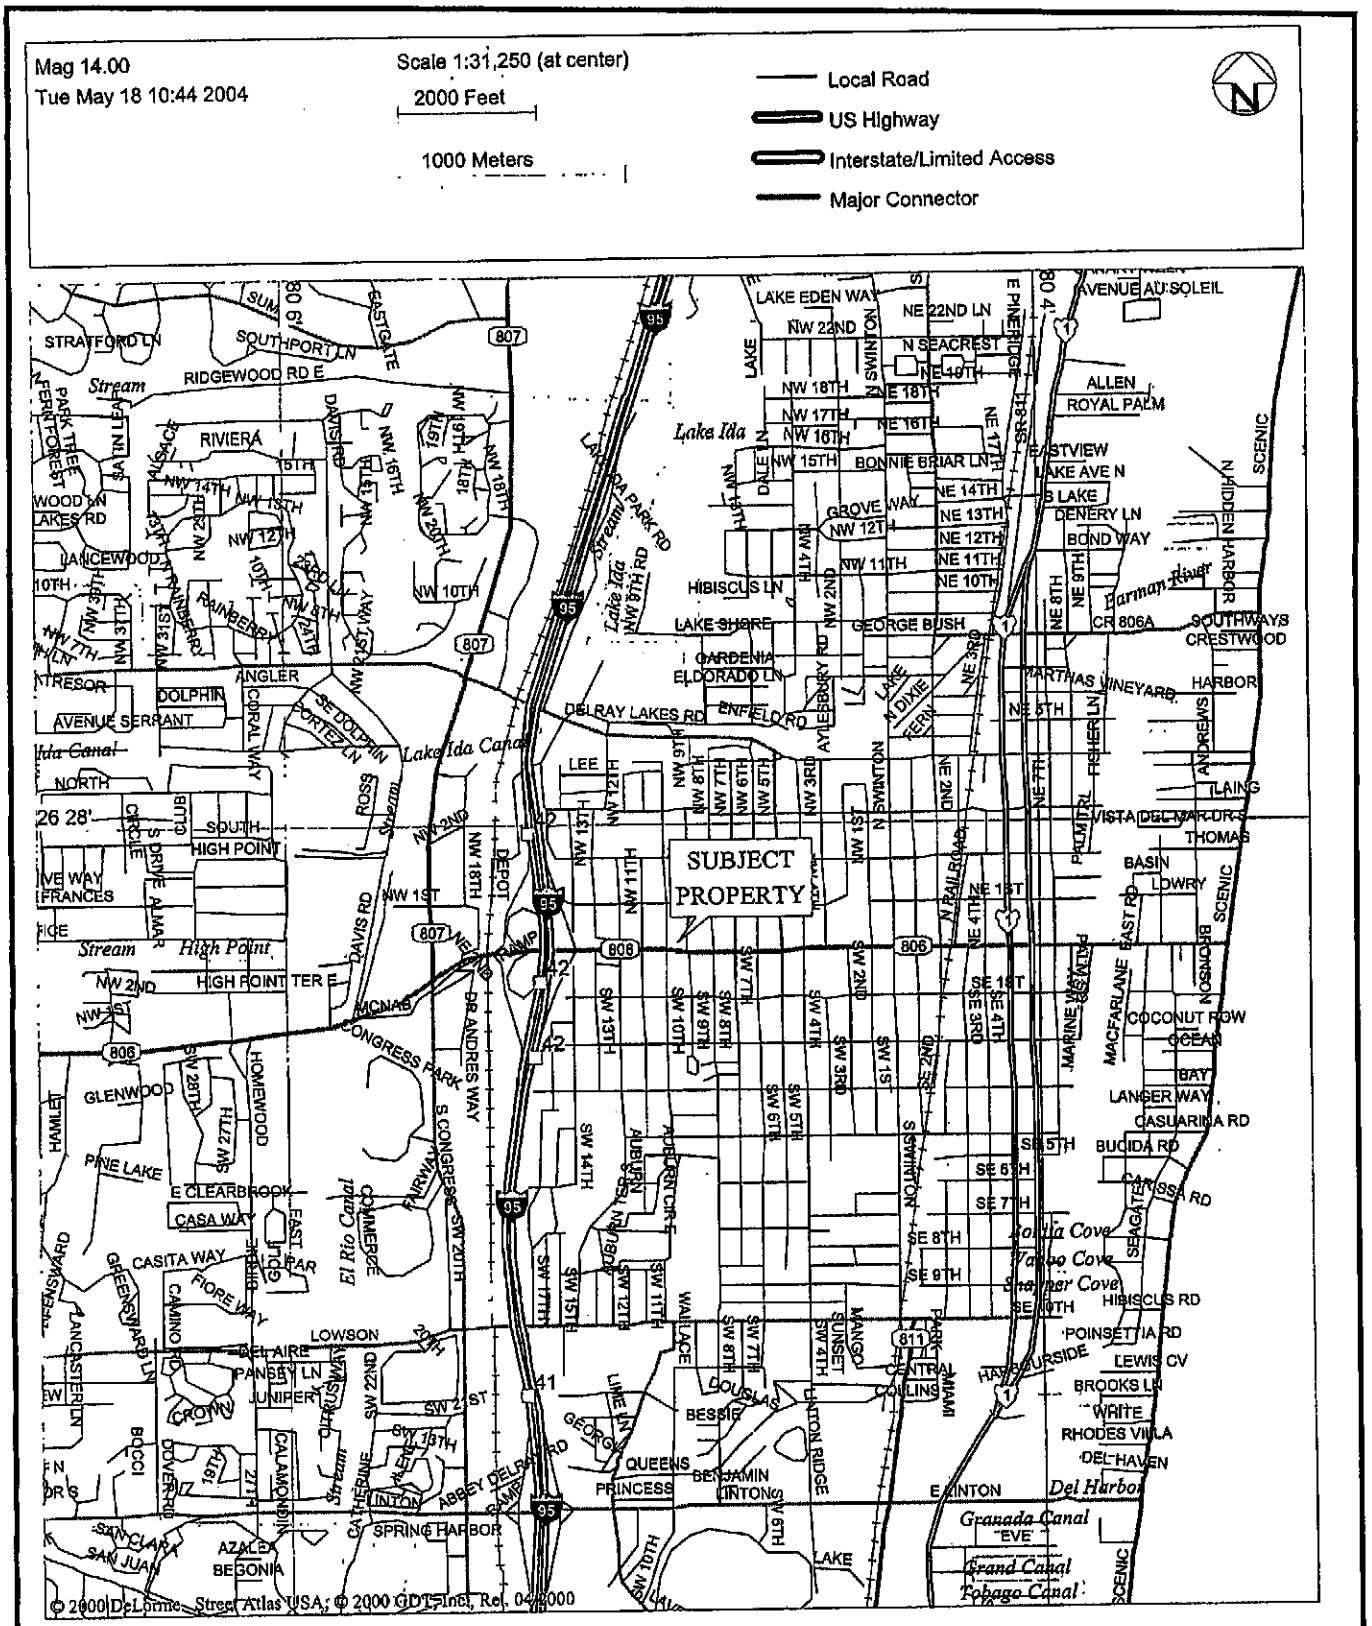


FIGURE 1

SITE LOCATION MAP
COMMERCIAL PROPERTY
945 WEST ATLANTIC AVENUE
DELRAY BEACH, FLORIDA

CRB

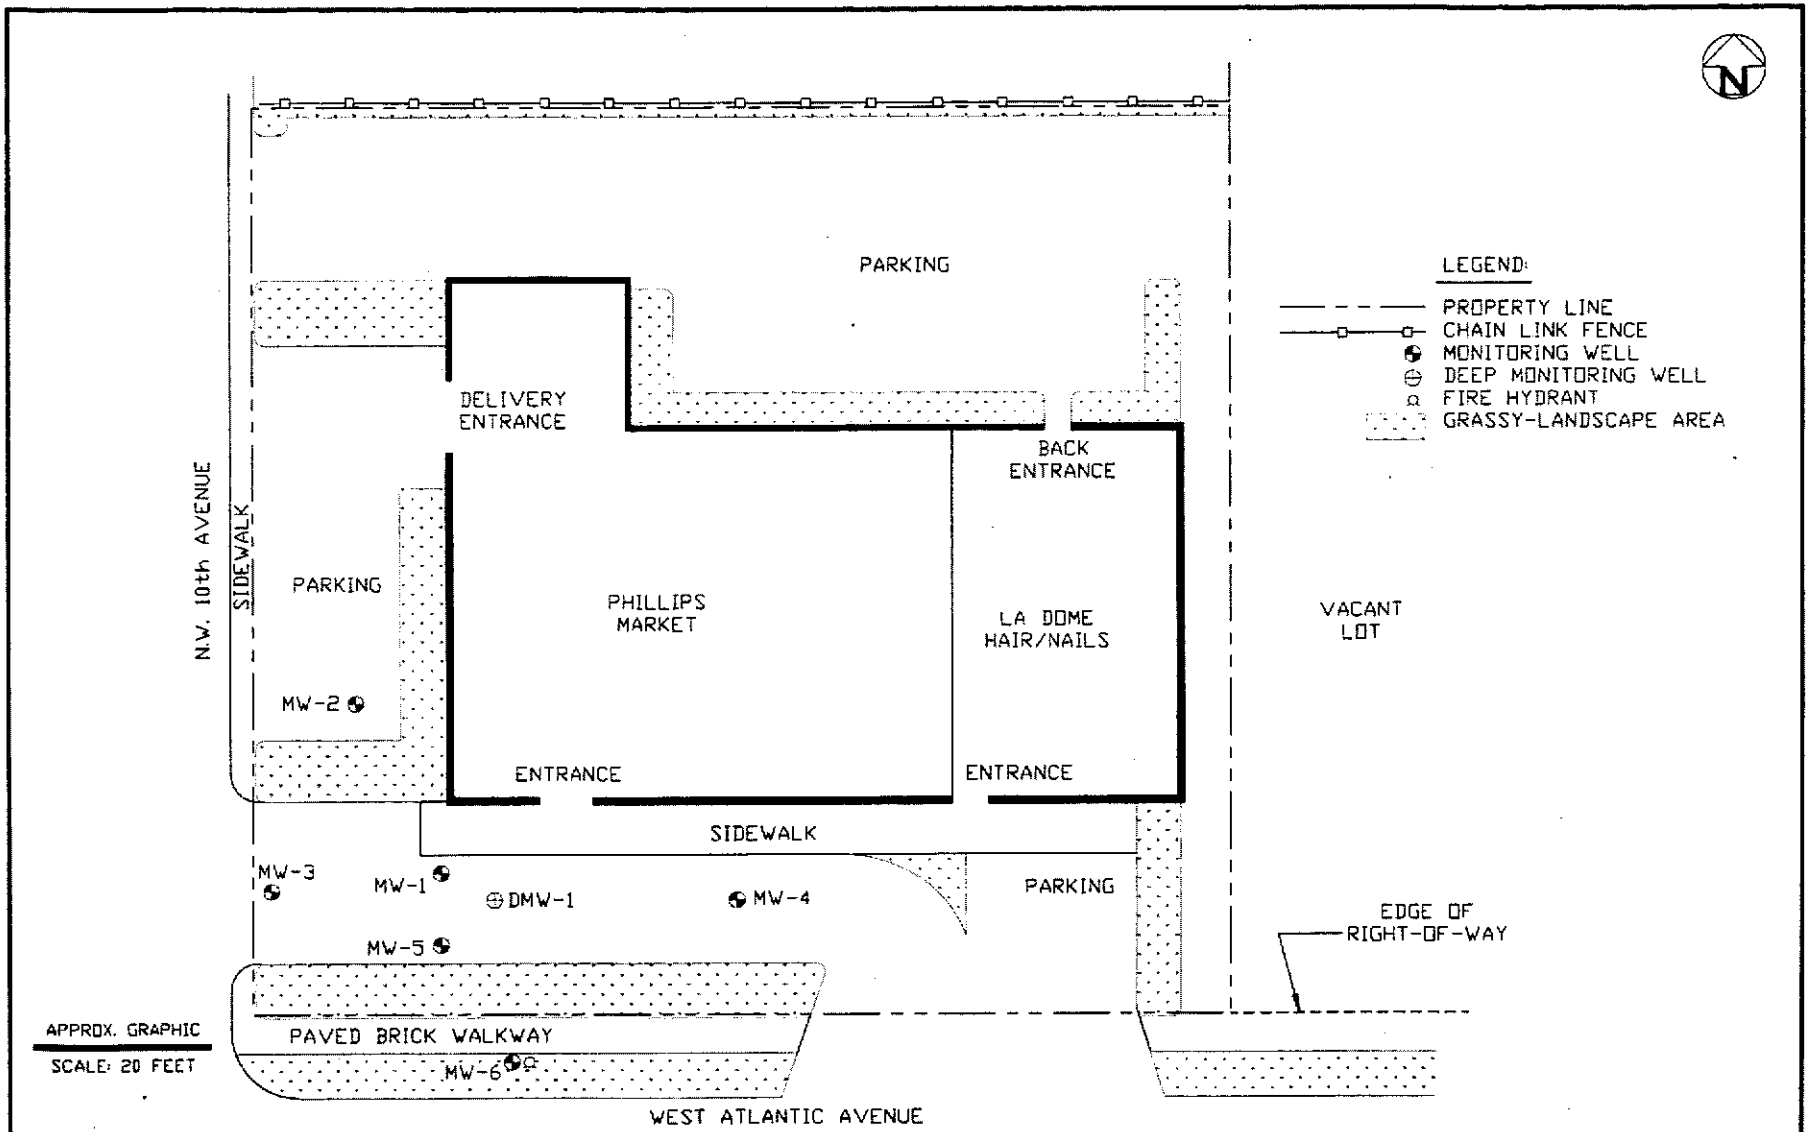

SOURCE: ALLIED ENVIRONMENTAL, 1/26/2000 AND CRB FIELD NOTES, 2001

FIGURE 2

SITE WITH MONITORING WELL LOCATIONS
COMMERCIAL PROPERTY
945 WEST ATLANTIC AVENUE
DELRAY BEACH, FLORIDA

CRB

CRB on 'Ntserver' (*:\)Files\Open Projects\FDP453...\03...\Natural Attenuation Monitoring\Figures\SITEMAP.DWG

MAY 3, 2004

2.0 GROUNDWATER MONITORING

This section summarizes the sampling and analyses conducted for the monitoring wells identified for semi-annual sampling at the site.

2.1 GROUNDWATER SAMPLING AND ANALYSIS

On April 16, 2004, CRB personnel collected groundwater samples from MW-1, MW-4, MW-5 and MW-6 for the NAM #7 event. The groundwater samples were submitted to Severn Trent Laboratories of Miami (STL-Miami) for laboratory analysis of VOAs by EPA Method 8260B and PAHs by EPA Method 8270C.

All sampling was performed in accordance with FAC 62-160 Quality Assurance Rule and FDEP Standard Operating Procedure for Field Activities DEP-SOP-001/01. Copies of groundwater sampling worksheets are included as Appendix II.

2.2 GROUNDWATER ELEVATION DATA

Prior to sample collection, depth-to-water readings were collected from the monitoring wells. These data are summarized in Table 1. The water table was measured at approximately twelve (12) feet below land surface. A relative groundwater elevation contour map for the shallow aquifer zone is included as Figure 3. Site-specific shallow groundwater flow was toward the southeast at the time of the seventh semi-annual sampling event. Groundwater flow direction has been consistently toward the southeast during previous rounds of groundwater level measurements conducted by CRB.

2.3 GROUNDWATER RESULTS

Groundwater monitoring results from the seventh monitoring event, including historical groundwater results are summarized in Table 2. FAC, Chapter 62-777, Table I Groundwater

Table 1 - Summary of Water Level Elevations
Former Hagwood Market
945 West Atlantic Avenue
Delray Beach, Florida

Well #	Date	Well Depth (feet)	Diameter of Well (inches)	Top of Casing Elevation (feet)	Measured Depth to Water BLS (feet)	Relative Water Table Elevation (feet)
MW-1	4/16/2004	18.5	2	14.78	12.37	2.41
MW-2	10/17/2003	18.2	2	14.79	11.49	3.30
MW-3	10/17/2003	18.0	2	14.34	11.06	3.28
MW-4	4/16/2004	17.5	2	14.82	12.45	2.37
MW-5	4/16/2004	18.1	2	14.72	12.33	2.39
MW-6	4/16/2004	17.8	2	13.88	11.50	2.38

NOTES:
Casing elevations surveyed by Allied Environmental on October 31, 1994
MW-6 surveyed September 14, 1995
BLS - Below land surface
NR - Not recorded, well inaccessible
NA - Not available

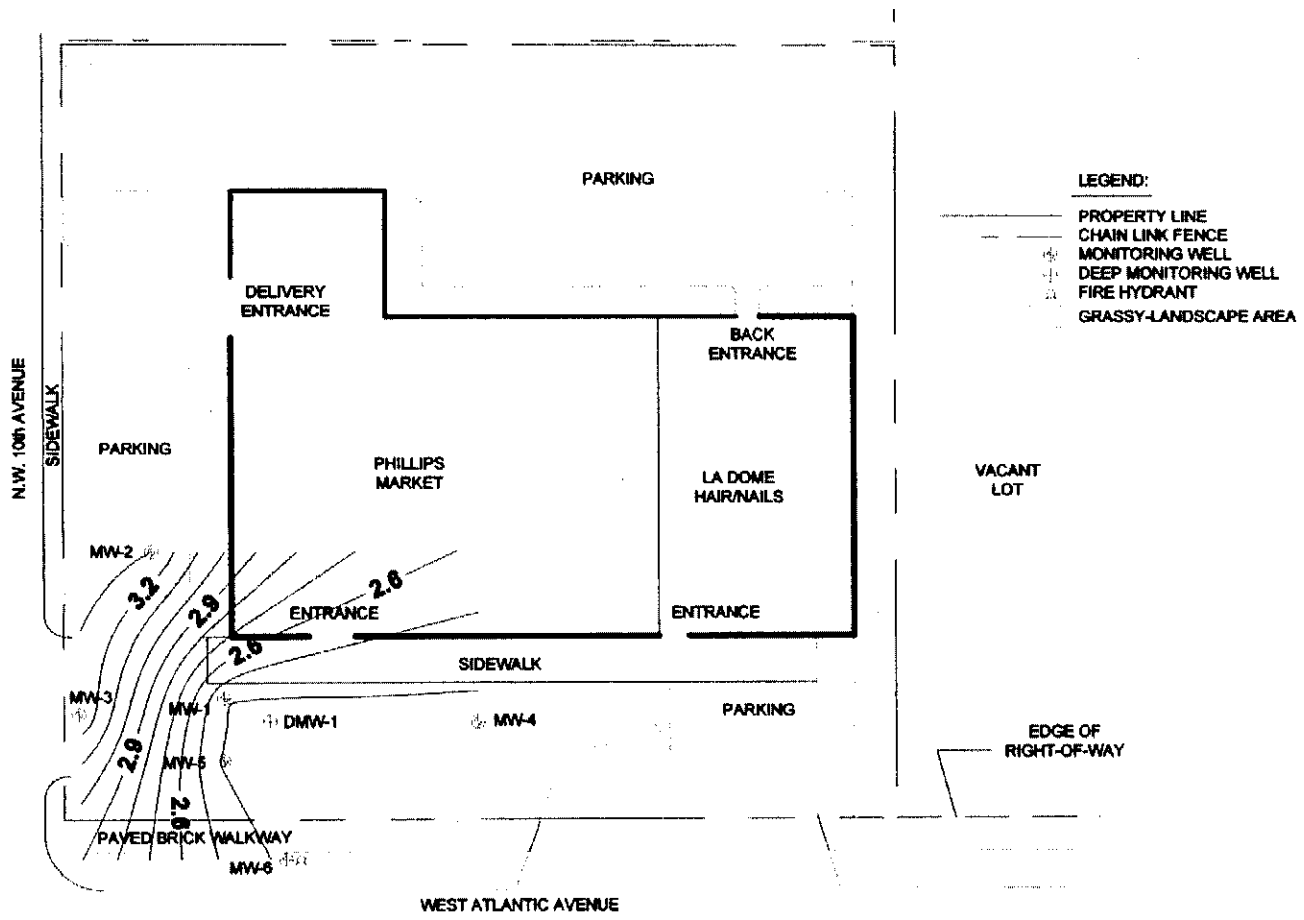


Figure 3

Groundwater Elevation Contour Map
Shallow Aquifer Zone
Former Hagwood Market
Delray Beach, Florida

CRB

Table 2 - Summary of Laboratory Groundwater Analytical Results
Former Hagwood Market
945 West Atlantic Avenue
Delray Beach, Florida

Well #	Date	Benzene, ug/L	Toluene, ug/L	Ethylbenzene, ug/L	Total Xylenes, ug/L	Naphthalene, ug/L	1-Methylnaphthalene, ug/L	2-Methylnaphthalene, ug/L
MW-1	1/23/2002	BDL	BDL	173	BDL	265	119	143
	4/24/2002	BDL	BDL	141	BDL	364	150	194
	7/29/2002	BDL	BDL	42.5	2.11	154	81.1	106
	10/21/2002	BDL	BDL	69.1	BDL	243	98.4	138
	4/25/2003	BDL	BDL	75.9	BDL	245	105	141
	10/17/2003	BDL	BDL	84.3	BDL	181	88.0	80.6
	4/16/2004	BDL	BDL	85.5	BDL	124	66.7	86
MW-4	1/23/2002	5.88	BDL	9.58	6.32	52.8	33.1	20.8
	4/24/2002	BDL	2.19	39.2	108	133	88.6	75.2
	7/29/2002	BDL	BDL	1.89	BDL	34.0	21.9	16.7
	10/21/2002	BDL	BDL	2.32	BDL	11.6	11.6	9.68
	4/25/2003	BDL	BDL	11.5	BDL	36.5	42.9	36.0
	10/17/2003	BDL	BDL	16.2	BDL	77.8	56.9	37.3
	4/16/2004	BDL	BDL	BDL	BDL	18.2	23.0	16.2
MW-5	1/23/2002	BDL	5.71	89.2	195	141	79.5	107
	4/24/2002	BDL	1.41	214	578	378	118	140
	7/29/2002	BDL	BDL	41.5	79.2	155	79.9	98.9
	10/21/2002	BDL	BDL	43.5	89.4	138	83.6	100.0
	4/25/2003	BDL	4.40	92.6	168	170	65.4	87.2
	10/17/2003	BDL	3.11	109	274	242	114	137
	4/16/2004	BDL	BDL	118	220	164	75.1	87.5
MW-6	1/23/2002	5.72	4.98	35.3	9.60	104	59.5	52.6
	4/24/2002	BDL	BDL	BDL	1.51	287	131	143
	7/29/2002	BDL	BDL	20.5	1.48	51.4	31.1	34.2
	10/21/2002	BDL	BDL	27.6	BDL	87.2	62.4	27.2
	4/25/2003	BDL	BDL	34.7	2.71	153	93.9	94.5
	10/17/2003	BDL	BDL	90.1	10.7	223	123	89.5
	4/16/2004	BDL	BDL	103.0	21.0	199	84.5	105
FAC 62-777 GCTL[1]		1	40	30	20	20	20	20
FAC 62-777 NADC[2]		10	400	300	200	200	200	200

1 - FAC Chapter 62-777 Groundwater Cleanup Target Levels
2 - FAC Chapter 62-777 Natural Attenuation Default Concentrations
BDL - Below Detection Limit

Cleanup Target Levels (GCTL) and Table V, Natural Attenuation Default Concentrations (NADC) are included for comparative purposes.

Between the sixth groundwater monitoring event, conducted in October 2003, and the current monitoring event, total VOA concentrations decreased in monitoring wells MW-4 and MW-5, and increased slightly in monitoring wells MW-1 and MW-6. Total PAH concentrations decreased in all monitoring wells. Plume maps for total VOA and total PAH are included as Figure 4 and Figure 5, respectively.

All laboratory analyses were conducted by STL-Miami in accordance with FAC Chapter 62-160 and National Environmental Laboratory Accreditation Program (NELAP). Copies of the laboratory reports and chain of custody records from the seventh semi-annual monitoring event are included in Appendix III.

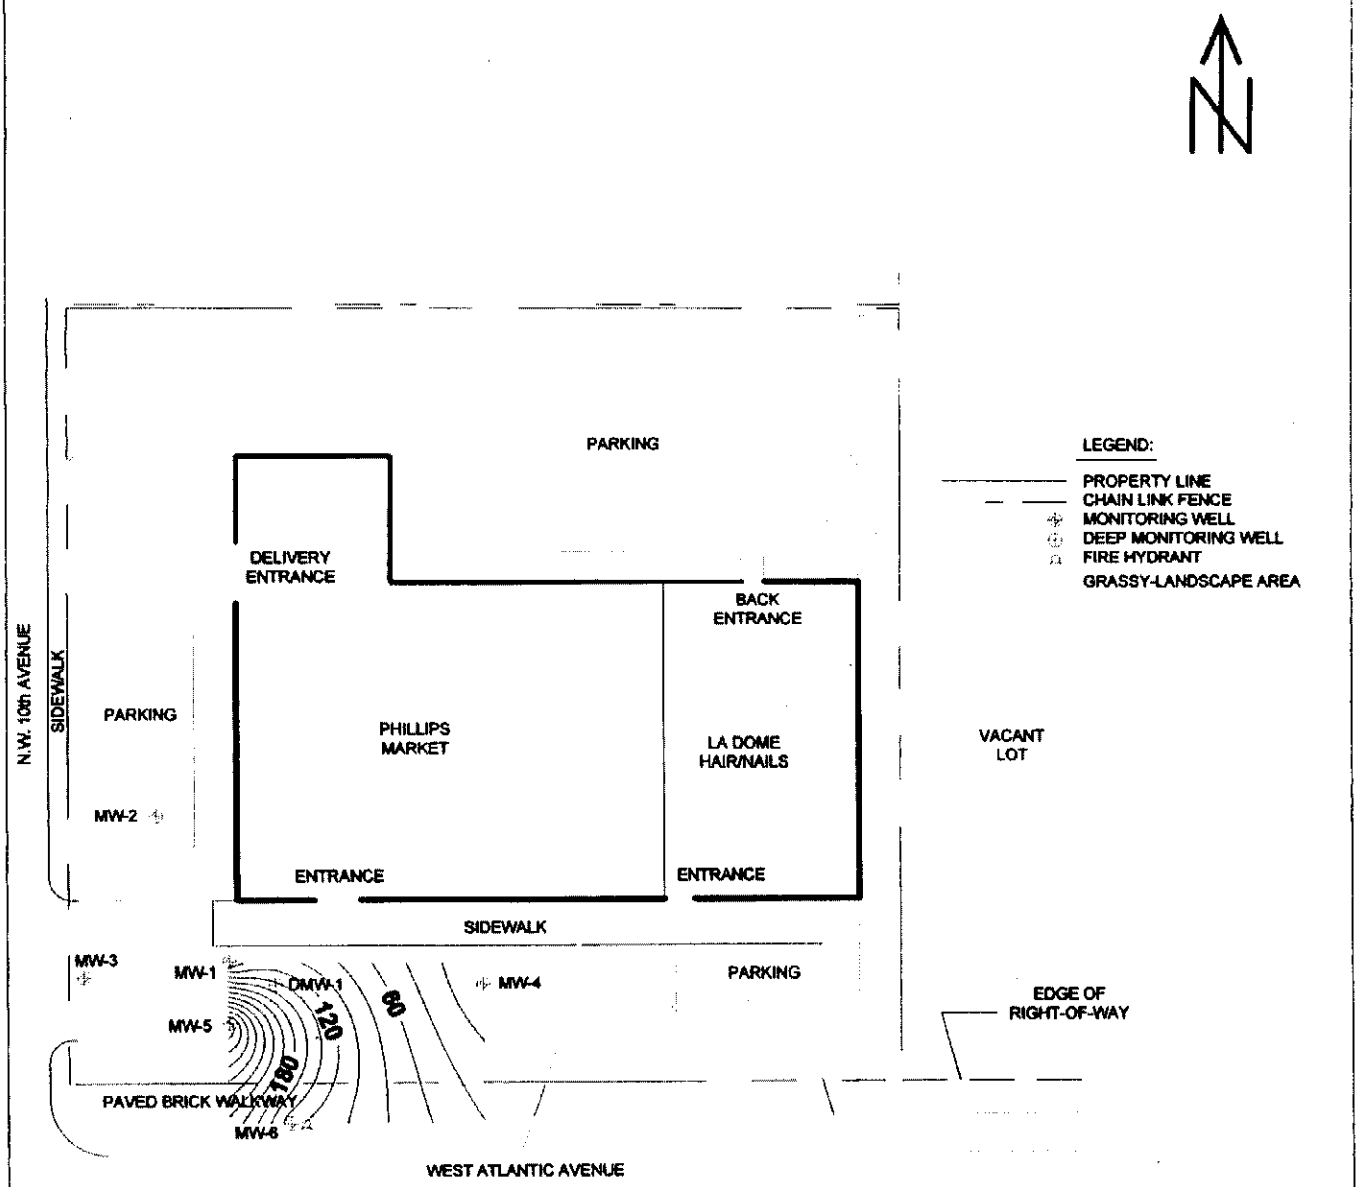


Figure 4

Total VOA Plume Map
Shallow Aquifer Zone
Former Hagwood Market
Delray Beach, Florida

CRB

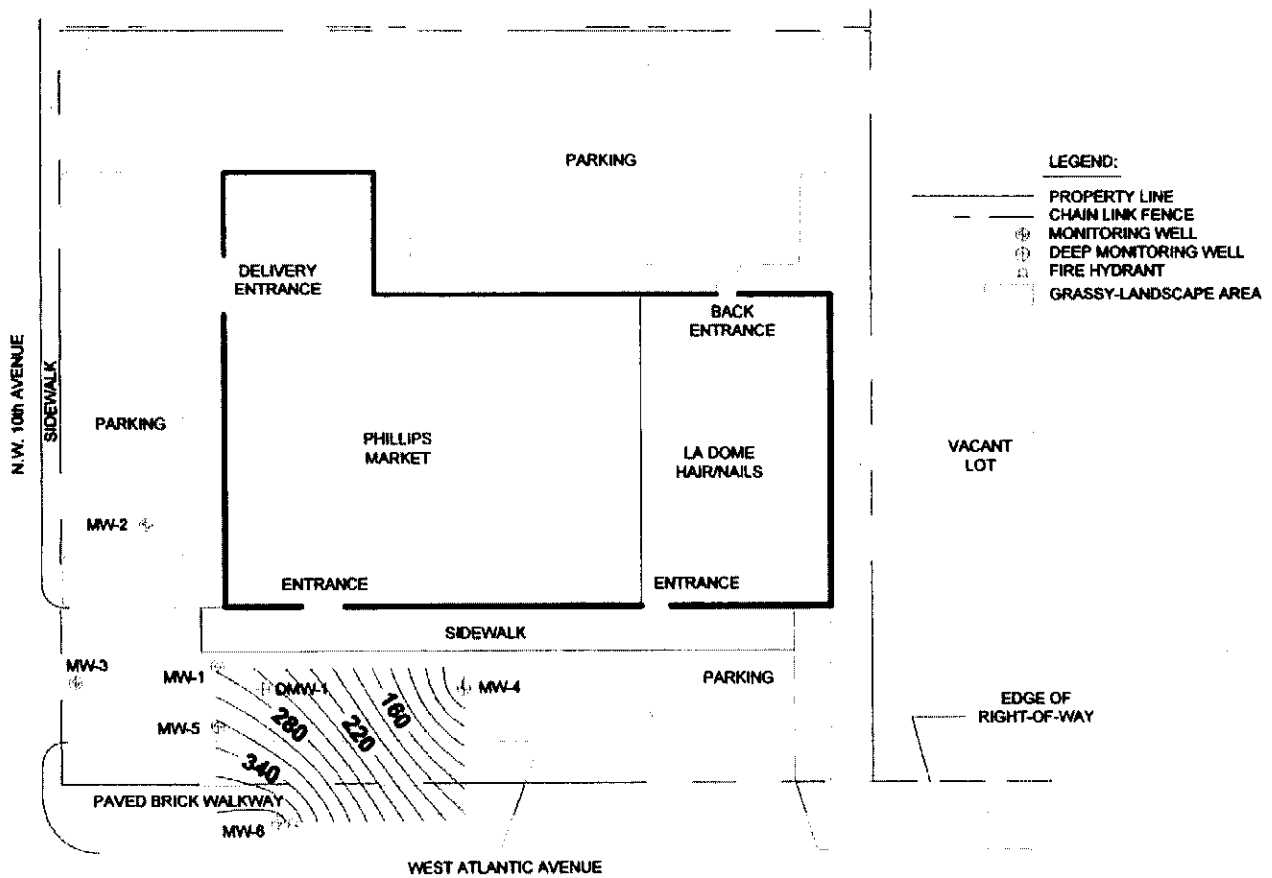


Figure 5

Total PAH Groundwater Plume Map
Shallow Aquifer Zone
Former Hagwood Market
Delray Beach, Florida

CRB

3.0 CONCLUSIONS AND RECOMMENDATIONS

Laboratory analytical results indicate groundwater contaminants at MW-1, MW-4, MW-5 and MW-6 were reported above FAC Chapter 62-777 GCTL. Laboratory results of the seventh groundwater monitoring event indicated that the majority of groundwater contaminant concentrations decreased in monitoring wells MW-1, MW-4, MW-5, and MW-6. Increases in VOA concentrations were detected in monitoring wells MW-1 and MW-6. These changes in contaminant concentrations may be due to fluctuations in the groundwater table or the movement of the VOA and PAH contaminant plumes.

Persistent dissolved PAH groundwater concentrations at monitoring wells MW-1, MW-4, MW-5 and MW-6 indicated that a continuing source may be present at the site in the subsurface soil. A proposal for soil assessment has been submitted to the Palm Beach County Department of Environmental Resources Management (ERM). Upon receipt of approval to proceed, CRB will collect soil samples for laboratory analysis of VOA and PAH parameters, and a Soil Assessment Report will be submitted to ERM.

Groundwater contaminant concentrations remain above FAC 62-777 GCTL; therefore, CRB recommends continued monitoring of MW-1, MW-4, MW-5 and MW-6 for laboratory analysis of VOA and PAH compounds. However, the preparation of a proposal to continue this activity will be deferred until such time as the soil assessment has been completed.

OK

APPENDIX I

FDEP PRE-APPROVAL WORK ORDER

Florida Department of Environmental Protection-Division of Waste Management-Bureau of Petroleum Storage Systems

SA

Petroleum Preapproval Program Work Order

Work Order Number: 2004-50-W00952 **Cost Center #:** 37450404555 **Category:** 087888 FY 03-04
FDEP Facility Id #: 50/9047030 **Score:** 55 **Contract #:** N/A
Site Name: PHILLIPS MARKET INC **Eligibility:** Priority Score Order
Address (Street, City): 945 W ATLANTIC AVE, DELRAY BEACH **County:** Palm Beach
Contractor Name: CRB GEOLOGICAL AND ENVIRONMENTAL SERVICES, INC. **CID #:** 00053
Contractor Address: 4573 PONCE DE LEON BLVD., CORAL GABLES, FL 33146 **FEID #:** 65-0324398
Contractor Representative: Victor Rossinsky, P.G. **Phone #:** 305/477-9777
FDEP Site Manager: Stan Smolinski **Phone #:** 561/233-2450
Cleanup Phase: Remedial Action
Cleanup Activity: NATURAL ATTENUATION MONITORING
Work Order Description: (Per attached proposal and noted changes)

Conduct semi-annual Natural Attenuation Monitoring (NAM) in accordance with CRB proposal dated August 20, 2003, as revised, and this Template Work Order. Groundwater samples collected from monitoring wells MW-1, MW-4, MW-5, and MW-6 will be analyzed for BTEX/MTE by EPA Method 8021B and PAHs by EPA Method 8270C in accordance with the attached Sampling Parameter Table. The results are to be submitted in two Quarterly NAM Reports. All work performed under this Work Order shall be governed by the provisions outlined within the current Natural Attenuation Monitoring Plan Approval letter for this site, with any noted subsequent revisions.

RECEIVED
DEPARTMENT OF
ENVIRONMENTAL PROTECTION
2003 SEP -2 A 11:01
BUREAU OF PETROLEUM
STORAGE SYSTEMS
DISTRICT

Deliverable 1:	NA QUARTERLY REPORT	**Due Date 1:**	Nov. 28, 200
Deliverable 2:		**Due Date 2:**	
Deliverable 3:		**Due Date 3:**	
Deliverable 4:		**Due Date 4:**	
Deliverable 5:		**Due Date 5:**	
Deliverable 6:		**Due Date 6:**	
Final Deliverable:	NA QUARTERLY REPORT	**Final Due Date:**	May. 31, 200

Period of Service: Contractor Representative Signature Date **To** November 30, 2004

Amount (incl. retainage): $5,270.18 **Retainage (10%):** $527.02

This **WORK ORDER** is not in effect until signed by all parties. The FDEP will not pay any amount of this **WORK ORDER** until the original signed copy has been returned to the FDEP. The FDEP will not pay for any portion of the scope of work that has not been performed as of the date of Invoice.

--Additional Terms And Conditions On Following Pages--

		Date
FDEP Site Manager:		8/26/2003
FDEP Manager:		9/26/03
Cost Center Administrator:		9-11-03
Contractor Representative:		9/29/03
Contractor Representative: (second contractor signature is optional)		

FDEP Use Only: **Technical review:** ATRP Pol. **Initials:** _____ **Date:** 8/26/03
Fiscal Review: **Initials:** _____ **Date:** 9-11-03

cc: BPSS; F&A

Petroleum Preapproval Program Work Order

Work Order #: 2004-50-W00952

1. Certification of Performance

a. The CONTRACTOR signing this Work Order agrees to be bound by the terms and conditions contained herein.

b. The CONTRACTOR signing this Work Order agrees to perform the approved scope of work at the approved cost. Any changes to the scope of work or cost must be approved in writing by the Florida Department of Environmental Protection (Department).

c. The CONTRACTOR agrees that it is responsible for the professional quality, technical accuracy, timely completion and coordination of all designs, drawings, specifications, reports, other services and installations furnished under this agreement.

d. The CONTRACTOR represents that its services and installations shall be performed in a manner consistent with that level of care and skill ordinarily exercised by other professional consultants under similar circumstances at the time the services are performed.

e. The CONTRACTOR certifies that it currently meets all of the Qualifications for participation in the petroleum preapproval program as required by Sections 376.30711(2)(b)-(c), Florida Statutes. The CONTRACTOR further certifies that it will not knowingly permit any of these Qualifications to lapse during the duration of this Work Order. The CONTRACTOR agrees that if any of the Qualifications do lapse, it will immediately notify the DEPARTMENT and will suspend the performance of this Work Order until all the Qualifications are met.

f. The CONTRACTOR certifies that it has read, understands and will perform all work in accordance with applicable statutes, and any rules and guidance issued by the Department of Environmental Protection and the standards of performance therein.

2. Additional Terms and Conditions

a. This Work Order is issued to the listed CONTRACTOR and is not transferable or assignable. However, pursuant to Section 376.30711(5)(a), F.S. Invoices submitted pursuant to this Work Order are assignable. Persons wishing to exercise this option should contact the department for assistance.

b. The issuance of this Work Order does not constitute an approval, certification, or endorsement of the CONTRACTOR by the DEPARTMENT. The DEPARTMENT hereby gives its written consent to use the subcontractors designated in the proposal for the work as designated in the proposal. Any deviation or substitution of subcontractors, or of the work they are to perform, must be confirmed in writing by the DEPARTMENT.

c. The issuance of this Work Order does not convey any vested rights or any exclusive privileges. Neither does it authorize any injury to public or private property or any invasion of personal rights, nor any infringement of federal, state, or local laws or regulations. This Work Order is not a waiver of, or approval of, any other Department permit or approval that may be required for other aspects of the total project which are not addressed.

d. This Work Order does not relieve the CONTRACTOR from liability for harm or injury to human health or welfare, animal or plant life, or property, caused by its activities or from penalties therefore; nor does it allow the CONTRACTOR to cause or contribute to pollution in contravention of Florida Statutes and Department rules.

e. The Department may unilaterally cancel this Work Order for failure of the CONTRACTOR to allow access to public records as specified by Chapter 119, F.S.

f. The CONTRACTOR, by accepting this Work Order, specifically agrees to allow authorized Department personnel, and personnel of a contracted county, to observe and inspect the work being performed under this Work Order, including:

(1) Access to any records that must be kept under conditions of the Work Order;
(2) Inspection of the facility, equipment, practices, or operations required under this Work Order; and
(3) Sampling or monitoring of any substances or parameters at any location reasonable or necessary to assure compliance with this Work Order or Department rules.

g. The CONTRACTOR agrees that this Work Order is subject to the applicable provisions of Section 287.058, F.S., and to Section 287.0582, F.S.

Petroleum Preapproval Program Work Order

Work Order #: 2004-50-W00952

h. The CONTRACTOR shall pay all subcontractors and vendors under this agreement no later than thirty (30) days after receipt of payment for their services from the Department. Partial payments may be made to subcontractors upon receipt of such payment, provided that the amount of the partial payment is the same proportion as paid by the Department. All subcontractors must be paid in full prior to submittal of the final invoice for this Work Order. A properly completed Contractor Affidavit/Release of Claim must accompany the final invoice for this Work Order.

i. If this Work Order has been issued pursuant to a Preapproved Advanced Cleanup (PAC) or Petroleum Cleanup Participation Program (PCPP) contract, then the termination of that contract may result in the immediate termination of this Work Order.

j. The State of Florida's performance and obligation to pay for services under this Work Order is contingent upon appropriations by the Legislature in effect at the time of execution. Authorization for continuation and completion of this Work Order and payment associated therewith may be rescinded with proper notice at the discretion of the Department if Legislative appropriations are reduced.

3. Retainage and Forfeiture of Retainage

a. The CONTRACTOR agrees that the retainage withheld on this Work Order shall not be paid until the full scope of work has been completed to the satisfaction of the Department.

b. If the CONTRACTOR fails to perform the required scope of work or fails to perform the work in a satisfactory manner, then payment for that work will be forfeited and retainage for the entire Work Order will be forfeited. Failure to perform includes failure to submit the required deliverable or failure to provide adequate documentation that the work was actually performed. In accordance with Section 376.30711(5)(e), F.S., CONTRACTORS who fail to perform the terms of a preapproval agreement can be barred from further participation in the program.

c. If a deliverable required by this Work Order is submitted after the due date for the deliverable then the Department reserves the right to withhold payment of the retainage for the entire Work Order.

4. Audit - Access to Records

a. The CONTRACTOR shall maintain books, records and documents directly pertinent to performance under this WORK ORDER in accordance with generally accepted accounting principles consistently applied. The Department, the State or their authorized representatives shall have access to such records without charge for audit purposes during the term of the WORK ORDER and for three years following WORK ORDER completion. It is not the department's intention to use these audits to seek cost recovery of over-payments, but rather to use these audits to revise and refine the department's cost estimating policies and procedures. However, cost recovery will be pursued if there is evidence of fraud or other illegal activity.

5. Dispute Resolution - Suspension or Cancellation of Work

a. The FDEP may order a suspension or cessation of work in order to resolve disputes regarding a CONTRACTOR'S performance or the performance of their subcontractor. If this is necessary, the Department will notify the CONTRACTOR by certified mail with a copy of the notification sent to the property owner. The CONTRACTOR will not be paid for any work performed during such suspension or cancellation unless the dispute is later resolved to include such payment. The Department or CONTRACTOR may request a suspension or cancellation of work. The Department reserves the right to suspend or cancel work for good cause. Good cause includes, but is not limited to, any audit or report indicating that any phase of actual work completed was inconsistent with the approved scope or cost, or failure of a CONTRACTOR to maintain its required qualifications.

b. Suspension or cancellation is not automatic. A notice of intent to suspend or cancel work must be sent certified mail and give the other party at least ten (10) working days to respond. If the deficiency is remedied within the 10 day period, the Work Order will remain in effect. If the CONTRACTOR does not remedy the deficiency within the 10 day period the Work Order shall be deemed suspended or canceled at the discretion of the Department within 10 days of the close of the 10 day remedy period. In the event the Department determines, in its sole discretion, that the CONTRACTOR is in breach of the terms and conditions of this Work Order, the Department reserves the right to exercise all remedies at law and equity.

APPENDIX II

GROUNDWATER SAMPLING WORKSHEETS

DEP-SOP-001/01

Florida Department of Environmental Protection
GROUNDWATER SAMPLING LOG

Project # FDP 453-03

SITE NAME: Former Hagwood Market	SITE LOCATION: 945 West Atlantic Avenue Delray Beach, Fl.	
WELL NO: MW-1	SAMPLE ID: MW-1	DATE: 4-16-04

PURGING DATA

WELL DIAMETER (In): 2"	TOTAL WELL DEPTH (ft): 18.50	STATIC DEPTH TO WATER (ft): 12.37	WELL CAPACITY (gal/ft): .16

1 WELL VOLUME (gal) = (TOTAL WELL DEPTH – DEPTH TO WATER) X WELL CAPACITY =

= (18.50 – 12.37) x .16 = 1

PURGE METHOD: Peristaltic Pump	PURGE INITIATED AT: 1003	PURGE ENDED AT: 1028	TOTAL VOL. PURGED (gal): 5

TIME	VOLUME PURGED (gal)	CUMUL. VOLUME PURGED (gal)	PURGE RATE (gpm)	DEPTH TO WATER (ft)	pH	TEMP. (°C)	COND. (µmhos)	DISSOLVED OXYGEN (mg/L)	TURBIDITY (NTUs)	COLOR	ODOR
1008	1	1	0.2	12.55	6.30	26.0	0.539	3.6	56	clear	yes.
1013	1	2		12.55	6.30	26.1	0.616	3.7	21.87		
1018	1	3		12.55	6.31	26.2	0.726	3.6	16.23		
1023	1	4		12.55	6.31	26.2	0.727	3.6	14.19		
1028	1	5		12.55	6.31	26.2	0.725	3.6	10.00		

WELL CAPACITY (Gallons per Foot): 0.75" = 0.02; 1" = 0.04; 1.25" = 0.06; 2" = 0.16; 3" = 0.37; 4" = 0.65; 5" = 1.02; 6" = 1.47; 12" = 5.88

SAMPLING DATA

SAMPLED BY (PRINT) / AFFILIATION: JASON MOHAMMED	SAMPLER(S) SIGNATURE(S):	
SAMPLING METHOD(S): DEP-SOP-001/01	SAMPLING INITIATED AT: 1029	SAMPLING ENDED AT: 1034

FIELD DECONTAMINATION: Y (N) FIELD-FILTERED: Y (N) DUPLICATE: Y (N)

SAMPLE CONTAINER SPECIFICATION			SAMPLE PRESERVATION			INTENDED ANALYSIS AND/OR METHOD
NO.	MATERIAL CODE	VOLUME	PRESERVATIVE USED	TOTAL VOLUME ADDED IN FIELD (mL)	FINAL pH	
2	CG	40 ml	HCl	—	6.31	8260 BVOA + MTBE
1	AG	1000 ml	—	—	6.31	8270C PAH

REMARKS:
Strong organic odor

MATERIAL CODES: AG = AMBER GLASS; CG = CLEAR GLASS; PE = POLYETHYLENE; O = OTHER (SPECIFY)

NOTE: The above do not constitute all of the information required by Chapter 62-160, F.A.C.

DEP-SOP-001/01

Florida Department of Environmental Protection
GROUNDWATER SAMPLING LOG

Project # FDP 453-08

SITE NAME: Former Hagwood Market	SITE LOCATION: 945 West Atlantic Avenue Delray Beach, FL
WELL NO: MW-4	SAMPLE ID: MW-4
	DATE: 4-16-04

PURGING DATA

WELL DIAMETER (in): 2"	TOTAL WELL DEPTH (ft): 17.47	STATIC DEPTH TO WATER (ft): 12.45	WELL CAPACITY (gal/ft): .16

1 WELL VOLUME (gal) = (TOTAL WELL DEPTH – DEPTH TO WATER) X WELL CAPACITY =

= (17.47 – 12.45) X .16 = .80

PURGE METHOD: Peristaltic Pump	PURGE INITIATED AT: 0925	PURGE ENDED AT: 0950	TOTAL VOL. PURGED (gal): 4.0

TIME	VOLUME PURGED (gal)	CUMUL. VOLUME PURGED (gal)	PURGE RATE (gpm)	DEPTH TO WATER (ft)	pH	TEMP. (°C)	COND. (µmhos)	DISSOLVED OXYGEN (mg/L)	TURBIDITY (NTUs)	COLOR	ODOR
0930	.80	.80	.16	12.57	6.01	24.7	0.290	0.9	48.52	clear	yes
0935	.80	1.60		12.57	6.03	24.8	0.284	4.2	32.84		
0940	.80	2.40		12.57	6.05	24.9	0.279	3.9	17.84		
0945	.80	3.20		12.57	6.07	24.9	0.276	3.7	14.87		
0950	.80	4.0	↓	12.57	6.08	24.9	0.274	3.9	12.09	↓	↓

WELL CAPACITY (Gallons per Foot): 0.75" = 0.02; 1" = 0.04; 1.25" = 0.06; 2" = 0.16; 3" = 0.37; 4" = 0.65; 5" = 1.02; 6" = 1.47; 12" = 5.88

SAMPLING DATA

SAMPLED BY (PRINT) / AFFILIATION: JASON MOHAMMED	SAMPLER(S) SIGNATURE(S): [signature]	
SAMPLING METHOD(S): DEP-SOP-001/01	SAMPLING INITIATED AT: 0951	SAMPLING ENDED AT: 0956
FIELD DECONTAMINATION: Y (N)	FIELD-FILTERED: Y (N)	DUPLICATE: Y (N)

SAMPLE CONTAINER SPECIFICATION			SAMPLE PRESERVATION			INTENDED ANALYSIS AND/OR METHOD
NO.	MATERIAL CODE	VOLUME	PRESERVATIVE USED	TOTAL VOLUME ADDED IN FIELD (mL)	FINAL pH	
2	CG	40ml	HCL	—	6.08	8260 B VOA + MTBE
1	AG	1000ml	—	—	6.08	8270 C PAH

REMARKS:

organic odor

MATERIAL CODES: AG = AMBER GLASS; CG = CLEAR GLASS; PE = POLYETHYLENE; O = OTHER (SPECIFY)

NOTE: The above do not constitute all of the information required by Chapter 62-160, F.A.C.

DEP-SOP-001/01

Florida Department of Environmental Protection
GROUNDWATER SAMPLING LOG

Project # FDP 453-03

SITE NAME: Former Hagwood Market	SITE LOCATION: 945 west Atlantic Avenue Delray Beach, FL
WELL NO: MW-5	SAMPLE ID: MW-5
DATE: 4/16/04	

PURGING DATA

WELL DIAMETER (in): 2"	TOTAL WELL DEPTH (ft): 18.07	STATIC DEPTH TO WATER (ft): 12.33	WELL CAPACITY (gal/ft): .16

1 WELL VOLUME (gal) = (TOTAL WELL DEPTH – DEPTH TO WATER) X WELL CAPACITY =

= (18.07 - 12.33) x .16 = 1

PURGE METHOD:	PURGE INITIATED AT: 1045	PURGE ENDED AT: 1110	TOTAL VOL. PURGED (gal): 5

TIME	VOLUME PURGED (gal)	CUMUL. VOLUME PURGED (gal)	PURGE RATE (gpm)	DEPTH TO WATER (ft)	pH	TEMP. (°C)	COND. (µmhos)	DISSOLVED OXYGEN (mg/L)	TURBIDITY (NTUs)	COLOR	ODOR
1050	1	1	.2	12.50	6.04	25.9	0.545	1.6	47.11	clear	yes
1055	1	2		12.50	6.04	26.0	0.560	1.7	31.88		
1100	1	3		12.50	6.04	26.0	0.561	1.7	15.55		
1105	1	4		12.50	6.04	26.0	0.561	1.8	11.92		
1110	1	5		12.50	6.04	26.0	0.560	1.7	8.43		

WELL CAPACITY (Gallons per Foot): 0.75" = 0.02; 1" = 0.04; 1.25" = 0.06; 2" = 0.16; 3" = 0.37; 4" = 0.65; 5" = 1.02; 6" = 1.47; 12" = 5.88

SAMPLING DATA

SAMPLED BY (PRINT) / AFFILIATION: JASON MOHAMMED	SAMPLER(S) SIGNATURE(S): [signature] Mo
SAMPLING METHOD(S): DEP-SOP-001/01	SAMPLING INITIATED AT: 1101
SAMPLING ENDED AT: 1106	
FIELD DECONTAMINATION: Y (N)	FIELD-FILTERED: Y (N)
DUPLICATE: Y (N)	

SAMPLE CONTAINER SPECIFICATION			SAMPLE PRESERVATION			INTENDED ANALYSIS AND/OR METHOD
NO.	MATERIAL CODE	VOLUME	PRESERVATIVE USED	TOTAL VOLUME ADDED IN FIELD (mL)	FINAL pH	
2	CG	40ML	HCL	—	6.04	8260 B VOA + MTBE
1	AG	1000 ml	—	—	6.04	8270 C PAH.

REMARKS:

Strong organic odor

MATERIAL CODES: AG = AMBER GLASS; CG = CLEAR GLASS; PE = POLYETHYLENE; O = OTHER (SPECIFY)

NOTE: The above do not constitute all of the information required by Chapter 62-160, F.A.C.

DEP-SOP-001/01

Florida Department of Environmental Protection
GROUNDWATER SAMPLING LOG

Project # FDP 453-03

SITE NAME: Former Flagwood Market	SITE LOCATION: 945 West Atlantic Avenue Delray Beach, FL.	
WELL NO: MW-6	SAMPLE ID: MW-6	DATE: 4/16/04

PURGING DATA

WELL DIAMETER (in): 2"	TOTAL WELL DEPTH (ft): 17.83	STATIC DEPTH TO WATER (ft): 11.50	WELL CAPACITY (gal/ft): .16

1 WELL VOLUME (gal) = (TOTAL WELL DEPTH – DEPTH TO WATER) X WELL CAPACITY =

= (17.83 - 11.50) X .16 = 1

PURGE METHOD: Peristaltic Pump	PURGE INITIATED AT: 1120	PURGE ENDED AT: 1150	TOTAL VOL. PURGED (gal):

TIME	VOLUME PURGED (gal)	CUMUL. VOLUME PURGED (gal)	PURGE RATE (gpm)	DEPTH TO WATER (ft)	pH	TEMP. (°C)	COND. (µmhos)	DISSOLVED OXYGEN (mg/L)	TURBIDITY (NTUs)	COLOR	ODOR
1126	1	1	.17	11.58	6.01	25.9	0.788	1.4	61	clear	yes
1132	1	2	↓	11.58	6.01	26.0	0.783	1.3	31.01	↓	
1138	1	3		11.58	6.01	26.0	0.788	1.3	22.44		↓
1144	1	4		11.58	6.01	26.1	0.788	1.1	16.52		
1150	1	5		11.58	6.01	26.1	0.787	1.1	14.09		

WELL CAPACITY (Gallons per Foot): 0.75" = 0.02; 1" = 0.04; 1.25" = 0.06; 2" = 0.16; 3" = 0.37; 4" = 0.65; 5" = 1.02; 6" = 1.47; 12" = 5.88

SAMPLING DATA

SAMPLED BY (PRINT) / AFFILIATION: JASON Mohammed	SAMPLER(S) SIGNATURE(S):	
SAMPLING METHOD(S): DEP-SOP-001/01	SAMPLING INITIATED AT: 1151	SAMPLING ENDED AT: 1156
FIELD DECONTAMINATION: Y (N)	FIELD-FILTERED: Y (N)	DUPLICATE: Y (N)

SAMPLE CONTAINER SPECIFICATION			SAMPLE PRESERVATION			INTENDED ANALYSIS AND/OR METHOD
NO.	MATERIAL CODE	VOLUME	PRESERVATIVE USED	TOTAL VOLUME ADDED IN FIELD (mL)	FINAL pH	
2	CG	40ml	HCL	—	6.01	8260 B VOA + MTBE
1	AG	1000ml	—	—	6.01	8270 C PAH

REMARKS:

Organic odor

MATERIAL CODES: AG = AMBER GLASS; CG = CLEAR GLASS; PE = POLYETHYLENE; O = OTHER (SPECIFY)

NOTE: The above do not constitute all of the information required by Chapter 62-160, F.A.C.

APPENDIX III

LABORATORY REPORTS AND CHAIN OF CUSTODY RECORDS

SEVERN TRENT **STL**

INTERN002369
Jennifer Porter
International Analytical Group
PO Box 814407
Hollywood, FL 33081-4407

April 22, 2004
Submission # 404000935
Order # 32044
FDEP CompQAP# 990102
FL-DOH Certification# E86349,E86616

QUICK REFERENCE SUMMARY REPORT
ALL BDL'S FOR ANALYTES HAVE BEEN REMOVED

Site Location/Project
Frm. Hagwood Market/945 W. Atlantic Ave., Delray
FDP 453-03
Order # 32044

Sample I.D.: MW-4
Collected: 04/16/04 09:56
Received: 04/16/04 17:00
Collected by: Jason Mohammed

PARAMETER	RESULT	UNITS	METHOD	DETECTION LIMIT	DATE EXT.	DATE ANALY.	ANALYST
8260.B VOA {602} Compounds in Water by GC/MS		DONE	MEDF	1	04/19/2004	04/19/2004	SKL
8270C PAHs (610) in WATER by GC/MS (Ion Trap)		DONE	MEDF	1	04/20/2004	04/20/2004	WM
Naphthalene	18.2	ug/L	3510/8270C	5.000	04/20/2004	04/20/2004	WM
2-Methylnaphthalene	16.2	ug/L	3510/8270C	5.000	04/20/2004	04/20/2004	WM
1-Methylnaphthalene	23.0	ug/L	3510/8270C	5.000	04/20/2004	04/20/2004	WM

Site Location/Project
Frm. Hagwood Market/945 W. Atlantic Ave., Delray
FDP 453-03
Order # 32045

Sample I.D.: MW-1
Collected: 04/16/04 10:34
Received: 04/16/04 17:00
Collected by: Jason Mohammed

PARAMETER	RESULT	UNITS	METHOD	DETECTION LIMIT	DATE EXT.	DATE ANALY.	ANALYST
8260.B VOA {602} Compounds in Water by GC/MS		DONE	MEDF	1	04/19/2004	04/19/2004	SKL
Ethylbenzene	85.5	ug/L	5030/8260B	1.000	04/19/2004	04/19/2004	SKL
8270C PAHs (610) in WATER by GC/MS (Ion Trap)		DONE	MEDF	1	04/20/2004	04/20/2004	WM
Naphthalene	124	ug/L	3510/8270C	5.000	04/20/2004	04/20/2004	WM
2-Methylnaphthalene	86.0	ug/L	3510/8270C	5.000	04/20/2004	04/20/2004	WM
1-Methylnaphthalene	66.7	ug/L	3510/8270C	5.000	04/20/2004	04/20/2004	WM

INTERN002369
Jennifer Porter
International Analytical Group
PO Box 814407
Hollywood, FL 33081-4407

April 22, 2004
Submission # 404000935
Order # 32046
FDEP CompQAP# 990102
FL-DOH Certification# E86349,E86616

QUICK REFERENCE SUMMARY REPORT
ALL BDL'S FOR ANALYTES HAVE BEEN REMOVED

Site Location/Project
Frm. Hagwood Market/945 W. Atlantic Ave., Delray
FDP 453-03
Order # 32046

Sample I.D.: MW-5
Collected: 04/16/04 11:06
Received: 04/16/04 17:00
Collected by: Jason Mohammed

ARAMETER	RESULT	UNITS	METHOD	DETECTION LIMIT	DATE EXT.	DATE ANALY.	ANALYST
8260.B VOA {602} Compounds in Water by GC/MS		DONE	MEDF	1	04/19/2004	04/19/2004	SKL
Ethylbenzene	118	ug/L	5030/8260B	1.000	04/19/2004	04/19/2004	SKL
m & p Xylene	219	ug/L	5030/8260B	1.000	04/19/2004	04/19/2004	SKL
o- Xylene	1.10	ug/L	5030/8260B	1.000	04/19/2004	04/19/2004	SKL
Total Xylene	220	ug/L	5030/8260B	1.000	04/19/2004	04/19/2004	SKL
270C PAHs (610) in WATER by GC/MS (Ion Trap)		DONE	MEDF	1	04/20/2004	04/21/2004	WM
Naphthalene	164	ug/L	3510/8270C	5.000	04/20/2004	04/21/2004	WM
2-Methylnaphthalene	87.5	ug/L	3510/8270C	5.000	04/20/2004	04/21/2004	WM
1-Methylnaphthalene	75.1	ug/L	3510/8270C	5.000	04/20/2004	04/21/2004	WM

Site Location/Project
Frm. Hagwood Market/945 W. Atlantic Ave., Delray
FDP 453-03
Order # 32047

Sample I.D.: MW-6
Collected: 04/16/04 11:56
Received: 04/16/04 17:00
Collected by: Jason Mohammed

ARAMETER	RESULT	UNITS	METHOD	DETECTION LIMIT	DATE EXT.	DATE ANALY.	ANALYST
8260.B VOA {602} Compounds in Water by GC/MS		DONE	MEDF	1	04/19/2004	04/19/2004	SKL
Ethylbenzene	103	ug/L	5030/8260B	1.000	04/19/2004	04/19/2004	SKL
m & p Xylene	21.0	ug/L	5030/8260B	1.000	04/19/2004	04/19/2004	SKL
Total Xylene	21.0	ug/L	5030/8260B	1.000	04/19/2004	04/19/2004	SKL

INTERN002369
Jennifer Porter
International Analytical Group
PO Box 814407
Hollywood, FL 33081-4407

April 22, 2004
Submission # 404000935
Order # 32047
FDEP CompQAP# 990102
FL-DOH Certification# E86349,E86616

QUICK REFERENCE SUMMARY REPORT
ALL BDL'S FOR ANALYTES HAVE BEEN REMOVED

270C PAHs (610) in WATER by GC/MS (Ion Trap)		DONE	MEDF	1	04/20/2004	04/20/2004	WM
Naphthalene	199	ug/L	3510/8270C	5.000	04/20/2004	04/20/2004	WM
2-Methylnaphthalene	105	ug/L	3510/8270C	5.000	04/20/2004	04/20/2004	WM
1-Methylnaphthalene	84.5	ug/L	3510/8270C	5.000	04/20/2004	04/20/2004	WM

***FINAL NELAC COMPLIANT REPORT WILL FOLLOW.
BDL: Indicates Analyte is Below Detection Limit
Work Subcontracted to Outside Labs Denoted by HRS Cert ID in Analyst Field
Qualifier following result conforms to FAC 62-160 Table 7
Unless otherwise noted, mg/Kg denotes wet weight
MEDF: Matrix Effect Dilution Factor

* LOW SURROGATE RECOVERIES DUE TO HEAVY EMULSIONS.

Wayne Khan
Authorized Laboratory Management
Project Manager.

SEVERN TRENT **STL**

CRBGEO000066
Jennifer Porter
CRB Geological (FL)
4573 Ponce De Leon Blvd.
Coral Gables, FL 33146

April 22, 2004
Submission # 404000935
Order # 32044
FDEP CompQAP# 990102
FL-DOH Certification# E86349,E86616

Site Location/Project
Frm. Hagwood Market/945 W. Atlantic Ave., Delray
FDP 453-03

Sample I.D.: MW-4
Collected: 04/16/04 09:56
Received: 04/16/04 17:00
Collected by: Jason Mohammed

ARAMETER	RESULT	UNITS	METHOD	DETECTION LIMIT-RQL	DATE EXT.	DATE ANALY.	ANALYST
3260.B VOA {602} Compounds in Water by GC/MS			MEDF	1			
Methyl-tert-butyl-ether	BDL	ug/L	5030/8260B	1.000	04/19/2004	04/19/2004	SKL
Benzene	BDL	ug/L	5030/8260B	1.000	04/19/2004	04/19/2004	SKL
Toluene	BDL	ug/L	5030/8260B	1.000	04/19/2004	04/19/2004	SKL
Chlorobenzene	BDL	ug/L	5030/8260B	1.000	04/19/2004	04/19/2004	SKL
Ethylbenzene	BDL	ug/L	5030/8260B	1.000	04/19/2004	04/19/2004	SKL
m & p Xylene	BDL	ug/L	5030/8260B	1.000	04/19/2004	04/19/2004	SKL
o- Xylene	BDL	ug/L	5030/8260B	1.000	04/19/2004	04/19/2004	SKL
Total Xylene	BDL	ug/L	5030/8260B	1.000	04/19/2004	04/19/2004	SKL
1,3-Dichlorobenzene	BDL	ug/L	5030/8260B	1.000	04/19/2004	04/19/2004	SKL
1,4-Dichlorobenzene	BDL	ug/L	5030/8260B	1.000	04/19/2004	04/19/2004	SKL
1,2-Dichlorobenzene	BDL	ug/L	5030/8260B	1.000	04/19/2004	04/19/2004	SKL
SURROGATE: Toluene D-8	124.50	%					
SURROGATE: Bromofluorobenzene	132.40	%					
SURROGATE: Dibromofluoromethane	108.25	%					
270C PAHs (610) in WATER by GC/MS (Ion Trap)			MEDF	1			
Naphthalene	18.2	ug/L	3510/8270C	5.000	04/20/2004	04/20/2004	WM
2-Methylnaphthalene	16.2	ug/L	3510/8270C	5.000	04/20/2004	04/20/2004	WM

CRBGEO000066
Jennifer Porter
CRB Geological (FL)
4573 Ponce De Leon Blvd.
Coral Gables, FL 33146

April 22, 2004
Submission # 404000935
Order # 32044
FDEP CompQAP# 990102
FL-DOH Certification# E86349,E86616

Site Location/Project
Frm. Hagwood Market/945 W. Atlantic Ave., Delray
FDP 453-03

Sample I.D.: MW-4
Collected: 04/16/04 09:56
Received: 04/16/04 17:00
Collected by: Jason Mohammed

ARAMETER	RESULT	UNITS	METHOD	DETECTION LIMIT-RQL	DATE EXT.	DATE ANALY.	ANALYST
1-Methylnaphthalene	23.0	ug/L	3510/8270C	5.000	04/20/2004	04/20/2004	WM
Acenaphthene	BDL	ug/L	3510/8270C	3.000	04/20/2004	04/20/2004	WM
Phenanthrene	BDL	ug/L	3510/8270C	5.000	04/20/2004	04/20/2004	WM
Fluoranthene	BDL	ug/L	3510/8270C	0.300	04/20/2004	04/20/2004	WM
Benzo(a)anthracene	BDL	ug/L	3510/8270C	0.200	04/20/2004	04/20/2004	WM
Benzo(b)fluoranthene	BDL	ug/L	3510/8270C	0.200	04/20/2004	04/20/2004	WM
Benzo(a)pyrene	BDL	ug/L	3510/8270C	0.200	04/20/2004	04/20/2004	WM
Benzo(ghi)perylene	BDL	ug/L	3510/8270C	0.200	04/20/2004	04/20/2004	WM
Acenaphthylene	BDL	ug/L	3510/8270C	3.000	04/20/2004	04/20/2004	WM
Fluorene	BDL	ug/L	3510/8270C	5.000	04/20/2004	04/20/2004	WM
Anthracene	BDL	ug/L	3510/8270C	0.300	04/20/2004	04/20/2004	WM
Pyrene	BDL	ug/L	3510/8270C	0.300	04/20/2004	04/20/2004	WM
Chrysene	BDL	ug/L	3510/8270C	1.000	04/20/2004	04/20/2004	WM
Benzo(k)fluoranthene	BDL	ug/L	3510/8270C	0.500	04/20/2004	04/20/2004	WM
Indeno(1,2,3-cd)pyrene	BDL	ug/L	3510/8270C	0.200	04/20/2004	04/20/2004	WM
Dibenzo(a,h)anthracene	BDL	ug/L	3510/8270C	0.200	04/20/2004	04/20/2004	WM
SURROGATE: D5-Nitrobenzene	67.30	%					
SURROGATE: 2-Fluorobiphenyl	54.20	%					

CRBGEO000066
Jennifer Porter
CRB Geological (FL)
4573 Ponce De Leon Blvd.
Coral Gables, FL 33146

April 22, 2004
Submission # 404000935
Order # 32044
FDEP CompQAP# 990102
FL-DOH Certification# E86349,E86616

Site Location/Project
Frm. Hagwood Market/945 W. Atlantic Ave., Delray
FDP 453-03

Sample I.D.: MW-4
Collected: 04/16/04 09:56
Received: 04/16/04 17:00
Collected by: Jason Mohammed

RAMETER	RESULT	UNITS	METHOD	DETECTION LIMIT-RQL	DATE EXT.	DATE ANALY.	ANALYST
URROGATE: 4-Terphenyl-D14	35.10	%					

BDL: Indicates Analyte is Below Detection LimitMEDF: Matrix Effect Dilution Factor***
Work Subcontracted to Outside Labs Denoted by HRS Cert ID in Analyst Field
Qualifier following result conforms to FAC 62-160 Table 7***Unless otherwise noted, mg/Kg denotes wet weight***
***62-770: If the MDL using the most sensitive and currently available technology is higher than a specific criterion, the PQL shall be used.
Certs:FL=E86349, AL=41180,CT=PH0217, MD.=#271, MA.=#M-FL535,PR=FL00535 SC=96023,TN=TN02836
*Tests results meet all the requirements of NELAC, unless identified as "certification in-process" coded by (01).Tests coded (02) we are not currently seeking certification by NELAC for.
For any inquiries,please contact the representative who signed this report, or the QA department.

Wayne Khan
Project Manager.

CRBGEO000066
Jennifer Porter
CRB Geological (FL)
4573 Ponce De Leon Blvd.
Coral Gables, FL 33146

April 22, 2004
Submission # 404000935
Order # 32045
FDEP CompQAP# 990102
FL-DOH Certification# E86349,E86616

Site Location/Project
Frm. Hagwood Market/945 W. Atlantic Ave., Delray
FDP 453-03

Sample I.D.: MW-1
Collected: 04/16/04 10:34
Received: 04/16/04 17:00
Collected by: Jason Mohammed

ARAMETER	RESULT	UNITS	METHOD	DETECTION LIMIT-RQL	DATE EXT.	DATE ANALY.	ANALYST
260.B VOA {602} Compounds in Water by GC/MS			MEDF	1			
Methyl-tert-butyl-ether	BDL	ug/L	5030/8260B	1.000	04/19/2004	04/19/2004	SKL
Benzene	BDL	ug/L	5030/8260B	1.000	04/19/2004	04/19/2004	SKL
Toluene	BDL	ug/L	5030/8260B	1.000	04/19/2004	04/19/2004	SKL
Chlorobenzene	BDL	ug/L	5030/8260B	1.000	04/19/2004	04/19/2004	SKL
Ethylbenzene	85.5	ug/L	5030/8260B	1.000	04/19/2004	04/19/2004	SKL
m & p Xylene	BDL	ug/L	5030/8260B	1.000	04/19/2004	04/19/2004	SKL
o- Xylene	BDL	ug/L	5030/8260B	1.000	04/19/2004	04/19/2004	SKL
Total Xylene	BDL	ug/L	5030/8260B	1.000	04/19/2004	04/19/2004	SKL
1,3-Dichlorobenzene	BDL	ug/L	5030/8260B	1.000	04/19/2004	04/19/2004	SKL
1,4-Dichlorobenzene	BDL	ug/L	5030/8260B	1.000	04/19/2004	04/19/2004	SKL
1,2-Dichlorobenzene	BDL	ug/L	5030/8260B	1.000	04/19/2004	04/19/2004	SKL
SURROGATE: Toluene D-8	114.00	%					
SURROGATE: Bromofluorobenzene	105.20	%					
SURROGATE: Dibromofluoromethane	123.50	%					
270C PAHs (610) in WATER by GC/MS (Ion Trap)			MEDF	1			
Naphthalene	124	ug/L	3510/8270C	5.000	04/20/2004	04/20/2004	WM
2-Methylnaphthalene	86.0	ug/L	3510/8270C	5.000	04/20/2004	04/20/2004	WM

CRBGEO000066
Jennifer Porter
CRB Geological (FL)
4573 Ponce De Leon Blvd.
Coral Gables, FL 33146

April 22, 2004
Submission # 404000935
Order # 32045
FDEP CompQAP# 990102
FL-DOH Certification# E86349,E86616

Site Location/Project
Frm. Hagwood Market/945 W. Atlantic Ave., Delray
FDP 453-03

Sample I.D.: MW-1
Collected: 04/16/04 10:34
Received: 04/16/04 17:00
Collected by: Jason Mohammed

ARAMETER	RESULT	UNITS	METHOD	DETECTION LIMIT-RQL	DATE EXT.	DATE ANALY.	ANALYST
1-Methylnaphthalene	66.7	ug/L	3510/8270C	5.000	04/20/2004	04/20/2004	WM
Acenaphthene	BDL	ug/L	3510/8270C	3.000	04/20/2004	04/20/2004	WM
Phenanthrene	BDL	ug/L	3510/8270C	5.000	04/20/2004	04/20/2004	WM
Fluoranthene	BDL	ug/L	3510/8270C	0.300	04/20/2004	04/20/2004	WM
Benzo(a)anthracene	BDL	ug/L	3510/8270C	0.200	04/20/2004	04/20/2004	WM
Benzo(b)fluoranthene	BDL	ug/L	3510/8270C	0.200	04/20/2004	04/20/2004	WM
Benzo(a)pyrene	BDL	ug/L	3510/8270C	0.200	04/20/2004	04/20/2004	WM
Benzo(ghi)perylene	BDL	ug/L	3510/8270C	0.200	04/20/2004	04/20/2004	WM
Acenaphthylene	BDL	ug/L	3510/8270C	3.000	04/20/2004	04/20/2004	WM
Fluorene	BDL	ug/L	3510/8270C	5.000	04/20/2004	04/20/2004	WM
Anthracene	BDL	ug/L	3510/8270C	0.300	04/20/2004	04/20/2004	WM
Pyrene	BDL	ug/L	3510/8270C	0.300	04/20/2004	04/20/2004	WM
Chrysene	BDL	ug/L	3510/8270C	1.000	04/20/2004	04/20/2004	WM
Benzo(k)fluoranthene	BDL	ug/L	3510/8270C	0.500	04/20/2004	04/20/2004	WM
Indeno(1,2,3-cd)pyrene	BDL	ug/L	3510/8270C	0.200	04/20/2004	04/20/2004	WM
Dibenzo(a,h)anthracene	BDL	ug/L	3510/8270C	0.200	04/20/2004	04/20/2004	WM
SURROGATE: D5-Nitrobenzene	45.80	%					
SURROGATE: 2-Fluorobiphenyl	41.50	%					

CRBGEO000066
Jennifer Porter
CRB Geological (FL)
4573 Ponce De Leon Blvd.
Coral Gables, FL 33146

April 22, 2004
Submission # 404000935
Order # 32045
FDEP CompQAP# 990102
FL-DOH Certification# E86349,E86616

Site Location/Project
Frm. Hagwood Market/945 W. Atlantic Ave., Delray
FDP 453-03

Sample I.D.: MW-1
Collected: 04/16/04 10:34
Received: 04/16/04 17:00
Collected by: Jason Mohammed

ARAMETER	RESULT	UNITS	METHOD	DETECTION LIMIT-RQL	DATE EXT.	DATE ANALY.	ANALYST
SURROGATE: 4-Terphenyl-D14	32.10	%					

BDL: Indicates Analyte is Below Detection LimitMEDF: Matrix Effect Dilution Factor***
Work Subcontracted to Outside Labs Denoted by HRS Cert ID in Analyst Field
Qualifier following result conforms to FAC 62-160 Table 7***Unless otherwise noted, mg/Kg denotes wet weight***
***62-770: If the MDL using the most sensitive and currently available technology is higher than a specific criterion, the PQL shall be used.
Certs:FL=E86349, AL=41180,CT=PH0217, MD.=#271, MA.=#M-FL535,PR=FL00535 SC=96023,TN=TN02836
*Tests results meet all the requirements of NELAC, unless identified as "certification in-process" coded by (01).Tests coded (02) we are not currently seeking certification by NELAC for.
For any inquiries,please contact the representative who signed this report, or the QA department.

* LOW SURROGATE RECOVERIES DUE TO HEAVY EMULSIONS.

Wayne Khan
Project Manager.

CRBGEO000066
Jennifer Porter
CRB Geological (FL)
4573 Ponce De Leon Blvd.
Coral Gables, FL 33146

April 22, 2004
Submission # 404000935
Order # 32046
FDEP CompQAP# 990102
FL-DOH Certification# E86349,E86616

Site Location/Project
Frm. Hagwood Market/945 W. Atlantic Ave., Delray
FDP 453-03

Sample I.D.: MW-5
Collected: 04/16/04 11:06
Received: 04/16/04 17:00
Collected by: Jason Mohammed

ARAMETER	RESULT	UNITS	METHOD	DETECTION LIMIT-RQL	DATE EXT.	DATE ANALY.	ANALYST
260.B VOA {602} Compounds in Water by GC/MS			MEDF	1			
Methyl-tert-butyl-ether	BDL	ug/L	5030/8260B	1.000	04/19/2004	04/19/2004	SKL
Benzene	BDL	ug/L	5030/8260B	1.000	04/19/2004	04/19/2004	SKL
Toluene	BDL	ug/L	5030/8260B	1.000	04/19/2004	04/19/2004	SKL
Chlorobenzene	BDL	ug/L	5030/8260B	1.000	04/19/2004	04/19/2004	SKL
Ethylbenzene	118	ug/L	5030/8260B	1.000	04/19/2004	04/19/2004	SKL
m & p Xylene	219	ug/L	5030/8260B	1.000	04/19/2004	04/19/2004	SKL
o- Xylene	1.10	ug/L	5030/8260B	1.000	04/19/2004	04/19/2004	SKL
Total Xylene	220	ug/L	5030/8260B	1.000	04/19/2004	04/19/2004	SKL
1,3-Dichlorobenzene	BDL	ug/L	5030/8260B	1.000	04/19/2004	04/19/2004	SKL
1,4-Dichlorobenzene	BDL	ug/L	5030/8260B	1.000	04/19/2004	04/19/2004	SKL
1,2-Dichlorobenzene	BDL	ug/L	5030/8260B	1.000	04/19/2004	04/19/2004	SKL
SURROGATE: Toluene D-8	111.25	%					
SURROGATE: Bromofluorobenzene	99.20	%					
SURROGATE: Dibromofluoromethane	94.25	%					
270C PAHs (610) in WATER by GC/MS (Ion Trap)			MEDF	1			
Naphthalene	164	ug/L	3510/8270C	5.000	04/20/2004	04/21/2004	WM
2-Methylnaphthalene	87.5	ug/L	3510/8270C	5.000	04/20/2004	04/21/2004	WM

CRBGEO000066
Jennifer Porter
CRB Geological (FL)
4573 Ponce De Leon Blvd.
Coral Gables, FL 33146

April 22, 2004
Submission # 404000935
Order # 32046
FDEP CompQAP# 990102
FL-DOH Certification# E86349,E86616

Site Location/Project
Frm. Hagwood Market/945 W. Atlantic Ave., Delray
FDP 453-03

Sample I.D.: MW-5
Collected: 04/16/04 11:06
Received: 04/16/04 17:00
Collected by: Jason Mohammed

ARAMETER	RESULT	UNITS	METHOD	DETECTION LIMIT-RQL	DATE EXT.	DATE ANALY.	ANALYST
l-Methylnaphthalene	75.1	ug/L	3510/8270C	5.000	04/20/2004	04/21/2004	WM
Acenaphthene	BDL	ug/L	3510/8270C	3.000	04/20/2004	04/21/2004	WM
Phenanthrene	BDL	ug/L	3510/8270C	5.000	04/20/2004	04/21/2004	WM
Fluoranthene	BDL	ug/L	3510/8270C	0.300	04/20/2004	04/21/2004	WM
Benzo(a)anthracene	BDL	ug/L	3510/8270C	0.200	04/20/2004	04/21/2004	WM
Benzo(b)fluoranthene	BDL	ug/L	3510/8270C	0.200	04/20/2004	04/21/2004	WM
Benzo(a)pyrene	BDL	ug/L	3510/8270C	0.200	04/20/2004	04/21/2004	WM
Benzo(ghi)perylene	BDL	ug/L	3510/8270C	0.200	04/20/2004	04/21/2004	WM
Acenaphthylene	BDL	ug/L	3510/8270C	3.000	04/20/2004	04/21/2004	WM
Fluorene	BDL	ug/L	3510/8270C	5.000	04/20/2004	04/21/2004	WM
Anthracene	BDL	ug/L	3510/8270C	0.300	04/20/2004	04/21/2004	WM
Pyrene	BDL	ug/L	3510/8270C	0.300	04/20/2004	04/21/2004	WM
Chrysene	BDL	ug/L	3510/8270C	1.000	04/20/2004	04/21/2004	WM
Benzo(k)fluoranthene	BDL	ug/L	3510/8270C	0.500	04/20/2004	04/21/2004	WM
Indeno(1,2,3-cd)pyrene	BDL	ug/L	3510/8270C	0.200	04/20/2004	04/21/2004	WM
Dibenzo(a,h)anthracene	BDL	ug/L	3510/8270C	0.200	04/20/2004	04/21/2004	WM
SURROGATE: D5-Nitrobenzene	54.20	%					
SURROGATE: 2-Fluorobiphenyl	55.00	%					

CRBGEO000066
Jennifer Porter
CRB Geological (FL)
4573 Ponce De Leon Blvd.
Coral Gables, FL 33146

April 22, 2004
Submission # 404000935
Order # 32046
FDEP CompQAP# 990102
FL-DOH Certification# E86349,E86616

Site Location/Project
Frm. Hagwood Market/945 W. Atlantic Ave., Delray
FDP 453-03

Sample I.D.: MW-5
Collected: 04/16/04 11:06
Received: 04/16/04 17:00
Collected by: Jason Mohammed

ARAMETER	RESULT	UNITS	METHOD	DETECTION LIMIT-RQL	DATE EXT.	DATE ANALY.	ANALYST
SURROGATE: 4-Terphenyl-D14	44.60	%					

BDL: Indicates Analyte is Below Detection LimitMEDF: Matrix Effect Dilution Factor***
Work Subcontracted to Outside Labs Denoted by HRS Cert ID in Analyst Field
Qualifier following result conforms to FAC 62-160 Table 7***Unless otherwise noted, mg/Kg denotes wet weight***
***62-770: If the MDL using the most sensitive and currently available technology is higher than a specific criterion, the PQL shall be used.
Certs:FL=E86349, AL=41180,CT=PH0217, MD.=#271, MA.=#M-FL535,PR=FL00535 SC=96023,TN=TN02836
*Tests results meet all the requirements of NELAC, unless identified as "certification in-process" coded by (01).Tests coded (02) we are not currently seeking certification by NELAC for.
For any inquiries,please contact the representative who signed this report, or the QA department.

Wayne Khan
Project Manager.

CRBGEO000066
Jennifer Porter
CRB Geological (FL)
4573 Ponce De Leon Blvd.
Coral Gables, FL 33146

April 22, 2004
Submission # 404000935
Order # 32047
FDEP CompQAP# 990102
FL-DOH Certification# E86349,E86616

Site Location/Project
Frm. Hagwood Market/945 W. Atlantic Ave., Delray
FDP 453-03

Sample I.D.: MW-6
Collected: 04/16/04 11:56
Received: 04/16/04 17:00
Collected by: Jason Mohammed

ARAMETER	RESULT	UNITS	METHOD	DETECTION LIMIT-RQL	DATE EXT.	DATE ANALY.	ANALYST
260.B VOA {602} Compounds in Water by GC/MS			MEDF	1			
Methyl-tert-butyl-ether	BDL	ug/L	5030/8260B	1.000	04/19/2004	04/19/2004	SKL
Benzene	BDL	ug/L	5030/8260B	1.000	04/19/2004	04/19/2004	SKL
Toluene	BDL	ug/L	5030/8260B	1.000	04/19/2004	04/19/2004	SKL
Chlorobenzene	BDL	ug/L	5030/8260B	1.000	04/19/2004	04/19/2004	SKL
Ethylbenzene	103	ug/L	5030/8260B	1.000	04/19/2004	04/19/2004	SKL
m & p Xylene	21.0	ug/L	5030/8260B	1.000	04/19/2004	04/19/2004	SKL
o- Xylene	BDL	ug/L	5030/8260B	1.000	04/19/2004	04/19/2004	SKL
Total Xylene	21.0	ug/L	5030/8260B	1.000	04/19/2004	04/19/2004	SKL
1,3-Dichlorobenzene	BDL	ug/L	5030/8260B	1.000	04/19/2004	04/19/2004	SKL
1,4-Dichlorobenzene	BDL	ug/L	5030/8260B	1.000	04/19/2004	04/19/2004	SKL
1,2-Dichlorobenzene	BDL	ug/L	5030/8260B	1.000	04/19/2004	04/19/2004	SKL
SURROGATE: Toluene D-8	104.25	%					
SURROGATE: Bromofluorobenzene	116.00	%					
SURROGATE: Dibromofluoromethane	99.50	%					
70C PAHs (610) in WATER by GC/MS (Ion Trap)			MEDF	1			
Naphthalene	199	ug/L	3510/8270C	5.000	04/20/2004	04/20/2004	WM
2-Methylnaphthalene	105	ug/L	3510/8270C	5.000	04/20/2004	04/20/2004	WM

CRBGEO000066
Jennifer Porter
CRB Geological (FL)
4573 Ponce De Leon Blvd.
Coral Gables, FL 33146

April 22, 2004
Submission # 404000935
Order # 32047
FDEP CompQAP# 990102
FL-DOH Certification# E86349,E86616

Site Location/Project
Frm. Hagwood Market/945 W. Atlantic Ave., Delray
FDP 453-03

Sample I.D.: MW-6
Collected: 04/16/04 11:56
Received: 04/16/04 17:00
Collected by: Jason Mohammed

ARAMETER	RESULT	UNITS	METHOD	DETECTION LIMIT-RQL	DATE EXT.	DATE ANALY.	ANALYST
l-Methylnaphthalene	84.5	ug/L	3510/8270C	5.000	04/20/2004	04/20/2004	WM
Acenaphthene	BDL	ug/L	3510/8270C	3.000	04/20/2004	04/20/2004	WM
Phenanthrene	BDL	ug/L	3510/8270C	5.000	04/20/2004	04/20/2004	WM
Fluoranthene	BDL	ug/L	3510/8270C	0.300	04/20/2004	04/20/2004	WM
Benzo(a)anthracene	BDL	ug/L	3510/8270C	0.200	04/20/2004	04/20/2004	WM
Benzo(b)fluoranthene	BDL	ug/L	3510/8270C	0.200	04/20/2004	04/20/2004	WM
Benzo(a)pyrene	BDL	ug/L	3510/8270C	0.200	04/20/2004	04/20/2004	WM
Benzo(ghi)perylene	BDL	ug/L	3510/8270C	0.200	04/20/2004	04/20/2004	WM
Acenaphthylene	BDL	ug/L	3510/8270C	3.000	04/20/2004	04/20/2004	WM
Fluorene	BDL	ug/L	3510/8270C	5.000	04/20/2004	04/20/2004	WM
Anthracene	BDL	ug/L	3510/8270C	0.300	04/20/2004	04/20/2004	WM
Pyrene	BDL	ug/L	3510/8270C	0.300	04/20/2004	04/20/2004	WM
Chrysene	BDL	ug/L	3510/8270C	1.000	04/20/2004	04/20/2004	WM
Benzo(k)fluoranthene	BDL	ug/L	3510/8270C	0.500	04/20/2004	04/20/2004	WM
Indeno(1,2,3-cd)pyrene	BDL	ug/L	3510/8270C	0.200	04/20/2004	04/20/2004	WM
Dibenzo(a,h)anthracene	BDL	ug/L	3510/8270C	0.200	04/20/2004	04/20/2004	WM
SURROGATE: D5-Nitrobenzene	42.10	%					
SURROGATE: 2-Fluorobiphenyl	48.30	%					

CRBGEO000066
Jennifer Porter
CRB Geological (FL)
4573 Ponce De Leon Blvd.
Coral Gables, FL 33146

April 22, 2004
Submission # 404000935
Order # 32047
FDEP CompQAP# 990102
FL-DOH Certification# E86349,E86616

Site Location/Project
Frm. Hagwood Market/945 W. Atlantic Ave., Delray
FDP 453-03

Sample I.D.: MW-6
Collected: 04/16/04 11:56
Received: 04/16/04 17:00
Collected by: Jason Mohammed

ARAMETER	RESULT	UNITS	METHOD	DETECTION LIMIT-RQL	DATE EXT.	DATE ANALY.	ANALYST
SURROGATE: 4-Terphenyl-D14	27.40	%					

BDL: Indicates Analyte is Below Detection LimitMEDF: Matrix Effect Dilution Factor***
Work Subcontracted to Outside Labs Denoted by HRS Cert ID in Analyst Field
Qualifier following result conforms to FAC 62-160 Table 7***Unless otherwise noted, mg/Kg denotes wet weight***
***62-770: If the MDL using the most sensitive and currently available technology is higher than a specific criterion, the PQL shall be used.
Certs:FL=E86349, AL=41180,CT=PH0217, MD.=#271, MA.=#M-FL535,PR=FL00535 SC=96023,TN=TN02836
*Tests results meet all the requirements of NELAC, unless identified as "certification in-process" coded by (01).Tests coded (02) we are not currently seeking certification by NELAC for.
For any inquiries,please contact the representative who signed this report, or the QA department.

* LOW SURROGATE RECOVERIES DUE TO HEAVY EMULSIONS.

Wayne Khan
Project Manager.

INTERNATIONAL ANALYTICAL GROUP

CHAIN OF CUSTODY RECORD (DEP 62-770.900 (modified form))

[redacted]

5555 HOLLYWOOD BOULEVARD, SUITE 301, HOLLYWOOD, FLORIDA 33021
PHONE: 954-894-4023 • FAX: 954-894-4501 • CELLULAR: 954-494-3272

FDEP Facility No.: _____
Page 1 of 1
Sampling CompQAP No. _____
Approval Date: _____

Original - Return w/ Report | Yellow - Lab Copy | Pink - Sampler Copy

Report To: Jennifer Porter / Victor Rossinsky
Report To Address: 4573 Ponce de Leon Blvd Coral Gables, FL.
Bill To: INTERNATIONAL ANALYTICAL GROUP (IAG)
Billing Address: P.O. BOX 814407, HOLLYWOOD, FLORIDA 33081-4407
Project Number/Name: FDP 453-03
Site Location: Former Hagwood Market
Project Contact: Jennifer Porter | Phone: 305-447-9777 | FAX: 305-567-2853 | 945 West Atlantic Avenue
Alternate Contact: Victor Rossinsky | Phone: Same | FAX: Same | Delray Beach, FL
Sampled By (print): JASON MOHAMMED
Sampler's Signature: [signature]

ITEM	SAMPLE ID	DATE COLLECTED	TIME COLLECTED	pH FLD	TEMP °C FLD	COND FLD	MATRIX (DW SW GW SED S EFF HW BIO SA)	SAMPLE LOCATION/ JOB DESCRIPTION (optional if needed when samples are from different site locations)	# CONTAINERS	ANALYSIS REQUIRED: 8260B VOA + MTBE	8270C PAH					Lot Number of Sampling Containers Used
1	MW-4	4/16/04	0956				GW	320444	3	✓	✓					
2	MW-1	4/16/04	1034				GW	320415	3	✓	✓					
3	MW-5	4/16/04	1106				GW	320446	3	✓	✓					
4	MW-6	4/16/04	1156				GW	320447	3	✓	✓					
5																
6																
7																
8																
9																
10																

ANALYSIS REQUIRED: PLACE NAME OR METHOD NUMBER OF TESTS NEEDED IN LARGE BOXES BELOW. (✓) CHECK OFF WHICH SAMPLE ITEMS NEED EACH TEST PERFORMED

Special Comments:

Total # of Containers: 12

QA/QC Report Needed?: Yes No (See price guide for applicable fees)

Report Format: (Standard) Other (specify)

(1) Relinquished by Signature: [signature]	Date: 4/16/04	(2) Relinquished by Signature:	Date:
Company: CRB	Time: 1700	Company:	Time:
(1) Received by Signature: [signature]	Date: 4/16/04	(2) Received by Signature:	Date:
Company: STL	Time: 17:00	Company:	Time:

DUE DATE REQUESTED:
Confirmation #
[redacted]

Department of Environmental Protection

Jeb Bush
Governor

Twin Towers Office Building
2600 Blair Stone Road
Tallahassee, Florida 32399-2400

David B. Struhs
Secretary

August 23, 2001

-CERTIFIED MAIL-RETURN RECEIPT REQUESTED-

Mr. Jerome Figaro
110 SW 6th Avenue
Delray Beach, Florida 33444

RE: Jerome Figaro Store – 601 West Atlantic Avenue, Delray Beach, Florida
DEP Facility #509803851

Dear Mr. Figaro:

The Florida Department of Environmental Protection has reviewed documents you submitted as application for eligibility for Restoration Coverage under the requirements of the Abandoned Tank Restoration Program (ATRP), pursuant to 376.305(6), Florida Statutes (F. S.). The June 30, 1996, application deadline for ATRP may only be waived for owners who are financially unable to comply with the Department's petroleum storage system closure requirements. Based upon the information which you have provided with your application, the above referenced facility is **INELIGIBLE** for participation in the ATRP for the following reason(s):

Sites which are owned by a person when title was acquired after July 1, 1992, where all appropriate inquiry into the previous ownership or use of the property consistent with good commercial or customary practice was not undertaken are ineligible pursuant to Section 376.305(6) and 376.308(1)(c), Florida Statutes.

The Department's Order shall become final unless a timely petition for an administrative hearing is filed under sections 120.569 and 120.57, Florida Statutes ("F.S."), within **21** days of receipt of this Order. Persons who have filed such a petition may seek to mediate the dispute, and choosing mediation will not adversely affect the right to a hearing if mediation does not result in a settlement. The procedures for petitioning for a hearing and pursuing mediation are set forth below.

Persons affected by this Order have following options:

If you choose to accept the above decision by the Department about this eligibility determination you do not have to do anything. This Order is final and effective as of the date on the top of the first page of this Order.

Department of Environmental Protection

Twin Towers Office Building • 2600 Blair Stone Road • Tallahassee, Florida 32399-2400

Abandoned Tank Restoration Program Application Form

[Pursuant to Section 376.305, Florida Statues]

Use this form to apply for restoration assistance eligibility for a site contaminated by petroleum products from abandoned storage systems

RECEIVED D.E.P. 2001 JUL -5 AM 10:1 STORAGE TANK REGULATION

Please Print or Type
Put "X" where an answer is unknown.

1. Business/Facility Name: Leoguane Market

   Business/Facility Owner: Jerome Figaro

   Property Owner: Jerome Figaro Date of Property Purchase: January 1997

   Business/Facility Address: 601 West Atlantic Avenue Delray Beach FL 33444

   Applicant's Telephone No.: Business 561-279-0804 Home 561-376-8448 County: Palm Beach

   Applicant's Mailing Address: 110 SW 16th Avenue Delray Beach FL 33444

2. Date of contamination discovery (Attach copy of Discharge Reporting Form) May 2001

3. Date that all petroleum storage systems were taken out of service 1965

4. Have the petroleum storage systems been properly closed (removed or filled with sand or concrete) in accordance with DEP rules? No

5. Is the facility registered with DEP? If so, DEP Facility Identification Number No 50980385 1

   If not, fill in the information listed below for each tank at the facility. Attach additional sheets, if required.

Tank(s)	Size(s) gallons	Underground (U) Aboveground (A)	Tank Contents When in Service	Date of Last Use
4	1500 each	UST	Gas/Diesel	1965?

6. To the best of my knowledge and belief, all information on this form is true, accurate and complete.

X Jerome Figaro
Signature of Person Completing Form

28 June 2001
Date

Owner Jerome Figaro
Name and Title Typed or Printed

"Protect, Conserve and Manage Florida's Environment and Natural Resources"

Printed on recycled paper.

FDEP OCULUS File Review for Amoco Service Station #6305

CONTAMINATION ASSESSMENT REPORT

Amoco Oil Company
Amoco Service Station NO. 6305
725 West Atlantic Avenue
Delray Beach, Florida

FDEP NO. 508514219

I. INTRODUCTION AND BACKGROUND INFORMATION

Amoco Oil Company (Amoco) authorized Handex of Florida, Inc. (Handex), to complete this Contamination Assessment Report (CAR) for Amoco Service Station Number 6305, located at 725 West Atlantic Avenue, Delray Beach, Florida. A site location map is included as Figure 1. A site plan is provided as Figure 2.

A discharge reporting form (DRF) was submitted to Palm Beach County Environmental Resources Management (PBCERM) on February 14, 1994. The DRF was prepared due to the detection of organic vapors on soils excavated during the installation of the Stage II vapor recovery system. This CAR is a result of that DRF and has been prepared according to the guidelines set forth in Chapter 17-770 of the Florida Administrative Code (FAC)

A. Purpose

The purpose of this assessment is to:

- Assess the areal and vertical extent of soil, sediment, surface water or groundwater affected by petroleum hydrocarbons.
- Determine whether initial remedial actions are necessary to abate an imminent hazard.
- Assess the source of hydrocarbons.
- Determine the direction and rate of groundwater flow
- Describe geologic and hydrogeologic characteristics of the site.

B. Site Location and Area of Investigation

Adjacent Land Use: The site is located at the intersection of West Atlantic Avenue and N.W. 8th Avenue in Delray Beach, Florida, approximately 1.4

Handex

* No "excessively-contaminated soil" is present on site.

* No potable wells are located within one-quarter mile of the site.


* No dissolved hydrocarbons have been identified at the site.

V. REFERENCES

Miller, W.L. Lithology and Base of the Surficial Aquifer System, Palm Beach County, Florida, 1987, Water-Resources Investigations Report 86-4067, U.S. Geological Survey, Tallahassee, Florida.

Schroeder, M.C. Water Resources of Palm Beach County, Florida, 1954, Report of Investigations No. 13, U. S. Geological Survey, Tallahassee, Florida.

U.S. Coast and Geodetic Survey and National Ocean Service, 1962 (photorevised 1983), Delray Beach Quadrangle, Florida-Palm Beach County, 7.5 Minute Series (Topographic-Bathymetric), U.S.G.S.

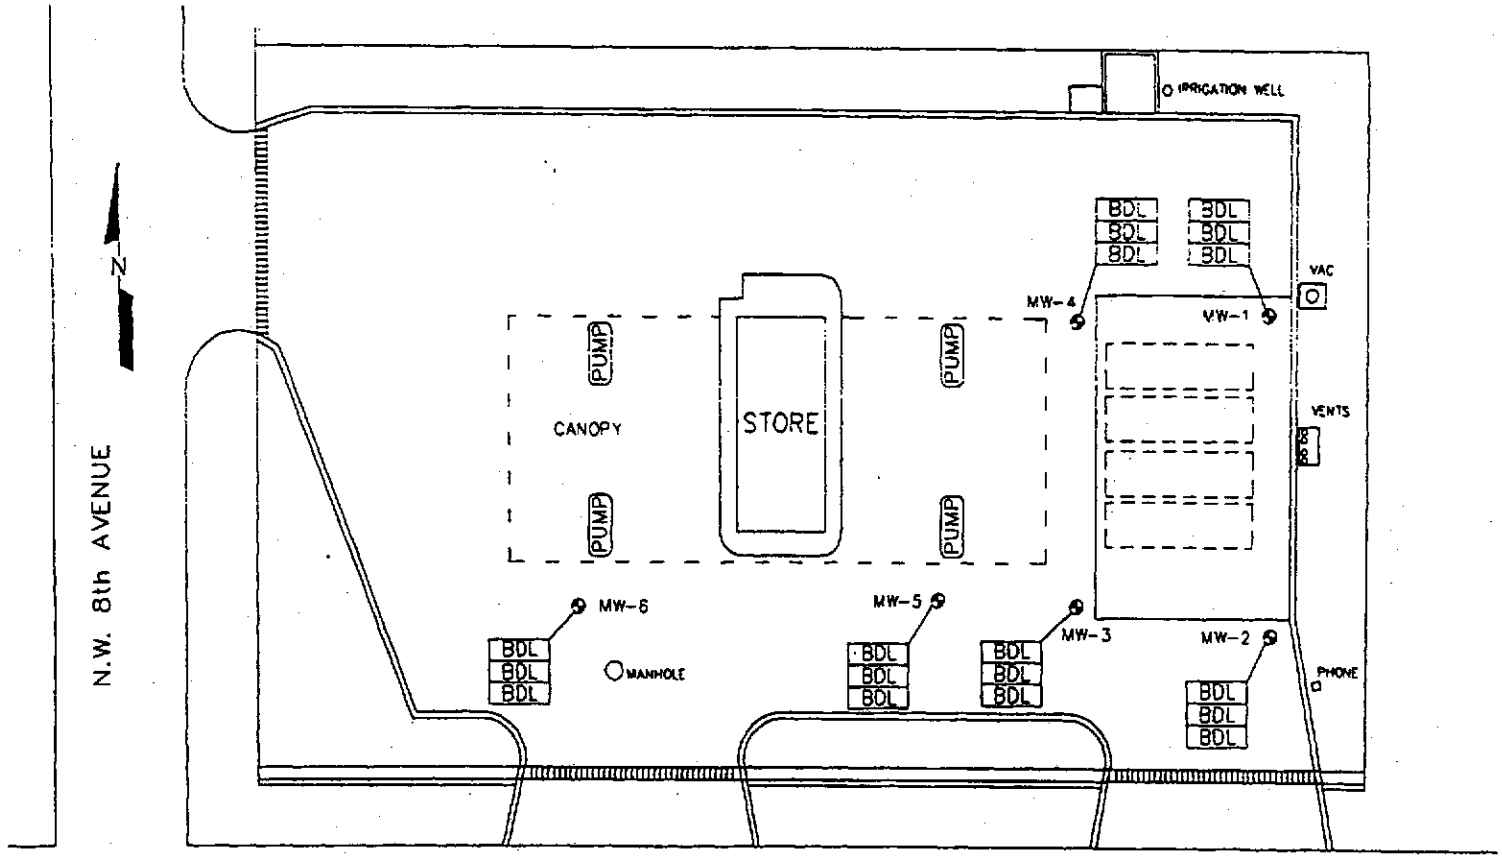

Handex

AMOCO #6305
725 W. ATLANTIC AVE.
DELRAY BEACH, FL.
7-20-94

FIGURE 4
DISSOLVED HYDROCARBON CONCENTRATIONS
DATA COLLECTED: MAY 18, 1994

Notwithstanding the above, a person whose substantial interests are affected by this Site Rehabilitation Completion Order may petition for an administrative proceeding (hearing) in accordance with Section 120.57, Florida Statutes (F.S.). The petition must contain the information set forth below and must be filed (received) in the Office of General Counsel of the Department at 2600 Blair Stone Road, Tallahassee, Florida 32399-2400, within twenty-one (21) days of receipt of this notice. Failure to file a petition within this time period shall constitute a waiver of any right such person may have to request an administrative determination (hearing) under Section 120.57, F.S.

The Petition shall contain the following information:

(a) The name, address, and telephone number of each petitioner, the Department file number (DEP facility number), and the name and address of the facility;

(b) A statement of how and when each petitioner received notice of the Department's action or proposed action;

(c) A statement of how each petitioner's substantial interests are affected by the Department's action or proposed action;

(d) A statement of the material facts disputed by each petitioner, if any;

(e) A statement of facts which each petitioner contends warrant reversal or modification of the Department's action or proposed action;

(f) A statement of which rules or statutes each petitioner contends require reversal or modification of the Department's action or proposed action; and

(g) A statement of the relief sought by each petitioner, stating precisely the action each petitioner wants the Department to take with respect to the Department's action or proposed action.

This Site Rehabilitation Completion Order is final and effective on the date of receipt of this Order unless a petition (or time extension) is filed in accordance with the preceding paragraphs. Upon the timely filing of the petition, this Order will not be effective until further order of the Department.

When the Order is final, any party to the Order has the right to seek judicial review of the Order pursuant to Section 120.68, F.S., by filing of a Notice of Appeal pursuant to Rule 9.110, Florida Rules of Appellate Procedure, with the Clerk of the Department in the Office of General Counsel, 2600 Blair Stone Road, Tallahassee, Florida 32399-2400; and by filing a copy of the Notice of Appeal, accompanied by the applicable filing fees, with the appropriate District Court of Appeal. The Notice of Appeal must be filed within thirty (30) days from the date the Final Order is filed with the Clerk of the Department.

HANDEX
Practical Environmental Solutions

MAY 03 2000

DUPLICATE

April 28, 2000

RECEIVED
MAY - 3 2000
ENVIRONMENTAL RESOURCE MGMT.

Mr. R. Daniel Lewis, P.G.
Palm Beach County
Department of Environmental Resources Management
3323 Belvedere Road, Building 502
West Palm Beach, Florida 33406

RECEIVED
DEPARTMENT OF ENVIRONMENTAL PROTECTION
00 JUL -3 PM 12:53
BUREAU OF PETROLEUM STORAGE SYSTEMS
DOCUMENT MANAGEMENT CENTER

RE: Level 3 General Report/ No Further Action Proposal
Amoco Service Station 6305
725 West Atlantic Avenue, Delray Beach, Florida
FDEP No. 508514219
Work Order No. 2000-50-0685-0


Dear Mr. Lewis:

Handex of Florida, Inc. (Handex) is pleased to provide this Level 3 General Report detailing the results of groundwater sample collection and analyses in accordance with Florida Department of Environmental Protection (FDEP) Pre-Approval Work Order No. 2000-50-0685-0. A copy of the work order is included as **Appendix A**. A site map showing the facility layout and location of monitoring wells is presented as **Figure 1**.

A Discharge Reporting Form (DRF) was submitted to the Palm Beach County Department of Environmental Resources Management (PBDERM) on February 14, 1994 in response to the detection of organic vapors in soils excavated during the installation of a Stage II vapor recovery system. In response, a contamination assessment was initiated and a contamination assessment report (CAR) was prepared and submitted to PBDERM on August 18, 1994. Based upon the results of the contamination assessment, a status of No Further Action (NFA) was proposed The NFA status was approved by the FDEP on January 5, 1994.

A second DRF was submitted to the PBDERM on November 13, 1998 in response to the results of the analyses of groundwater samples collected from the site on November 3, 1998. A Florida Petroleum Liability Restoration Insurance Program (FPLRIP) claim form was submitted to the FDEP on December 3, 1998 and the site was subsequently entered into the Pre-Approval Program.

As per the approved Pre-Approval Work Order, groundwater samples were collected on February 15, 2000 from all six existing site monitoring wells (MW-1, MW-2, MW-3, MW-4, MW-5, and MW-6) for laboratory analyses for benzene, toluene, ethylbenzene, and xylenes (collectively known as BTEX) and methyl tertiary-butyl-ether (MTBE) by

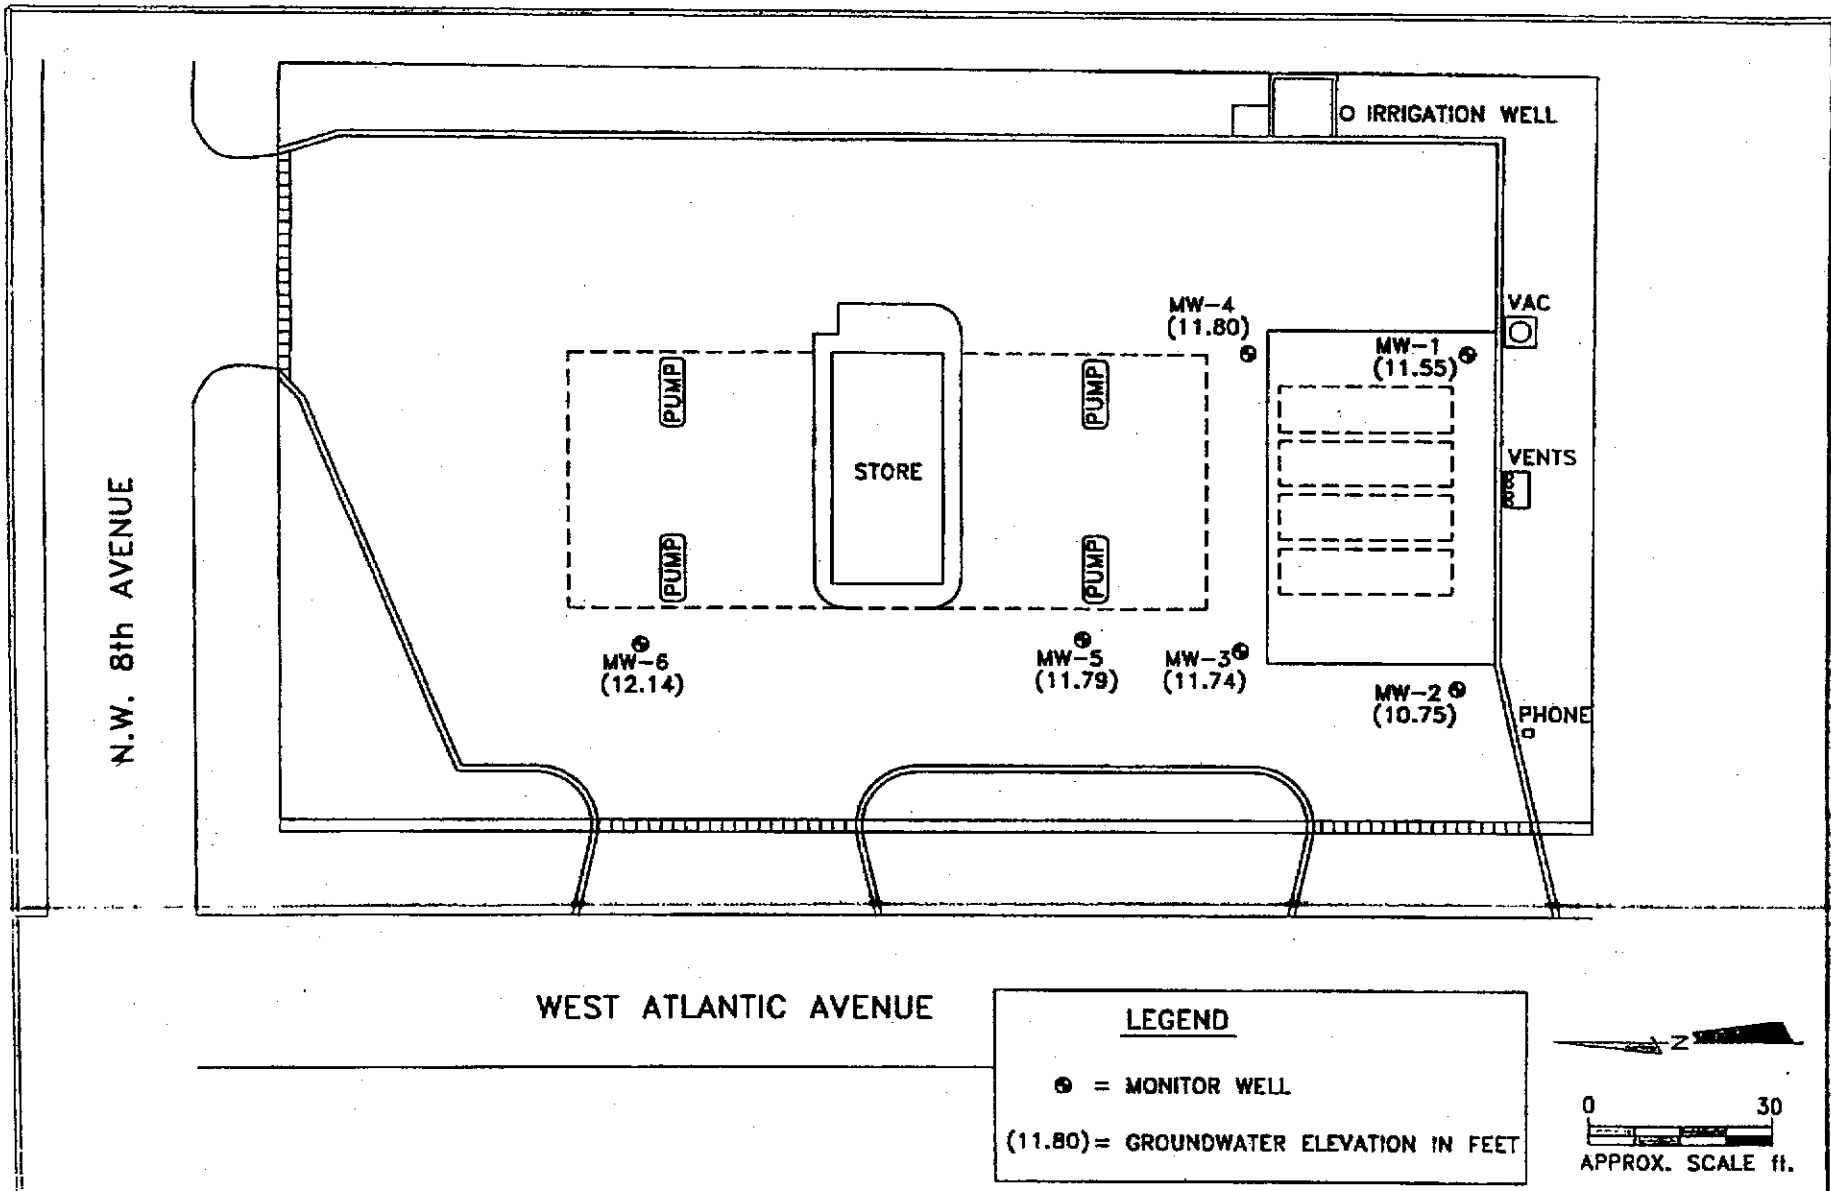


ASM-1.DWG

Handex

AMOCO #6305
725 W. ATLANTIC AVE.
DELRAY BEACH, FLORIDA

FIGURE 2
GROUNDWATER
ELEVATION MAP
FEBRUARY 15, 2000

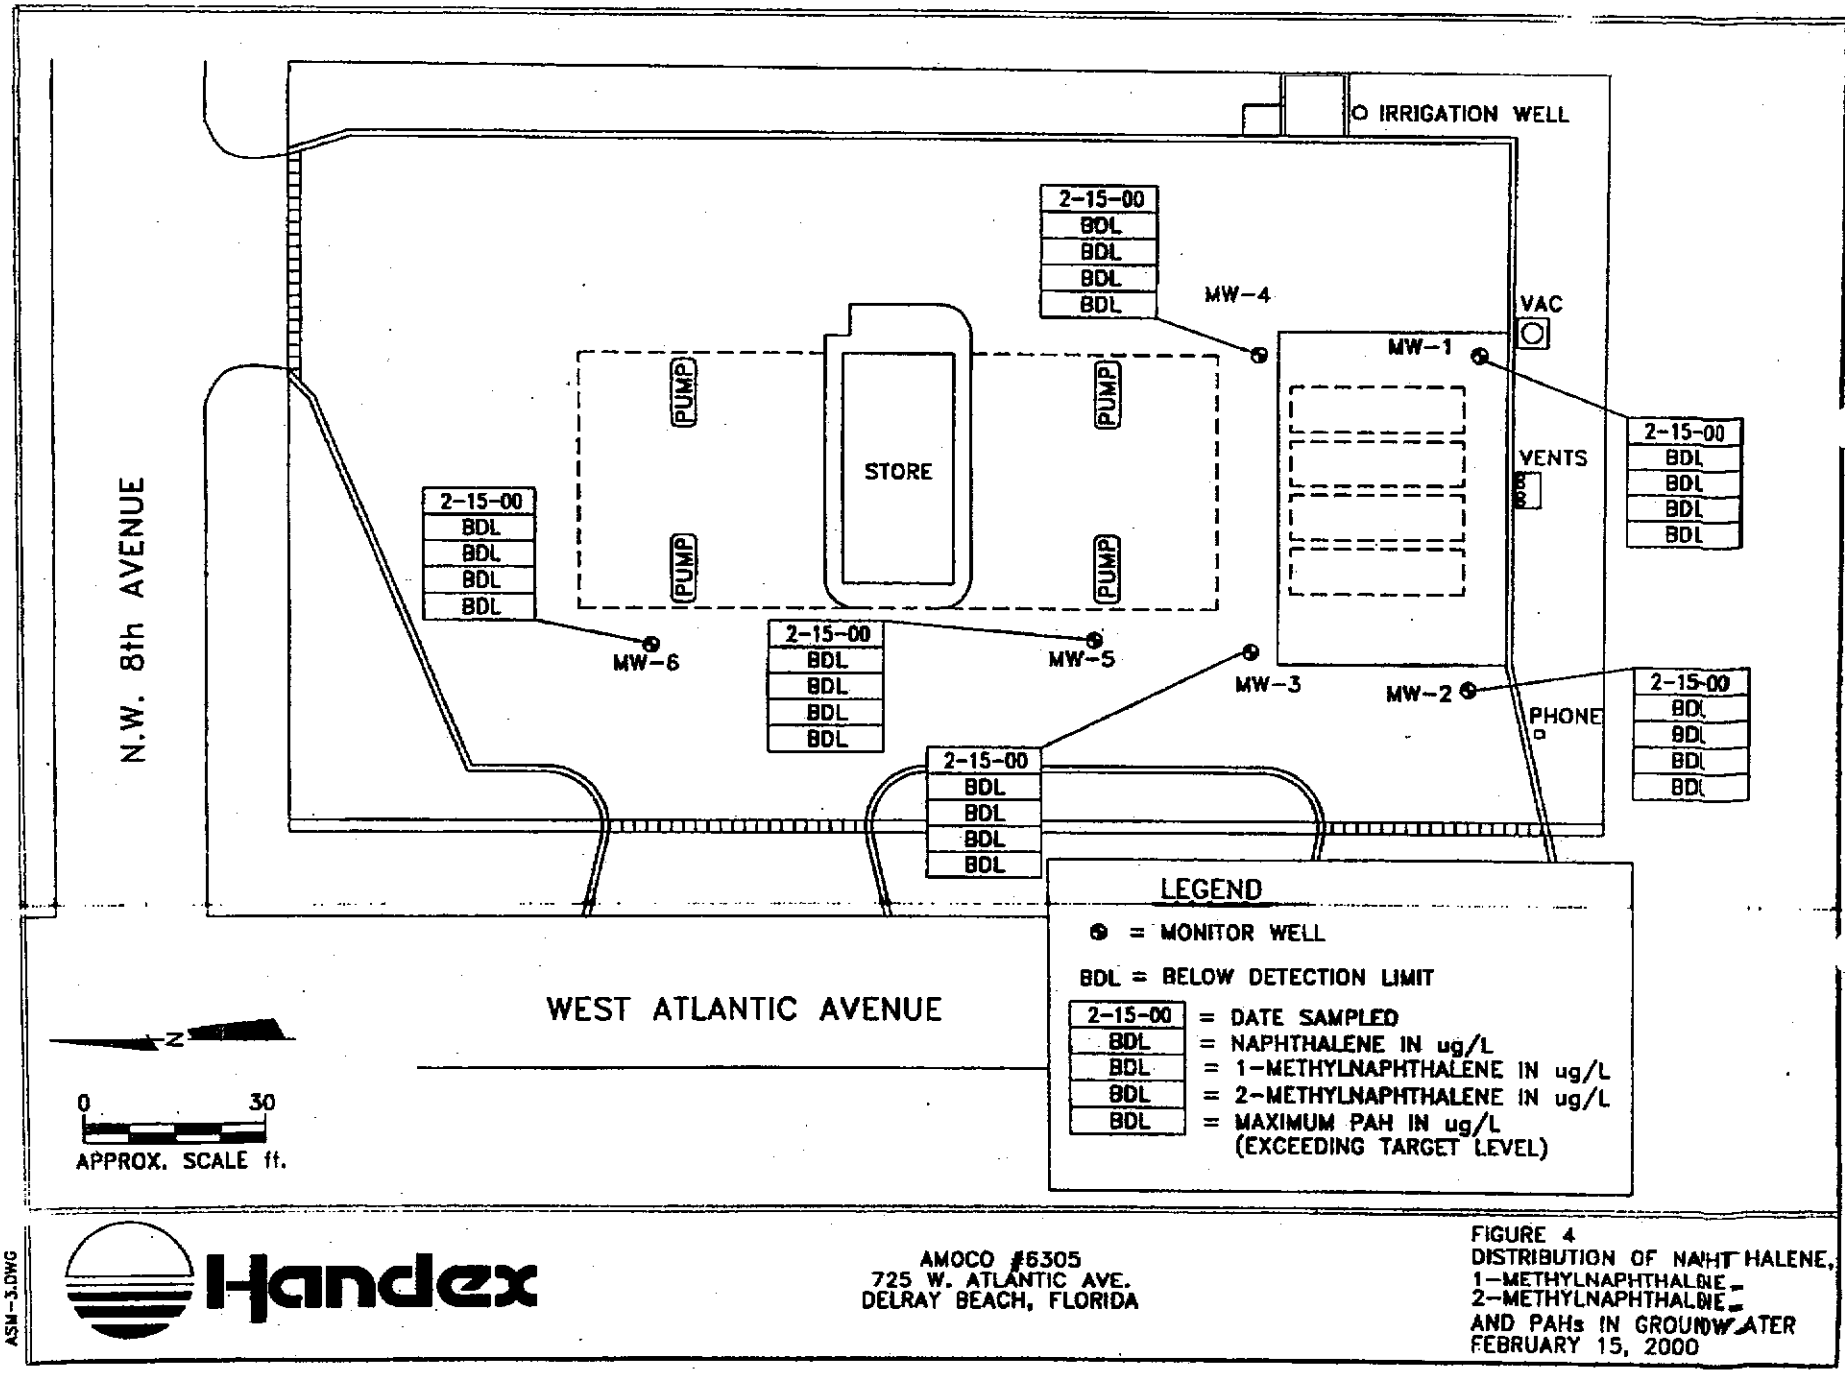

ASM-3.DWG

Handex

AMOCO #6305
725 W. ATLANTIC AVE.
DELRAY BEACH, FLORIDA

FIGURE 4
DISTRIBUTION OF NAPHTHALENE, 1-METHYLNAPHTHALENE, 2-METHYLNAPHTHALENE AND PAHs IN GROUNDWATER
FEBRUARY 15, 2000

RECEIVED
DEC - 6 1996
ENVIRONMENTAL RESOURCES MANAGEMENT

PRELIMINARY CONTAMINATION ASSESSMENT REPORT

ONE STOP #43
805 W. ATLANTIC AVENUE
DELRAY BEACH, FLORIDA

PALM BEACH COUNTY
FDEP FACILITY NO. 508514474

Prepared By:

Chester G. Robertson
Hydrogeologist
December 5, 1996

Reviewed By:

Stephen G. McMahon, P.G.
Vice President/Sr. Hydrogeologist
December 5, 1996

INTEGRATED ENVIRONMENTAL SOLUTIONS, INC.

3787 Old Middleburg Road
Jacksonville, Florida 32210
904/778-1188
FAX 904/778-0201

IES PROJECT NO. 93-205R

SEAL



Figure 6 is a benzene concentration contour map for October 31, 1996. A maximum benzene concentration of 4,600 ppb was detected in the sample collected from monitoring well MW43-1, located on the northeastern corner of the southern tank pit.

Figure 7 is a BTEX concentration contour map for October 31, 1996. A maximum BTEX concentration of 41,000 ppb was detected in the sample collected from monitoring well MW-9, located near the southern site boundary.

Figure 8 is a total naphthalene concentration contour map for October 31, 1996. A maximum total naphthalenes concentration of 723 ppb was detected in the sample collected from monitoring well MW-9, located near the southern site boundary.


Figure 9 is a map showing the benzene, BTEX, MTBE, total naphthalene, and PAH compounds detected in groundwater samples collected on October 31, 1996. EPA Method 8270 analysis was not performed on samples from wells which previously did not exhibit these compounds. Benzene, BTEX, and total naphthalenes were detected at concentrations above State cleanup standards in monitoring wells MW43-1, MW43-2, MW43-3, MW43-4, MW43-5, MW-9, MW-10, and MW-11, in the southcentral and eastern portions of the site. MTBE has been detected at concentrations above State cleanup standards in several on-site monitoring wells. MTBE was detected at a concentration of 7.5 ppb in off-site monitoring well MW-12, located southeast of the site. No other petroleum hydrocarbons were detected in the groundwater sample collected from monitoring well MW-12. None of the PAH compounds, other than naphthalenes, has been detected in any of the monitoring wells.

When the monitoring wells were previously sampled on June 8, 1994, December 16, 1994, and February 16, 1995, TRPH compounds were detected at concentrations above State cleanup standards in monitoring wells MW43-1, MW43-2, MW43-3, MW43-4, MW-9, MW-10, and MW-11, located in the southcentral and eastern portions of the site. A maximum TRPH concentration of 31 ppm was detected in the sample collected from monitoring well MW-9 on December 16, 1994, located near the southern site boundary.

4.0 CONCLUSIONS AND RECOMMENDATIONS

4.1 Conclusions


Excessively contaminated soils are present in the southcentral portion of the site, in the area surrounding the dispenser islands and southern tank pit. Many of the soil samples collected in this area indicated organic vapor concentrations in excess of 5000 ppm. Excessively contaminated soils were detected along the southern property boundary. This indicates that soil contamination extends beyond the southern property boundary, and possibly beneath portions of W. Atlantic Avenue.

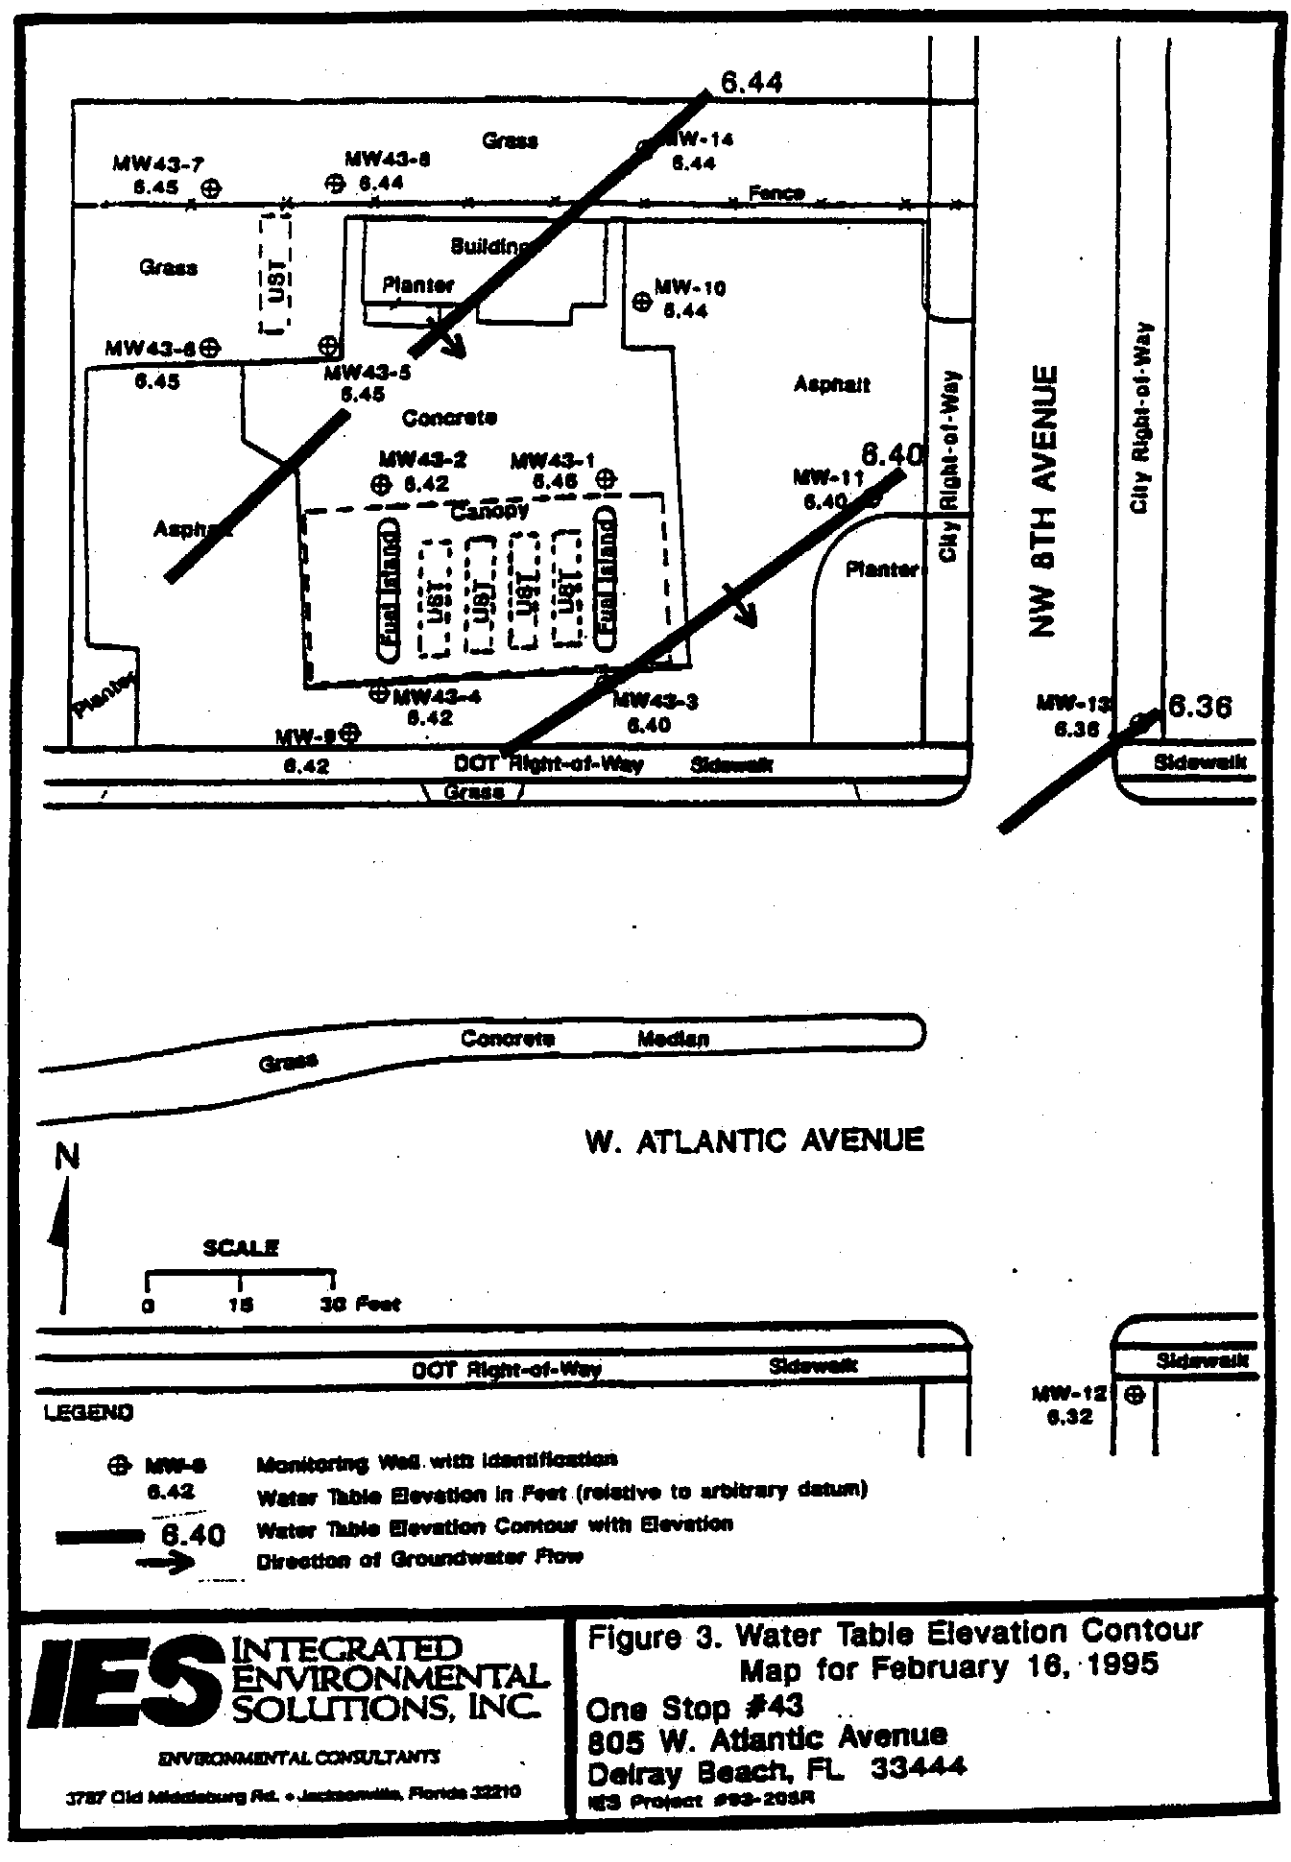

IES INTEGRATED ENVIRONMENTAL SOLUTIONS, INC.
ENVIRONMENTAL CONSULTANTS
3737 Old Middleburg Rd. • Jacksonville, Florida 32210

Figure 3. Water Table Elevation Contour Map for February 16, 1995

One Stop #43
805 W. Atlantic Avenue
Delray Beach, FL 33444
IES Project #93-205R

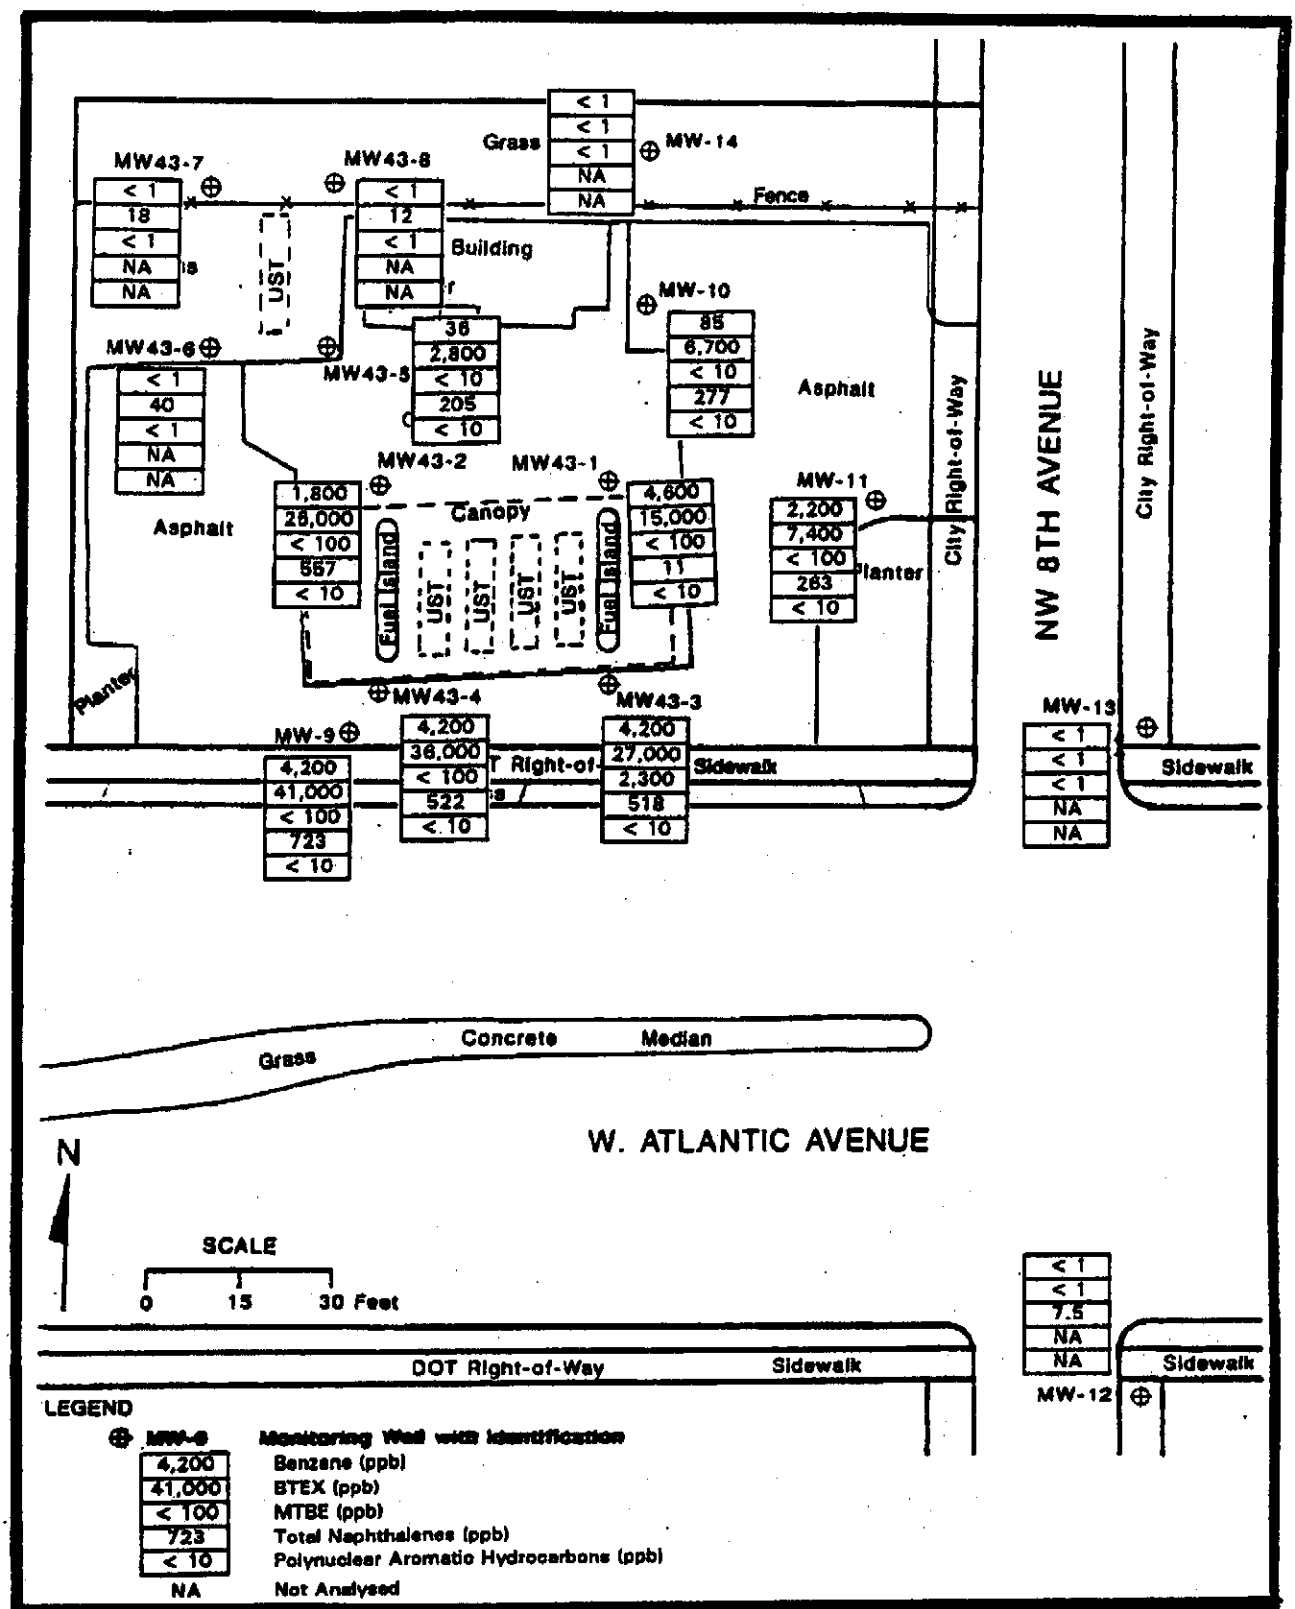

IES INTEGRATED ENVIRONMENTAL SOLUTIONS, INC.

ENVIRONMENTAL CONSULTANTS

3787 Old Middleburg Rd. • Jacksonville, Florida 32210

Figure 9. Groundwater Quality Data Map for October 31, 1996

One Stop #43
805 W. Atlantic Avenue
Delray Beach, FL 33444
IES Project #93-205R

File Review At FDEP Offices For Florida Drycleaners

4. FINDINGS

4.1 SOIL HYDROCARBON CONTENT. An extremely strong petrochemical odor was detected in soil sample 1 ("ss-1") from the surface to four feet (4") This sample, by headspace analysis, gave the highest readings obtained in the assessment.

None of the other samples exhibited an odor or gave detector readings over background.

4.2 GROUNDWATER QUALITY. The groundwater sample from TMW-1, which was placed in the borehole of ss-1 (see Appendix A), had an excessive concentration of Tetrachlorethene. The level of 5,800 ug/l is well in excess of the FDEP guidance concentration.

5. DISCUSSION

Based on the results of the soil and groundwater analyses, there is excessive dry cleaning solvent-related contamination in the area to the rear of the dry cleaning/laundry unit. The groundwater concentration of tetrachlorethene (5,800 ug/L) greatly exceeds the FDEP guidance concentration.

The discharge must be reported to the State Warning Point and to the Florida Department of Environmental Protection.

010879

HAZARDOUS WASTE CONTAMINATION ASSESSMENT

FLORIDA CLEANERS
710 ATLANTIC AVENUE
DELRAY BEACH, FLORIDA

Prepared For:

Mr. Robert Cummins
P.O. Box 748
Enid, OK 73702

Submitted to:

Florida Department of Environmental Protection
Waste Cleanup Section
P.O. Bx 15425
West Palm Beach, FL 33416

January 19, 2000

AMERICAN ENVIRONMENTAL ASSOCIATES, INC.
2280 Avocado Avenue, #12A, Melbourne, FL 32935
(321)259-4181 Phone & Fax

vessels are filled to one-half fullness with soil and sealed. The samples were given five (5) minutes to equilibrate and the probe of an HnU photo ionization detector wass inserted into the headspace of the vessel to measure VOH content.

4.4 GROUNDWATER QUALITY. The samples from MW-1 (43 ug/L initially), MW-2 (4 ug/L initially) and tMW-4 (5,800 ug/L initially), all located at the source of the discharge, contained excessive levels of tetrachloroethene at commencement of the project. Levels declined to meet target levels (<3 ug/L) as shown in the historical summary of groundwater quality (see Table 1). The remediation system was turned off following receipt of acceptable results (2 ug/l) from tMW-4 on December 20,1999 and a complete round of groundwater sampling was performed on January 12, 2000. Samples from all wells contained less than 3 ug/l of tetrachloroethene. Historical analysis data packages are included herein as Appendices C - J.

4.5 SOIL QUALITY. Excavated soils were stockpiled on site until analysis, by EPA Method 8010, on September 22, 1998. The excavated materials did not contain excessive levels of tetrachlorethene and was left on site (see Appendix K).

5. DISCUSSION AND RECOMMENDATIONS

There is, currently, no evidence of excessive dry cleaning solvent contamination at the subject site. Groundwater samples from all wells installed at the site have tetrachloroethene levels below the State cleanup target level of 3 ug/l. As impacted soils, which were not highly contaminated with solvent at the time of excavation, have been removed and groundwater quality has reached cleanup target levels, no further assessment is recommended for this site.

Custom Solutions International, Inc.
Innovative Environmental Solutions
(561) 998-1699
902 Clint Moore Rd., Ste. 208
Boca Raton, FL 33487
Fax:
(561) 998-2699

TANK CLOSURE ASSESSMENT REPORT

Leogane Market
601 & 615 West Atlantic Avenue
Delray Beach, Palm Beach County, Florida
FDEP Facility ID # 509803851

UST Removal Permit # 01-75358

August 2001

Prepared for:

Mr. Jerome Figaro
110 Southwest 6th Avenue
Delray Beach, Florida 33444-2536

Submitted to:

Palm Beach County Department of
Environmental Resources
Storage Tanks Division
3323 Belvedere Road Bldg. 502

Prepared by:
CUSTOM SOLUTIONS INTERNATIONAL, INC.

for
Melissa Bechard
Project Geologist

Andro M. Decker
Project Manager

Reviewed by:

Michael R. Fisher, P.G.

4.0 CONCLUSIONS

4.1 Soil Quality (Former UST Areas - Pit #1 and Pit #2)

Field OVA soil screening performed during closure of all former USTs (Tank #1, Tank #2, Tank#3 and Tank#4) did not yield any relative *net* organic vapor concentrations in excess of 10 ppm.


Laboratory analysis of soil samples yielded low levels of TRPH (31 mg/kg and 35 mg/kg) were present in the soil samples collected from the vadose zone within each of the former tank pit areas (Pit #1 and Pit #2). The concentrations detected do not exceed FDEP SCTLs for either Direct Exposure (Residential) or Leachability (based on the groundwater criteria) for Petroleum Products' Contaminants of Concern, as established in Chapter 62-777, F.A.C. (effective August 5, 1999).

4.2 Groundwater Quality (Former UST Areas - Pit #1 and Pit #2)

Groundwater samples collected from TW-1 (Pit #1) and TW-2 (Pit #2) did not yield any concentrations of dissolved BTEX, MTBE, PAHs or TRPH constituents above their respective laboratory detection limits or FDEP GCTLs for Petroleum Products' Contaminants of Concern, as established in Chapter 62-777, F.A.C. (effective August 5, 1999).

5.0 RECOMMENDATION

No Petroleum Products' Contaminants of Concern were identified in site soil or groundwater at concentrations in excess of FDEP STCLs or GCTLs. Therefore, no other course of action is recommended. Based on these findings, it is CSI's opinion that no further assessment of the subject former UST areas is warranted.

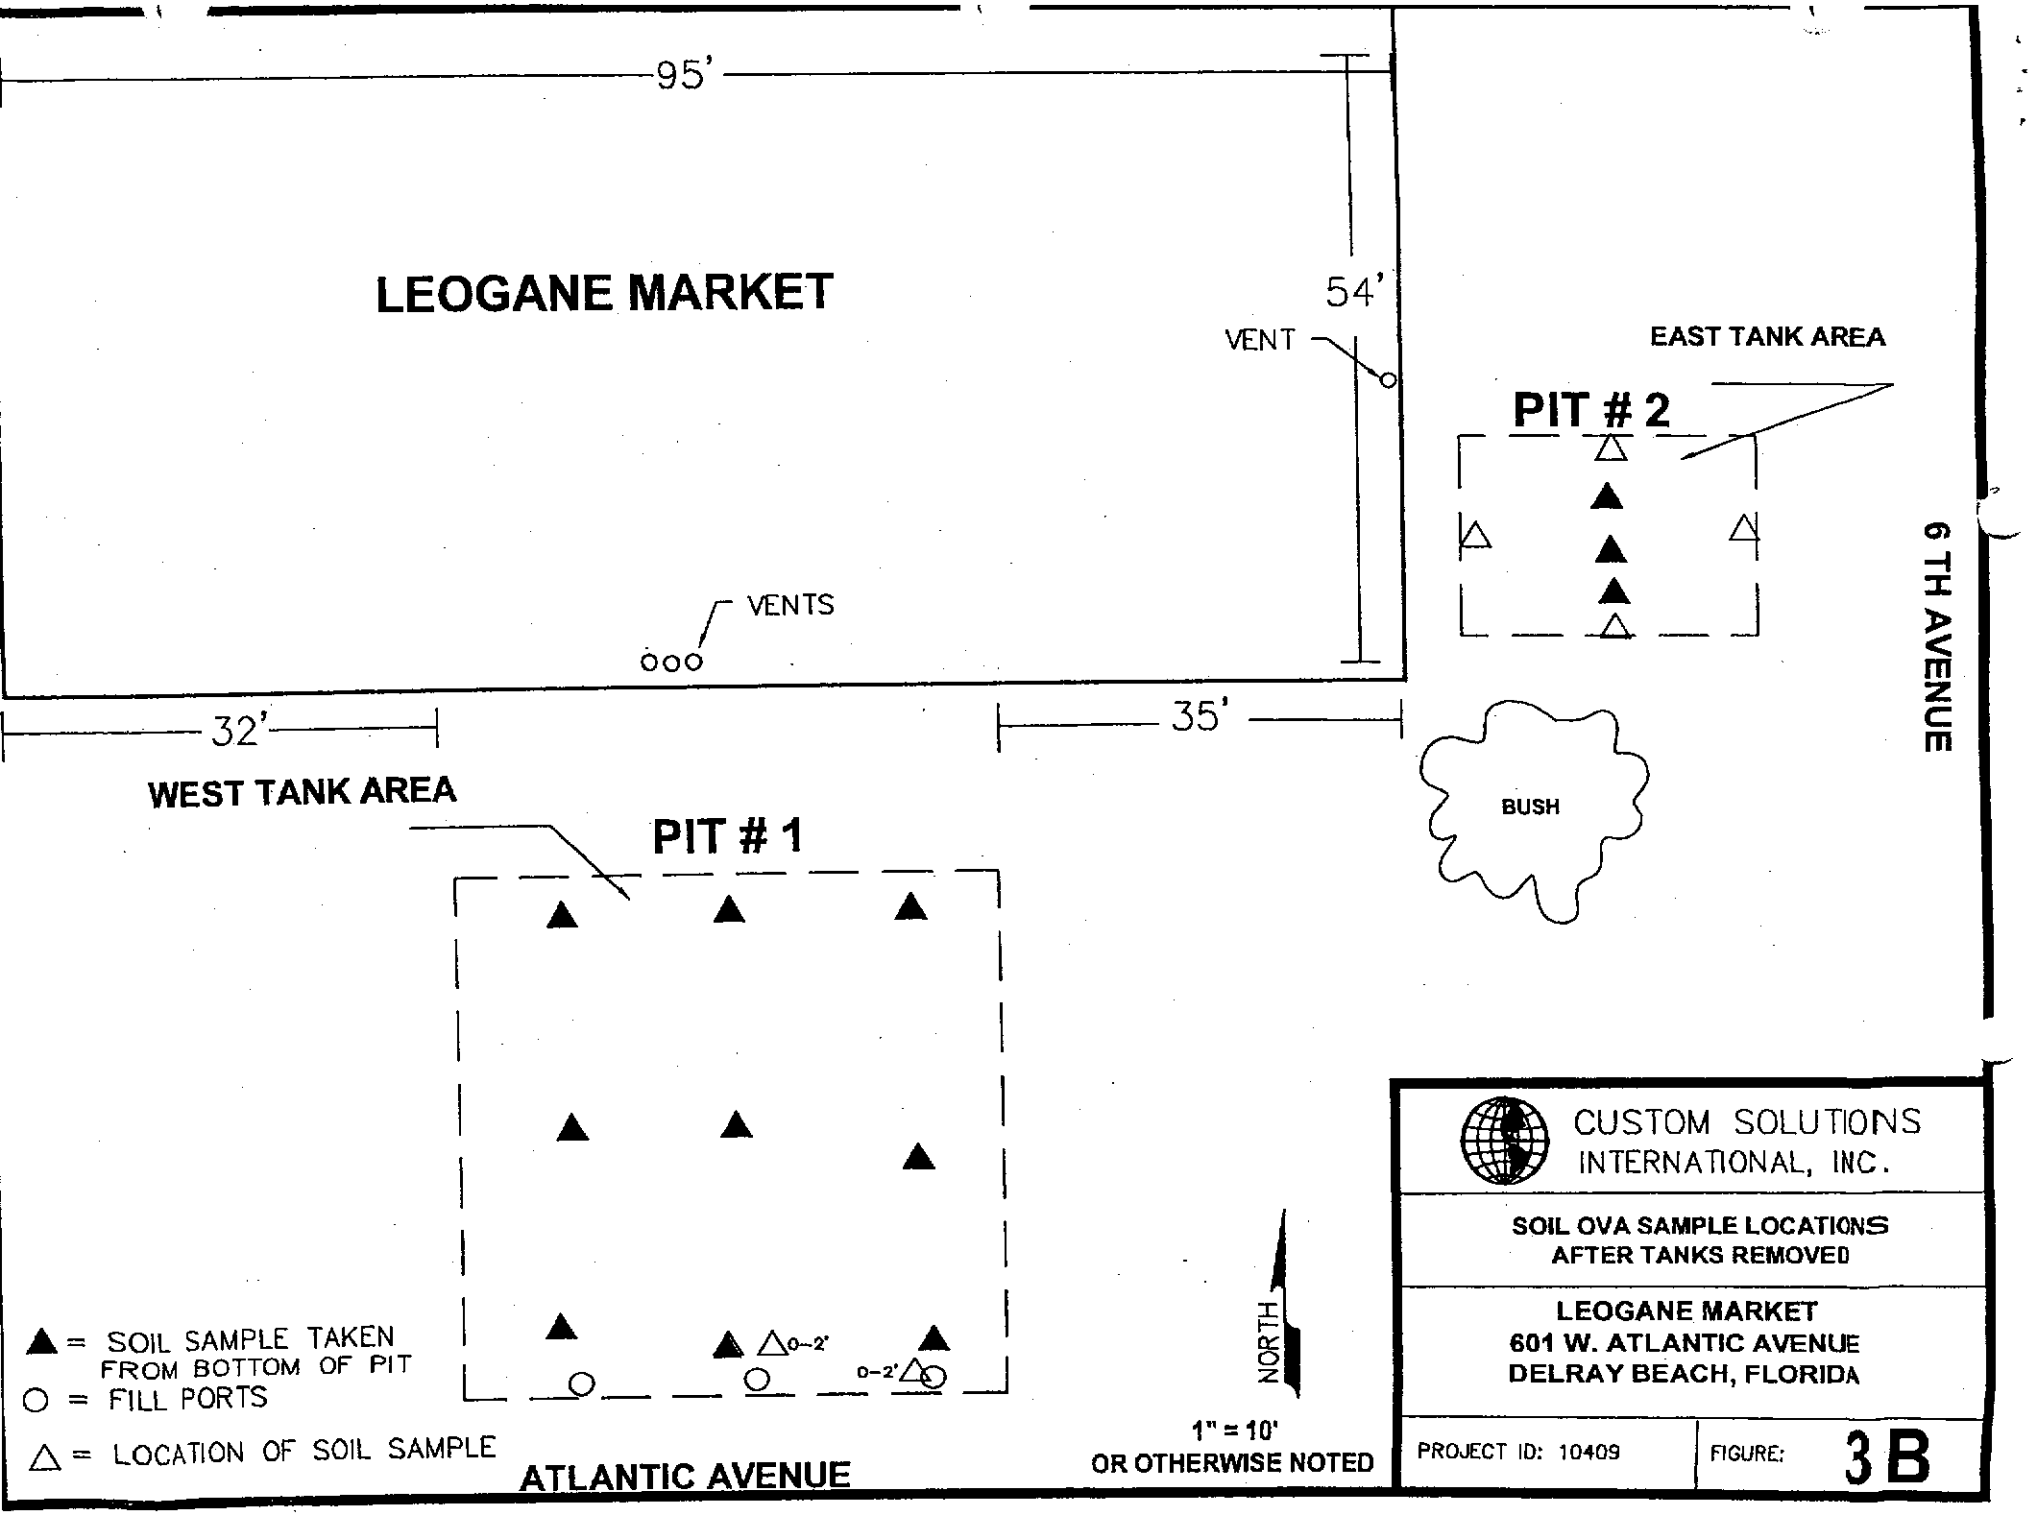
95'
LEOGANE MARKET
54'
VENT
EAST TANK AREA
PIT # 2
6 TH AVENUE
VENTS
32'
35'
WEST TANK AREA
BUSH
PIT # 1
▲ = SOIL SAMPLE TAKEN FROM BOTTOM OF PIT
○ = FILL PORTS
△ = LOCATION OF SOIL SAMPLE
0-2'
0-2'
ATLANTIC AVENUE
NORTH
1" = 10'
OR OTHERWISE NOTED
CUSTOM SOLUTIONS INTERNATIONAL, INC.
SOIL OVA SAMPLE LOCATIONS AFTER TANKS REMOVED
LEOGANE MARKET
601 W. ATLANTIC AVENUE
DELRAY BEACH, FLORIDA
PROJECT ID: 10409
FIGURE: 3 B

GROUNDWATER
TECHNOLOGY, INC.

One Oakwood Boulevard, Suite #120, Hollywood, Florida 33020
(305) 920-2006

ON-SITE ENVIRONMENTAL ASSESSMENT OF ABANDONED GULF FACILITY

442 West Atlantic Avenue
Delray Beach, Florida

11 October 1990

Prepared for:

Mr. Mike Walsh
Hydrogeological Engineer
Chevron U.S.A. Inc.
P.O. Box 1706
Atlanta, Georgia 30301

533176.3697

EXECUTIVE SUMMARY

A. Conclusions

Five soil borings were installed at the location. Hydrocarbon vapors were not present in the soil as registered by an Organic Vapor Analyzer (OVA). Analysis by EPA Test Method 5030/8010 and 5030/8020 confirmed the above as soil samples collected from the soil/water table interface were all below detectable limits. Free phase hydrocarbons were not observed in any of the monitoring wells. Only monitoring well 1 (MW-1) exhibited dissolved hydrocarbons in the groundwater in excess of state and county guidelines. There are no potable wells within one-quarter mile of the site; however, the site is within City of Delray Beach public wellfield protection area. The lithology beneath the site is composed of fine to very fine grained quartz sand, varying in color. Groundwater flow direction for the site is generally to the southeast.

B. Risk Assessment

The level of dissolved phase hydrocarbons detected at the site along with the lack of hydrocarbons detected in the soil represent a low environmental risk.

C. Mitigation Cost

Based on the levels of dissolved contamination detected, Groundwater Technology, Inc. (GTI) suggests that a No Further Action Plan (NFAP) be considered for the site.

D. Release Quantity

Unknown.

E. Monitor Wells

Five in existence at the site whereas two additional wells were installed.

F. Soil Borings

Five borings were installed.

G. Soil Description

Fine to very fine grained quartz sands of varying color.

5.0 RESULTS OF SITE INVESTIGATION

5.1 *Site Geology and Soil Description*

The site is underlain by quartz sand of varying color and size. Pinkish grey colored fine to very fine grained sand extends from the surface to two feet in depth. Greyish brown to dusky brown fine grained sand extends from two feet to the termination of the borings at approximately twelve feet below the surface.

5.2 *Hydrogeology*

The static groundwater level at the site is 10.61 to 11.54 feet below ground surface (top of casing). The natural groundwater flow configuration is illustrated by the groundwater table contour map (Figure 5). Groundwater flow direction for the site is generally to the southeast.
An average hydraulic gradient of 1.30×10^{-3} was calculated. Well gauging results are included in Appendix B.

5.3 *Soil Hydrocarbons*

Soil samples from each borehole were screened using the Foxboro 128 OVA. None of the soil samples exhibited any organic vapor hydrocarbon readings. Hydrocarbon vapor concentrations obtained from the soil borings are summarized in Table 1.

Soil samples from the ten to twelve foot interval collected from all the soil borings were analyzed per EPA Test Methods 5030/8010 and 8020. The laboratory results are included in Appendix C.

5.4 *Water Quality*

Free phase hydrocarbons were not detected in any of the monitoring wells. Groundwater quality samples were collected on 17 August 1990 and analyzed per EPA Test Methods 601 and 602. Monitoring well 7 (MW-7) was also analyzed for total petroleum hydrocarbons because of the suspected waste oil tank located in the vicinity of this well. The total petroleum hydrocarbon results were below detectable limits. Laboratory results indicate that benzene was not present in any of the monitoring wells. The only sample that had detectable concentrations of the BTEX compounds was monitoring well 1 (MW-1) at a concentration of 67 ppb. The laboratory results are included in Appendix D.

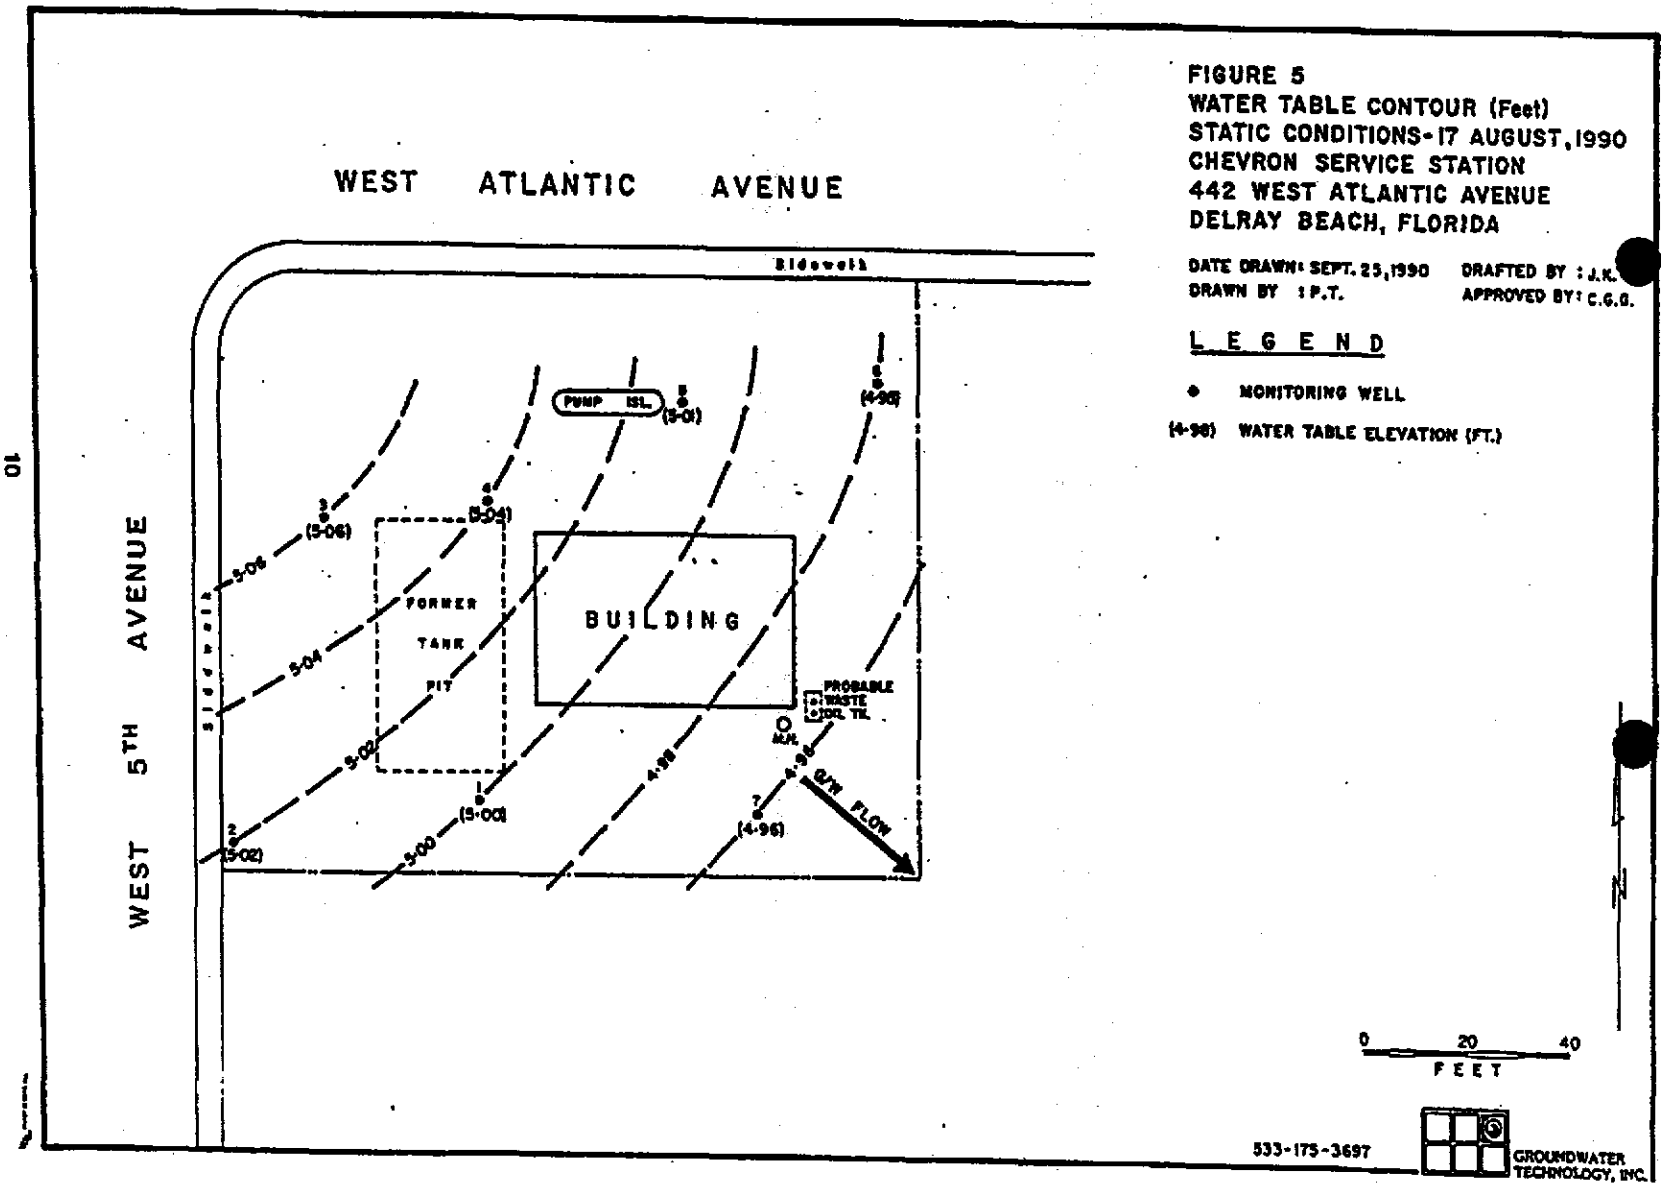


FIGURE 5
WATER TABLE CONTOUR (Feet)
STATIC CONDITIONS- 17 AUGUST, 1990
CHEVRON SERVICE STATION
442 WEST ATLANTIC AVENUE
DELRAY BEACH, FLORIDA

DATE DRAWN: SEPT. 25, 1990 DRAFTED BY : J.K.
DRAWN BY : P.T. APPROVED BY: C.G.G.

LEGEND

- MONITORING WELL
(4-98) WATER TABLE ELEVATION (FT.)

TABLE 1

ORGANIC VAPOR ANALYSIS

Boring #	Sample #	Sample Depth	Organic Vapor Measurement
SB-1	1	0' - 2'	ND
	2	2' - 4'	ND
	3	4' - 6'	ND
	4	6' - 8'	ND
	5	8' - 10'	ND
	6	10' - 12'	ND
SB-2	1	0' - 2'	ND
	2	2' - 4'	ND
	3	4' - 6'	ND
	4	6' - 8'	ND
	5	8' - 10'	ND
	6	10' - 12'	ND
SB-3	1	0' - 2'	ND
	2	2' - 4'	ND
	3	4' - 6'	ND
	4	6' - 8'	ND
	5	8' - 10'	ND
	6	10' - 12'	ND
SB-4	1	0' - 2'	ND
	2	2' - 4'	ND
	3	4' - 6'	ND
	4	6' - 8'	ND
	5	8' - 10'	ND
	6	10' - 12'	ND
SB-5	1	0' - 2'	ND
	2	2' - 4'	ND
	3	4' - 6'	ND
	4	6' - 8'	ND
	5	8' - 10'	ND
	6	10' - 12'	ND

ND - Non detected

6.0 CONCLUSIONS

The following conclusions are based on the data collected for the assessment and results of groundwater/soil sampling.

- The depth to groundwater at the site is approximately ten to eleven feet below the surface. The estimated flow direction is to the southeast.
- The lithology is composed of very fine to fine grained quartz sand varying in color.
- Hydrocarbon vapors were not present in the soil as registered by an organic vapor analyzer.
- Free phase hydrocarbons were not detected in any of the monitoring wells on-site.
- Benzene was not detected in any of the groundwater samples and the only total BTEX concentration detected was limited to monitoring well 1 at a concentration of 67 ppb.
- The suspected waste oil tank turned out to be a buried air compressor and all of the USTs at the site appear have been removed.
- No private potable wells were found within a one-quarter mile radius of the site; however, the site lies within the City of Delray Beach public wellfield protection area.

WELL GAUGING DATA

Well #	DTW (feet)	DTB (feet)
MW-1	11.12	17.50
MW-2	10.61	13.70
MW-3	10.97	17.50
MW-4	11.01	19.00
MW-5	10.81	18.00
MW-6	10.64	17.50
MW-7	11.54	17.40

DTW = Depth to groundwater measured from top of casing

DTB = Depth to bottom of well

Florida Department of Environmental Regulation

Twin Towers Office Bldg. ● 2600 Blair Stone Road ● Tallahassee, Florida 32399-2400

Lawton Chiles, Governor

Carol M. Browner, Secretary

October 30, 1991

Mr. Michael J. Walsh
Chevron U.S.A., Inc.
P. O. Box 1706
Atlanta, GA 30301

Dear Mr. Walsh:

The Department has reviewed the Onsite Environmental Assessment and No Further Action Proposal (NFAP) dated October 1990, submitted for the Former Gulf Facility #370627 site located at 442 West Atlantic Avenue, Delray Beach, Florida. Documentation submitted with the NFAP confirms that criteria set forth in Section 17-770.730(5), Florida Administrative Code (F.A.C.), have been met. The NFAP is hereby incorporated by reference in this Order. Therefore, you are released from any further obligation to conduct site rehabilitation at the subject site, except as set forth below.

If a subsequent discharge of petroleum or petroleum product occurs at the site, the Department may require site rehabilitation in order to reduce contaminant concentrations to the levels approved through review of the NFAP or otherwise allowed by Chapter 17-770, F.A.C.

Additionally, you are required to properly abandon all monitoring wells except compliance wells required by Chapter 17-761, F.A.C. for release detection. The wells must be abandoned in accordance with the requirements of Section 17-532.500(4), F.A.C.

Persons whose substantial interests are affected by this Site Rehabilitation Completion Order have a right, pursuant to Section 120.57, Florida Statutes (F.S.), to petition for an administrative determination (hearing). The Petition must conform to the requirements of Chapters 17-103 and 28-5, F.A.C., and must be filed (received) with the Department's Office of General Counsel, 2600 Blair Stone Road, Tallahassee, Florida 32399-2400, within twenty-one (21) days of receipt of this notice. Failure to file a petition within the twenty-one (21) days constitutes a waiver of any right such persons have to an administrative determination (hearing) pursuant to Section 120.57, F.S.

This Site Rehabilitation Completion Order is final and effective on the date of receipt of this Order unless a petition is filed in accordance with the preceding paragraph. Upon the timely filing of the petition, this Order will not be effective until further order of the Department.

When the Order is final, any party to the Order has the right to seek judicial review of the Order pursuant to Section 120.68, F.S., by filing of a Notice of Appeal pursuant to Rule 9.110, Florida Rules of Appellate Procedure, with the clerk of the Department in the Office of General Counsel, 2600 Blair Stone Road, Tallahassee, Florida 32399-2400; and by filing a copy of the Notice of Appeal, accompanied by the applicable filing fees, with the appropriate District Court of Appeal. The Notice of Appeal must be filed within thirty (30) days from the date the Final Order is filed with the clerk of the Department.

The DER Facility Number for this site is 509100127. Please use this identification on all future correspondence with the Department.

Any questions you may have on the technical aspects of this Approval Order should be directed to Rafael Romero at (407) 355-4011. Contact with the above named person does not constitute a petition for administrative determination.

Sincerely,

John M. Ruddell, Director
Division of Waste Management

JMR:JAV:RR:klo
cc: Palm Beach County Dept. of Environmental Resources Management

Custom Solutions International, Inc.
Innovative Environmental Solutions
(561) 998-1699

Fax:
(561) 998-2699

902 Clint Moore Rd., Ste. 208
Boca Raton, FL 33487

TCAR

04048

TANK CLOSURE ASSESSMENT REPORT

Leogane Market
601 & 615 West Atlantic Avenue
Delray Beach, Palm Beach County, Florida
FDEP Facility ID # 509803851

UST Removal Permit # 01-75358

August 2001

Prepared for:

Mr. Jerome Figaro
110 Southwest 6th Avenue
Delray Beach, Florida 33444-2536

Submitted to:

Palm Beach County Department of
Environmental Resources
Storage Tanks Division
3323 Belvedere Road Bldg. 502

Prepared by:
CUSTOM SOLUTIONS INTERNATIONAL, INC.

for
Melissa Bechard
Project Geologist

Andro M. Decker
Project Manager

Reviewed by:

Michael R. Fisher, P.G.

1.0 INTRODUCTION

1.1 Site Location

The subject of this Tank Closure Assessment Report (TCAR) is identified as the Leogane Market. The site is situated within Section 16, Township 46, Range 43 in Palm Beach County, Florida. The subject facility is located at 601 & 615 West Atlantic Avenue, Delray Beach, Florida. Please refer to the Site Location Map included as ***Figure 1***.

1.2 Purpose

Custom Solutions International, Inc. (CSI) has completed the underground storage tank (UST) closure assessment at the above reference property. The closure assessment was performed pursuant to Chapter 62-761, F.A.C. (Storage Tank Systems) following the protocols outlined in the FDEP's April, 1998 guideline document "Storage Tank System Closure Assessment Requirements". The intent of the assessment is to determine if any contamination resulted from the storage and/or distribution of petroleum products and whether sufficient contamination is present to warrant further evaluation under the requirements of Chapter 62-770 (Petroleum Contaminated Site Cleanup Criteria).

1.3 Scope of Work

The scope of work outlined in Leogane Market Form Subcontract #10409 included the following assessment activities to be performed during this assessment:

- Inspection of the excavation, removal, and recycle of (4) four underground steel storage tanks in accordance of permit # 01-75358. The tanks were (3) three 4, 000-gallon tanks and (1) one 550 gallon tank. A copy of the permit is provided in ***Appendix A***.
- Various soil borings/grab samples for Soil Headspace Organic Vapor Screening using an Organic Vapor Analyzer equipped with a Flame Ionization Detector (OVA/FID) around each tank and pit walls.
- Collection of one (1) soil sample for laboratory analyses using EPA Methods 8021B (BTEX + MTBE) and 8310 (PAHs) and FL-PRO for (Total Petroleum Hydrocarbons) from **each pit**.
- Installation of one temporary monitoring well **in each** remnant tank pit.
- Collection of two (2) groundwater samples for laboratory analyses using EPA Methods 8021B (BTEX + MTBE). 8310 (PAHs) and FL_PRO for (Total Petroleum Hydrocarbons) from **each pit.**
- Proper well abandonment after review of laboratory analyticals to meet Soil and Groundwater Cleanup Target Levels for Petroleum Products' Contaminant of Concern (from Chapter 62-777, F.A.C. (effective August 5, 1999).

2.2 Investigative Derived Waste

The Investigative Derived Wastes (IDW) generated during this tank closure assessment included petroleum liquids and sludge and recyclable scrap metal.

2.2.1 Non-hazardous Petroleum Product Waste

Perma-Fix Inc. of Fort Lauderdale, Florida was contracted for removal and recycling of the petroleum liquid IDW generated from this tank closure assessment. Perma-Fix utilized a vacuum truck to remove approximately 250 gallons of liquid petroleum waste from Tank #2 and approximately 200 gallons of liquid petroleum waste from Tank #3. The petroleum wastes were identified and manifested by Perma-Fix as a non-hazardous fuel oily water/fuel mixture. A total of two (2) 55-gallon drums of non-hazardous petroleum sludge waste were also generated from Tank #2 & Tank #3. These drums of IDW were transported to IPC/Magnum's petroleum recycling facility in Pompano Beach, Florida. Copies of the non-hazardous waste manifests for the waste petroleum liquids and sludge are provided in ***Appendix E***.

2.2.2 Non-hazardous Scrap Metal

A total of three (3) empty 4,000-gallon steel UST's (Tanks #1, 2 & 3) and one (1) empty 500-gallon steel UST (Tank #4) were transported to TMR Scrap located on Dyer Ave., West Palm Beach, Florida for recycle/reclamation by Lyons Towing, Inc. A copy of the TMR Scrap Non-hazardous waste manifest document is also provided in ***Appendix E***.

2.3 Soil Assessment

2.3.1 Soil Headspace Organic Vapor Screening

Soil headspace organic vapor screening was performed during excavation and removal of all USTs subject to this assessment. The subject USTs included Tank #1, Tank #2, Tank #3 (Pit #1) and Tank #4 (Pit #2). Soil samples were screened for total organic vapor concentration utilizing a Foxboro Century Model 108 Organic Vapor Analyzer equipped with a Flame Ionization Detector (OVA/FID). The OVA/FID was calibrated pursuant to the manufacturer's specifications prior to initiation of field screening activities. The soil headspace OVA screening was performed using the methodologies described in FDEP Guidelines for Assessment and Source Removal of Petroleum Contaminated Soil, dated May 1998, and Chapter 62-770.200 (12), Florida Administrative Code (F.A.C.). Resulting relevant OVA readings were corrected for the indigenous methane concentration to establish the level

interval to bracket the prevailing water table at the time of installation. The water table was encountered at an approximate depth of 9.87 feet below land surface (bls) in the western tank pit and at a depth of 11.24 feet bls in the eastern tank pit.

TW-1 was installed in the center of the western tank pit (Pit #1), TW-2 in the center of the eastern tank pit (Pit #2). The following table summarizes the temporary well construction specifications:

WELL NO.	INSTALL DATE	DRILLING CONTRACTOR	MATERIAL	WELL DIA.	WELL DEPTH	SCREEN LENGTH	SLOT SIZE	FILTER PACK	SURFACE COMPLETION	PLUME LOCATION
TW-1	09/03/01	Lemenze Environmental	Schedule 40 PVC	2"	20'	10'	Machined/ 0.01"	20-30 Sand	Temp. PVC -0.05' below grade w/Expansion plug & Lock	Source
TW-2	09/03/01	Lemenze Environmental	Schedule 40 PVC	2"	20'	10'	Machined/ 0.01"	20-30 Sand	Temp. PVC 3' stick-up w/Expansion plug & Lock	Source

The remnant annular space above the (sand) filter pack and fine sand seal was completed with native sand (derived from the well bore hole) up to just below the ground surface and/or top-of-casing at each well head. All wells were completed with lockable watertight expansion/compression seal plugs and locks. Following construction and installation each temporary well was developed by purging well volumes until the groundwater it was relatively clear and free of sediments.

All soil drill cuttings generated during the installation of the temporary monitoring wells (with all soil OVA responses at less than 10 parts per million) were spread on the landscaped areas of the site as authorized by the site owner. Well development water generated subsequent to the well installations was purged to the impervious surface covering (asphalt) adjacent to the (respective) well locations where it was allowed to evaporate.

2.4.2 Groundwater Sampling and Laboratory Analysis

Groundwater samples were collected from TW-1 and TW-2 on September 4, 2001. Prior to sampling, each well was purged utilizing a peristaltic pump with disposable tubing. Upon completion of purging (until relatively silt-free groundwater flow was achieved), a groundwater sample was retrieved utilizing dedicated lengths of disposable tubing with a peristaltic pump. Groundwater samples for EPA Method 602/8021 analysis were collected using the "backflow" method so that the groundwater being sampled is not pumped through the peristaltic pump head. Collected groundwater samples were placed directly into laboratory-supplied containers and preserved in "wet" ice for transport to a State approved laboratory (Envirodyne Inc.). All sampling was performed in accordance with the protocols of CSI's State approved CompQAP. All samples were submitted for laboratory analyses via EPA Method 8021B (for BTEX and MTBE), via EPA Method 8310 (for

Laboratory analysis of both samples yielded all BTEX, MTBE and PAHs at concentrations below their respective laboratory method detection limits (BDL) and Florida Department of Environmental Protection Soil Cleanup Target Levels (SCTLs) as established in Chapter 62-777, F.A.C. (effective August 5, 1999). Laboratory analysis of both samples yielded detectable concentrations of TRPH at levels less than both the FDEP Direct Exposure (Residential) and Leachability (based on the Groundwater Criteria) SCTLs. ***Table 1B*** summarizes the soil laboratory analytical results of detected parameters. ***Figure 5*** depicts the soil lab sample locations and their relative analytical results. See ***Appendix F*** for the laboratory confirmation soil analytical data and chain-of custody documentation

2.5.2 Groundwater Laboratory Analytical Results

CSI personnel collected a groundwater sample from both temporary-monitoring wells (TW-1 and TW-2). Laboratory analysis of the groundwater samples collected did not yield any dissolved constituent concentrations of BTEX, MTBE, PAHs or TRPH above their respective detection limits or FDEP Groundwater Cleanup Target Levels (GCTLs) for Petroleum Products' Contaminants of Concern as established in Chapter 62-777, F.A.C. (effective August 5, 1999). ***Table 2*** is a summary of groundwater laboratory analytical results. ***Figure 5*** depicts the facility layout and the relative soil and groundwater concentrations. ***Appendix F*** includes the groundwater laboratory analytical data with chain-of-custody documentation and water sampling logs.

3.0 SITE RESTORATION

Following tank excavation, removal and soil assessment activities, CTI backfilled the excavated pits (Pit #1 and Pit #2) with the soil derived from each respective excavation location. Some additional clean fill was required to complete the backfilling procedure and prepare the former excavations for refinishing (paving). The fill material consisted of clean crushed limerock and medium-fine quartz sand. Following placement and compaction of the backfill soil material, the surface areas of both Pit #1 and Pit #2 were re-surfaced with asphalt pavement.

Following review of the soil and groundwater laboratory analytical results and a determination of assessment completion, CSI will properly abandon site monitoring wells and submit the appropriate Well Abandonment Report to ERM for review and approval.

6.0 CERTIFICATION

CSI warrants that the environmental services performed were conducted in a professional and competent manner in accordance with sound consulting practices pursuant to certification by the State of Florida to provide geologic services (GB#0000251) and in accordance with procedures stated in CompQAP #960186G. The site conditions specifically addressed and described in this report represent existing conditions encountered during CSI's tank closure activities. CSI cannot warrant site conditions other than those that are specifically addressed and described in this report.

CSI hereby certifies, that the information contained within this report is true and accurate to the best of its professional capacity within the limits of the proposed and/or authorized scope of services.

TABLE 1A: SOIL ORGANIC VAPOR CONCENTRATIONS

ND = No Data

NA = Not Applicable

- - = Not sampled

Facility Name: Leogane Market

Facility Address: 601 West Atlantic Avenue, Delray Beach, Florida

Pit # Location	Description	UNFILTERED, ppm	FILTERED, ppm	NET, ppm
#1 Soil Pile-Tank #1	Composite Grab Samples West Wall - Grab 1	<10	NA	<10
#1 Soil Pile-Tank #1	West Wall - Grab 2	<10	NA	<10
#1 Soil Pile-Tank #1	West Wall - Grab 3	<10	NA	<10
#1 Soil Pile-Tank #1	West Wall - Grab 4	<10	NA	<10
#1 Soil Pile-Tank #1	West Wall - Grab 5	<10	NA	<10
#1 Tank #1	Northern Portion of Pit	<10	NA	<10
#1 Tank #1	Southern Portion of Pit	<10	NA	<10
#1 Tank #1	Center of Pit	<10	NA	<10
#1 Tank #1	Bottom Composite	<10	NA	<10
#1 Tank #2	Fill Port	<10	NA	<10
#1 Tank #2	Fill Port 0-2'bls	<10	NA	<10
#1 Tank #2	W. Side	<10	NA	<10
#1 Tank #2	Top of tank	<10	NA	<10

TABLE 1A: SOIL ORGANIC VAPOR CONCENTRATIONS

ND = No Data

NA = Not Applicable

- - = Not sampled

Facility Name: Leogane Market

Facility Address: 601 West Atlantic Avenue, Delray Beach, Florida

Pit # Location	Description	UNFILTERED, ppm	FILTERED, ppm	NET, ppm
#1 Tank #3	North Wall	<10	NA	<10
#1 Tank #3	South Wall	<10	NA	<10
#1 Tank #3	West Wall	20	0	20
#1 Tank #3	West Wall - offset from previous	<10	NA	<10
#1 Tank #3	Northern Portion of Pit	<10	NA	<10
#1 Tank #3	Center of Pit	<10	NA	<10
#1 Tank #3	Southern Portion of Pit	<10	NA	<10
#1 Tank #3	Under Product Line	<10	NA	<10
#1 Tank #3	West Wall Under Product Line	<10	NA	<10
#2 Tank #4	Top of Product Line	<10	NA	<10
#2 Tank #4	Bottom of Product Line	<10	NA	<10
#2 Tank #4	Fill Port	<10	NA	<10
#2 Tank #4	Top of tank	<10	NA	<10

TABLE 1B: SOIL ANALYTICAL SUMMARY OF DETECTED PARAMETERS

Facility Name: Leogane Market
Facility Address: 601 West Atlantic Avenue Delray Beach, Fl


FDEP Facility ID#: 9803851

mg/kg = milligrams per kilogram

Detected Parameter	Reported Unit	SCTL [1] Direct Exposure (Residential) 08/05/99	SCTL [2] Leachability based on Groundwater Criteria 08/05/99	Sample Identification Pit # 1 Center 08/22/01	Sample Identification Pit #2 West side of tank 08/24/01
TRPH	mg/kg	340	340	31	35

[1]SCTLs = Florida Department of Environmental Protection - Soil Cleanup Target Levels for Leachability based on groundwater criteria as established in 62.777 F.A.C. (effective August 5, 1999).
"BOLD" value indicates concentration in excess of FDEP-SCTL

FIGURES

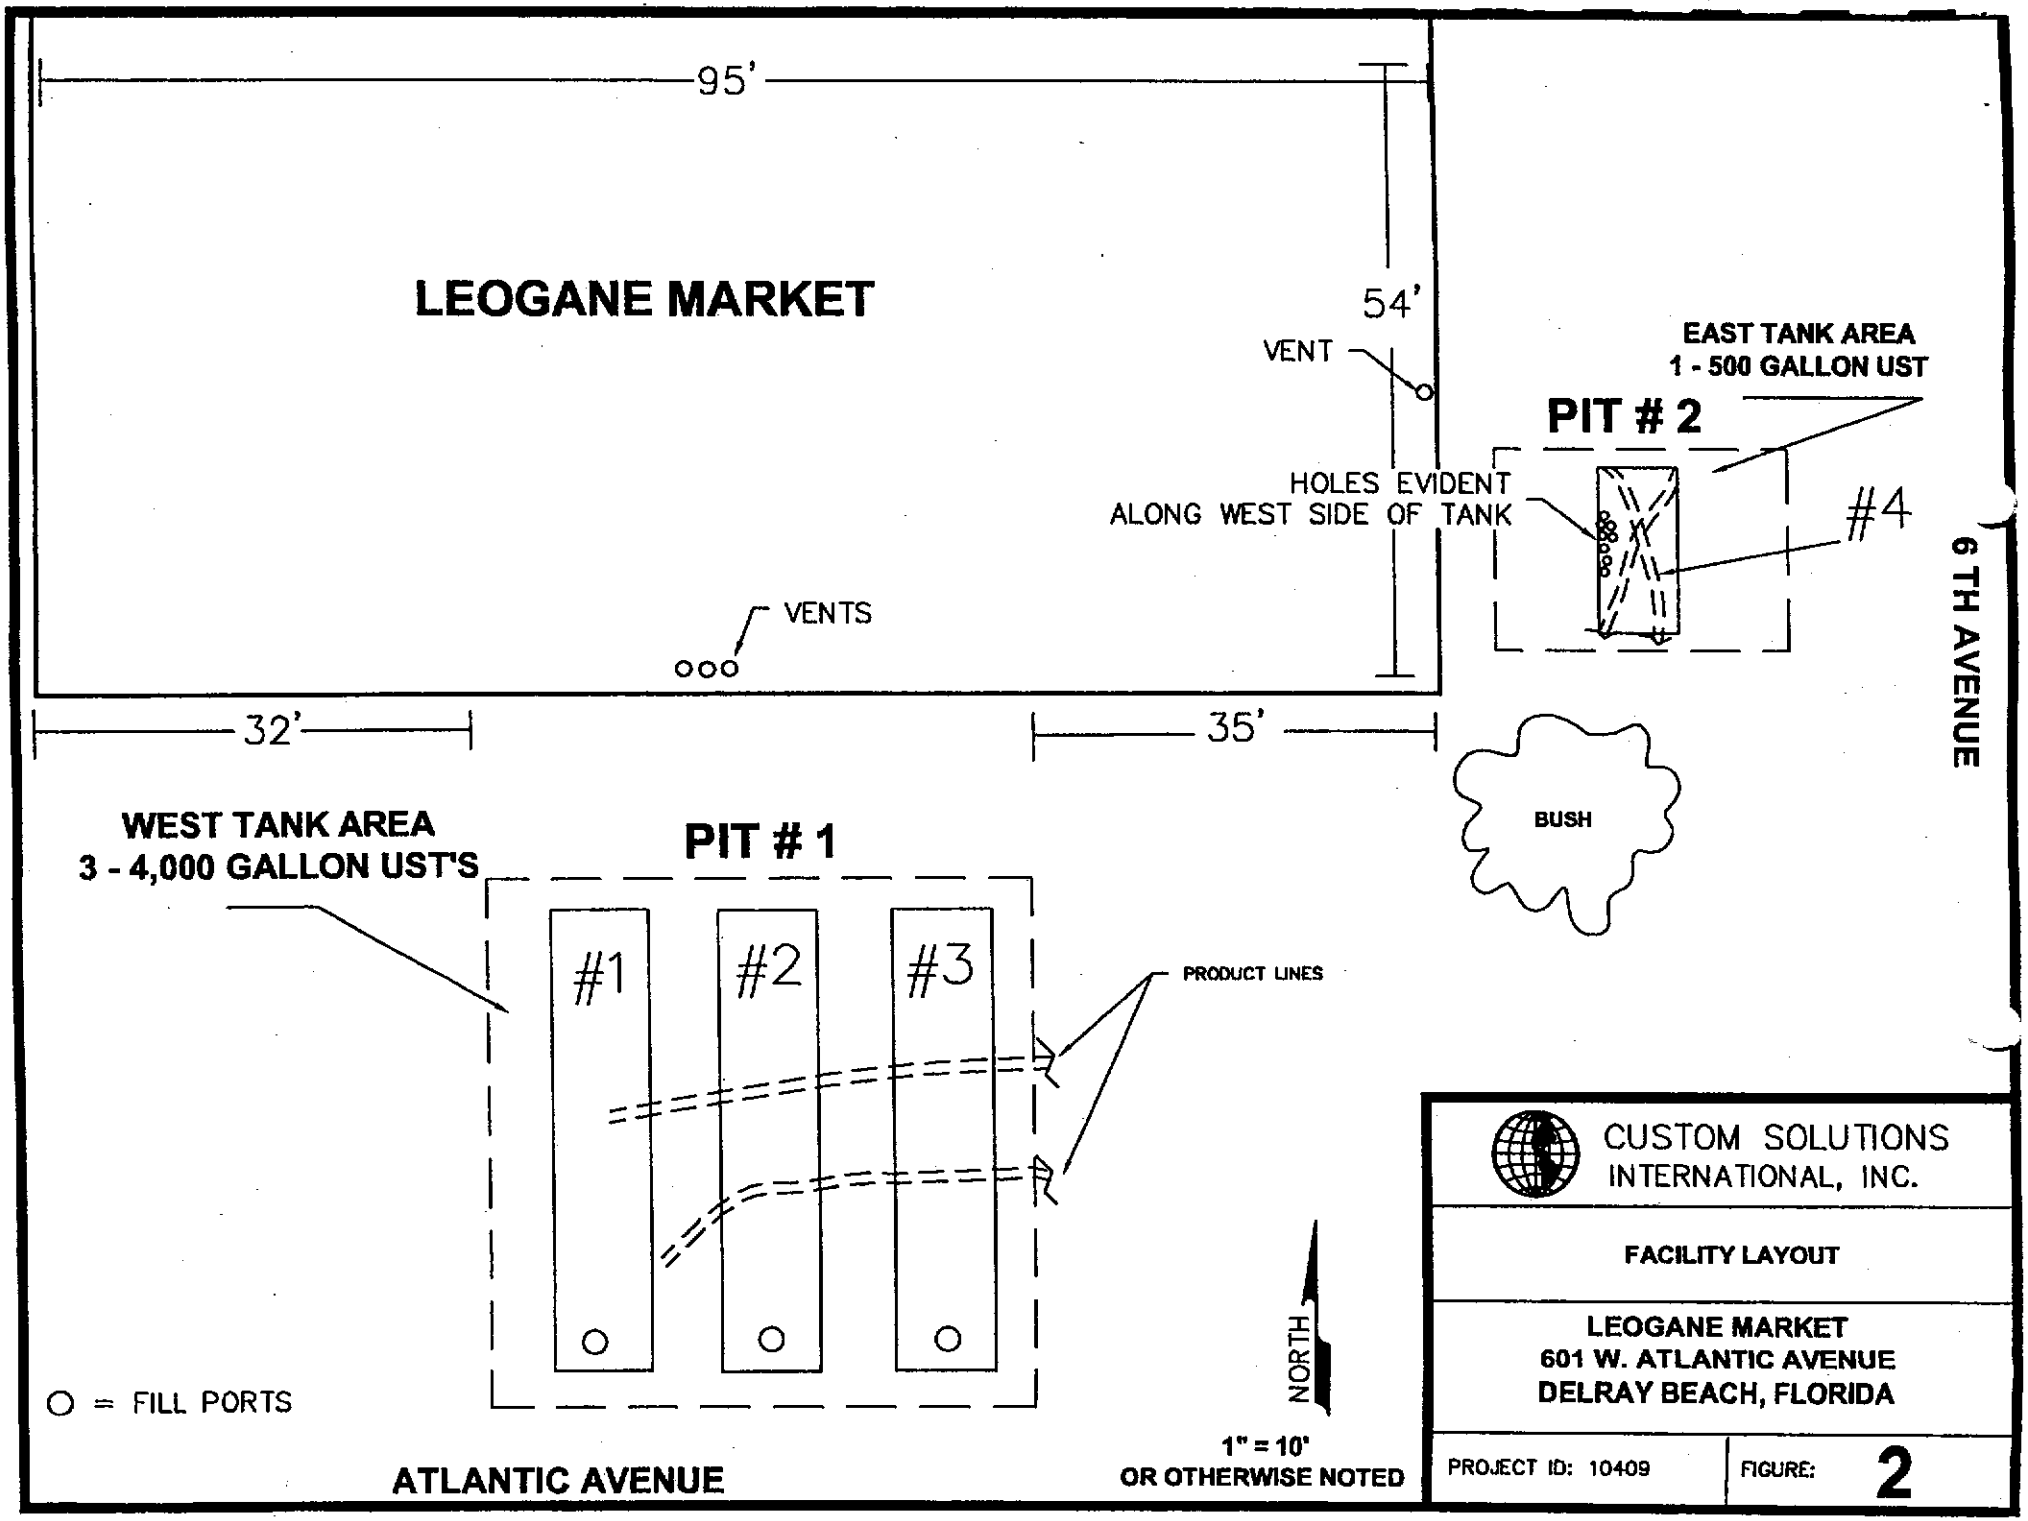



CUSTOM SOLUTIONS INTERNATIONAL, INC.

FACILITY LAYOUT

LEOGANE MARKET
601 W. ATLANTIC AVENUE
DELRAY BEACH, FLORIDA

PROJECT ID: 10409 | FIGURE: **2**

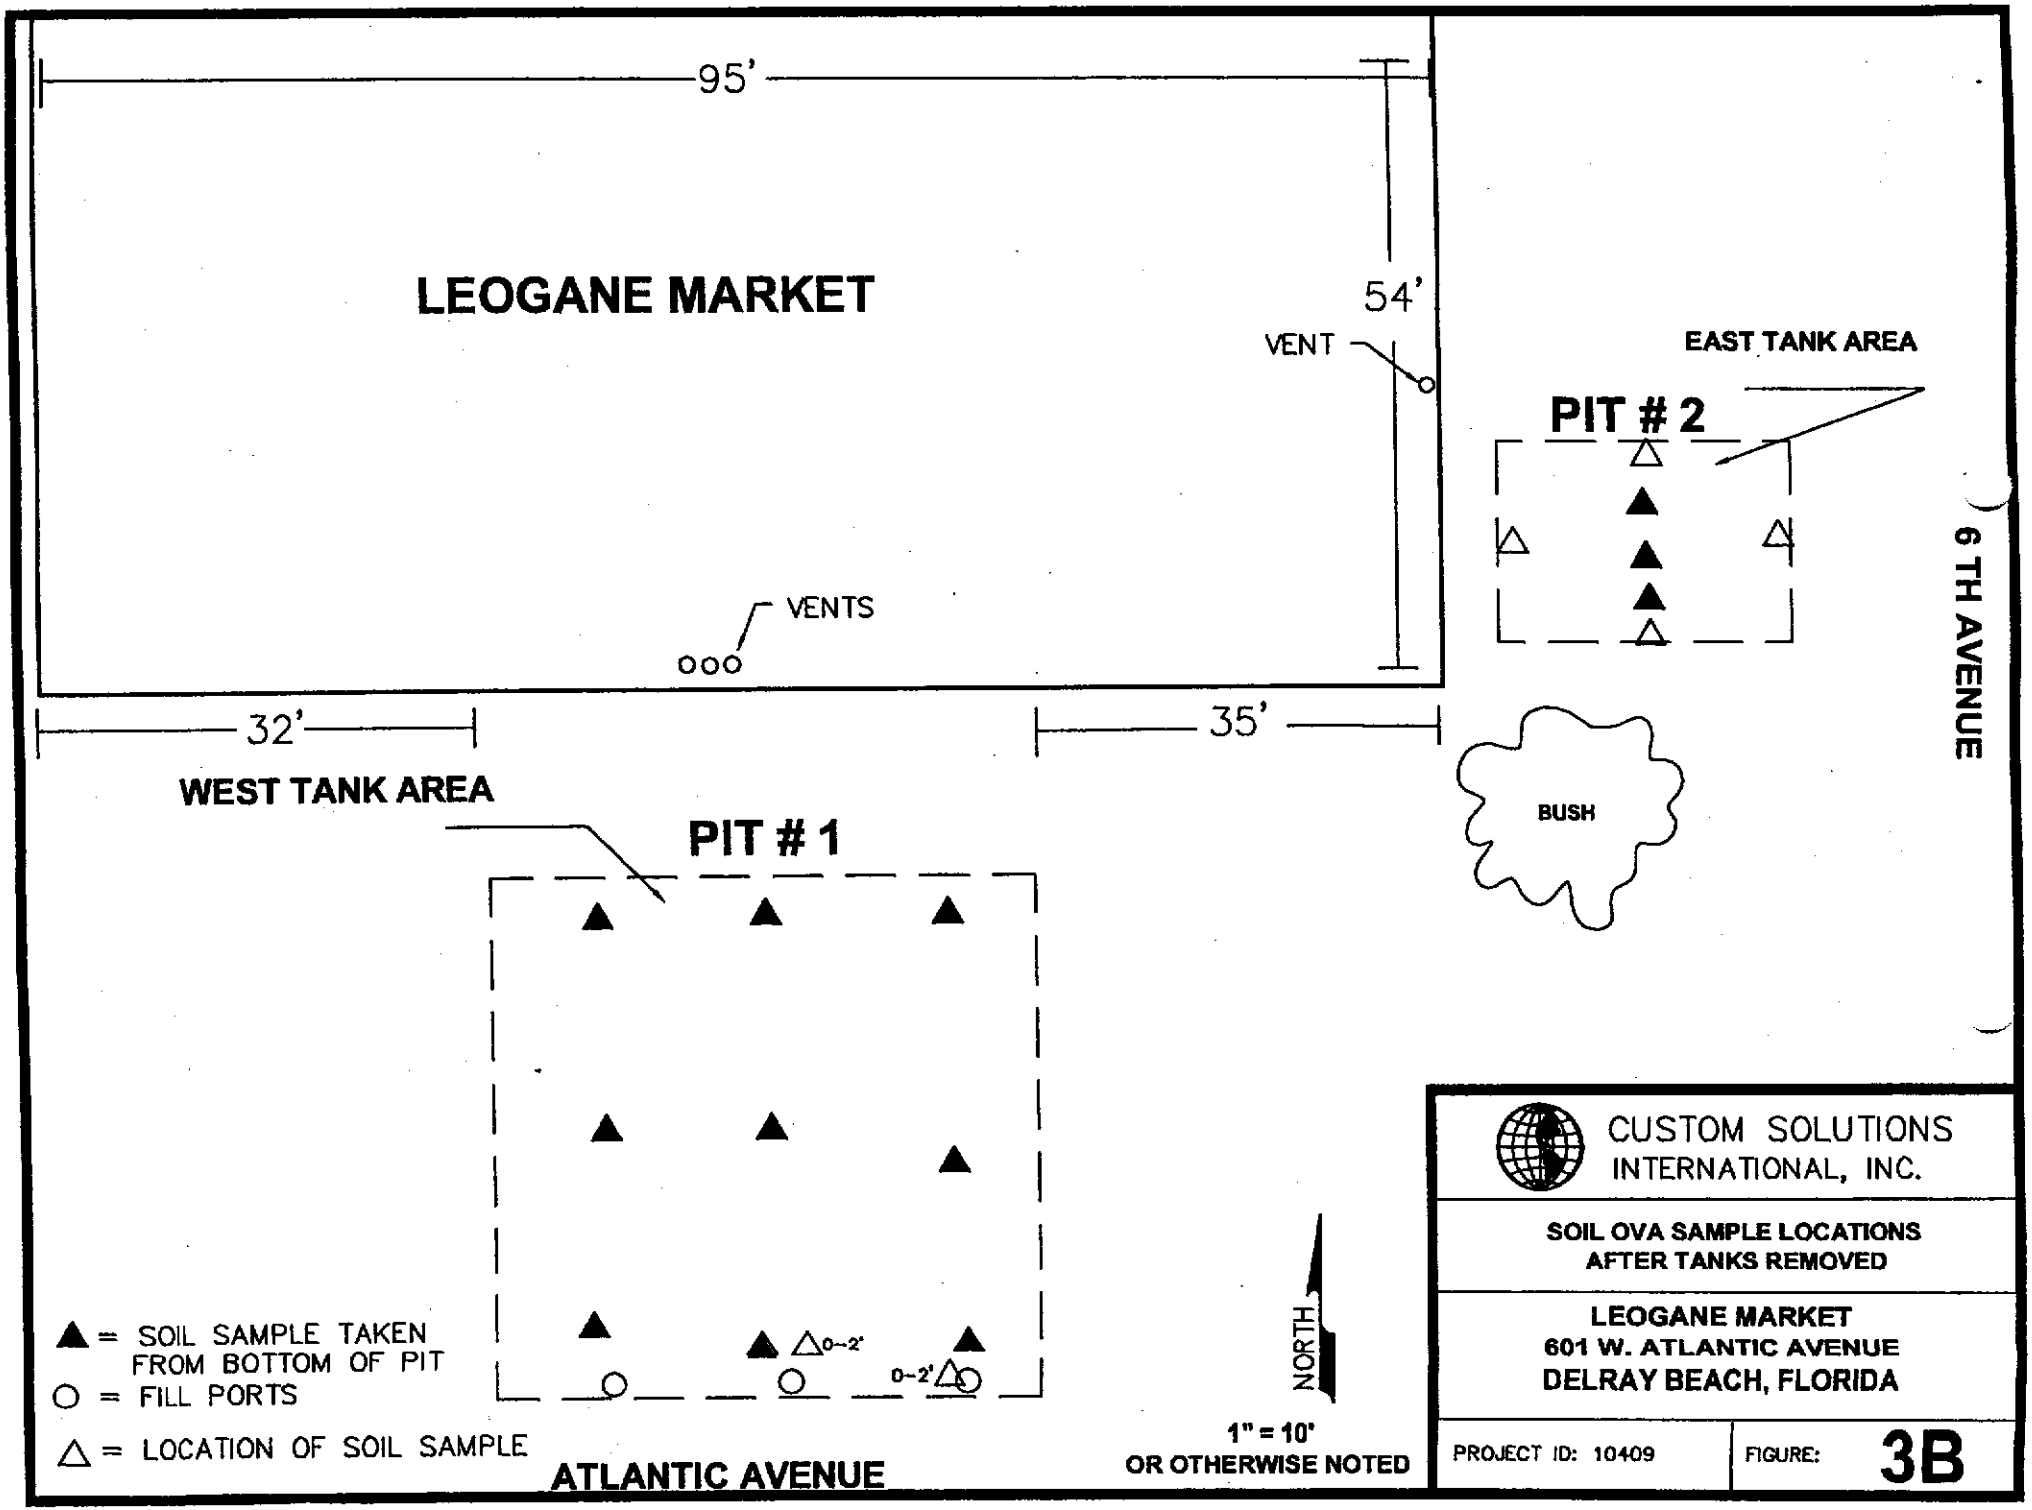
95'
LEOGANE MARKET
54'
VENT
EAST TANK AREA
PIT # 2
6 TH AVENUE
VENTS
32'
35'
WEST TANK AREA
BUSH
PIT # 1
▲ = SOIL SAMPLE TAKEN FROM BOTTOM OF PIT
○ = FILL PORTS
△ = LOCATION OF SOIL SAMPLE
0-2'
0-2'
NORTH
1" = 10'
OR OTHERWISE NOTED
ATLANTIC AVENUE
CUSTOM SOLUTIONS INTERNATIONAL, INC.
SOIL OVA SAMPLE LOCATIONS AFTER TANKS REMOVED
LEOGANE MARKET
601 W. ATLANTIC AVENUE
DELRAY BEACH, FLORIDA
PROJECT ID: 10409
FIGURE: 3B

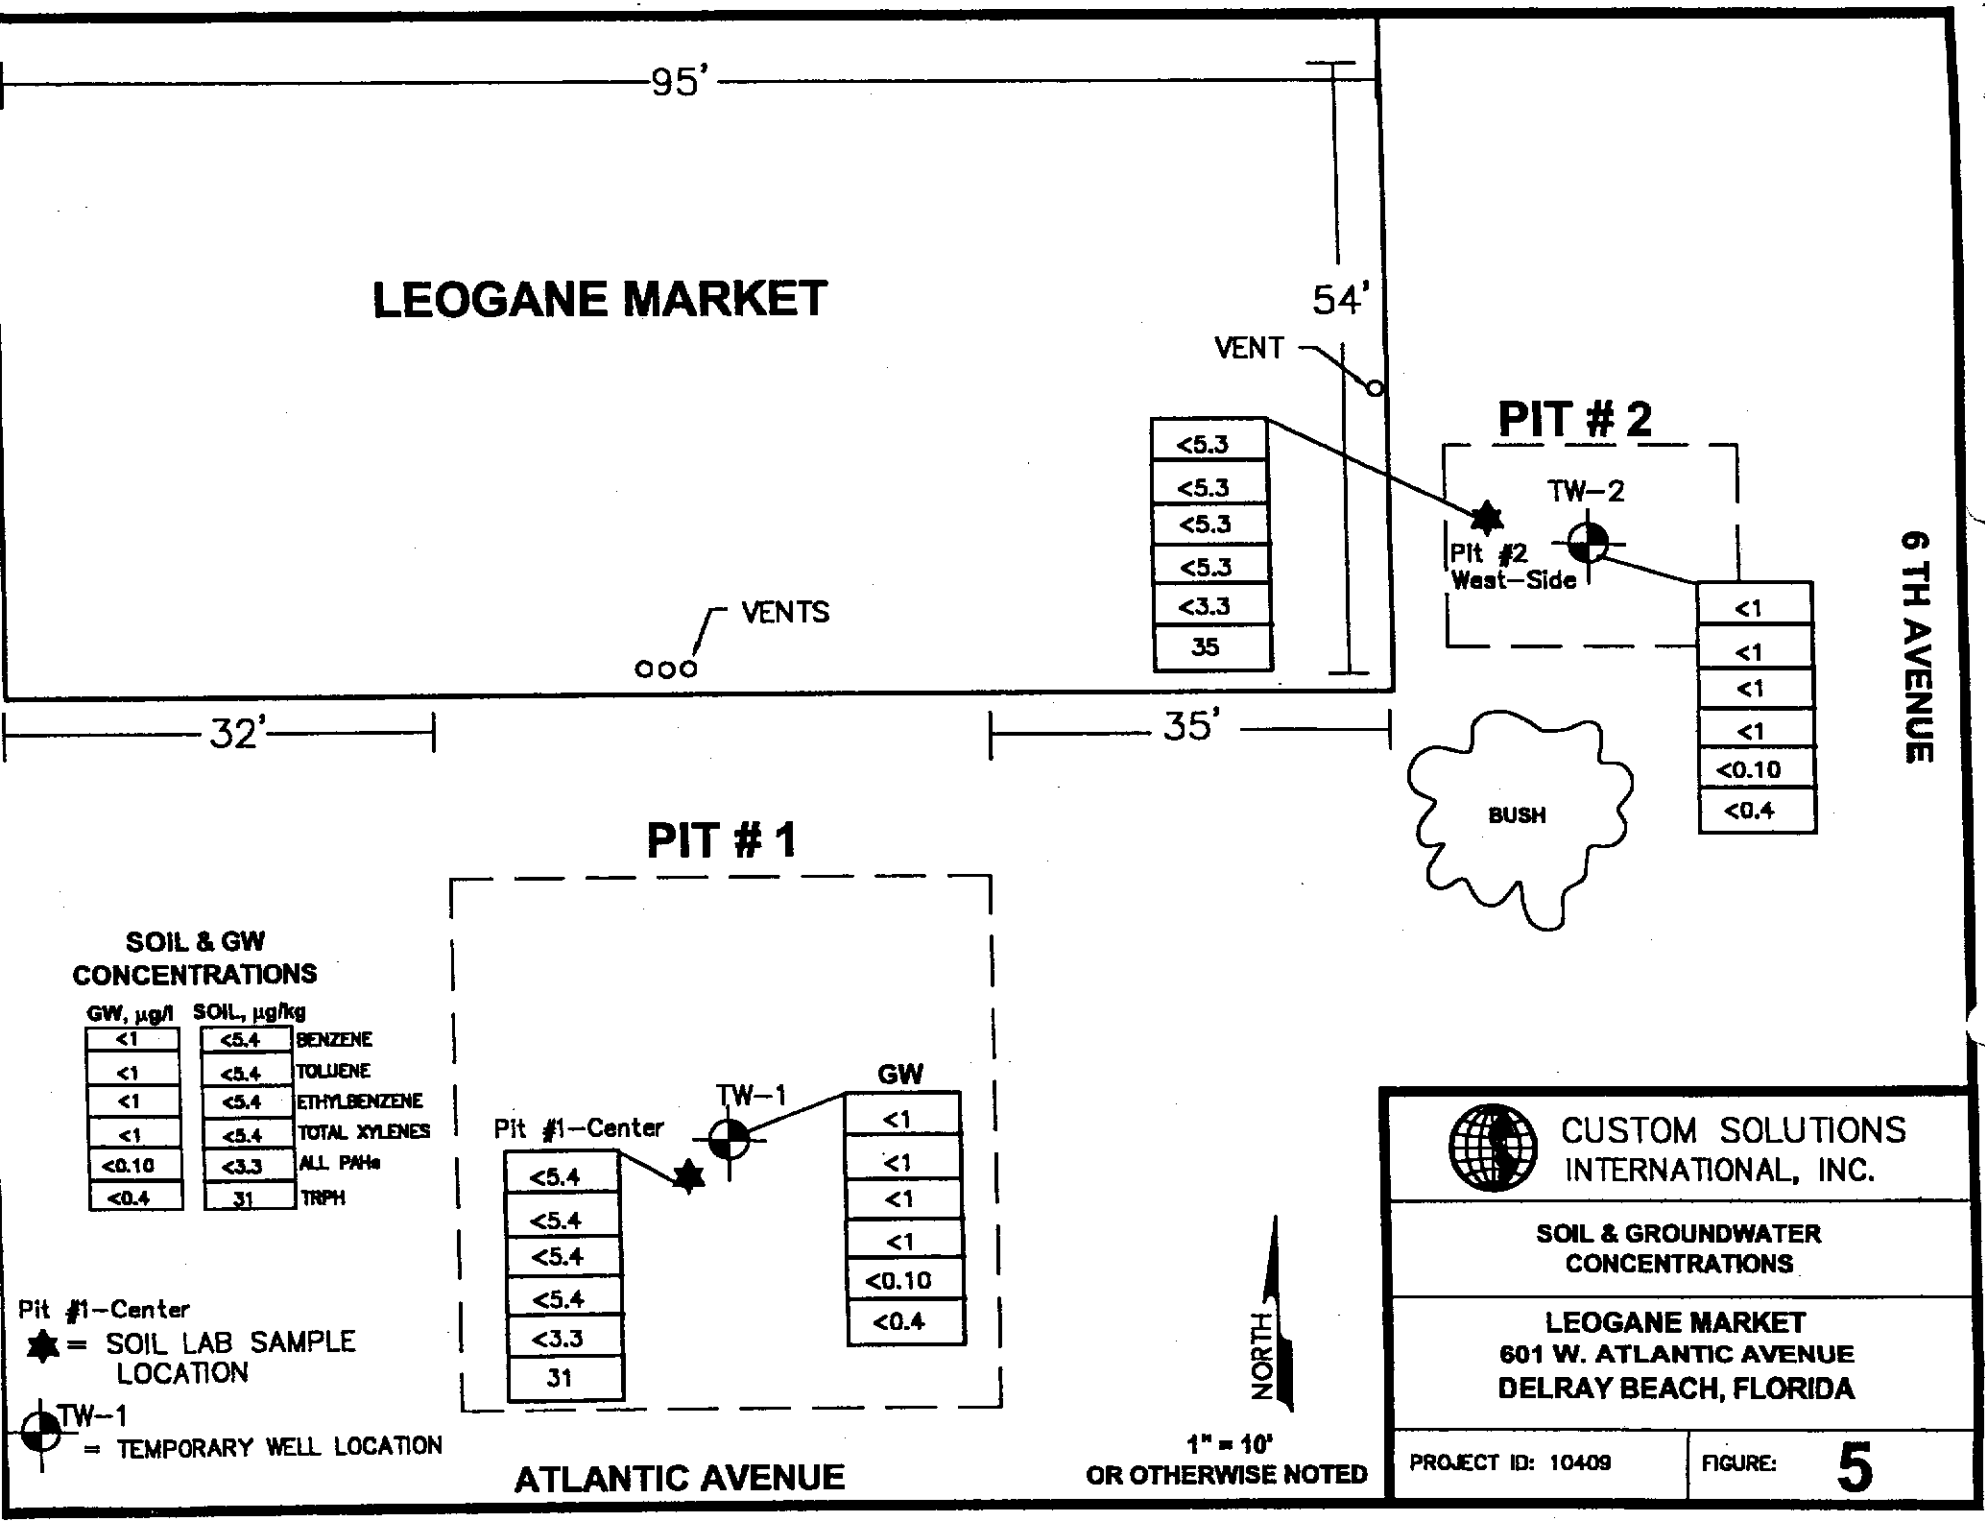

CUSTOM SOLUTIONS INTERNATIONAL, INC.

SOIL & GROUNDWATER CONCENTRATIONS

LEOGANE MARKET
601 W. ATLANTIC AVENUE
DELRAY BEACH, FLORIDA

PROJECT ID: 10409

FIGURE: **5**

CITY OF DELRAY BEACH

PERMIT TYPE:
SIGNS, MECH, PLBG, ELEC, PAVING, SHUTTER, FENCE, ROOF/ RE-ROOF, SCREEN ENCLOSURE, POOL, DECK, DOCK/SEAWALL/PILING, DUMPSTERS.

PERMIT No. 01-75358

DATE: 8-9-01

Notice of Commencement Required: YES X NO _____

JOB SITE ADDRESS: 601+615 W. ATLANTIC AVE SUBDIVISION _____

CONTRACTOR: CUSTOM TANK + INDUSTRIAL LICENSE No. PCC 056853

Description of Work: Remove 4 Underground TANKS + BACKFILL

Property Owner: JEROME FIGARO

SIGN DATE	MECHANICAL DATE	PLUMBING DATE	ELECTRICAL DATE
Slab/Found	Mech. Rough	Plbg Rough	Elec Rough
SPRAB	Change Out	Hot Water Chg Out	Service Chg
H.P.B.			Temp Serv
	Fire Final	**Fire Final**	**Site Light**
Sign Final	**Mech Final**	**Plbg Final**	**Elec Final**
PAVING	**FIRE SUPPR. or HOOD**	**FIRE SPRINKLER**	**SCREEN ENCLOSURE**
Subgrade	Mech Rough	Plbg Rough	Piling
Rock Base	**Fire Rough**	**Fire Rough**	Grade Beam
Brick Pavers	Mech Final	Plbg Final	Foundation
	Fire Final	**Fire Final**	Slab
Paving Final	**Suppr/Hood Final**	**Sprinkler Final**	**Scr.Encl.Final**
SHUTTER	**FENCE**	**ROOF/REROOF**	**DOCK/SEAWALL/PILING**
Electric	Footer	Sheathing	Framing
	Landscape	Tin Tag	Piling
	Fire Final	In-Progress	Steel
Shutter Final	**Fence Final**	**Roof Final**	**Final**
POOL/SPA	**DECK**	**DUMPSTER ENCLOSURE**	**OTHER:**
Piling	Piling	Foundation	
Grade Beam	Grade Beam	Slab	
Pool Steel	Foundation	Columns	
Plumbing:	Slab	Tie Beam	
Main Drain	Bonding	**LANDSCAPE**	
Piling		**FIRE**	
Electric:			
Bonding			
Pool/Spa Final	**Deck Final**	**Dumpster Final**	**FINAL**

ARNING TO OWNER: YOUR FAILURE TO RECORD A NOTICE OF COMMENCEMENT MAY RESULT IN YOUR AYING TWICE FOR IMPROVEMENTS TO YOUR PROPERTY. IF YOU INTEND TO OBTAIN FINANCING, ONSULT YOUR LENDER OR AN ATTORNEY BEFORE RECORDING THE NOTICE OF COMMENCEMENT.

FOR INSPECTION CALL: (561) 243-7200 AUTOMATED LINE: (561) 243-7218

01-75358

REMINDER
233-2400
PALM BEACH COUNTY ENVIRONMENTAL RESOURCES MANAGEMENT
CALL 48 HOURS BEFORE TANK REMOVAL OR INSTALLATION

Custom Tank & Industrial, Inc.
902 Clint Moore Road
Suite #208
Boca Raton, Fl. 33487
*Phone (561)998-1699**Fax(561)998-2699*

ENV. RES. MGMT.
Env. Enh. & Restoration ☐
Natural Resources Stewardship ☐
Resources Protection ☐
Mosquito Control ☐
Finance & Support Services ☐
Director ☐
Deputy Director ☐
Other ☐

To: Environmental Resource Management, Palm Beach, Fl.

RECEIVED
JUL - 9 2001
11@109
ENVIRONMENTAL RESOURCE MGMT.

Property Owner: Jerome Figaro
601 W. Atlantic Ave.
Delray Beach, Fl.

PALM BEACH COUNTY
DEPARTMENT OF ENVIRONMENTAL
RESOURCES MGMT.

JUL 10 2001

BY Patrick C. Wille

Site Address: Leogune Market
601 W Atlantic Ave.
Delray Beach, Fl

SCOPE OF WORK

Remove (3) 4,000 Gallon and (1) 550 Gallon Underground Steel Storage Tanks.

- *Obtain permits (City & County).*
- *Mob to site.*
- *Pump out liquids from tanks (Tank pumping performed by Magnum Tank).*
- *Excavate to the top of tanks and all lines.* SOIL SCREEN ONCE EVERY 20'
- *Inert Tanks with dry gas (CO2), pressure wash UST interior, drum sludge's and wastewater /PCW.*
- *Cut, cap and clean existing supply and vent lines.*
- *Excavate and remove UST'S from subsurface (cut, drain and cap all existing fuel piping).t*
- *Install clean back fill as needed.*
- *Replace surface to match existing.*
- *Remove all construction debris associated with tank removal.*
- *Arrange for all necessary regulatory inspections to meet existing building codes.*
- *Tank Closure assessment reports supplied by Custom Solutions International, Inc. 561-998-1699.* WITHIN 60 DAYS.

Qualifiers Name: Joseph Fornabaio
PSSC Number: PCC 056853


NOTES:
- FOLLOW FDEP APRIL 98 CLOSURE GUIDELINES.
- MINIMUM OF ONE SOIL AND ONE GROUNDWATER SAMPLE SHALL BE COLLECTED FROM EACH SOURCE AREA.
- SOIL AND GROUNDWATER SAMPLES SHALL BE COLLECTED IN THE LOCATION THAT YIELDS THE HIGHEST FIELD SCREENING RESULTS OR IN THE LOCATION BELIEVED TO BE MOST LIKELY TO HAVE CONTAMINATION.

PALM BEACH COUNTY DEPARTMENT OF ENVIRONMENTAL RESOURCES MANAGEMENT HAS REVIEWED THIS PROJECT FOR COMPLIANCE WITH STATE & FEDERAL STORAGE TANK REGULATIONS. UNLESS SPECIFIED, THIS REVIEW IS LIMITED TO TANKS, PIPING, CONTAINMENT, AND OTHER APPURTENANCES




NOTIFY
243-7200
DELRAY BEACH BUILDING DEPT.
Before 4:30PM the day *BEFORE*,
Installation or *Removal* of
Storage Tanks for Fire Dept.
Inspection

APPENDIX B





PHOTOGRAPHS

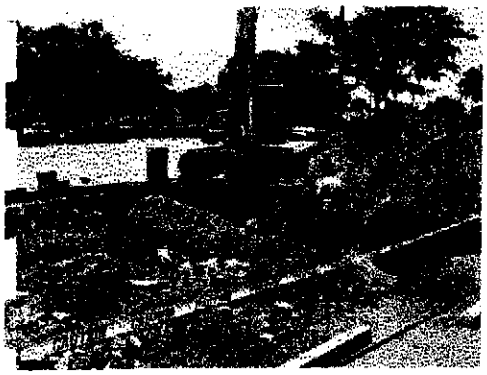





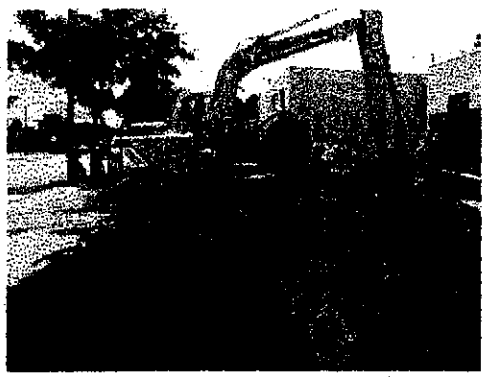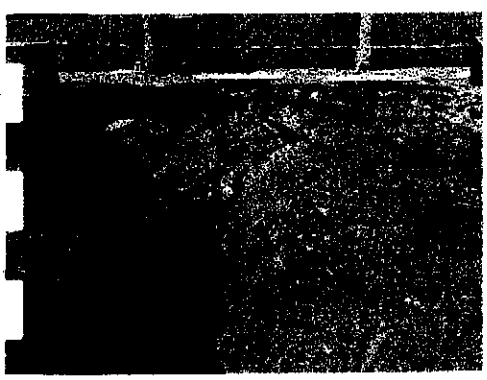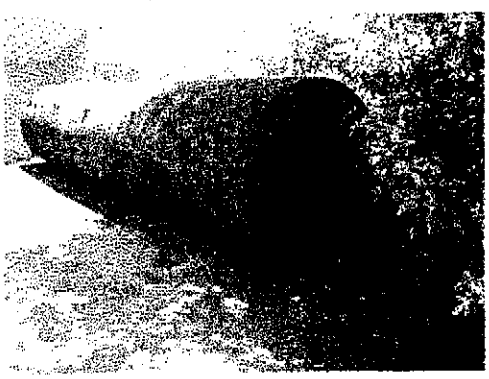



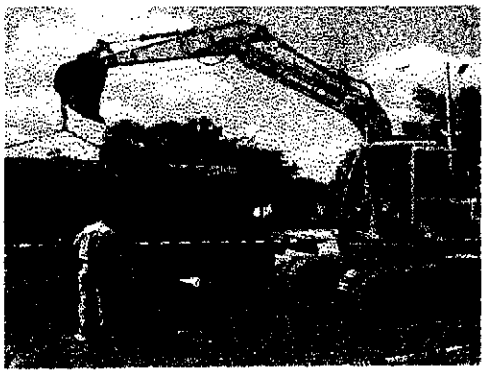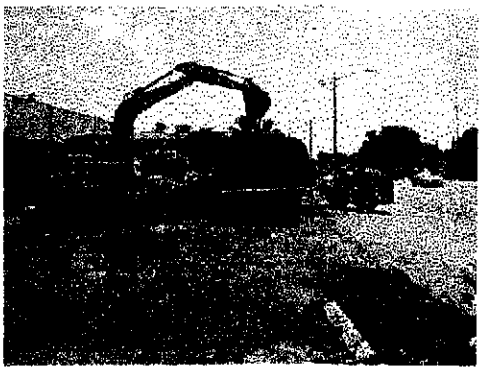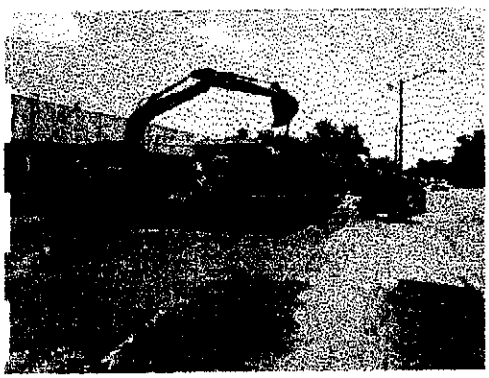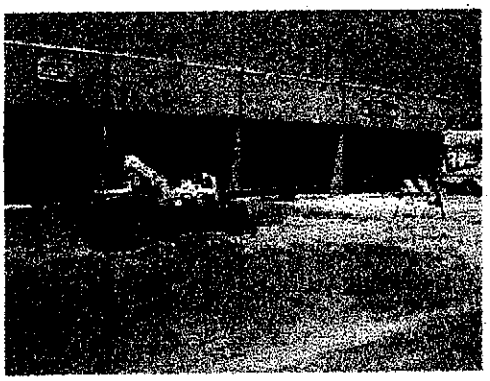

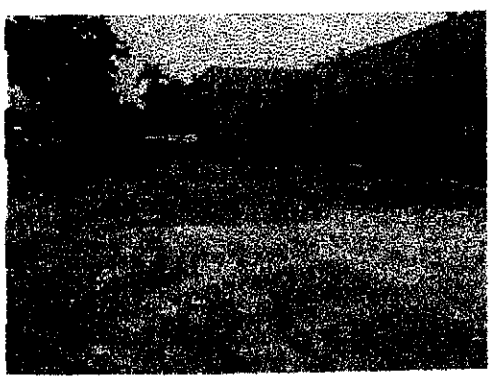DEP Form # 17-761.900(2)
Form Title Storage Tank Registration Form
Effective Date July 13, 1998
DEP Application No. _____
(Filled in by DEP)

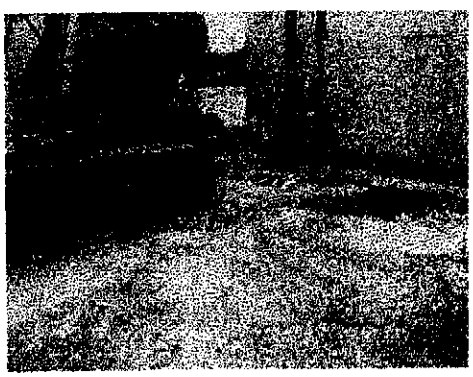Florida Department of Environmental Protection

Twin Towers Office Bldg. ● 2600 Blair Stone Road ● Tallahassee, Florida 32399-2400

Storage Tank Facility Registration Form

Submit a completed form for the facility when registration of storage tanks or compression vessels is required by Chapter 376.303, Florida Statutes

Please review *Registration Instructions* before completing the form.

Please check all that apply	☐ New Registration	☐ New Owner	☐ New Tanks
	☑ Facility Info Update/Correction	☐ Owner Info Update/Correction	☐ Tank Info Update/Correction

A. FACILITY INFORMATION

County: Palm Beach | DEP Facility ID: 50 9803851

Facility Name: JEROME FIGARO STORES (LEOGUNE MARKET)
Facility Address: 601 WEST ATLANTIC AVENUE City: DELRAY BEACH Zip: 33444
Facility Contact: WILLY MADDY Business Phone: (561) 376-8448
Facility Type(s): A NAICS Code: _____ Financial Responsibility: NONE

24 Hour Emergency Contact: _____ **Emergency Phone:** ( )

B. RESPONSIBLE PERSON INFORMATION - Identify Individual(s) or Business(es) responsible for storage tank management, fueling operations, and/or cleanup activities at the facility location named above. **Provide additional information in an attachment if necessary.**

Name: JEROME FIGARO	Facility - Responsible Person Relation Type:	Effective Date:
Mail Address: 110 SOUTHWEST 6TH AVENUE	☑ Facility Account Owner (pays fees)	
City, ST, Zip: DELRAY BEACH, FL 33444-2536	Facility Account Owner information must be provided when the facility contains active (in-use) storage tanks on site.	
Contact: JEROME FIGARO		
Telephone: (561) 376-8448	STCM Account Number (if known)	
Identify other appropriate facility relationships for this party: ☐ Facility Owner/Operator ☐ Property Owner ☐ Storage Tank Owner		

Name:	Other owner, relationship type(s)	Effective Date:
Mail Address:	☐ Facility Owner/Operator	
City, ST, Zip:	☐ Property Owner	
Contact:	☐ Storage Tank Owner	
Telephone:	☐ Other :	

C. TANK/VESSEL INFORMATION - Complete one row for each storage tank or compression vessel system located at this facility.

Tank ID	T/V	A/U	Capacity	Installed	Content	Status/Effective Date		Construction	Piping	Monitoring
1	T	U	4000		B	B		C	B	X
2	T	U	4000		B	B		C	B	X
3	T	U	4000		B	B		C	B	X
4	T	U	550		Y	B		C	B	X

Certified Contractor (performing tank installation or removal): _____ DBPR License No.: _____

Registration Certification: To the best of my knowledge and belief, all information submitted on this form is true, accurate and complete.

James Hibbits
Print Name & Title

Signature

07-12-01
Date

Northwest District
160 Governmental Center
Pensacola, FL 32501
850-595-8360

Northeast District
7825 Baymeadows Way,
Suite B200
Jacksonville, FL 32256
904-448-4300

Central District
3319 Maguire Blvd.
Suite 232
Orlando, FL 32803
407-894-7555

Southwest District
3804 Coconut Palm Drive
Tampa, FL 33619
813-774-8100

Southeast District
400 North. Congress Ave.
West Palm Beach, FL 33416
561-681-6600

South District
2295 Victoria Ave.
Suite 364
Fort Myers, FL 33901
941-332-6975

Marathon Beach Office
2796 Overseas Hwy.
Suite 221
Marathon, FL 33050
305-289-2310

Department of Environmental Protection

Towers Office Building ♦ 2600 Blair Stone Road ♦ Tallahassee, Florida 32399-2400

DEP Form 62-761.900(8)
Form Title: Limited Closure Summary Report
Effective Date: 7/13/98

Limited Closure Summary Report

This form is required for facilities that have sites with documented contamination requiring a site assessment in accordance with Chapter 62-770, F.A.C. This includes those facilities that are eligible for the Early Detection Incentive Program (EDI), the Florida Petroleum Liability and Restoration Insurance Program (FPLRIP), and the Petroleum Cleanup Participation Program (PCPP), pursuant to Sections 376.3071 and 376.3072, F.S. Documentation of procedures followed, and results obtained during closure shall be reported in this form, along with any attachments. This form shall be submitted to the County within 60 days of completion of the closure in accordance with Section A of the "Storage Tank System Closure Assessment Requirements."

Complete All Applicable Blanks. Please Print or Type

General Information

Date 9/25/01	FDEP Facility ID Number 50/9803381	County Palm Beach
Facility Name Jerome Figaro Stores		Facility Telephone #: (561) 376-8448
Facility Address: 601 West Atlantic Ave	Del Ray Bch, FL	
Owner or Operator Name: Jerome Figaro		Owner/Operator phone #: (561) 376-8448
Mailing Address: 110 SW. 6th Ave.	Del Ray Bch, FL	

Storage Tank System Closure Information

1. Were the storage tanks(s): (Check one or both)

• Aboveground	• Underground ✓

2. General System Information

Types of Products Stored: UNK./GASOLINE	Number of Tanks Closed 4	Age(s) of Tanks 20 yrs

3. Was the Limited Closure Summary Report Performed as a Result of: (check one or more)

✳ Tank Systems Removal?	• Spill Containment Installation?	• Change in Storage to a Non-Regulated Substance?
• Tank Systems Closed in Place?	• Dispenser Liners Installation?	• Release Prevention Barrier Installation?
• Piping Sump Installation?	• Secondary Containment Installation?	• Other? (please explain)

4. Please Check Yes or No to the following:

a. Was there previously reported contamination discovered on site? If yes, was UNK ✓	• Yes	• No
1. A Discharge Report Form submitted to the County? UNK ✓	• Yes	• No
2. An investigation performed in accordance with Rule 62-761.820, F.A.C.? UNK ✓	• Yes	• No
b. Is the depth to groundwater less than 20 feet?	• Yes	• No
c. Are there monitoring wells on site? If yes, were they - INSTALLED TEMPORARY WELLS	• Yes	• No
1. Groundwater monitoring wells?	• Yes	• No
2. Vapor monitoring wells?	• Yes	• No
3. Used for closure assessment sampling?	• Yes	• No
4. Properly closed?	• Yes	• No
5. Retained for site assessment purposes?	• Yes	• No
d. If tanks were replaced, were contaminated soils returned to the tank excavation? NA ✓	• Yes	• No

Signature of owner or operator

Signature of person performing Limited Closure Assessment

Kristopher Schad
Name of person performing Limited Closure Assessment

(date) 9-26-01 (date) 09-26-01 Affiliation Custom Solutions

Florida Department of Environmental Protection

Division of Waste Management

Storage Tank Compliance Inspection Report

Facility ID. #: 9803851 County: Palm Beach

Facility Name: JEROME FIGARO STORES (LEOGUNE MARKET)

Facility Location: 601 WEST ATLANTIC AVENUE, DELRAY BEACH

Facility Contact: WILLY MADDY Phone: (561) 376-8448

Owner: JEROME FIGARO Phone: (561) 376-8448

Owner Address: 110 SOUTHWEST 6TH AVENUE , DELRAY BEACH, FL 33444-2536

Owner Contact: JEROME FIGARO Owner Change Date: 5/1/01

Latitude: 26:27:42 Longitude: 80:04:46 # USTs 0 # ASTs 0 Facility Type: A

Check box for type of inspection performed and attach appropriate form(s). Provide or correct latitude/longitude when appropriate.

○ TCI	Compliance Inspection (Annual)	○ TDI	Discharge Inspection/Evaluation
○ TCDI	Compliance Inspection (DRF received)	○ TIN	Installation Inspection
○ TCPI	Compliance Inspection (Complaint received)	✓ TXI	Closure Inspection
○ TCR	Compliance Re-Inspection		

Tank #	Size	Contents	Date Installed	Under or Above	Tank Type	Integral Piping	Monitoring System	Tank Status
1	4000	B		U	C	B	X	B
2	4000	B		U	C	B	X	B
3	4000	B		U	C	B	X	B
4	550	Y		U	C	B	X	B

ON SITE FOR REMOVAL OF STEEL USTs MONITORING APPROXIMATELY 1 1/2" x 24' (VARIOUS LENGTHS) SEE PAGE 2 FOR DETAILS. WESTERN SIDE (WESTERN SIDE OF EXCAVATION) DO NOT HAVE POWER SOIL SCREEN FORMA FOR ON SITE TO REMOVE PRODUCT FROM GROUND WATER. THIS WAS (APPROXIMATELY USD GALLONS OF ENCOUNTERED WATER). THE WELL INSTALLED WITH PVC PIPE DUE TO CAVE-IN. FIRST TANK REMOVED NOT APPEAR TO HAVE ANY HOLES DUE TO CORROSION. SOIL SCREENING PERFORMED BOTH TANK AT WITH NEGATIVE RESULTS APPROVED TO PROCEED AFTER FIRST TANK WAS CUT OPEN. TANKS WERE REMOVED HOLES. AT WAS FILLED WITH CLEAN SAND. TANKS WERE TRANSPORTED WITH HIGHEST READINGS OF 0 PPM. TWO SOIL SAMPLES WERE TAKEN FROM EXCAVATION AT APPROXIMATELY 4 FEET BELOW GROUND SURFACE.

Financial Responsibility - Verify owner's coverage. Select *Insurance* or *Other*, and provide *Mechanism*, if appropriate.

Type: NONE Carrier: Eff. Date: Exp. Date:

Based upon the inspection results and information provided by the owner/operator this facility appears to meet the requirements of Florida Administrative Code 62-761. Yes No CWOE-Compliance without Enforcement

A re-inspection will be scheduled on or after ____ days to verify correction of the non-compliance items noted.

Storage Tank Program Office: Palm Beach County Environmental Resources Management

PHILIP NORTON / (561) 233-2511
Inspector Name / Phone No. (Print):

Contact Name (Print):

Contact's Signature & Date

APPENDIX E

IDW – MANIFEST DOCUMENTATION

015812-000001 17:07:21 Division: 010

SHIPPER NO. 0010983

THIS MEMORANDUM is an acknowledgement that a bill of lading has been issued and is not the Original Bill of Lading, nor a copy or duplicate, covering the property named herein, and is intended solely for filing or record.
RECEIVED, subject to the classifications and tariffs in effect on the date of the receipt by the carrier of the property described in the Original Bill of Lading.

CARRIER NO. _____

IPC/MAGNUM - POMPANO FLD 984 262 410 DATE: 08/28/2001

(NAME OF CARRIER) (SCAC)

) IPC/MAGNUM - POMPANO CONSIGNEE	**FROM** CUSTOM SOLUTIONS SHIPPER
1280 N.E. 48TH STREET STREET	615 W ATLANTIC AVENUE STREET
POMPANO BEACH FL 33064 DESTINATION STATE ZIP	DELRAY BEACH FL 33411 ORIGIN STATE ZIP

UTE: U.S. DOT Hazmat Reg. No. VEHICLE NUMBER

NO. IPPING UNIT	O HM	Description of articles, special marks, and exceptions	WEIGHT (Subject to correction)	Class or Rate	CHARGES (For carrier use only)	Ch col
22		GASOLINE MIXTURE,3,UN1203, PGII DIESEL MIXTURE,3,NA1993,PG III FUEL,AVIATION TURBINE ENGINE MIXTURE,3,U	110	G		

I CERTIFY THAT THIS MATERIAL IS REGULATED UNDER PETROLEUM CONTACT WATERS, AS DEFINED IN FAC 62-740. THIS MATERIAL DOES NOT CONTAIN HAZARDOUS CONSTITUENTS ABOVE THE LEVELS OF THOSE FOUND IN THE PRODUCT SOURCE.

_____ INITIALS

MIT C.O.D. TO:
DDRESS: IPC/MAGNUM - POMPANO
1280 N.E. 48TH STREET
TY: POMPANO BEACH STATE FL ZIP 33064

COD AMT: $

C.O.D. Fee:
PREPAID ☐
COLLECT ☐ $

he shipment moves between two ports by a carrier by water, the law equires that the bill of lading shall state whether it is "carrier's or shipper's veight".

ote. - where the rate is dependent on value, shippers are required to state cifically in writing the agreed or declared value of the property.

agreed or declared value of the property is hereby specifically stated by he shipper to be not exceeding _____ per _____

Subject to Section 7 of conditions of applicable bill of lading, if this shipment is to be delivered to the consignee without recourse on the consignor, the consignor shall sign the following statement:
The carrier shall not make delivery of this shipment without payment of freight and all other lawful charges.

_____
(Signature of Consignor)

TOTAL CHARGES: $

FREIGHT CHARGES
Freight Prepaid except when box at right is checked ☐ Check bo if charges to be collect

ECEIVED, subject to the classifications and tariffs in effect on the date of this Bill of Lading, the property described above in apparent good order, except as noted (contents and condition of contents of packages unkno rked, consigned, and destined as indicated above, which said company (the word company being understood throughout this contract as meaning any person or corporation in possession of the property under act) agrees to carry to its usual place of delivery at said destination, if on its own road or its own water line, otherwise to deliver to another carrier on the route to said destination. It is mutually agreed as to each carri any of said property over all or any portion of said route to destination, and as to each party at any time interested in all or any of said property, that every service to be performed hereunder shall be subject to all itions not prohibited by law, whether printed or written, herein contained (as specified in Appendix B to Part 1035) which are hereby agreed to by the shipper and accepted for himself and his assigns.

his is to certify that the above-named materials are properly classified, described, packed, marked, and labeled/placarded, and e in proper condition for transportation according to the applicable regulations of the Department of Transportation PER:

PRERSTOM SOLUTIONS

CARRIER/MAGNUM - POMPANO

PER: [signature]

DATE: 8/29/01

800 235-0199

ERGENCY RESPONSE EPHONE NUMBER: ( )

MONITORED AT ALL TIMES THE HAZARDOUS MATERIAL IS IN TRANSPORTATION INCLUDING STORAGE INCIDENTAL TO TRANSPORTATION. (172.604)

rk with "X" to designate Hazardous Material as defined in The Department of Transportation

APPENIX F
SOIL & GROUNDWATER LABORATORY REPORT
WITH
CHAIN-OF-CUSTODY DOCUMENTATION
AND
WATER SAMPLING LOGS

Envirodyne Inc.

4805 N.W. 2nd Avenue
Boca Raton, FL 33431
561-989-5225
edyne@bellsouth.net

CERTIFICATE OF ANALYSIS

Custom Solutions International
902 Clint Moore Road Suite 208
Boca Raton, FL 33487

September 4, 2001
Report: 2001/08414
Sample No: 2001/08414- 1

Attention: Kris Scheid

Project: CTI Delray Beach
615-619 West Atlantic Avenue Delray Beach, FL

Collected by: Kris Scheid

Collected on: 08/24/01
Received on: 08/24/01

SAMPLE ID: Pit #2 W Side of Tank

PARAMETER	RESULT	METHOD	DL	UNITS	DATE	ANALYST
% Solids	94	D2216		%	08/27/01	YJC

Analysis Performed in Accordance with E.P.A. Methods
Laboratory Certification No. E86188

QA/QC Review
BDL=Below Detection Limit
DL=Detection Limit

Envirodyne Inc.

4805 N.W. 2nd Avenue
Boca Raton, FL 33431
561-989-5225
edyne@bellsouth.net

CERTIFICATE OF ANALYSIS

Custom Solutions International
902 Clint Moore Road Suite 208
Boca Raton, FL 33487

September 4, 2001
Report: 2001/08414
Sample No: 2001/08414- 1

Attention: Kris Scheid

Project: CTI Delray Beach
615-619 West Atlantic Avenue Delray Beach, FL

Collected by: Kris Scheid

Collected on: 08/24/01
Received on: 08/24/01

SAMPLE ID: Pit #2 W Side of Tank

Date of Analysis: 08/31/01
Date of Extraction: 08/31/01

8310 POLYNUCLEAR AROMATIC HYDROCARBONS

PARAMETER	RESULT	DL	UNITS	ANALYST
Acenaphthene	BDL	3.3	µg/kg	KMK
Acenaphthylene	BDL	3.3	µg/kg	KMK
Anthracene	BDL	3.3	µg/kg	KMK
Benzo(a)anthracene	BDL	3.3	µg/kg	KMK
Benzo(b)fluoranthene	BDL	3.3	µg/kg	KMK
Benzo(g,h,i)perylene	BDL	3.3	µg/kg	KMK
Benzo(k)fluoranthene	BDL	3.3	µg/kg	KMK
Benzo(a)pyrene	BDL	3.3	ug/kg	KMK
Chrysene	BDL	3.3	µg/kg	KMK
Dibenzo(a,h)anthracene	BDL	3.3	µg/kg	KMK
Fluoranthene	BDL	3.3	µg/kg	KMK
Fluorene	BDL	3.3	µg/kg	KMK
Indeno(1,2,3-c,d)pyrene	BDL	3.3	µg/kg	KMK
1-Methylnaphthalene	BDL	3.3	µg/kg	KMK
2-Methylnaphthalene	BDL	3.3	µg/kg	KMK
Naphthalene	BDL	3.3	µg/kg	KMK
Phenanthrene	BDL	3.3	µg/kg	KMK
Pyrene	BDL	3.3	µg/kg	KMK

Analysis Performed in Accordance with E.P.A. Methods
Laboratory Certification No. E86188

QA/QC Review
BDL=Below Detection Limit
DL=Detection Limit

Envirodyne Inc.

CHAIN OF CUSTODY RECORD
AND
ANALYSIS REQUEST

4805 NW 2nd Avenue • Boca Raton, FL 33431
(561) 989-5225 • Fax (561) 989-5204

PROJECT NUMBER	PROJECT NAME	P.O. NUMBER	SAMPLE TYPE	PRESERVATIVE
	CTI Delray Tank Closure	815387		ICE / ICE / ICE

PROJECT LOCATION: 615 - 619 West Atlantic Ave, Delray Beach, Fl

CLIENT NAME: CSI

CLIENT ADDRESS: 902 Clint Moore Rd Ste 208, Boca Raton, Fl 33487

PHONE: 561 998-1699 FAX: 561 998-2699

ANALYSES REQUESTED

RUSH TAT (SURCHARGE) ☐ DUE DATE: _____

SAMPLE INFORMATION

NUMBER	DATE	TIME	IDENTIFICATION	SOLID	LIQUID	AIR	NON-AQUEOUS LIQUID	8021 B BTEX MTBE	8310 PAH FL-PRO	NO. OF CONTAINERS	REMARKS
1	8/22/01	15:20	P.T #1 Center	✓			✓	✓	✓	5	ENCORES (2)
2											
3											
4											
5											
6											
7											
8											
9											
10											

SAMPLE COLLECTED BY: Kris Scheid

ARE THESE SAMPLES LISTED OR CHARACTERISTIC HAZARDOUS WASTE? ☐ YES ☐ NO

ARE THESE SAMPLES FROM ☐ PETROLEUM ☐ DRY CLEANER OR ☐ OTHER SITE? _____

5 TOTAL OF ALL CONTAINERS

SEND REPORT TO (PERSON): Kris Scheid

SAMPLES CONDITION: intact 4°C

LOG NUMBER: 20011083 93

	RELINQUISHED BY	DATE	TIME		RECEIVED BY	DATE	TIME
1	Kris Scheid	8/23/01	12:35	2	Jeffrey Jang	8/23/01	12:35
3				4			
5				6			

Envirodyne Inc.

4805 N.W. 2nd Avenue
Boca Raton, FL 33431
561-989-5225
edyne@bellsouth.net

CERTIFICATE OF ANALYSIS

Custom Solutions International
902 Clint Moore Road Suite 208
Boca Raton, FL 33487

August 30, 2001
Report: 2001/08393
Sample No: 2001/08393- 1

Attention: Kris Scheid

Project: CTI Delray Tank Closure
615-619 West Atlantic Avenue Delray Beach, FL

Collected by: Kris Scheid

Collected on: 08/22/01
Received on: 08/23/01

SAMPLE ID: Pit-1 Center (Soil)

Date of Analysis: 08/24/01

5035/8021B BTEX + MTBE

PARAMETER	RESULT	DL	UNITS	ANALYST
Benzene	BDL	5.4	µg/kg	ADM
Ethylbenzene	BDL	5.4	µg/kg	ADM
Methyl-tert-butyl ether	BDL	5.4	µg/kg	ADM
Toluene	BDL	5.4	µg/kg	ADM
Xylenes, Total	BDL	5.4	µg/kg	ADM

Analysis Performed in Accordance with E.P.A. Methods
Laboratory Certification No. E86188

QA/QC Review
BDL=Below Detection Limit
DL=Detection Limit

Envirodyne Inc.

4805 N.W. 2nd Avenue
Boca Raton, FL 33431
561-989-5225
edyne@bellsouth.net

CERTIFICATE OF ANALYSIS

Custom Solutions International
902 Clint Moore Road Suite 208
Boca Raton, FL 33487

August 30, 2001
Report: 2001/08393
Sample No: 2001/08393- 1

Attention: Kris Scheid

Project: CTI Delray Tank Closure
615-619 West Atlantic Avenue Delray Beach, FL

Collected by: Kris Scheid

Collected on: 08/22/01
Received on: 08/23/01

SAMPLE ID: Pit-1 Center (Soil)

Date of Analysis: 08/28/01
Date of Extraction: 08/27/01

FL-PRO TOTAL RECOVERABLE PETROLEUM HYDROCARBONS

PARAMETER	RESULT	DL	UNITS	ANALYST
Petroleum Range Organics	31	10	mg/kg	MLD
Hydrocarbon Range	C8-C40			MLD

Analysis contained herein conform to EPA, Standard Methods and DEP approved methods per Envirodyne Comprehensive Quality Assurance Plan No. 890041. Additional Laboratory Certification numbers: E86006, 84629, E83079, E86240, South Carolina 96022. All relevant quality assurance samples were within specified control limits unless otherwise stated. Uncertainties for test results are available upon request. Envirodyne certifies its test results meet all requirements of the NELAC Standards. For questions, please call the project manager at the number listed above.

This is the last page of the report. See bottom of page for total pages.

Project Manager

Quality Assurance Director

Analysis Performed in Accordance with E.P.A. Methods
Laboratory Certification No. E86188

QA/QC Review
BDL=Below Detection Limit
DL=Detection Limit

Envirodyne Inc.

4805 N.W. 2nd Avenue
Boca Raton, FL 33431
561-989-5225
edyne@bellsouth.net

CERTIFICATE OF ANALYSIS

Custom Solutions International
902 Clint Moore Road Suite 208
Boca Raton, FL 33487

September 14, 2001
Report: 2001/09015
Sample No: 2001/09015- 1

Attention: Melissa Bechard

Project: 10409 Leogane Market
601 West Atlantic Avenue Delray Beach, FL

SAMPLE ID: TW-1

Collected by: Melissa Bechard
Andro M. Decker

Collected on: 09/04/01
Received on: 09/04/01

Date of Analysis: 09/09/01


8021B BTEX + MTBE

PARAMETER	RESULT	DL	UNITS	ANALYST
Benzene	BDL	1.0	µg/L	ADM
Ethylbenzene	BDL	1.0	µg/L	ADM
Methyl-tert-butyl ether	BDL	1.0	µg/L	ADM
Toluene	BDL	1.0	µg/L	ADM
Xylenes, Total	BDL	1.0	µg/L	ADM

Analysis Performed in Accordance with E.P.A. Methods
Laboratory Certification No. E86188

QA/QC Review
BDL=Below Detection Limit
DL=Detection Limit

PALM BEACH COUNTY WELLFIELD SUMMARY

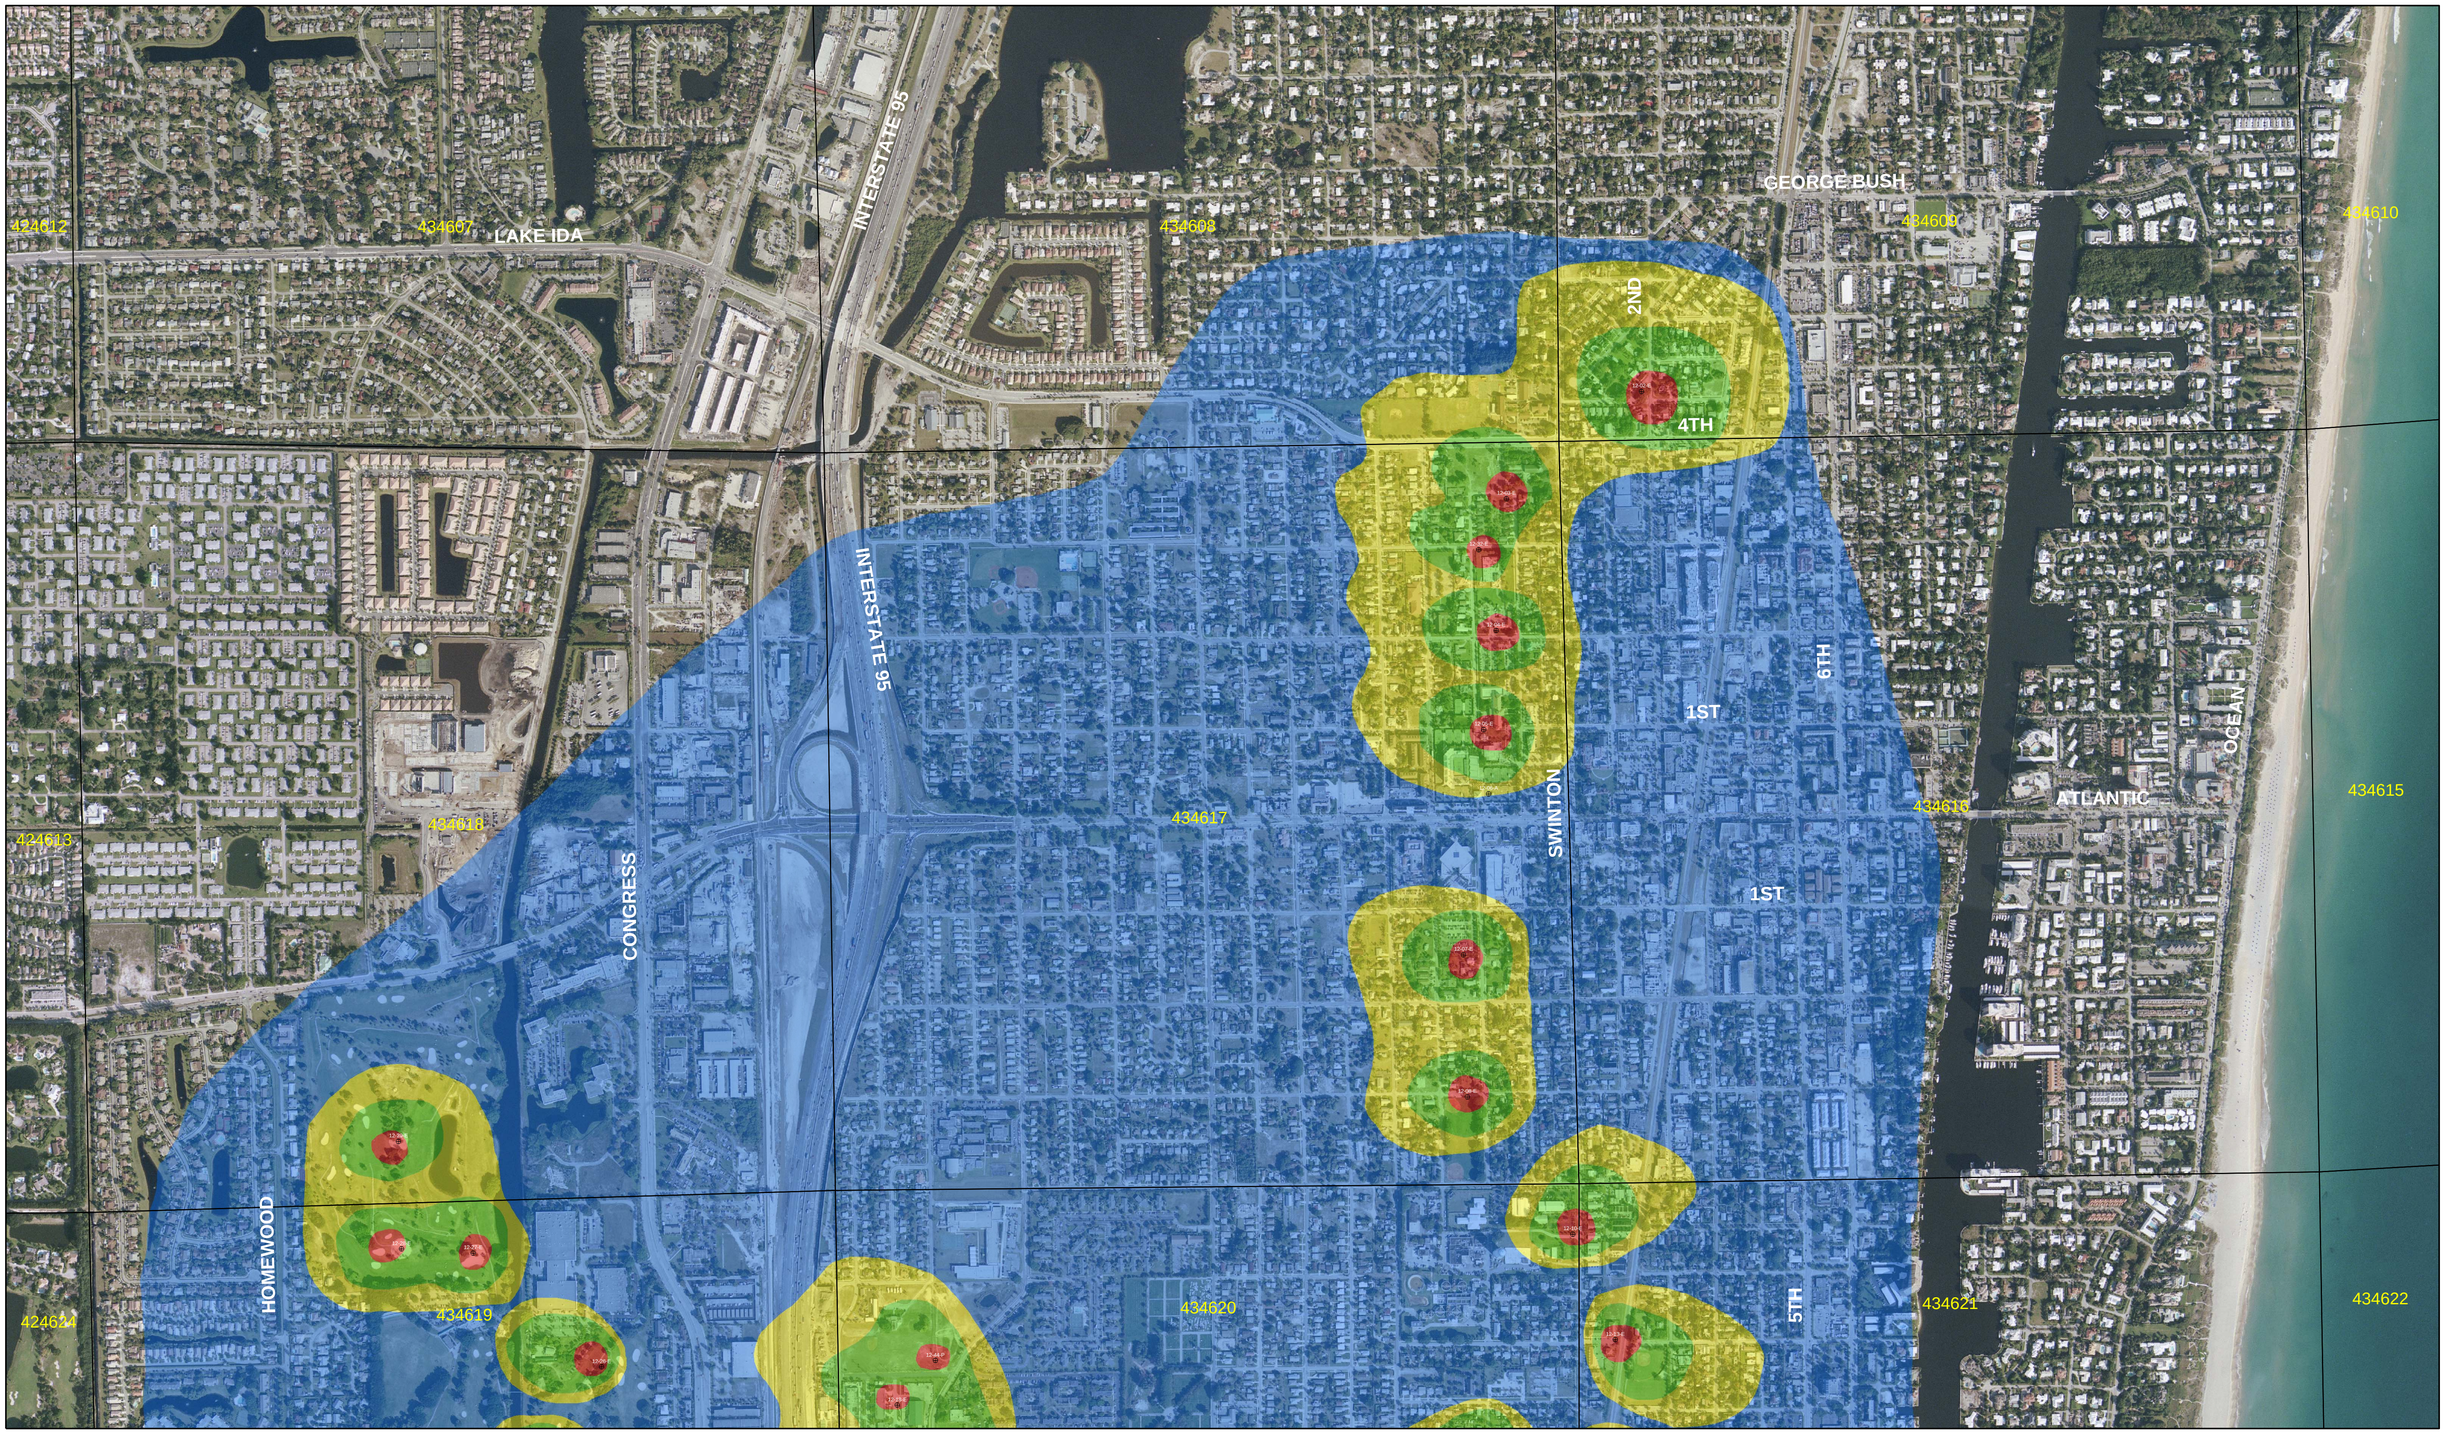

Legend

Zones 2006
ZONE #
1 3 orthgrid
2 4 wells 2006

South County
Delray Beach #1
Map # S-6

Palm Beach County
Environmental Resources
Management

WellField Protection Zones
Adoption Date: 5/16/2006

Palm Beach County Wellfield Protection

N W E S


0 700 1,400 2,800 4,200 Feet

"This data is provided "as is" without warranty or any representation of accuracy, timeliness or completeness. The burden for determining accuracy, completeness, timeliness, merchantability and fitness for or the appropriateness or use rests solely on the requester. The County makes no warranties, express or implied, as to the use of the data. There are no implied warranties of merchantability or fitness for a particular purpose. The requester acknowledges and accepts the limitations of the data, including the fact that the data is dynamic and is in a constant state of maintenance, correction and update."


PALM BEACH COUNTY FLORIDA

NWI WETLANDS MAPPER

NWI MAP

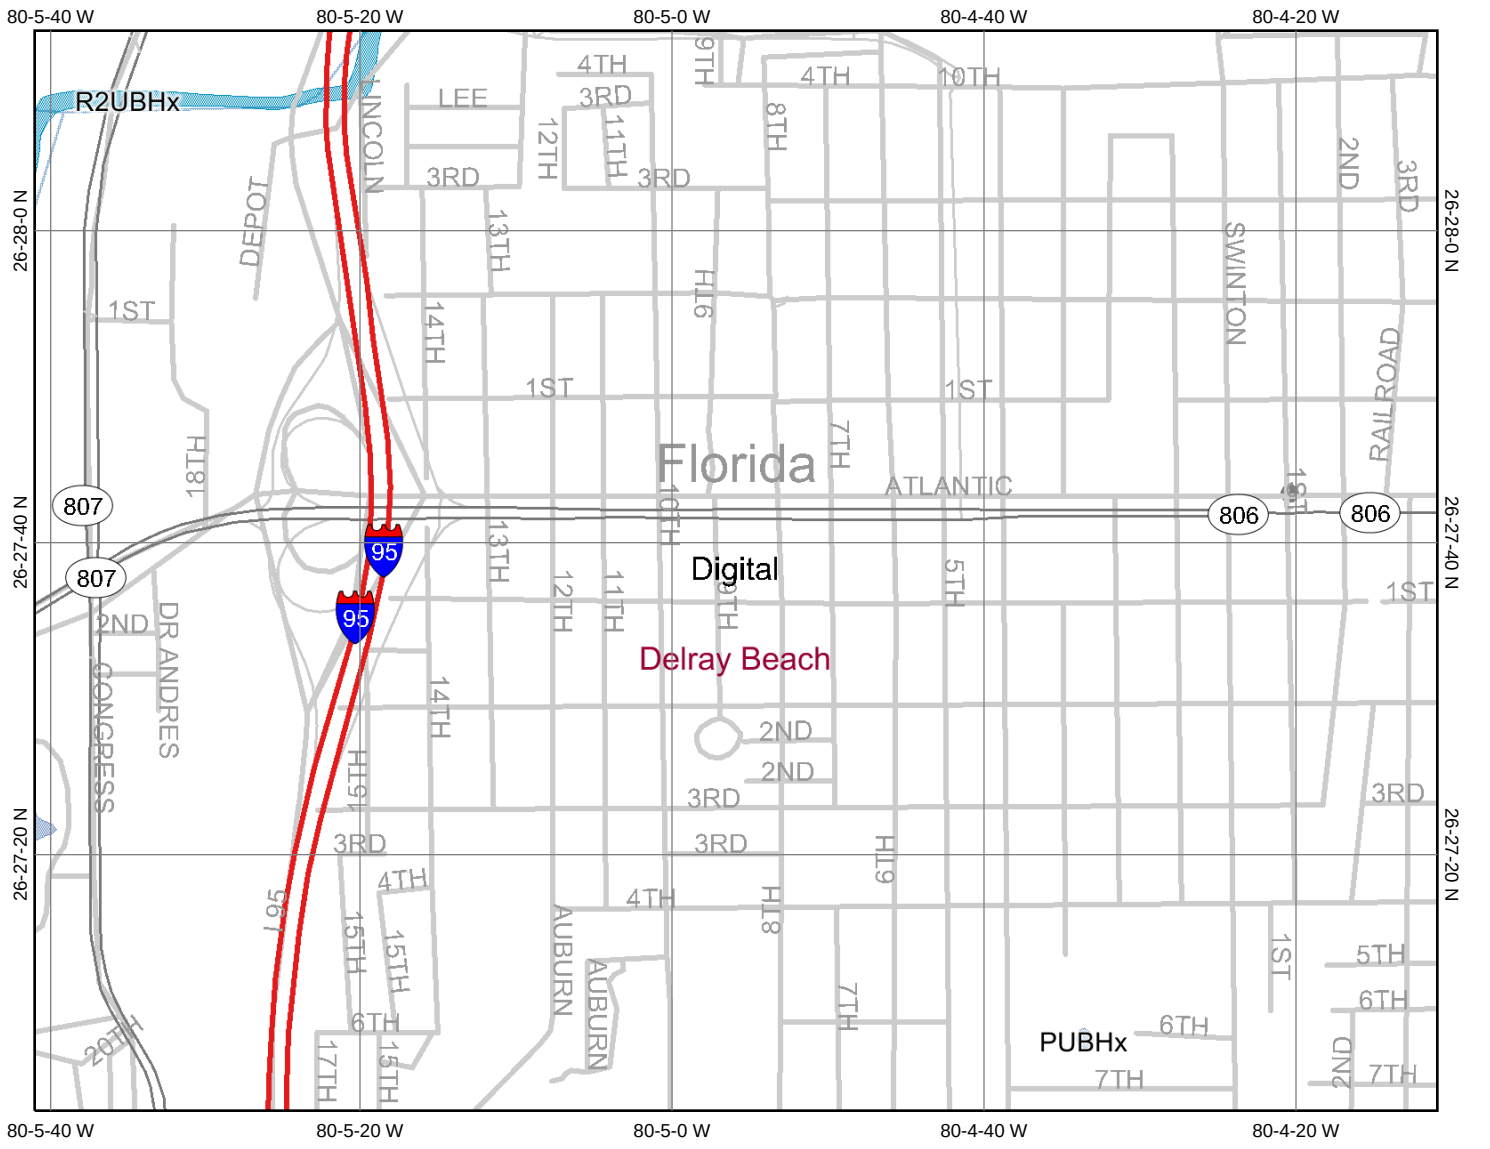

Map center: 26° 27' 38" N, 80° 4' 56" W

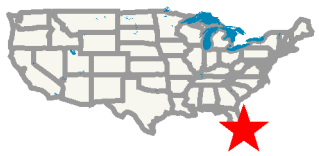

Legend

CONUS_wet_scan

- 0
- 1
- Out of range

Interstate

Major Roads

- Other Road
- Interstate
- State highway
- US highway

Roads

Cities

USGS Quad Index 24K

Lower 48 Wetland Polygons

- Estuarine and Marine Deepwater
- Estuarine and Marine Wetland
- Freshwater Emergent Wetland
- Freshwater Forested/Shrub Wetland
- Freshwater Pond
- Lake
- Other
- Riverine

Lower 48 Available Wetland Data

- Non-Digital
- Digital
- No Data
- Scan

NHD Streams

Counties 100K

States 100K

South America

North America

N

Scale: 1:20,000

This map is a user generated static output from an Internet mapping site and is for general reference only. Data layers that appear on this map may or may not be accurate, current, or otherwise reliable. THIS MAP IS NOT TO BE USED FOR NAVIGATION.

RESUMES

EnviroDesign

Tower Consulting & Environmental Audits

Environmentally Sensitive Development

Civil Engineering Design and Permitting

Environmental Restoration Contamination Remediation



OVERVIEW

EnviroDesign Associates, Inc. is a team of engineers, contractors, and environmental professionals specializing in a variety of environmental issues as well as land development design and permitting. By staying abreast of the ever-changing regulatory issues, we assist our clients in understanding and managing even the toughest of regulatory requirements. EnviroDesign is dedicated to providing its clients with accurate, timely, and cost-effective solutions for their engineering and environmental consulting needs.

EnviroDesign
Associates, Incorporated
APPLE PROFESIONAL CENTER
298 PINEAPPLE GROVE WAY
DELRAY BEACH, FL 33444
PH (561) 274-6500 • FX (561) 274-8558

CORPORATE INTRODUCTION

Environmental responsibility and comprehensive engineering design are an integral part of land development and the successful operation of commercial businesses in today's marketplace. The ever-expanding collection of environmental laws, regulations, procedures and requirements for site development, infrastructure renovation and environmental compliance has become a substantial component of any developmental endeavor.

EnviroDesign Associates, Inc. (EDA) was established to provide turnkey professional engineering services with environmentally sensitive development as a focus. We are a full-service, *results oriented* consulting firm and we are dedicated to providing our clients with complete solutions to their environmental and engineering concerns.

EDA is multi-disciplined firm comprised entirely of senior-level professionals who have a proven track record in their areas of expertise. The combined experience of the professional engineers, professional geologists, environmental scientists, hazardous waste specialists, and environmental consultants associated with the firm, enables us to complete complex projects in-house and on schedule.

Whether the project involves engineering design, where planning and permitting are the focus items, or whether it is a contamination related project, where the assessment of existing environmental conditions and necessary corrective measures are the key project components, EDA is committed to client satisfaction. Our project management and quality assurance programs ensure that projects meet desired goals and objectives, on schedule, and within budget.

We sincerely hope that we may be of service to you in the future.

EnviroDesign
Associates, Incorporated

ENVIRONMENTAL SERVICES

Environmental Site Assessments (ESA)

- Tower Consulting and FCC Processing
- Transaction Screening Assessment
- Phase I Environmental Site Assessments
- Phase II Testing and Monitoring
- Phase III Remedial Design and Cleanup
- Operational and Safety Audits



Petroleum Tank Removal Project



Environmental & FCC Compliance Reporting

Petroleum and Chemical Storage

- Emergency Response & Cleanup
- Regulatory Compliance monitoring and coordination.
- Storage Tank System Designs for Underground and Aboveground tanks.
- Tank Closure Assessments and tank removals.
- Site Assessment Reports (SAR)
- Remedial Action Plans (RAP)
- Ground Water Modeling

Hazardous Waste Management

- Waste Minimization Programs for solid & haz-wastes.
- Storage Facility Design for hazardous substances and wastes.
- Management and Closure Assessments for tank removals
- Remedial Project Design and implementation.

Hydrology & Hydrogeological Services

- Groundwater Monitoring Systems design and implementation.
- Flow and contamination transport Modeling.
- Groundwater Resources Evaluation
- Geological Investigations and Aquifer Tests.
- Wastewater conveyance & treatment design.



Emergency Response for a Downed Aircraft

298 Pineapple Grove Way • Delray Beach, Florida 33444
Phone (561) 274-6500 **Fax (561) 274-8558**

EnviroDesign
Associates, Incorporated

ENGINEERING SERVICES

Site Planning Services:

- Site Layout and Horizontal Control
- Concurrency Evaluation
- Legal Positive Outfall Investigations
- Preliminary Infrastructure Sizing and Estimation of Construction Costs
- Zoning and Related Issues
- Expert Witness Testimony






Land Development Services:

- Feasibility and Due-Diligence Studies
- Photo Simulations
- Mapping and GIS
- Commercial & Residential Design
- Stormwater Management
- Surveying, Subdividing and Platting
- Infrastructure Design and Permitting
- Construction Observation and Administration.

Environmentally Sensitive Development:

- Hydric Restoration
- Wetland Delineation and Agency Negotiation
- Seawall & Dock Permitting
- Wetland Design and Mitigation
- Coastal Construction Permitting
- Environmental Resource Permitting
- Marina Design and Permitting

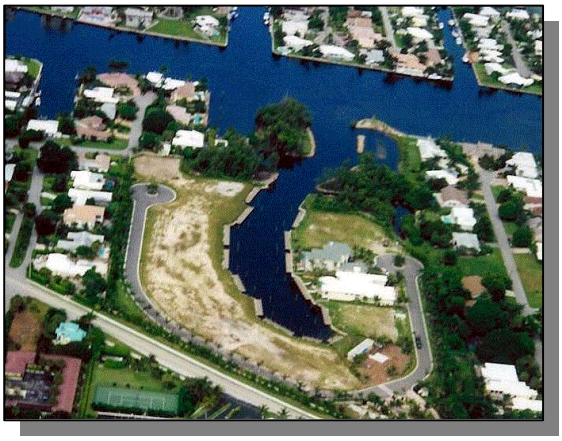

298 Pineapple Grove Way • Delray Beach, Florida 33444
Phone (561) 274-6500 **Fax (561) 274-8558**

EnviroDesign
Associates, Incorporated

REPRESENTATIVE CLIENT LISTING

WIRELESS COMMUNICATIONS

PrimeCo Personal Communications, L.P	Dial Call Communications
Nextel Communications	Bellsouth Mobility, Inc.
Atlantic Coast Tower	Verizon Wireless
American Tower	Nextel
Media One	Sprint
SBA, Inc.	GTE

DEVELOPERS

Parkland Development Corporation	Palm Beach Development Group
Drexel Investments	Mutual Land Development
Albanese Homes	Tuscan Harvey Homes
Mecca Farms	Addison Development

REALTORS

Prudential Florida Realty	Investor's Realty, Inc.
Prestige Properties	Reichell Realty
Arvida Realty	Snapp Realty

FINANCIAL INSTITUTIONS

Jupiter-Tequesta National Bank	Home Savings of Ft. Lauderdale
First National Bank of Lake Park	Suncoast Savings & Loan
Barnett Bank / NationsBank	First Southern Bank
Republic Security Bank	Fidelity Federal
Admiralty Bank	1st United Bank
Farm Credit	Colonial Bank
CitiCorp	U.S. Trust

PRIVATE CORPORATIONS

Wallace Ford • Nissan • Dodge	Ford Motor Credit Corporation
Polo / Ralph Lauren	Taco Bell Corporation
Air & Sea Recovery	Cartier

INSURANCE COMPANIES

American Eagle Insurance Company	Lindsay • Morden Claim Services
AVEMCO Insurance Company	Loss Management Services, Inc.
A.I.G. Aviation	Marco Flight Services

298 Pineapple Grove Way • Delray Beach, Florida 33444
Phone (561) 274-6500 Fax (561) 274-8558

JOSEPH A. PIKE, P.E., CFEA

Mr. Pike is president of EDA and has over fifteen years of experience in civil and environmental engineering. His daily responsibilities include the management and completion of individual engineering, permitting, and environmental cleanup projects.

Mr. Pike is a Florida licensed Professional Engineer as well as a Certified Florida Environmental Assessor. He has performed numerous Phase I and Phase II Environmental Site Assessments related to property transfers and refinancing. His Storage Tank related experiences include supervising the removal and closure of many aboveground and underground fuel storage tanks. For new or retrofit installations, he has designed a number of underground storage tank systems as well as secondary containment systems for large-scale tank farms. His site investigation and remediation experience also includes; performing ground water and soil investigations for the delineation of contaminated soils and ground water, development and design of remediation programs for contaminated sites and implementation of the remediation projects. Mr. Pike has been involved in the emergency response efforts related to several aircraft accidents on both coasts of Florida.

Mr. Pike also has extensive experience in Site Planning and Civil Engineering. His past accomplishments include: Designing, permitting, and providing construction oversight for parcels within large-scale planned unit developments. Lead permitting engineer on major projects in Palm Beach County and Martin County. Designing and permitting of County and State thoroughfare roadways.

He is well versed in dealing with a multitude of agencies on the Federal, State, and Local levels for the permitting of wetland and other environmental concerns. He has successfully obtained permitting for a wide range of specialty projects including marina dredge-and-fill activities, navigable canal construction, wetland avoidance, wetland mitigation, large-scale hydric soils restoration, and installations waterward of the Coastal Construction Control Line. He has also coordinated projects involving jurisdictional determinations between multiple agencies.

Mr. Pike has represented local governments and private clients in mediations related to engineering defects and environmental issues. He has represented Palm Beach County Roadway Acquisition Department in developing reasonable and fair land prices for eminent domain proceedings.

Mr. Pike's Contracting License and construction background provide a depth of field knowledge not typically found in design individuals. This background is relied upon in his construction observations and construction administrative tasks and has proven invaluable in the past when timely field decisions have been required to keep a construction project moving forward.

RESUME OF JOSEPH A. PIKE, CONTINUED:

BACKGROUND:

BS, Civil Engineering, University of Florida, 1985
Professional Engineer, State of Florida #42696
Certified General Contractor, Florida Registration #CGC042072
Florida Certified Environmental Assessor
Registered Environmental Property Assessor

SCOT E. WEHMEYER

Scot Wehmeyer has over thirteen years of professional experience in the engineering and environmental consulting industry. He has a Bachelors degree with a major in Geography from Florida Atlantic University. His work experience and education have allowed him to engage in a wide variety of tasks in both the environmental consulting and civil engineering fields.

Mr. Wehmeyer is experienced in the subsurface investigation of petroleum, metals, and chlorinated solvent impacted properties. He has performed a wide variety of subsurface soil and groundwater investigations. Mr. Wehmeyer has developed Contamination Assessment Reports, Remedial Action Plans, Natural Attenuation Monitoring Plans, Monitoring Only Plans, and No Further Action proposals. In addition, he has performed numerous pilot studies using innovative technologies in an effort to provide cost effective solutions to projects with complex cleanup challenges. Mr. Wehmeyer is familiar with all aspects of soil, groundwater and surface water sample collection and analyses. He has operated and maintained pump and treat, bioremediation, and dual phase extraction soil and groundwater remediation systems. He has managed projects from contamination discovery to completion and issuance of a No Further Action and Site Rehabilitation Completion Order.

Mr. Wehmeyer is familiar with the ASTM E 1527-00 guidelines for the environmental assessment of commercial properties. He has performed numerous Phase I and Phase II Environmental Site Assessments on a variety of commercial properties throughout Florida including gas stations, dry cleaners, industrial manufactures, automotive shops, retail strip plazas, restaurants, high-rise office buildings, condominiums, and other commercial applications. Mr. Wehmeyer has an abundance of knowledge and experience in the environmental evaluation of commercial properties for the wireless communication industry. He is well versed in procedures for preparing National Environmental Protection Act (NEPA) property evaluations for the sitting of telecommunications equipment. In addition, Mr. Wehmeyer has worked closely with the State Historic Preservation Office (SHPO) to maintain historic compliance.

Mr. Wehmeyer is also experienced in the design aspect of civil engineering. His knowledge and background allow him to read and interpret civil engineering plans for construction purposes. He has managed the development of properties from the initial site evaluation through the issuance of a Certificate of Occupancy. Mr. Wehmeyer has assisted on numerous engineering projects during inspection and construction phases as well as provided support for environmental monitoring, when needed.

BACKGROUND:

Bachelor of Arts, Geography (Environmental Resource Management), Florida Atlantic University
August 2002

RESUME OF SCOT E. WEHMEYER, CONTINUED

SPECIALIZED TRAINING:

Florida Atlantic University-Certificate in Geographic Information Systems-2001
Florida Atlantic University-Certificate in Environmental Studies-2002
OSHA 40-Hour Health and Safety Training Course.
OSHA 8-Hour Refresher Course.
Certified Mold Inspector, Pro Labs 2003
E Data Resources, Due Diligence at Dawn Seminar

BRIAN A. BECKERS

Mr. Beckers has several years of experience in the civil engineering and environmental industry. His work experience and education have permitted him to tackle a wide variety of environmental and civil engineering tasks.

Mr. Beckers has extensive experience in the preparation of Phase I Environmental Site Assessments. He has performed Phase I Environmental Site Assessments on properties numbering into the hundreds throughout the State of Florida. In addition, he has a broad base of experience in the preparation of FCC Compliance Documentation for the wireless telecommunication industry, including the Section 106 NEPA review process.

In pursuit of his Civil Engineering Degree, Mr. Beckers has attended classes at the Georgia Institute of Technology and interned with the Palm Beach County Water Utilities, Engineering Department. During this time he assisted the Inspectors in the field and also worked in the Mapping room working with AutoCad. Other civil engineering related experience includes water and wastewater plan preparation for commercial, agricultural, and residential properties. Mr. Beckers is also versed in dealing with a variety of permitting agencies for water, wastewater, paving, and drainage approvals. Mr. Beckers regularly performs construction inspections for the installation of civil site design improvements.

BACKGROUND:

Attended Georgia Institute of Technology, Atlanta, Georgia 1992 – 1997

Interned with Palm Beach County Water Utilities Engineering Department

Employed by EnviroDesign Associates, Inc. since August 1999

SPECIALIZED TRAINING:

Occupational Safety and Health Administration (OSHA) Certification,
- X 40 Hour Hazwoper
- X 8 Hour Refresher Course

Respiratory Protection
First Aid and CPR
Auto CAD
Environmental Assessment Inspector and Auditor

298 Pineapple Grove Way • Delray Beach, Florida 33444
Phone (561) 274-6500 Fax (561) 274-8558

Cecil Edward Lunsford

Mr. Lunsford has over four years experience in the architectural and environmental industries. He has obtained an Associates of Arts degree in Pre-Architecture and Engineering from Palm Beach Community College. He has also studied environmental and biological sciences at both Palm Beach Community College, and Florida Atlantic University. His education and work experiences provide a diverse background for the assessment of commercial properties for environmental due diligence assessments, the inspection of subsurface infrastructure in civil engineering applications, and the inspection of building construction in architectural applications.

Mr. Lunsford has an extensive background in developmental code research; obtained by working on numerous projects requiring environmental permits, code variances, and administrative approvals. The issues he has helped resolve include, but are not limited to wetlands mitigation, and rezoning of properties. These experiences have allowed Mr. Lunsford to integrate his skills and knowledge of working with both local and state governmental agencies to meet project deadlines, and overcome the obstacles associated with developing a given parcel of land.

Mr. Lunsford is a skilled and knowledgeable architectural and civil engineering project manager and draftsman. He has over three years experience in the building design and construction management industry, managing all tiers of the design and permitting processes. Mr. Lunsford also has thousands of hours of drafting experience, and is certified to operate the latest AutoCAD Building Information Modeling applications proficiently.

Mr. Lunsford is experienced in the subsurface investigation of petroleum, metals, and chlorinated solvent impacted properties. He has acted as an environmental technician in a wide variety of subsurface soil and groundwater investigations. Mr. Lunsford is familiar with the ASTM E 1527-05 guidelines for the environmental assessment of commercial properties to satisfy the EPA provisions for All Appropriate Inquiry (AAI). He has performed numerous Phase I Environmental Site Assessments throughout the State of Florida. He has also assisted in the performance of Soil Methane Monitoring, Dewatering Compliance, as well as remediation and testing of petroleum impacted soil and groundwater. In addition, he has experience in the preparation of FCC Compliance Documentation for the wireless telecommunication industry.

BACKGROUND:

Associates of Arts, Pre-Architecture and Engineering, Palm Beach Community College, August 2006

SPECIALIZED TRAINING:

PSAV Certificate, AutoCAD BIM Systems, 12-hour
OSHA Certificate, HAZWOPER, 40-hour
American Heart and Lung Association- First Aid, CPR, and AED

298 Pineapple Grove Way • Delray Beach, Florida 33444
Phone (561) 274-6500 Fax (561) 274-8558

EnviroDesign

Associates, Incorporated



LICENSES & INSURANCE

State of Florida

Board of Professional Engineers

Attests that

Joseph A [illegible], PE

is licensed as a Professional Engineer under Chapter 471, Florida Statutes.

Expiration: 28-FEB-07 P.E. Number: 42696

AUDIT NO.: 0507- 009941

DISPLAY AS REQUIRED BY LAW

State of Florida

Board of Professional Engineers

Enviro[illegible]t Associates Inc.

Is authorized under the provisions of Section 471.023, Florida Statutes, to offer engineering services to the public through a Professional Engineer duly licensed under Chapter 471, Florida Statutes.

AUDIT NO.: 0507- 000728 **CERTIFICATE OF AUTHORIZATION NUMBER: 6506**

EXPIRATION: 28-FEB-07

DISPLAY AS REQUIRED BY LAW

C# 2647552

STATE OF FLORIDA

DEPARTMENT OF BUSINESS AND PROFESSIONAL REGULATION
CONSTRUCTION INDUSTRY LICENSING BOARD

SEQ#L06070801161

DATE	BATCH NUMBER	LICENSE NBR
07/08/2006	060008052	CGC042072

The GENERAL CONTRACTOR
Named below IS CERTIFIED
Under the provisions of Chapter 489 FS.
Expiration date: AUG 31, 2008

PIKE, JOSEPH A
ENVIRODESIGN ASSOCIATES INC
315 LAKE EDEN WAY
DELRAY BEACH FL 33444

JEB BUSH
GOVERNOR

SIMONE MARSTILLER
SECRETARY

DISPLAY AS REQUIRED BY LAW

1999-05595

STATE OF FLORIDA

PALM BEACH COUNTY

OCCUPATIONAL LICENSE

EXPIRES: SEPTEMBER - 30 - 2007

0E-012

CLASSIFICATION

ENVIRODESIGN ASSOC INC
PIKE JOSEPH ALLEN

** LOCATED AT

298 NE 2ND AVENUE
DELRAY BEACH FL 33444-3706

CNTY $33.00

TOTAL $33.00

Is hereby licensed at above address for the period beginning on the first day of October and ending on the thirtieth day of September to engage in the business, profession or occupation of:

ENGINEER

PE0042696

THIS IS NOT A BILL - DO NOT PAY

PAID. PBC TAX COLLECTOR
$33.00 OCC 049 009315 08-08-2006

Peter H. Carney
TAX COLLECTOR, PALM BEACH COUNTY

THIS LICENSE VALID ONLY WHEN RECEIPTED BY TAX COLLECTOR

1999-05595

1999-05597

STATE OF FLORIDA

STATE OF FLORIDA

PALM BEACH COUNTY

OCCUPATIONAL LICENSE

EXPIRES: SEPTEMBER - 30 - 2007

0S-012

CLASSIFICATION

ENVIRODESIGN ASSOC INC
PIKE JOSEPH ALLEN

** LOCATED AT

298 NE 2ND AVENUE
DELRAY BEACH FL 33444-3706

CNTY $33.00

TOTAL $33.00

Is hereby licensed at above address for the period beginning on the first day of October and ending on the thirtieth day of September to engage in the business, profession or occupation of:

ENGINEERING BUSINESS

EB0006506

THIS IS NOT A BILL - DO NOT PAY

PAID. PBC TAX COLLECTOR
$33.00 OCC 049 009050 08-08-2006

Peter H. Carney
TAX COLLECTOR, PALM BEACH COUNTY

THIS LICENSE VALID ONLY WHEN RECEIPTED BY TAX COLLECTOR

1999-05599

STATE OF FLORIDA

PALM BEACH COUNTY

OCCUPATIONAL LICENSE

EXPIRES: SEPTEMBER - 30 - 2007

0C-032

CLASSIFICATION

ENVIRODESIGN ASSOC INC
PIKE JOSEPH A

** LOCATED AT

298 NE 2ND AVENUE
DELRAY BEACH FL 33444-3706

CNTY $27.50

TOTAL $27.50

Is hereby licensed at above address for the period beginning on the first day of October and ending on the thirtieth day of September to engage in the business, profession or occupation of:

GENERAL CONTRACTOR

CGC042072

THIS IS NOT A BILL - DO NOT PAY

PAID. PBC TAX COLLECTOR
$27.50 OCC 049 016621 08-11-2006

Peter H. Carney
TAX COLLECTOR, PALM BEACH COUNTY

THIS LICENSE VALID ONLY WHEN RECEIPTED BY TAX COLLECTOR

- If you change your business name, ownership or location, you must make a new application for the change and pay a $10.50 transfer fee. The occupational license must

CITY OF DELRAY BEACH

312

OCCUPATIONAL LICENSE
& CONTRACTOR REGISTRATION

LICENSE NO 07 00025145
CONTROL NO 113215

RESTRICTION:
OWNER: JOSEPH A. PIKE
BUSINESS NAME: ENVIRODESIGN ASSOCIATES, INC.
LOCATION: 298 NE 2ND AVE
CLASSIFICATION: PROFESSIONAL-ENGINEERS

DATE ISSUED: 8/21/06
LICENSE FEE: 142.00
DELINQUENT FEE: .00
TRANSFER FEE: .00

TOTAL AMOUNT PAID: 142.00

ENVIRODESIGN ASSOCIATES, INC.
298 NE 2ND AVE
DELRAY BEACH FL 33444

LICENSE ISSUED FOR THE PERIOD
OCTOBER 1 2006 TO SEPTEMBER 30 2007

LICENSE MUST BE CONSPICUOUSLY DISPLAYED TO PUBLIC VIEW AT BUSINESS LOCATION

Notice: This license becomes NULL and VOID if ownership, business name, or address is changed. Licensee must apply for Transfer.

- If you change your business name, ownership or location, you must make a new application for the change and pay a $10.50 transfer fee. The occupational license must

CITY OF DELRAY BEACH

771

OCCUPATIONAL LICENSE
& CONTRACTOR REGISTRATION

LICENSE NO 07 00025395
CONTROL NO 113215

RESTRICTION: *BUSINESS OFFICE ONLY/NO EQUIPMENT STORAGE.*
OWNER: PIKE, JOSEPH
BUSINESS NAME: ENVIRODESIGN ASSOCIATES, INC.
LOCATION: 298 NE 2ND AVE
CLASSIFICATION: CONTRACTOR-GENERAL

DATE ISSUED: 9/01/06
LICENSE FEE: 142.00
DELINQUENT FEE: .00
TRANSFER FEE: .00

TOTAL AMOUNT PAID: 142.00

ENVIRODESIGN ASSOCIATES, INC.
298 NE 2ND AVE
DELRAY BEACH FL 33444

LICENSE ISSUED FOR THE PERIOD
OCTOBER 1 2006 TO SEPTEMBER 30 2007

LICENSE MUST BE CONSPICUOUSLY DISPLAYED TO PUBLIC VIEW AT BUSINESS LOCATION

Notice: This license becomes NULL and VOID if ownership, business name, or address is changed. Licensee must apply for Transfer.

ACORD. CERTIFICATE OF LIABILITY INSURANCE

CSR SN ENVIR62 | DATE (MM/DD/YYYY) 10/19/06

PRODUCER

The Plastridge Agency, Inc.
820 N. Federal Highway
Delray Beach FL 33483
Phone: 561-276-5221 Fax: 561-276-5244

THIS CERTIFICATE IS ISSUED AS A MATTER OF INFORMATION ONLY AND CONFERS NO RIGHTS UPON THE CERTIFICATE HOLDER. THIS CERTIFICATE DOES NOT AMEND, EXTEND OR ALTER THE COVERAGE AFFORDED BY THE POLICIES BELOW.

INSURED

Enviro Design Assoc., Inc.
298 Pineapple Grove Way
Delray Beach FL 33444

INSURERS AFFORDING COVERAGE		NAIC #
INSURER A:	Old Dominion Ins.	40231
INSURER B:	Hudson Insurance Company	
INSURER C:		
INSURER D:		
INSURER E:		

COVERAGES

THE POLICIES OF INSURANCE LISTED BELOW HAVE BEEN ISSUED TO THE INSURED NAMED ABOVE FOR THE POLICY PERIOD INDICATED. NOTWITHSTANDING ANY REQUIREMENT, TERM OR CONDITION OF ANY CONTRACT OR OTHER DOCUMENT WITH RESPECT TO WHICH THIS CERTIFICATE MAY BE ISSUED OR MAY PERTAIN, THE INSURANCE AFFORDED BY THE POLICIES DESCRIBED HEREIN IS SUBJECT TO ALL THE TERMS, EXCLUSIONS AND CONDITIONS OF SUCH POLICIES. AGGREGATE LIMITS SHOWN MAY HAVE BEEN REDUCED BY PAID CLAIMS.

INSR LTR	ADD'L INSRD	TYPE OF INSURANCE	POLICY NUMBER	POLICY EFFECTIVE DATE (MM/DD/YY)	POLICY EXPIRATION DATE (MM/DD/YY)	LIMITS	
A		GENERAL LIABILITY [X] COMMERCIAL GENERAL LIABILITY [ ] CLAIMS MADE [X] OCCUR GEN'L AGGREGATE LIMIT APPLIES PER: [ ] POLICY [ ] PRO-JECT [ ] LOC	BPG18908	10/19/06	10/19/07	EACH OCCURRENCE	$ 1000000
						DAMAGE TO RENTED PREMISES (Ea occurence)	$ 500000
						MED EXP (Any one person)	$ 5000
						PERSONAL & ADV INJURY	$ 1000000
						GENERAL AGGREGATE	$ 1000000
						PRODUCTS - COMP/OP AGG	$ 1000000
A		AUTOMOBILE LIABILITY [ ] ANY AUTO [ ] ALL OWNED AUTOS [ ] SCHEDULED AUTOS [X] HIRED AUTOS [X] NON-OWNED AUTOS	BPG18908	10/19/06	10/19/07	COMBINED SINGLE LIMIT (Ea accident)	$ 500000
						BODILY INJURY (Per person)	$
						BODILY INJURY (Per accident)	$
						PROPERTY DAMAGE (Per accident)	$
		GARAGE LIABILITY [ ] ANY AUTO				AUTO ONLY - EA ACCIDENT	$
						OTHER THAN AUTO ONLY: EA ACC	$
						AGG	$
		EXCESS/UMBRELLA LIABILITY [ ] OCCUR [ ] CLAIMS MADE [ ] DEDUCTIBLE [ ] RETENTION $				EACH OCCURRENCE	$
						AGGREGATE	$
							$
							$
							$
		WORKERS COMPENSATION AND EMPLOYERS' LIABILITY ANY PROPRIETOR/PARTNER/EXECUTIVE OFFICER/MEMBER EXCLUDED? If yes, describe under SPECIAL PROVISIONS below				[ ] WC STATU-TORY LIMITS [ ] OTH-ER	
						E.L. EACH ACCIDENT	$
						E.L. DISEASE - EA EMPLOYEE	$
						E.L. DISEASE - POLICY LIMIT	$
B		OTHER Professional Liab	FEC5101131	03/13/06	03/13/07		1000000

DESCRIPTION OF OPERATIONS / LOCATIONS / VEHICLES / EXCLUSIONS ADDED BY ENDORSEMENT / SPECIAL PROVISIONS

Office/Engineers

CERTIFICATE HOLDER

For Info Only!

CANCELLATION

SHOULD ANY OF THE ABOVE DESCRIBED POLICIES BE CANCELLED BEFORE THE EXPIRATION DATE THEREOF, THE ISSUING INSURER WILL ENDEAVOR TO MAIL 10 DAYS WRITTEN NOTICE TO THE CERTIFICATE HOLDER NAMED TO THE LEFT, BUT FAILURE TO DO SO SHALL IMPOSE NO OBLIGATION OR LIABILITY OF ANY KIND UPON THE INSURER, ITS AGENTS OR REPRESENTATIVES.

AUTHORIZED REPRESENTATIVE Michael Okerlander

© ACORD CORPORATION 1988

ACORD™ CERTIFICATE OF LIABILITY INSURANCE

DATE (MM/DD/YYYY) 6/13/2006

PRODUCER
Hannifin & Associates Inc. 561-795-6228
13000 Corporate Center Way 105C
Wellington Florida 33414

THIS CERTIFICATE IS ISSUED AS A MATTER OF INFORMATION ONLY AND CONFERS NO RIGHTS UPON THE CERTIFICATE HOLDER. THIS CERTIFICATE DOES NOT AMEND, EXTEND OR ALTER THE COVERAGE AFFORDED BY THE POLICIES BELOW.

INSURED
EnviroDesign Associates Inc
298 Pineapple Grove Way
Delray Beach Fl. 33444

INSURERS AFFORDING COVERAGE	NAIC #
INSURER A: Ace Property & Casualty	
INSURER B:	
INSURER C:	
INSURER D:	
INSURER E:	

COVERAGES

THE POLICIES OF INSURANCE LISTED BELOW HAVE BEEN ISSUED TO THE INSURED NAMED ABOVE FOR THE POLICY PERIOD INDICATED. NOTWITHSTANDING ANY REQUIREMENT, TERM OR CONDITION OF ANY CONTRACT OR OTHER DOCUMENT WITH RESPECT TO WHICH THIS CERTIFICATE MAY BE ISSUED OR MAY PERTAIN, THE INSURANCE AFFORDED BY THE POLICIES DESCRIBED HEREIN IS SUBJECT TO ALL THE TERMS, EXCLUSIONS AND CONDITIONS OF SUCH POLICIES. AGGREGATE LIMITS SHOWN MAY HAVE BEEN REDUCED BY PAID CLAIMS.

INSR LTR	ADD'L INSRD	TYPE OF INSURANCE	POLICY NUMBER	POLICY EFFECTIVE DATE (MM/DD/YY)	POLICY EXPIRATION DATE (MM/DD/YY)	LIMITS	
		GENERAL LIABILITY				EACH OCCURRENCE	$
		COMMERCIAL GENERAL LIABILITY				DAMAGE TO RENTED PREMISES (Ea occurrence)	$
		CLAIMS MADE ☐ OCCUR ☐				MED EXP (Any one person)	$
						PERSONAL & ADV INJURY	$
		GEN'L AGGREGATE LIMIT APPLIES PER:				GENERAL AGGREGATE	$
		POLICY ☐ PRO-JECT ☐ LOC ☐				PRODUCTS - COMP/OP AGG	$
		AUTOMOBILE LIABILITY					
		ANY AUTO				COMBINED SINGLE LIMIT (Ea accident)	$
		ALL OWNED AUTOS				BODILY INJURY (Per person)	$
		SCHEDULED AUTOS				BODILY INJURY (Per accident)	$
		HIRED AUTOS				PROPERTY DAMAGE (Per accident)	$
		NON-OWNED AUTOS					
		GARAGE LIABILITY				AUTO ONLY - EA ACCIDENT	$
		ANY AUTO				OTHER THAN AUTO ONLY: EA ACC	$
						AGG	$
		EXCESS/UMBRELLA LIABILITY				EACH OCCURRENCE	$
		OCCUR ☐ CLAIMS MADE ☐				AGGREGATE	$
							$
		DEDUCTIBLE					$
		RETENTION $					$
A		WORKERS COMPENSATION AND EMPLOYERS' LIABILITY				X WC STATU-TORY LIMITS ☐ OTH-ER	
		ANY PROPRIETOR/PARTNER/EXECUTIVE OFFICER/MEMBER EXCLUDED?	22566	6/21/2006	6/21/2007	E.L. EACH ACCIDENT	$ 100,000
		If yes, describe under SPECIAL PROVISIONS below				E.L. DISEASE - EA EMPLOYEE	$ 100,000
						E.L. DISEASE - POLICY LIMIT	$ 500,000
		OTHER					

DESCRIPTION OF OPERATIONS / LOCATIONS / VEHICLES / EXCLUSIONS ADDED BY ENDORSEMENT / SPECIAL PROVISIONS

CERTIFICATE HOLDER

Fax: 561-274-8558

CANCELLATION

SHOULD ANY OF THE ABOVE DESCRIBED POLICIES BE CANCELLED BEFORE THE EXPIRATION DATE THEREOF, THE ISSUING INSURER WILL ENDEAVOR TO MAIL 30 DAYS WRITTEN NOTICE TO THE CERTIFICATE HOLDER NAMED TO THE LEFT, BUT FAILURE TO DO SO SHALL IMPOSE NO OBLIGATION OR LIABILITY OF ANY KIND UPON THE INSURER, ITS AGENTS OR REPRESENTATIVES.

AUTHORIZED REPRESENTATIVE

© ACORD CORPORATION 1988